


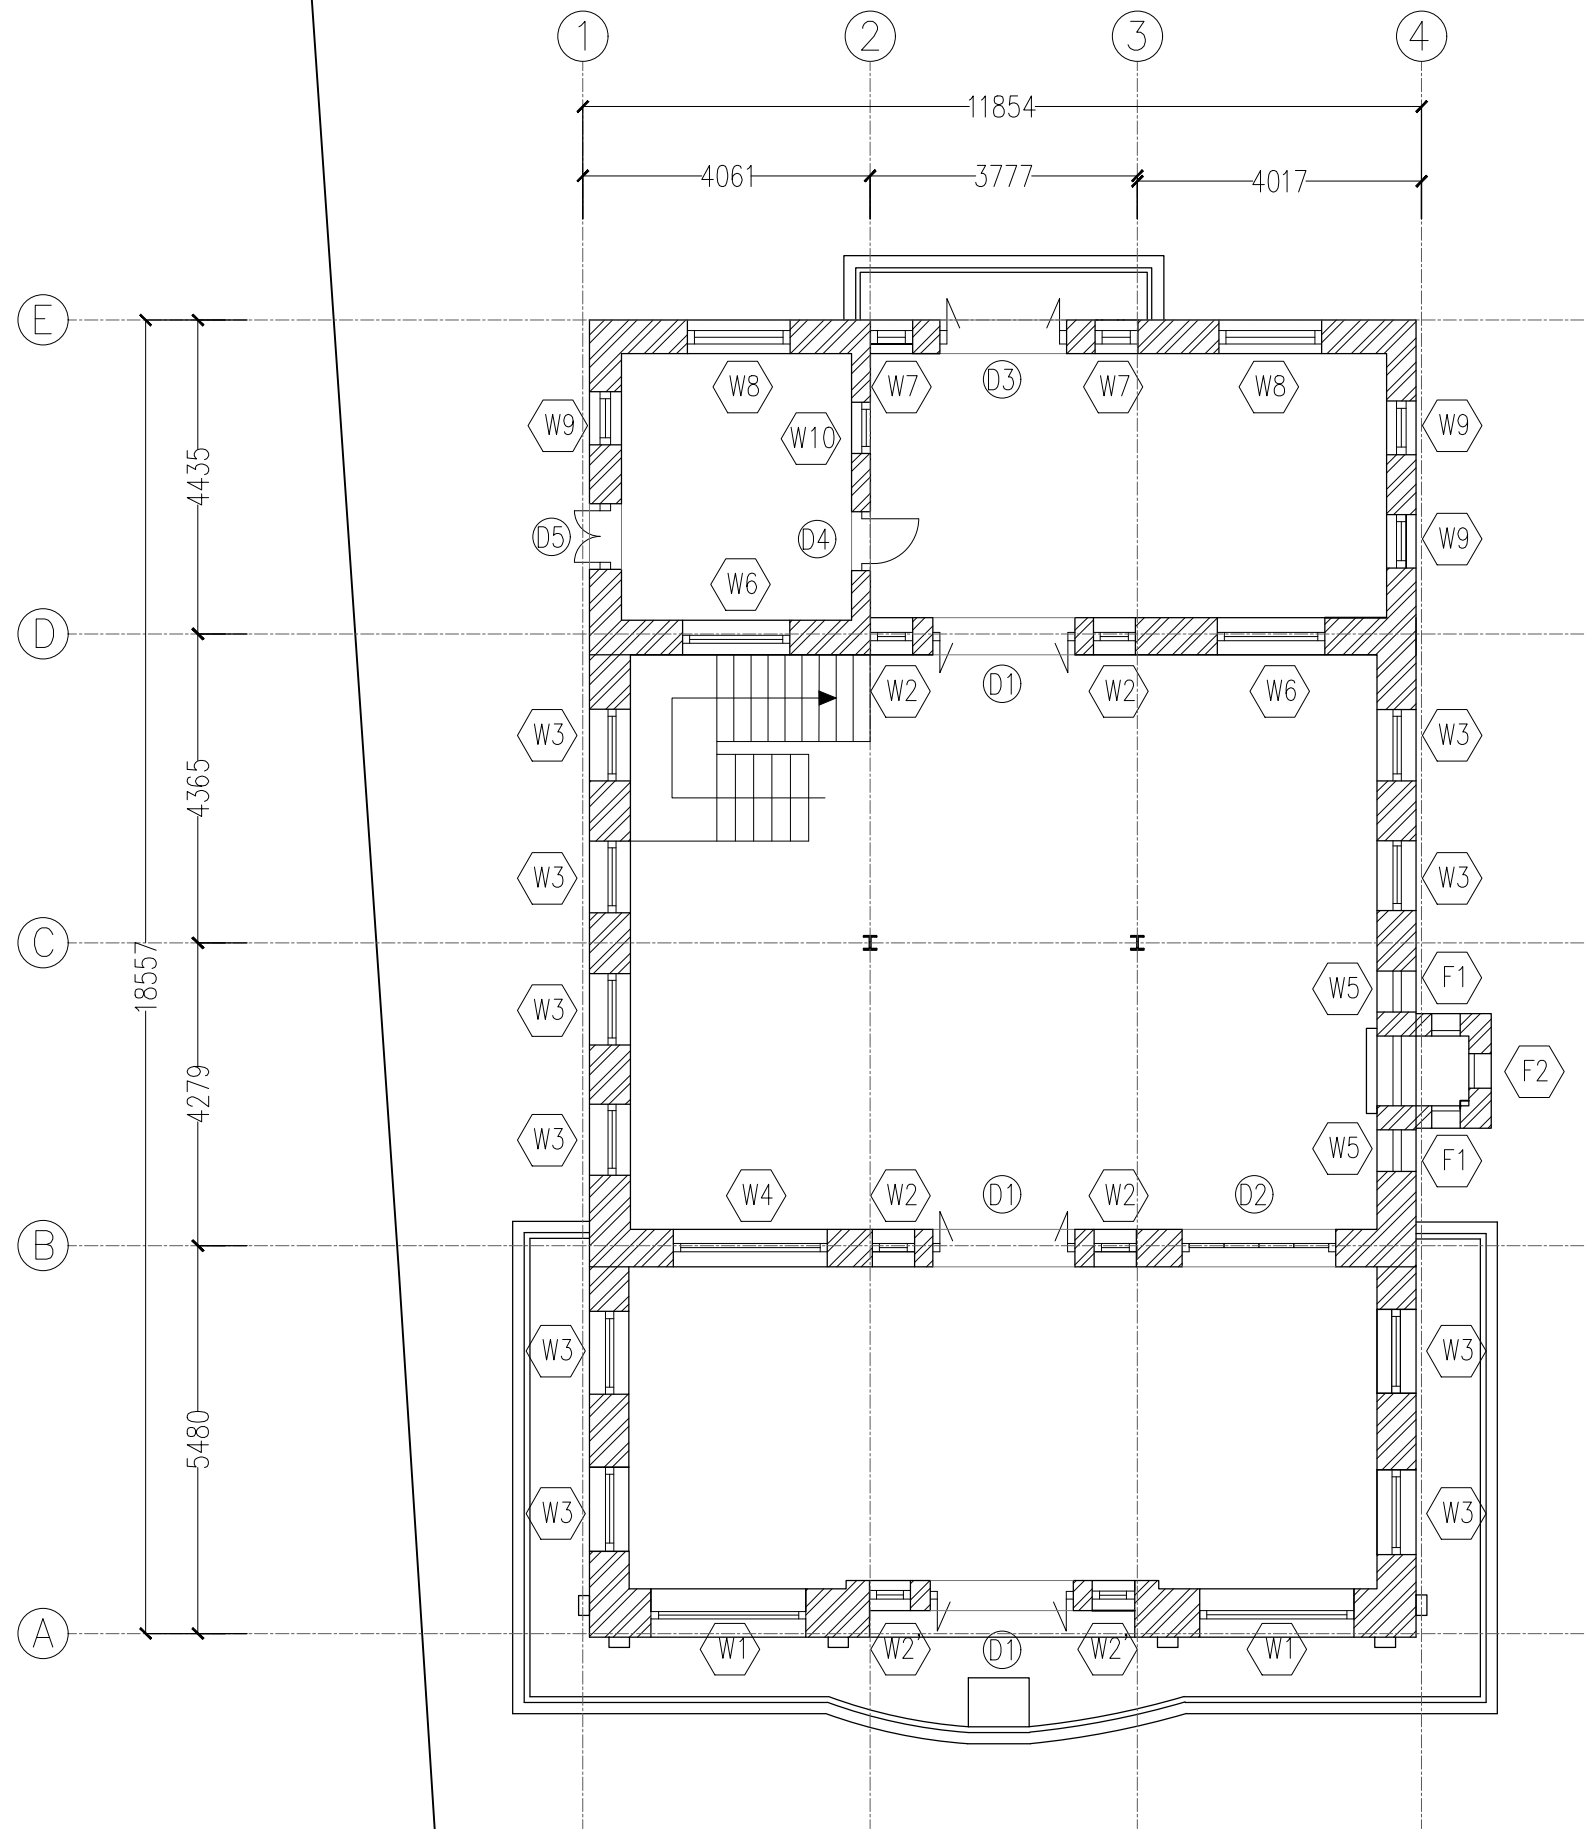

REVISION

PROJECT

YIN YIN HOUSE
(PAKKOKU)

OWNER / APPLICANT

SUBJECT

FIRST FLOOR
EXISTING PLAN

SCALE

1:150


DATE

16.12.2020

L.S

SHEET NO.

FF-A-0.00

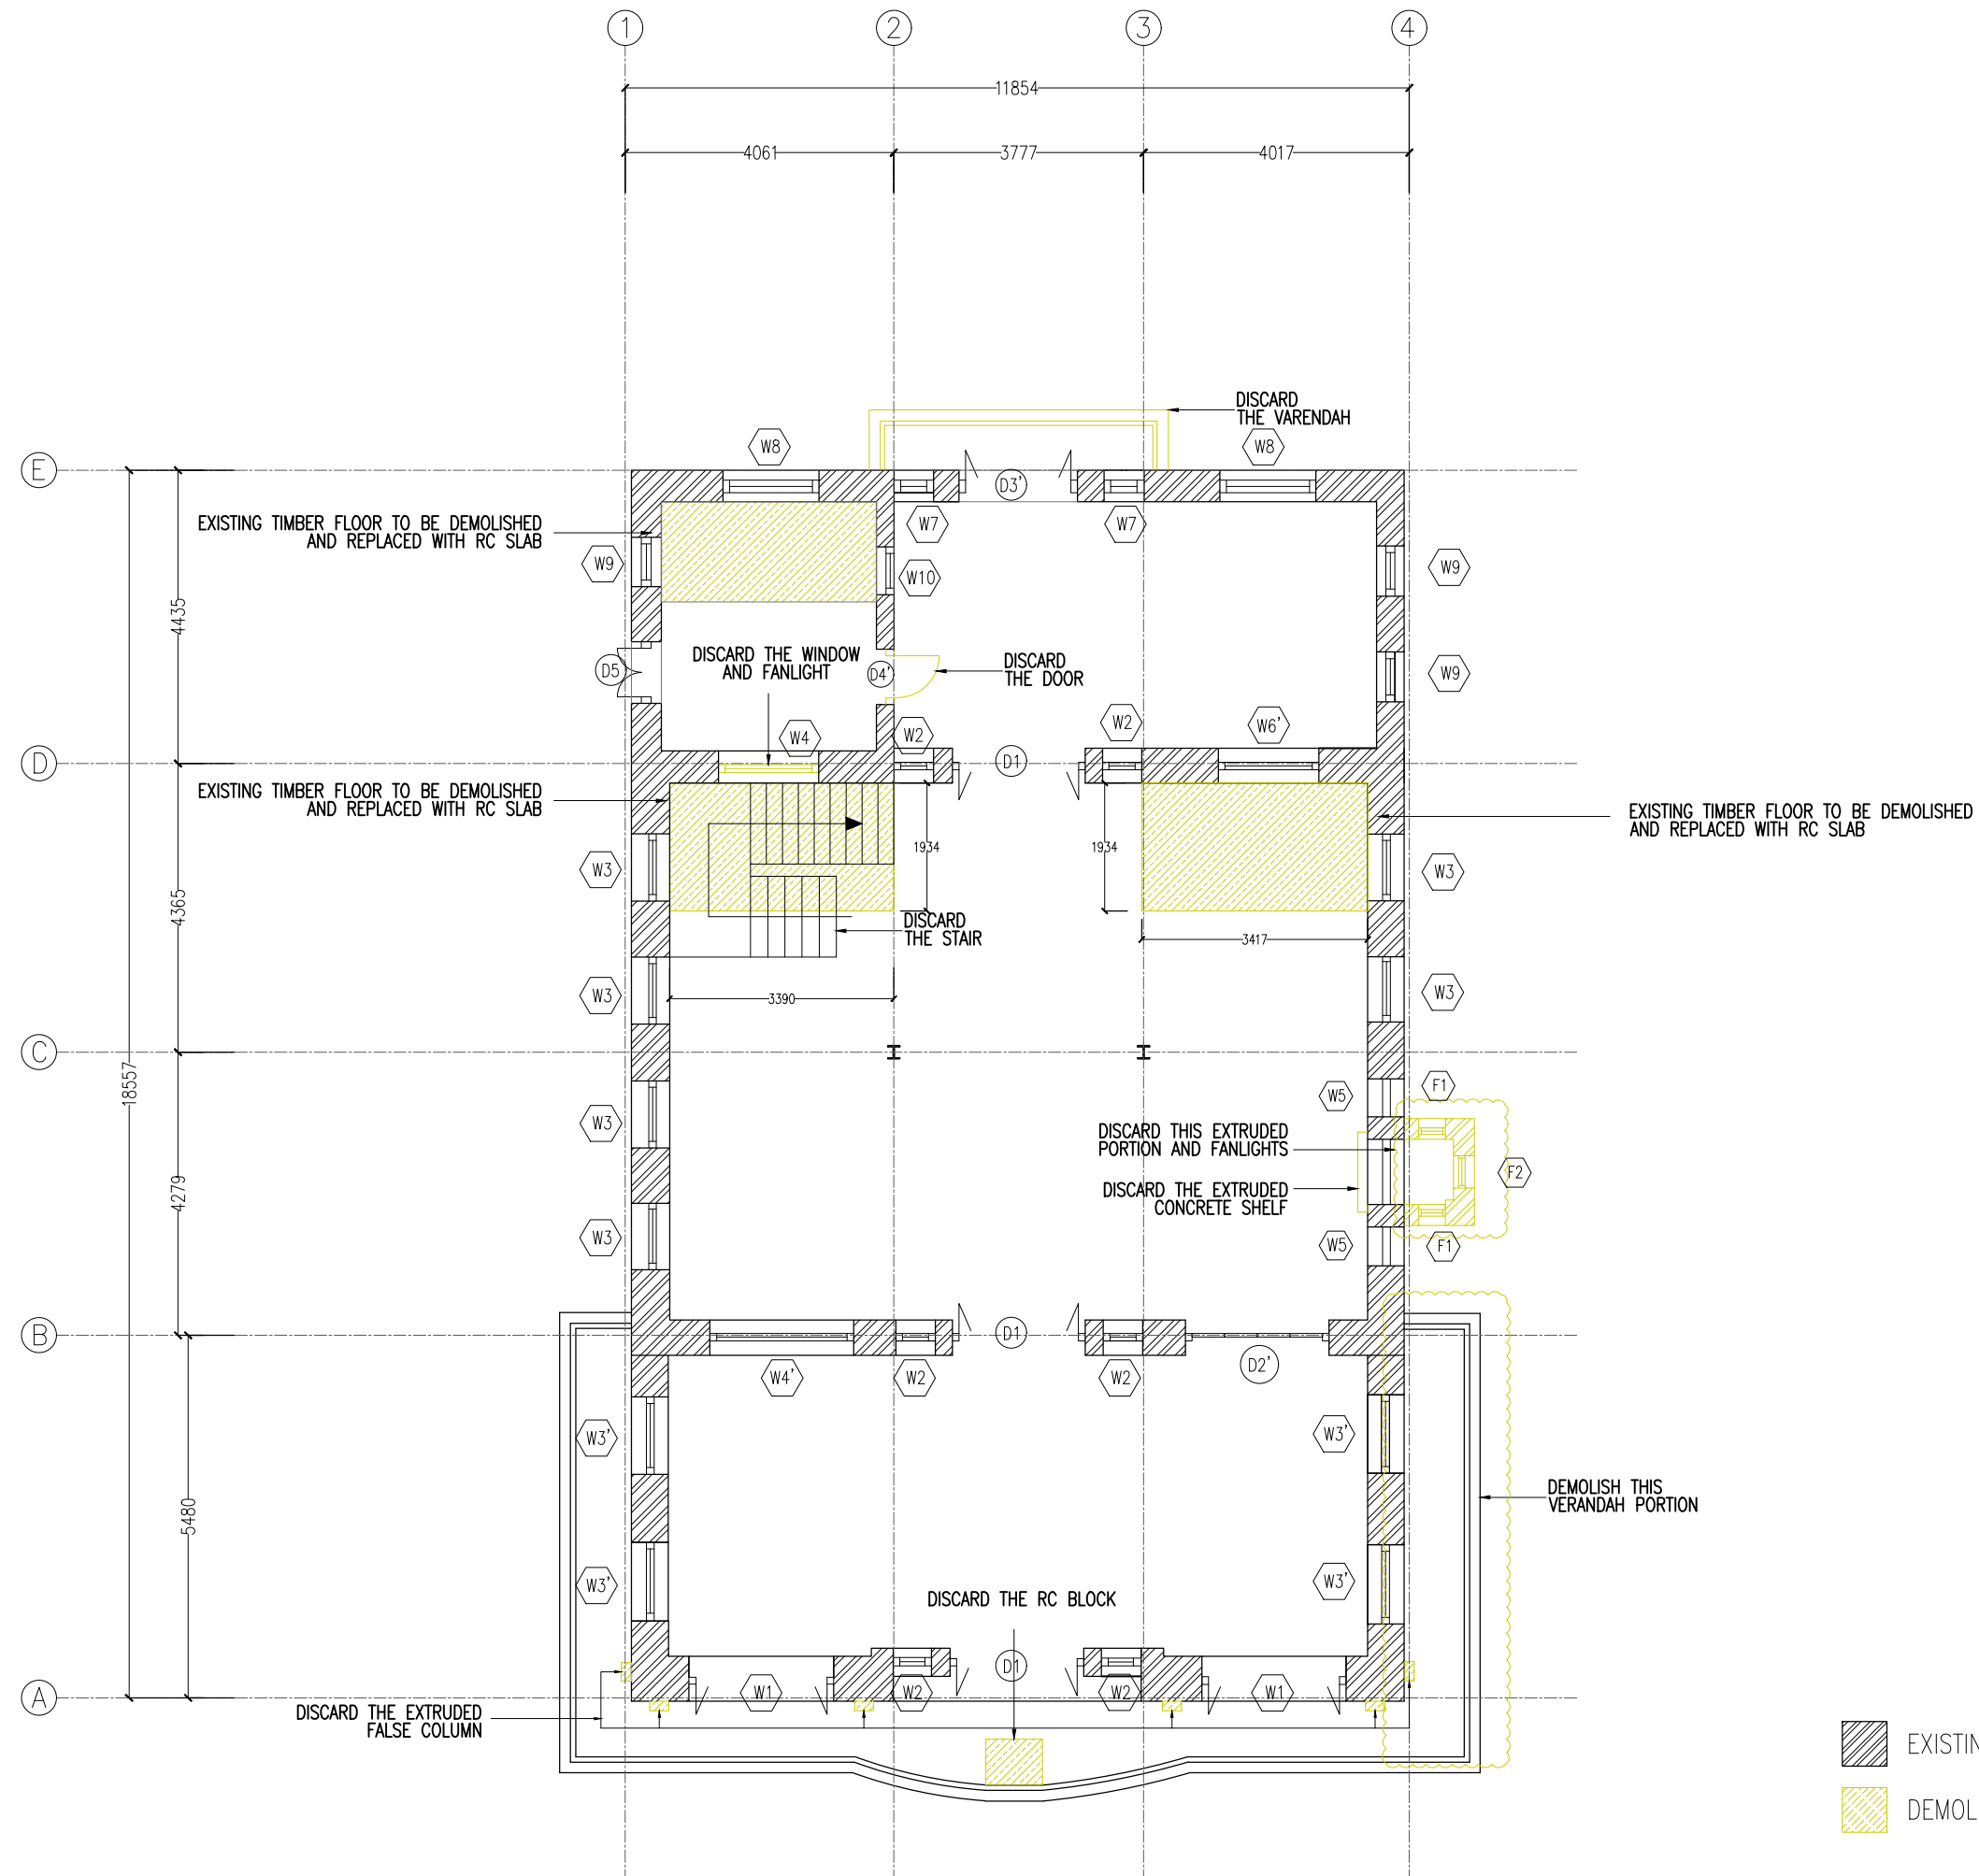

REVISION

PROJECT

YIN YIN HOUSE
(PAKKOKU)

OWNER / APPLICANT

SUBJECT

DEMOLISHED PLAN
(FIRST FLOOR)

SCALE

1:150


DATE

16.12.2020

L.S

SHEET NO.


FF-A-0.1

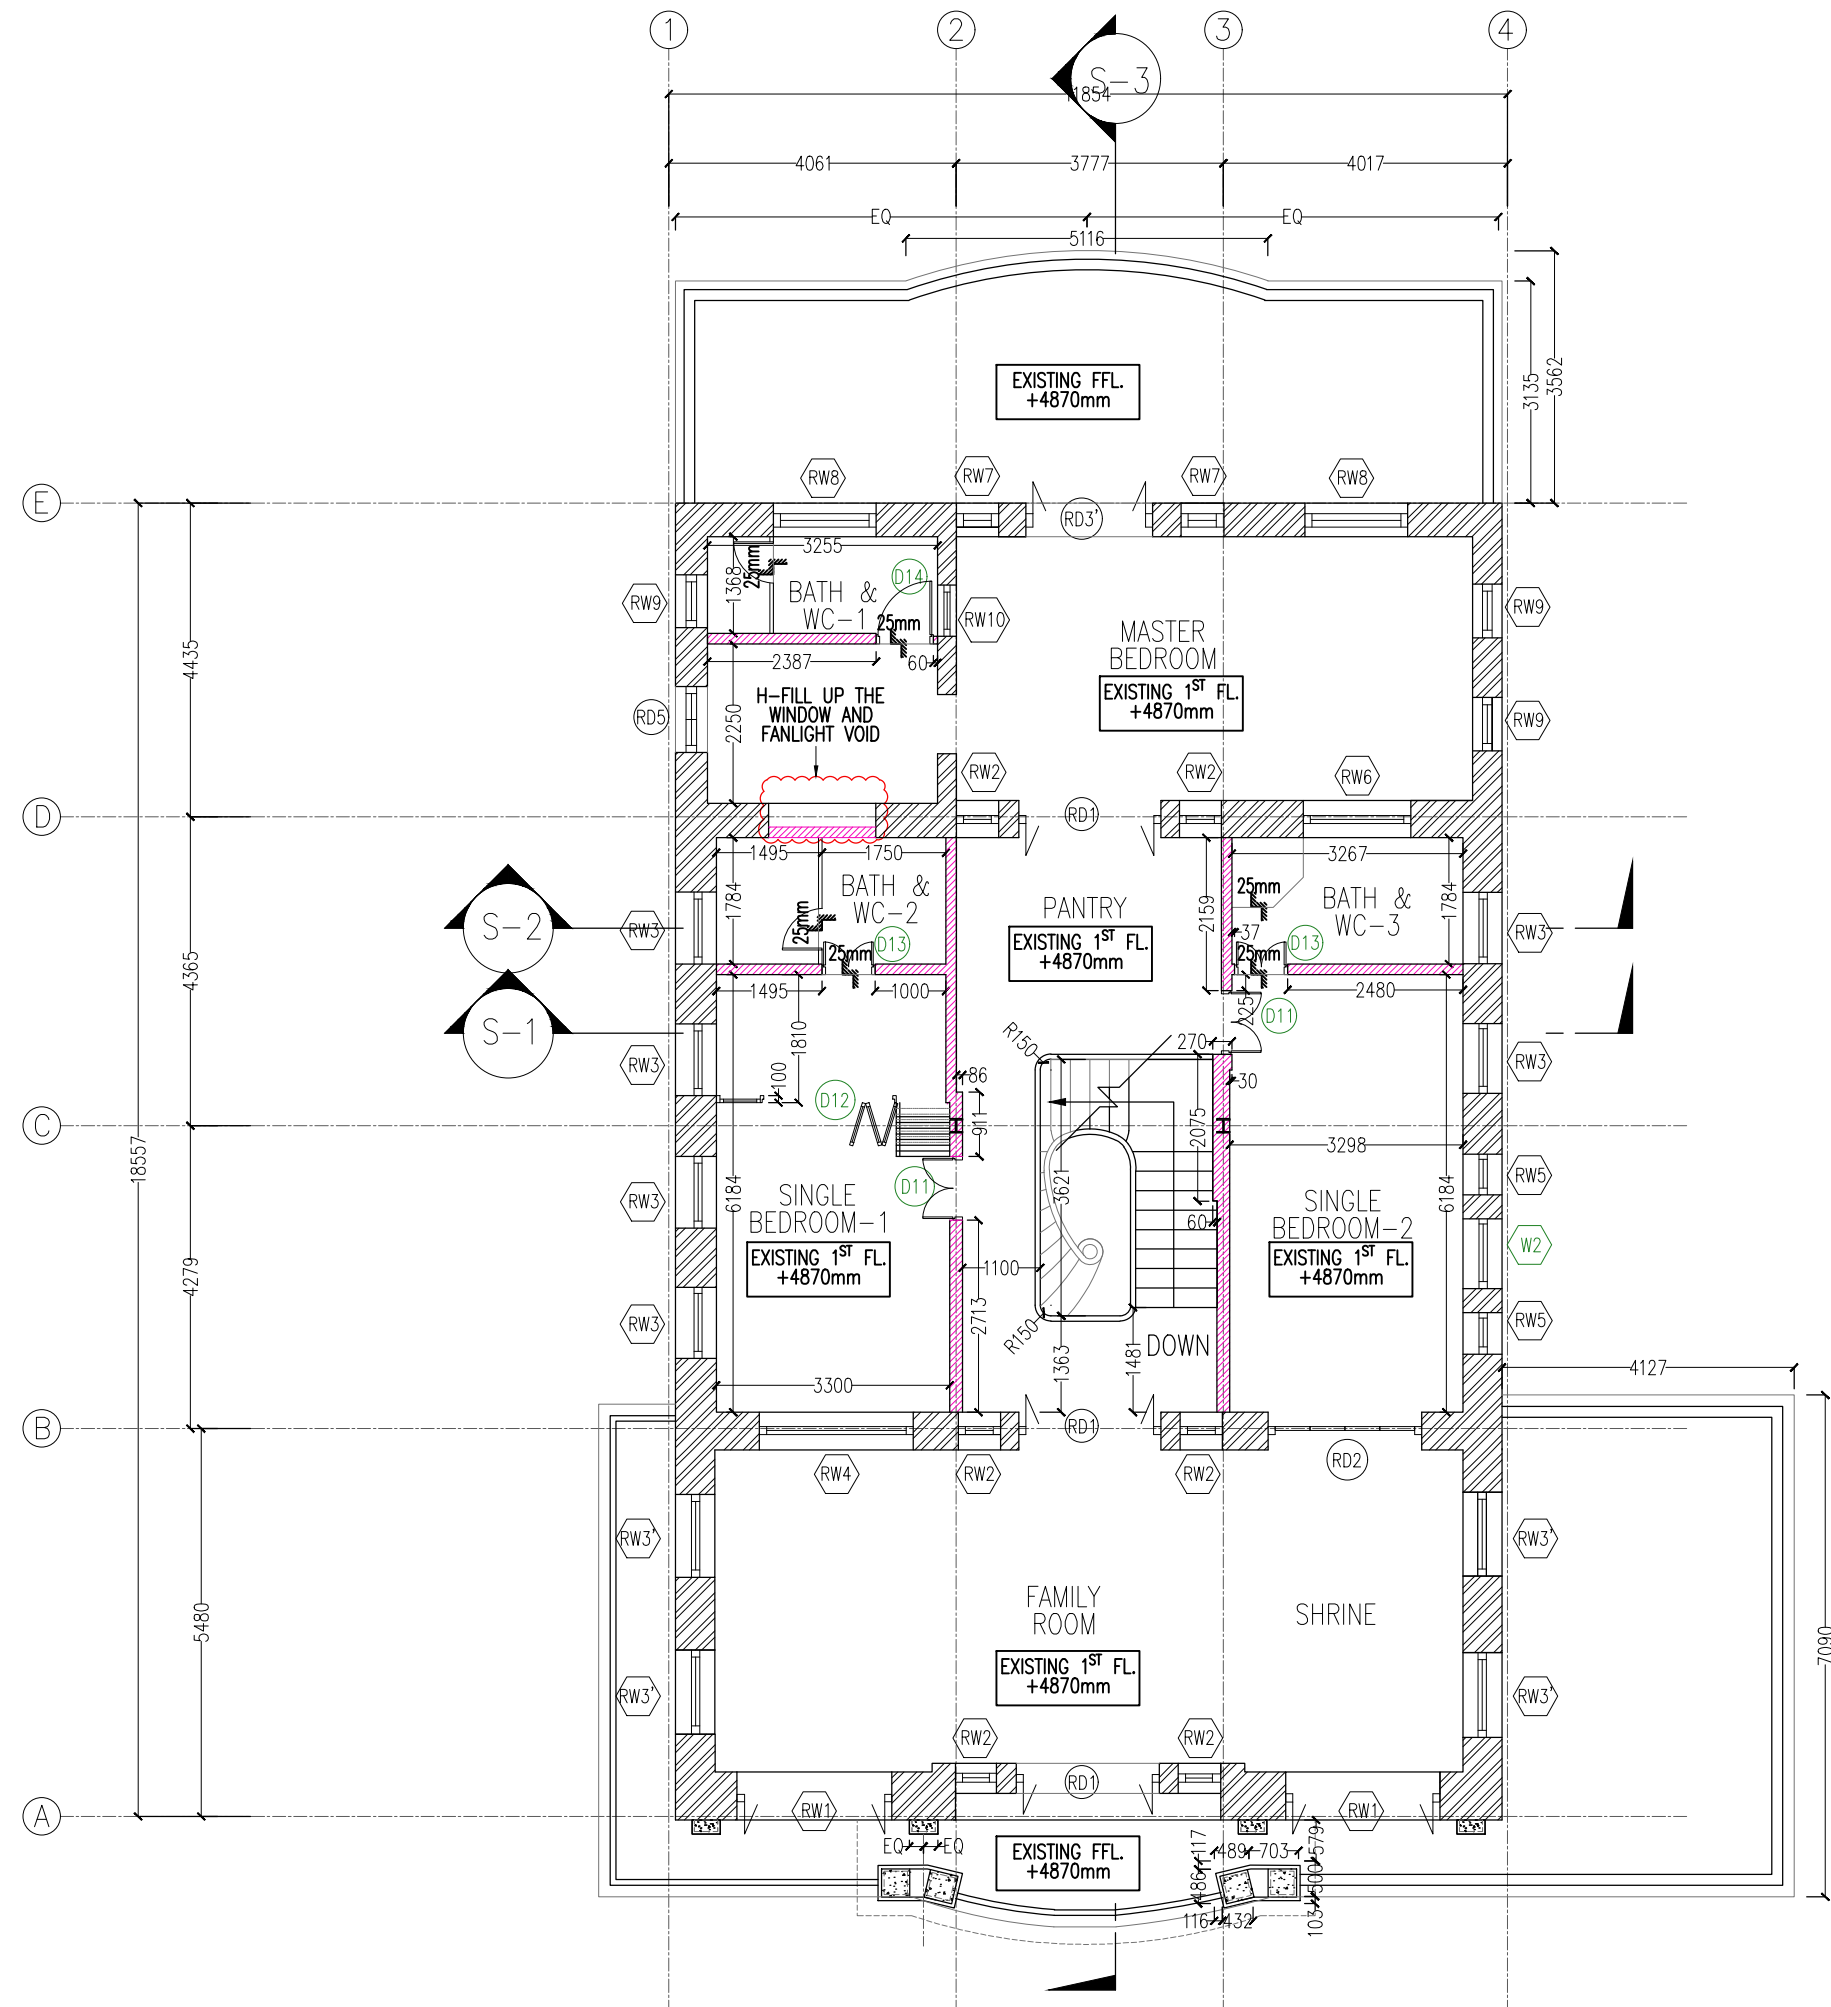

- EXISTING BRICK WALL
- NEW WALL
- NEW OUTSIDE STRUCTURE COLUMN



REVISION	
PROJECT	
YIN YIN HOUSE (PAKKOKU)	
OWNER / APPLICANT	
SUBJECT	
WALLING LAYOUT PLAN (FIRST FLOOR)	
SCALE	1:150
DATE	16.12.2020
L.S	
SHEET NO.	
FF-A-1.00	

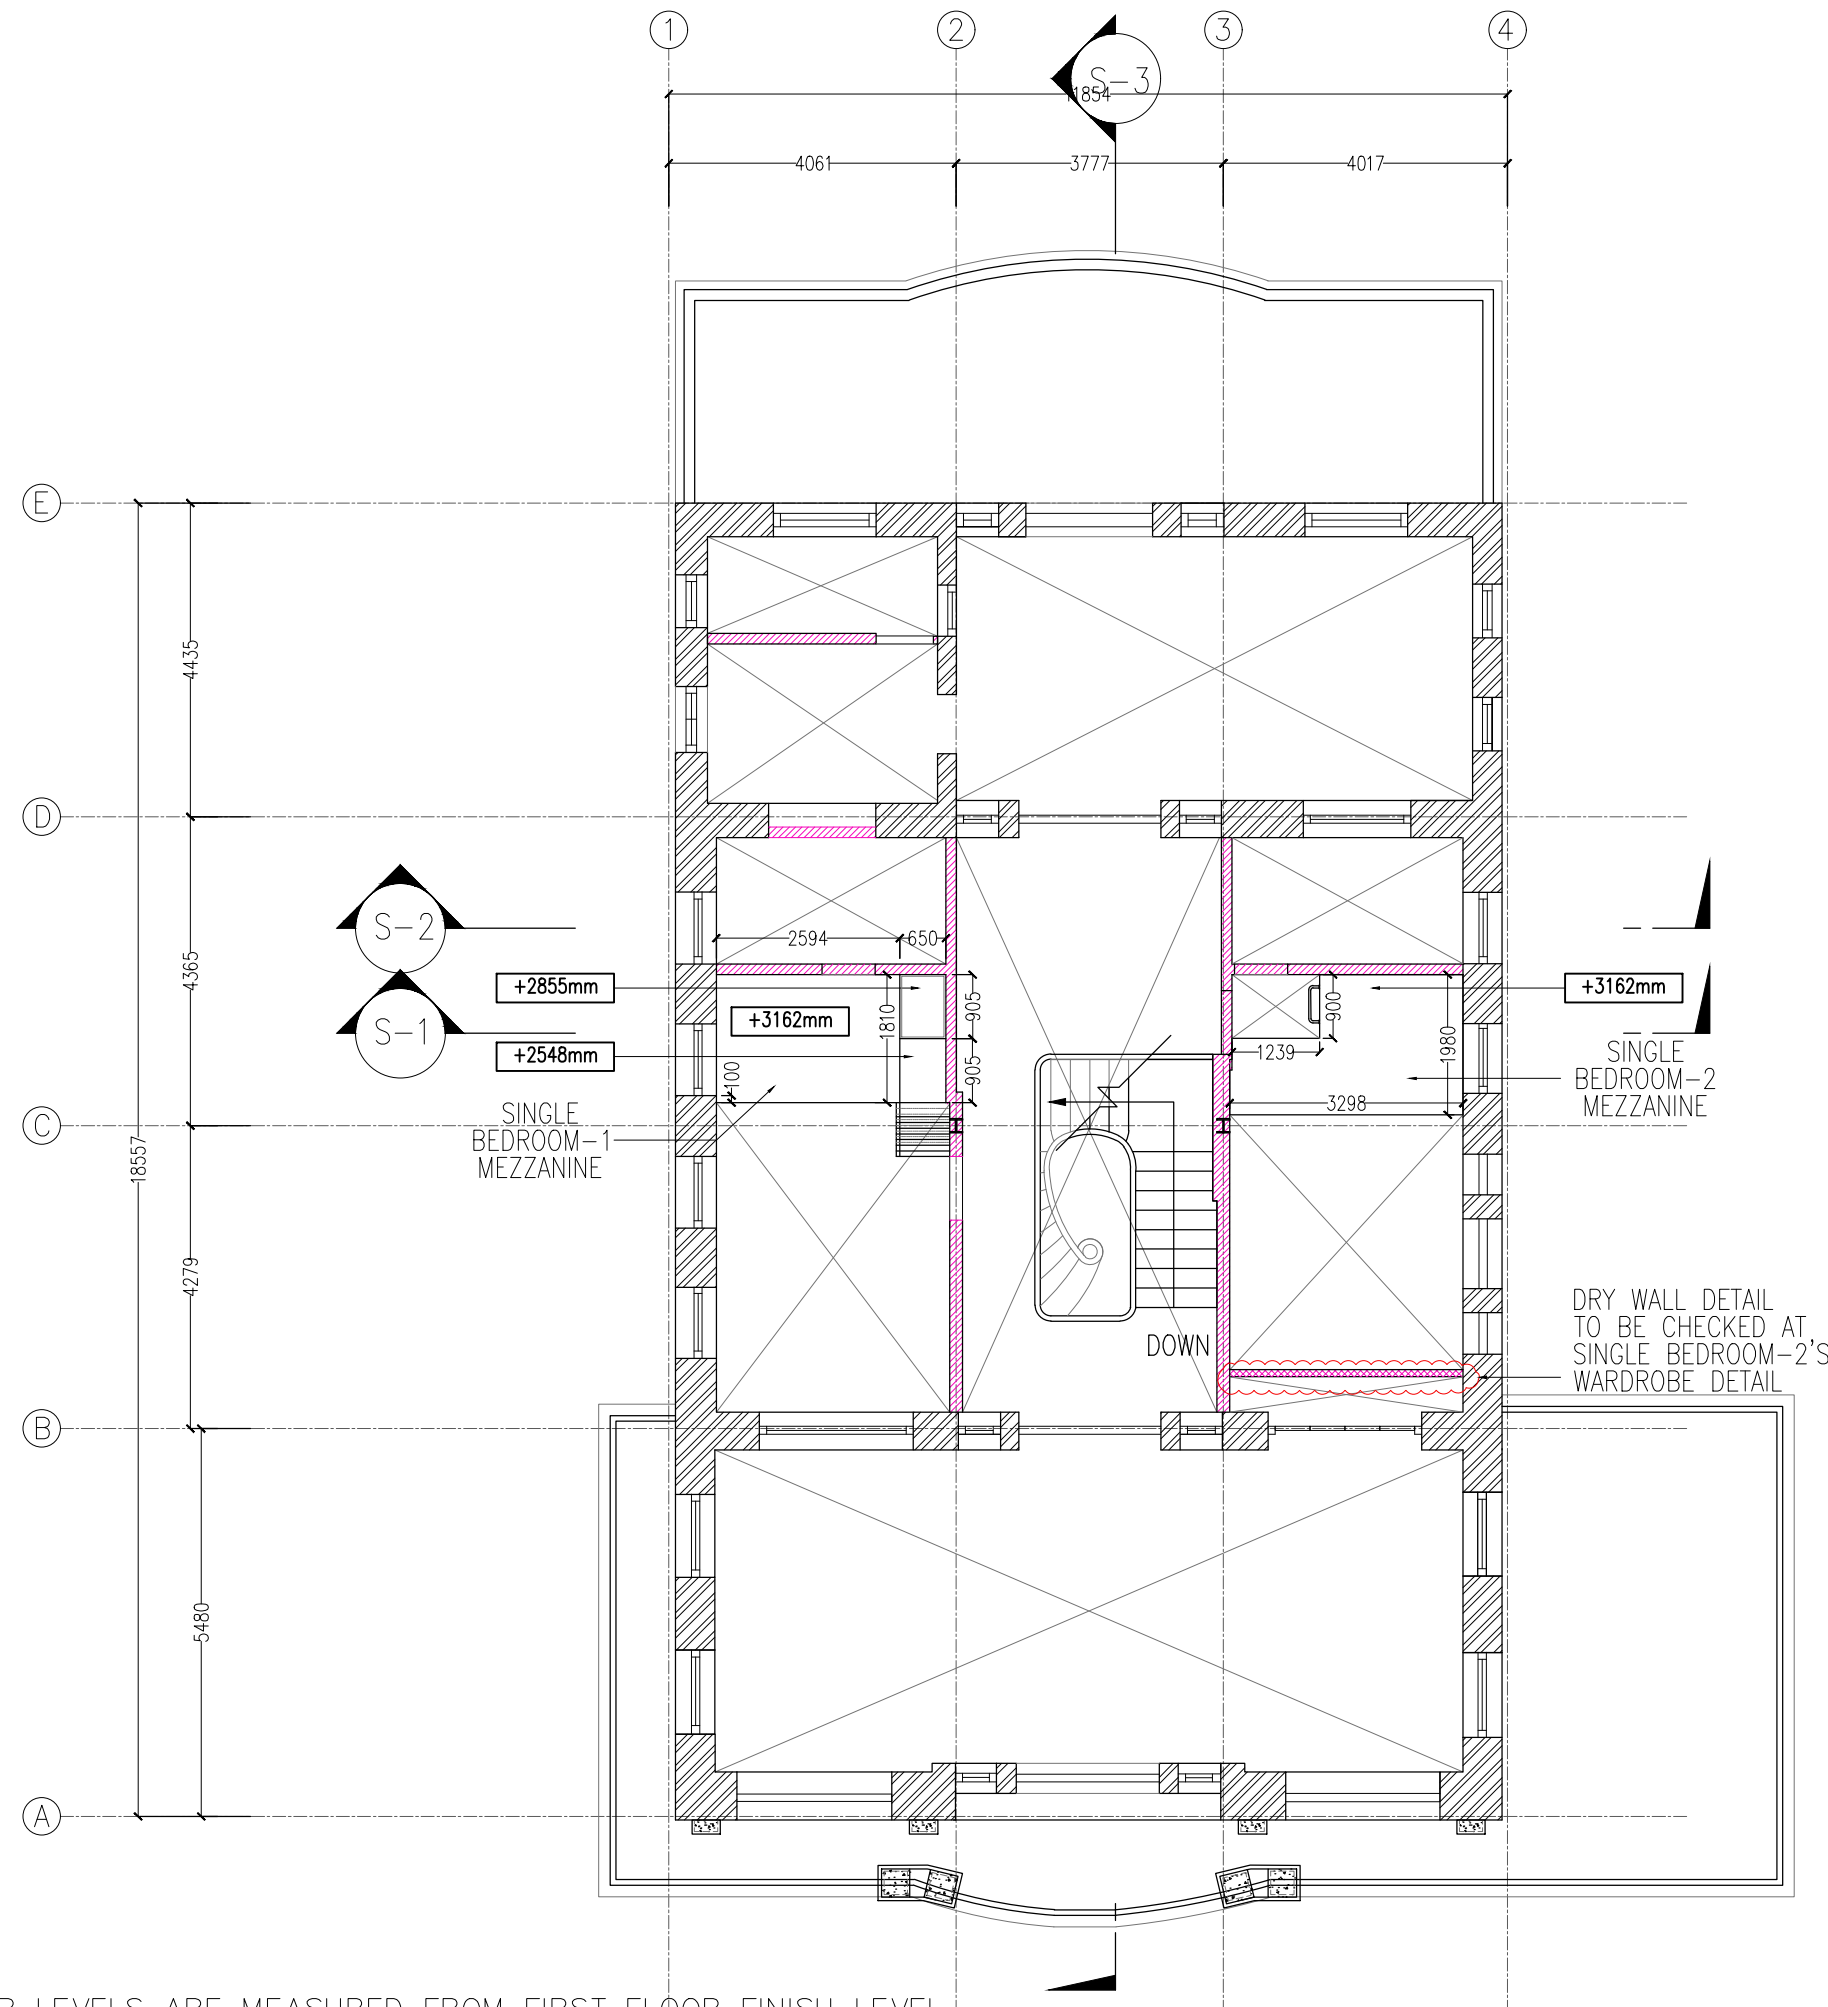

NOTE: FLOOR LEVELS ARE MEASURED FROM FIRST FLOOR FINISH LEVEL



REVISION

PROJECT

YIN YIN HOUSE
(PAKKOKU)

OWNER / APPLICANT

SUBJECT

WALLING LAYOUT PLAN
(FIRST FLOOR MEZZANINE)

SCALE

1:150



DATE

16.12.2020

L.S

SHEET NO.

FF-A-2.00

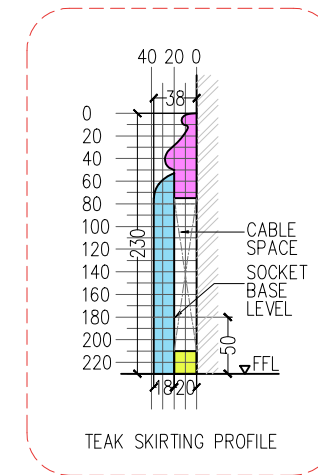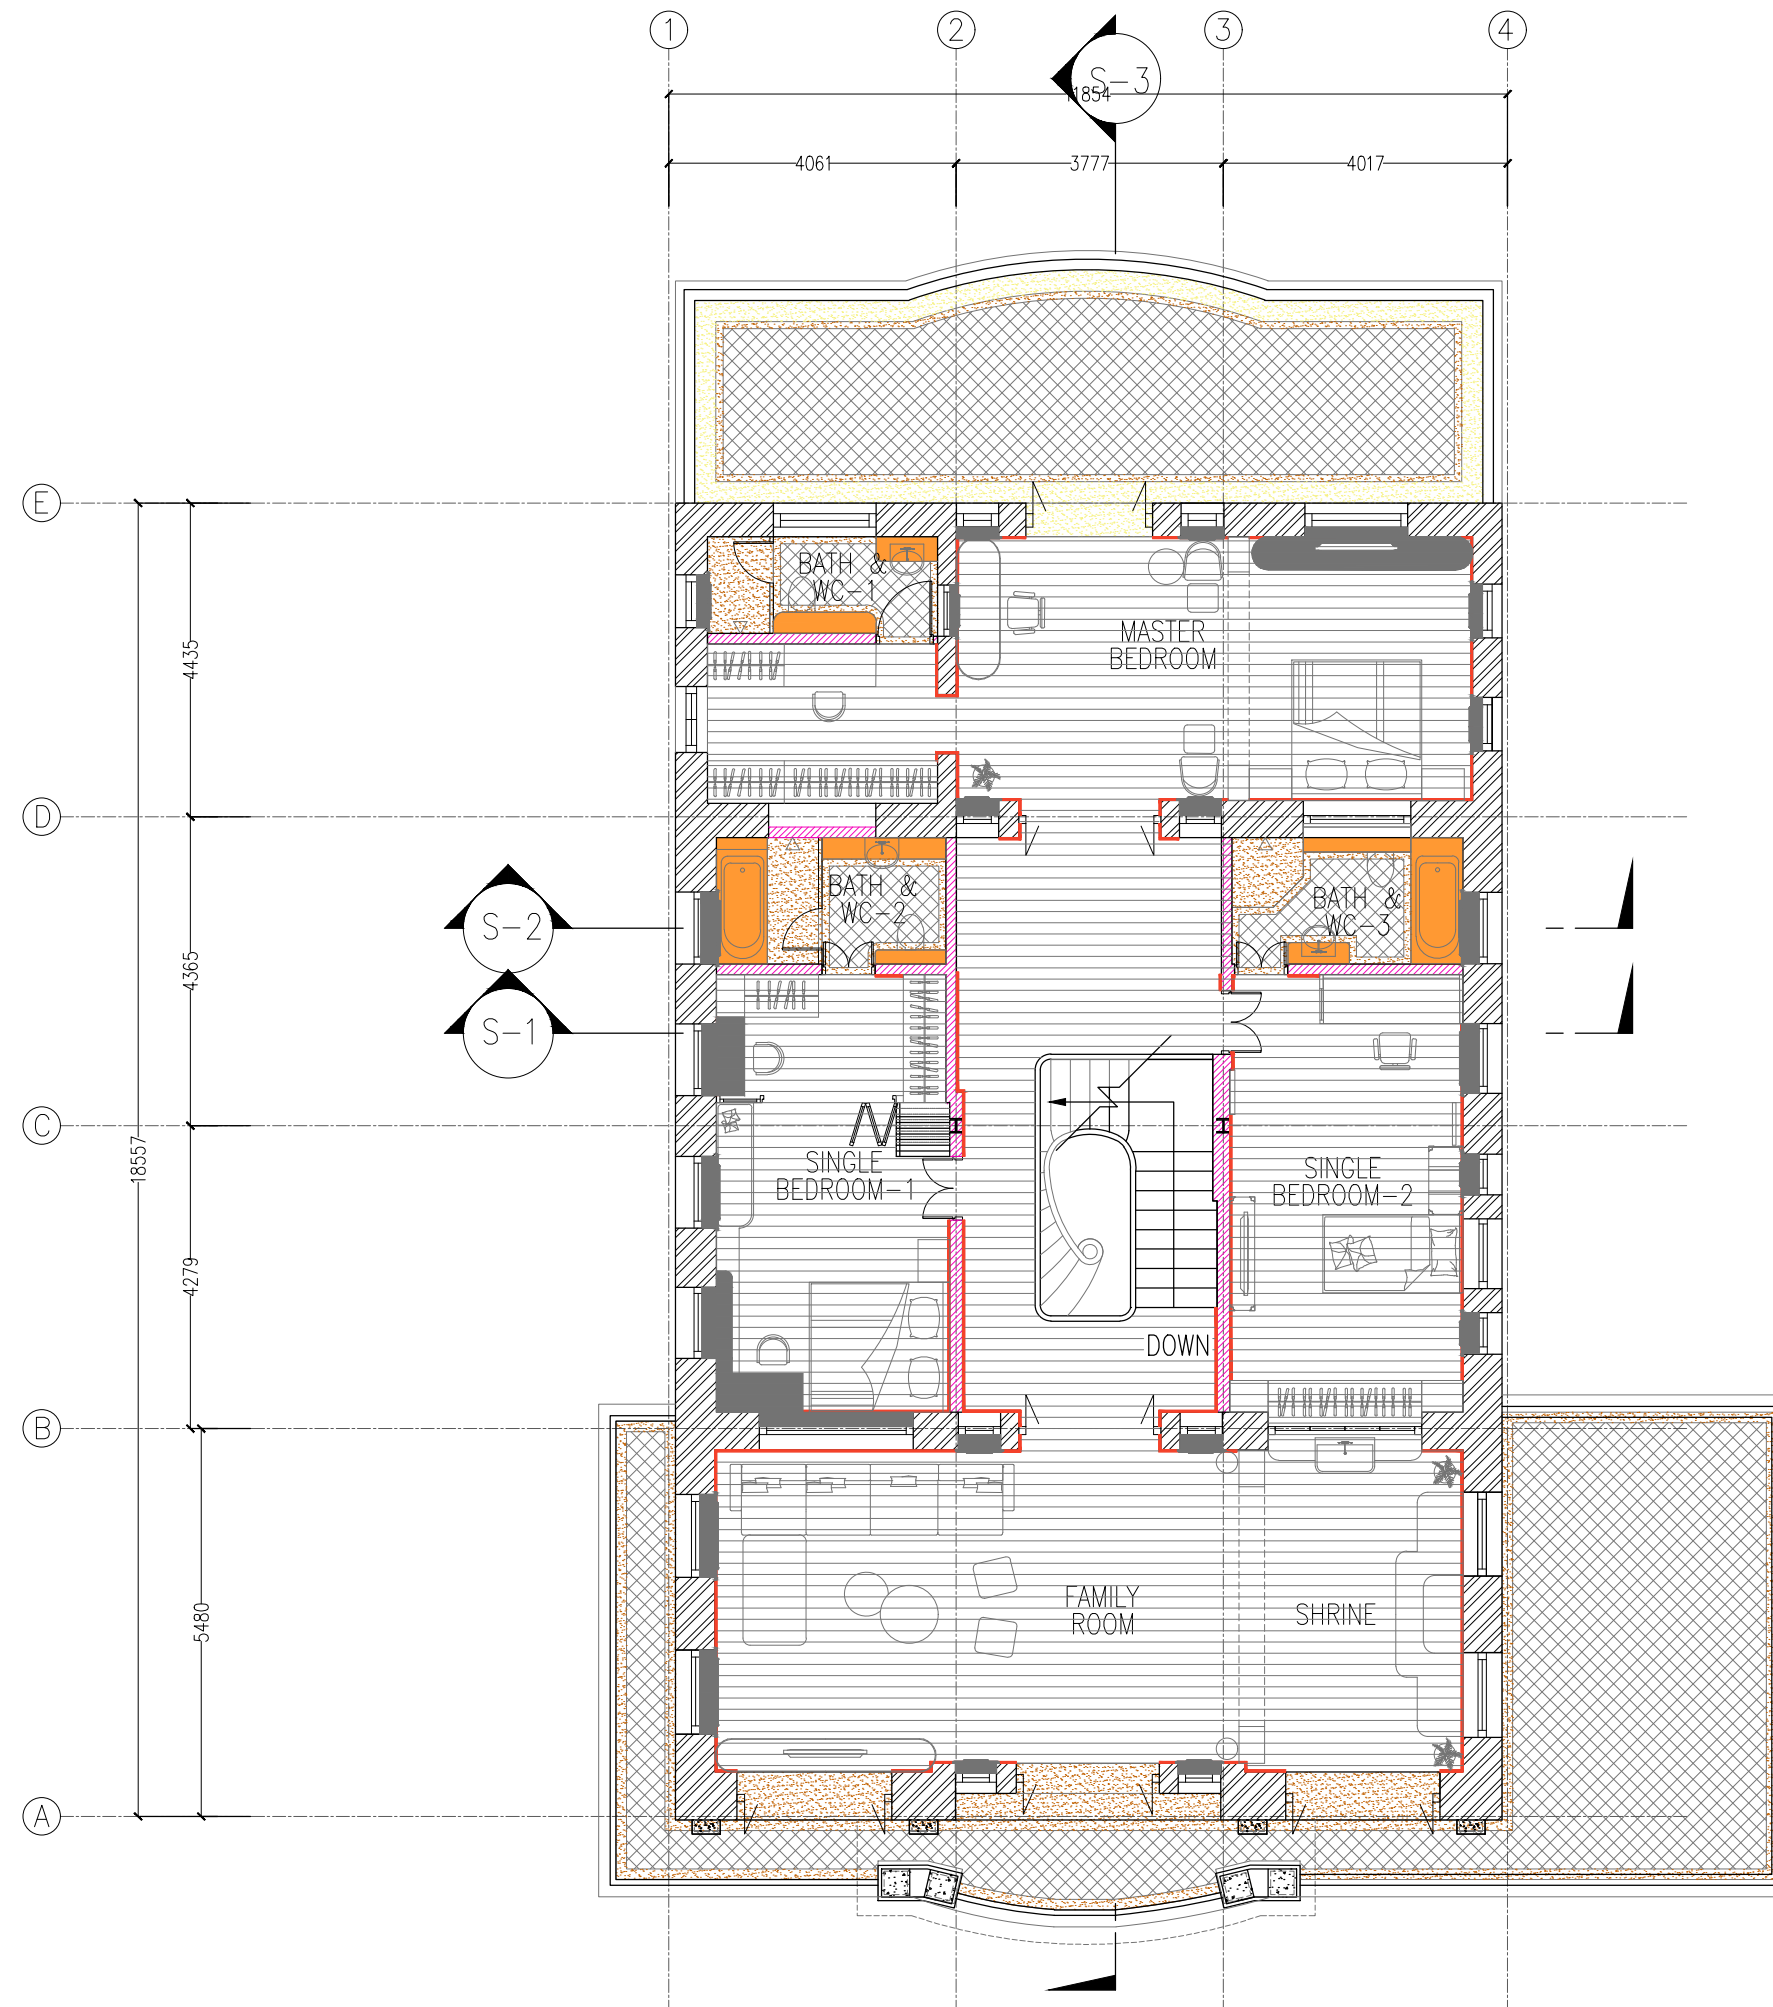

- WOOD FLOORING
- MARBLE TILE-1 TO SELECTION
- MARBLE TILE-2 TO SELECTION
- TILE 1 TO SELECTION
- FIXED FURNITURES
- SKIRTING LINE



REVISION

PROJECT

YIN YIN HOUSE
(PAKKOKU)

OWNER / APPLICANT

SUBJECT

FLOOR FINISHED PLAN
(FIRST FLOOR)

SCALE

1:150


DATE

16.12.2020

L.S

SHEET NO.

FF-A-1.1

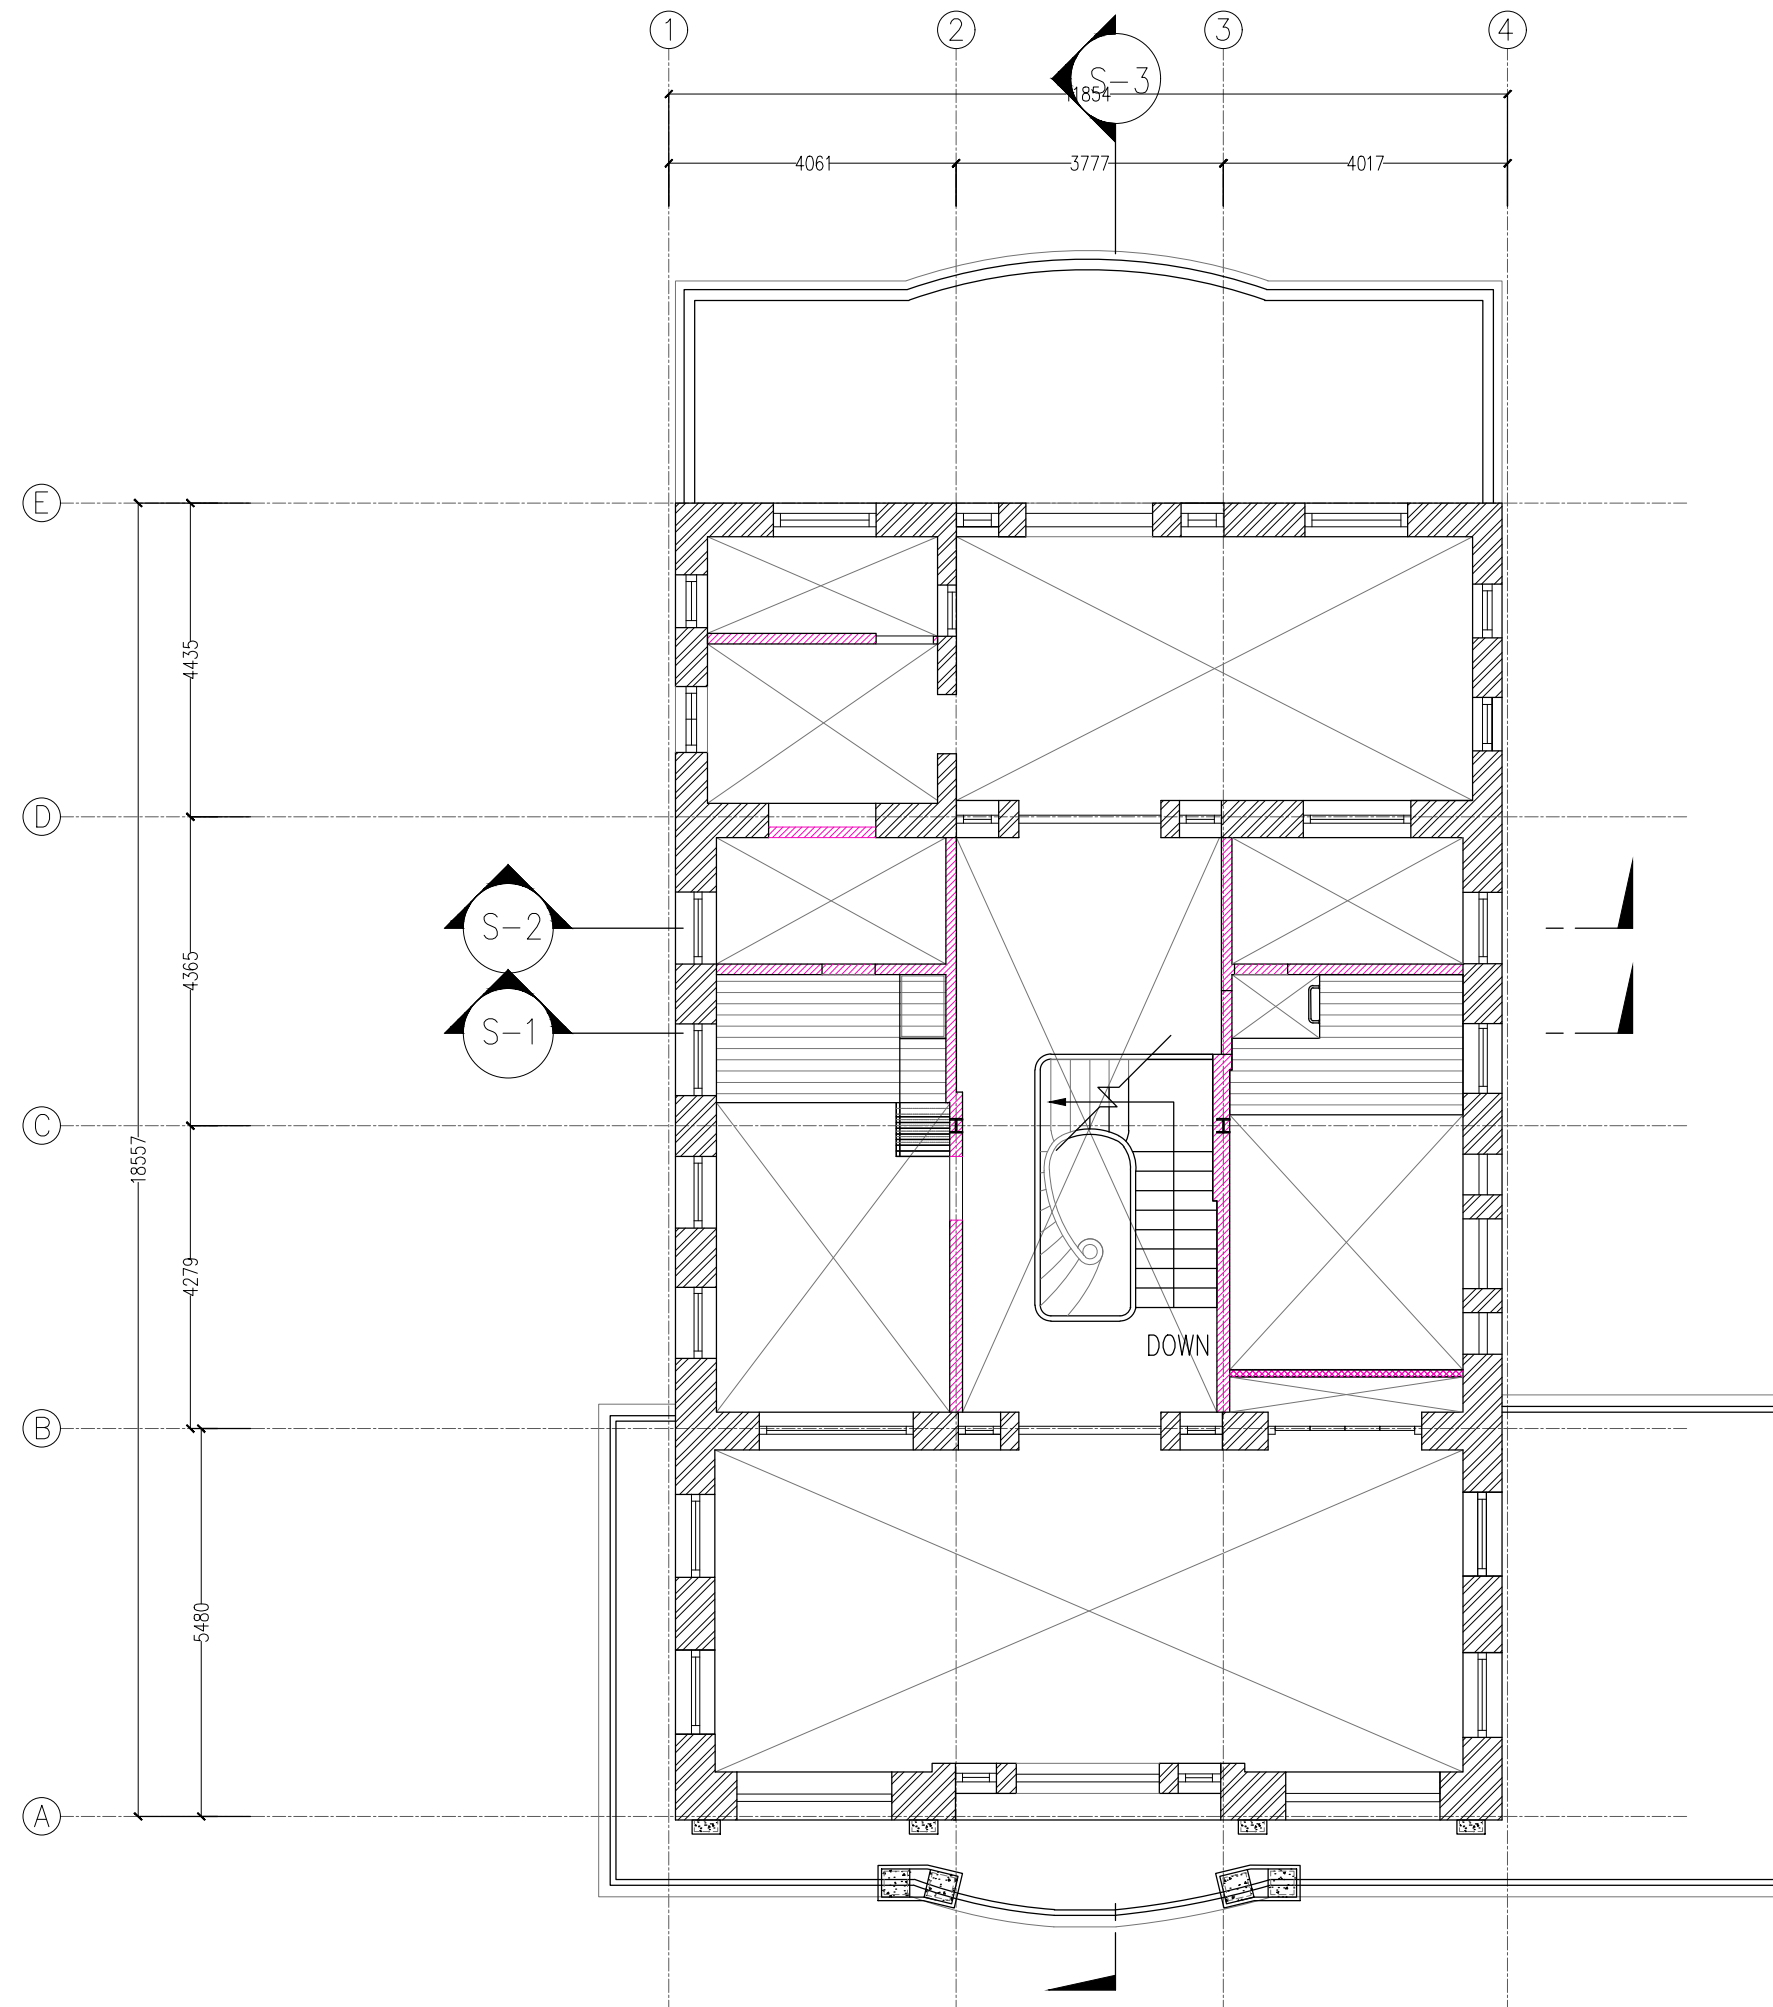

WOOD FLOORING



REVISION

PROJECT

YIN YIN HOUSE
(PAKKOKU)

OWNER / APPLICANT

SUBJECT

FLOOR FINISHED PLAN
(FIRST FLOOR MEZZANINE)

SCALE

1:150

DATE

16.12.2020

L.S

SHEET NO.

FF-A-2.1



REVISION

PROJECT

YIN YIN HOUSE
(PAKKOKU)

OWNER / APPLICANT

SUBJECT

FURNITURE LAYOUT PLAN
(FIRST FLOOR)


SCALE 1:150


DATE 16.12.2020

L.S

SHEET NO.

FF-A-1.2

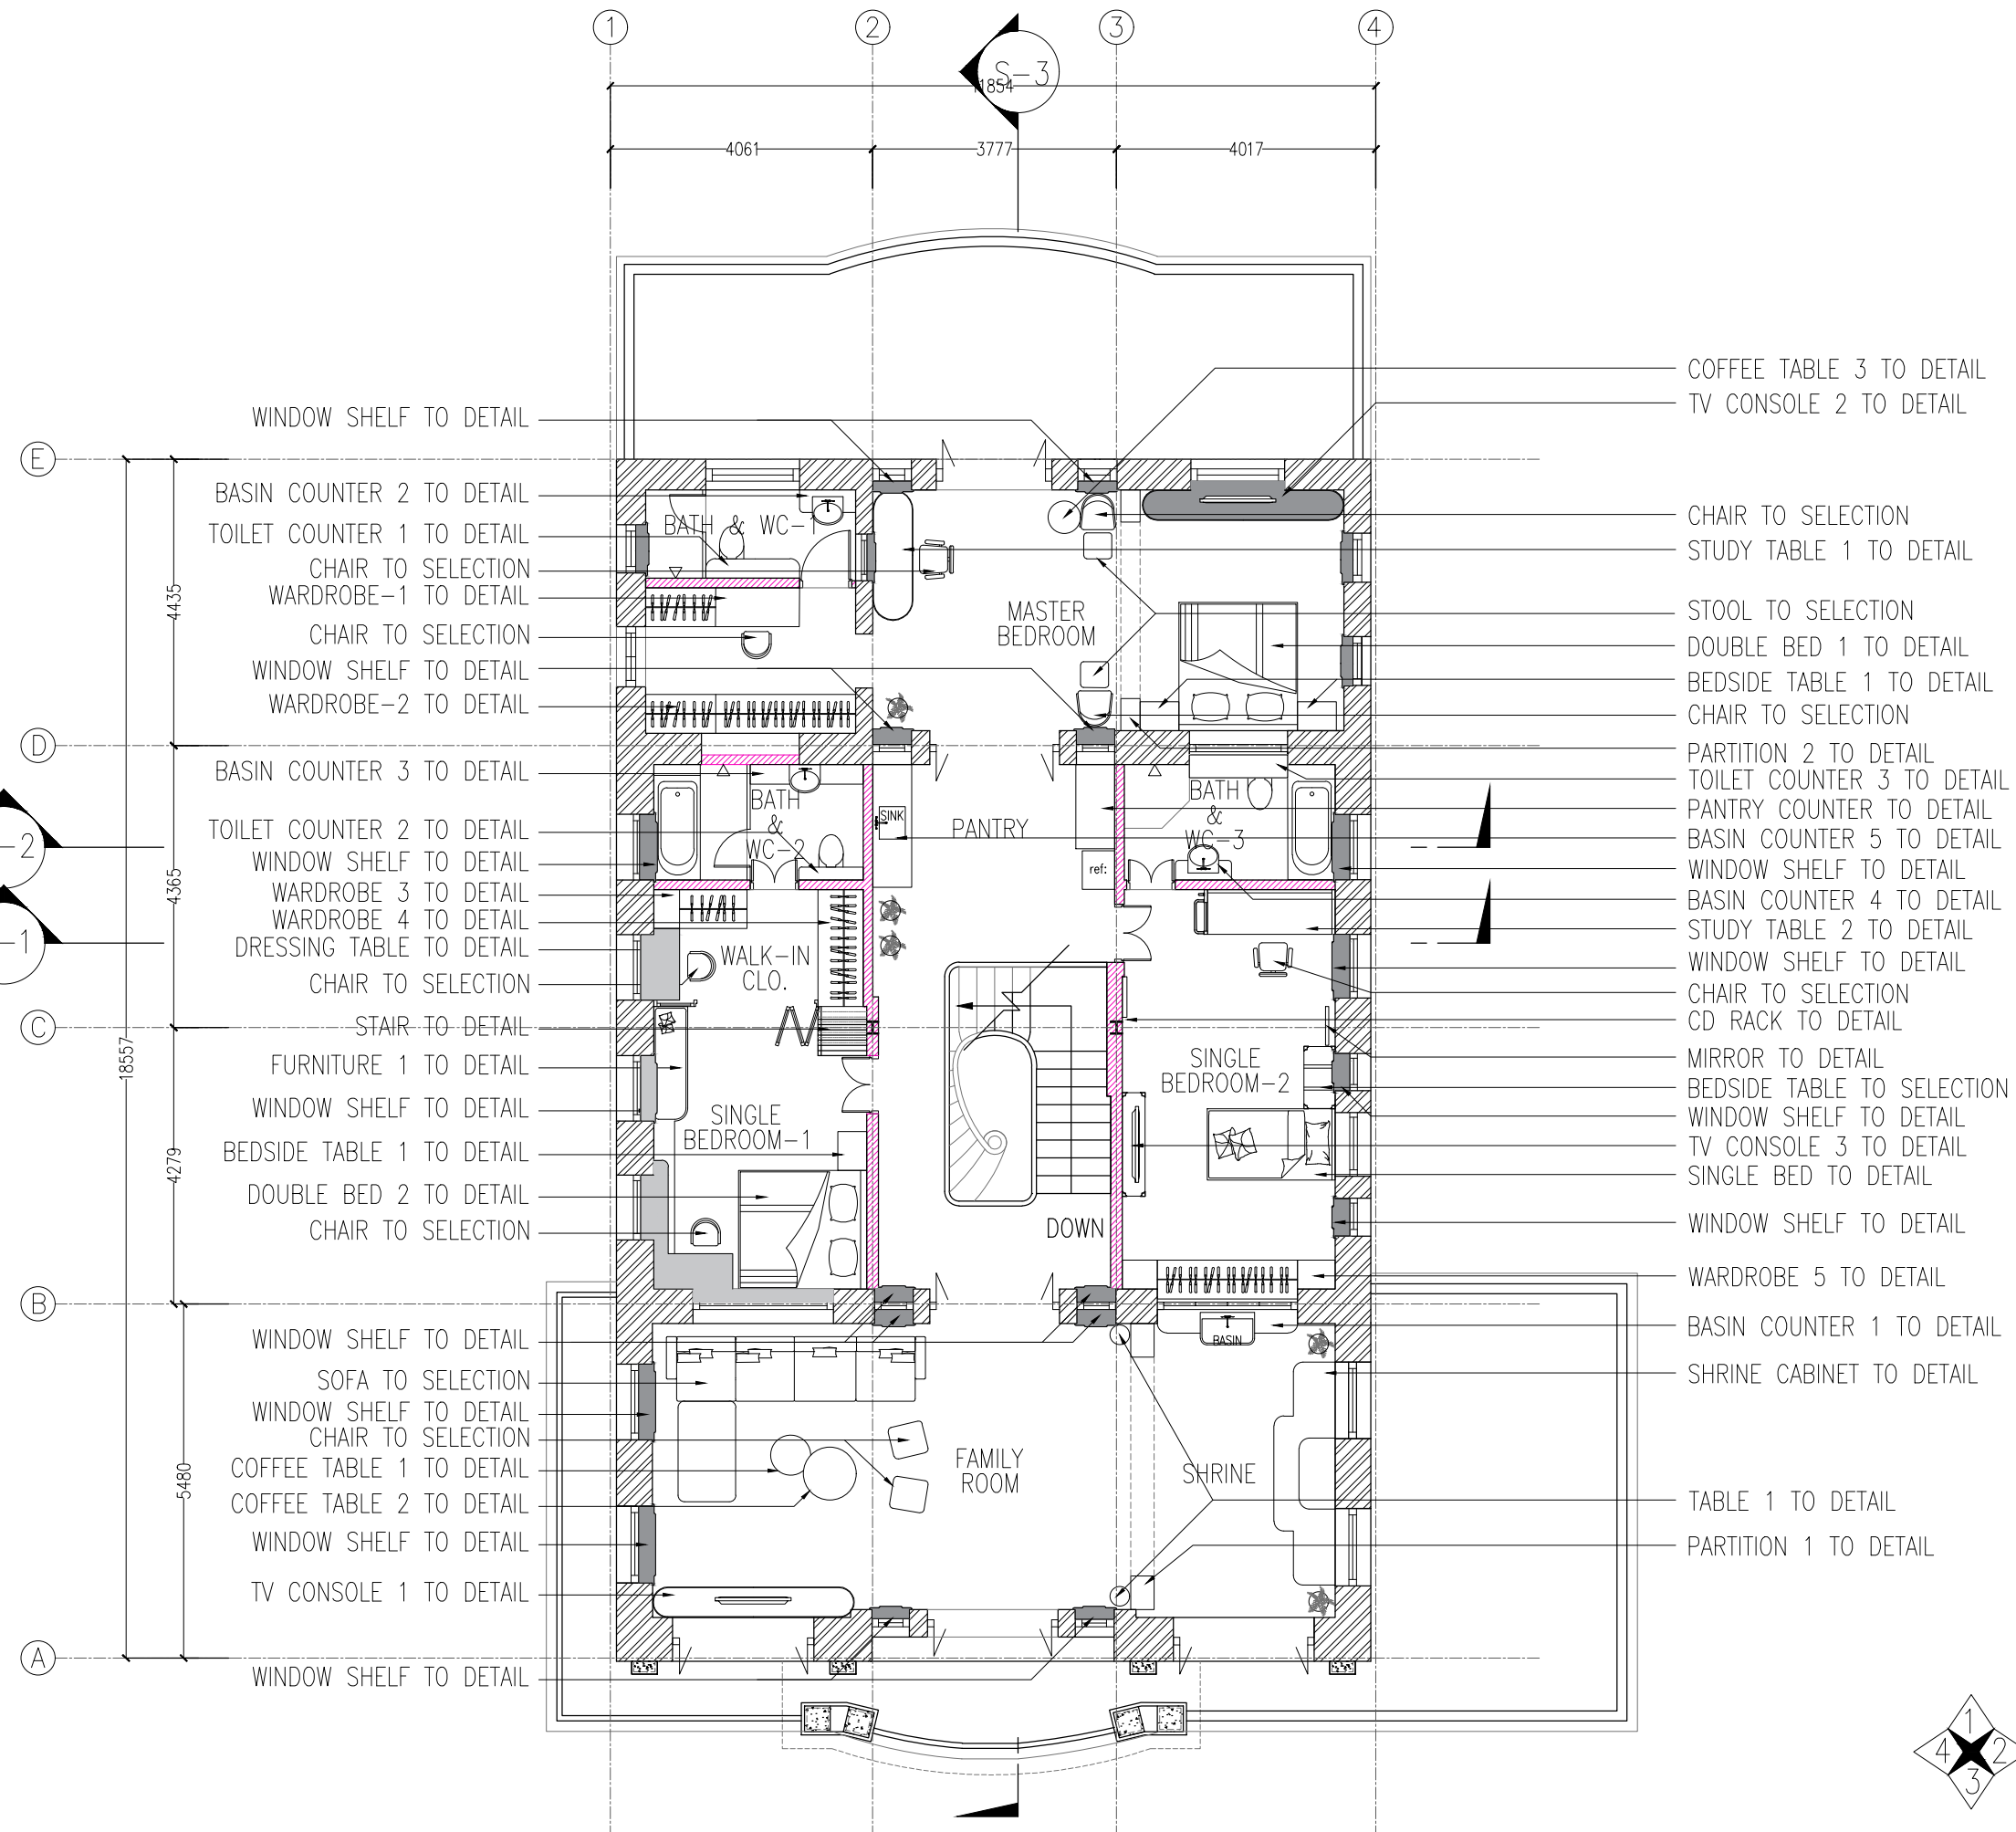

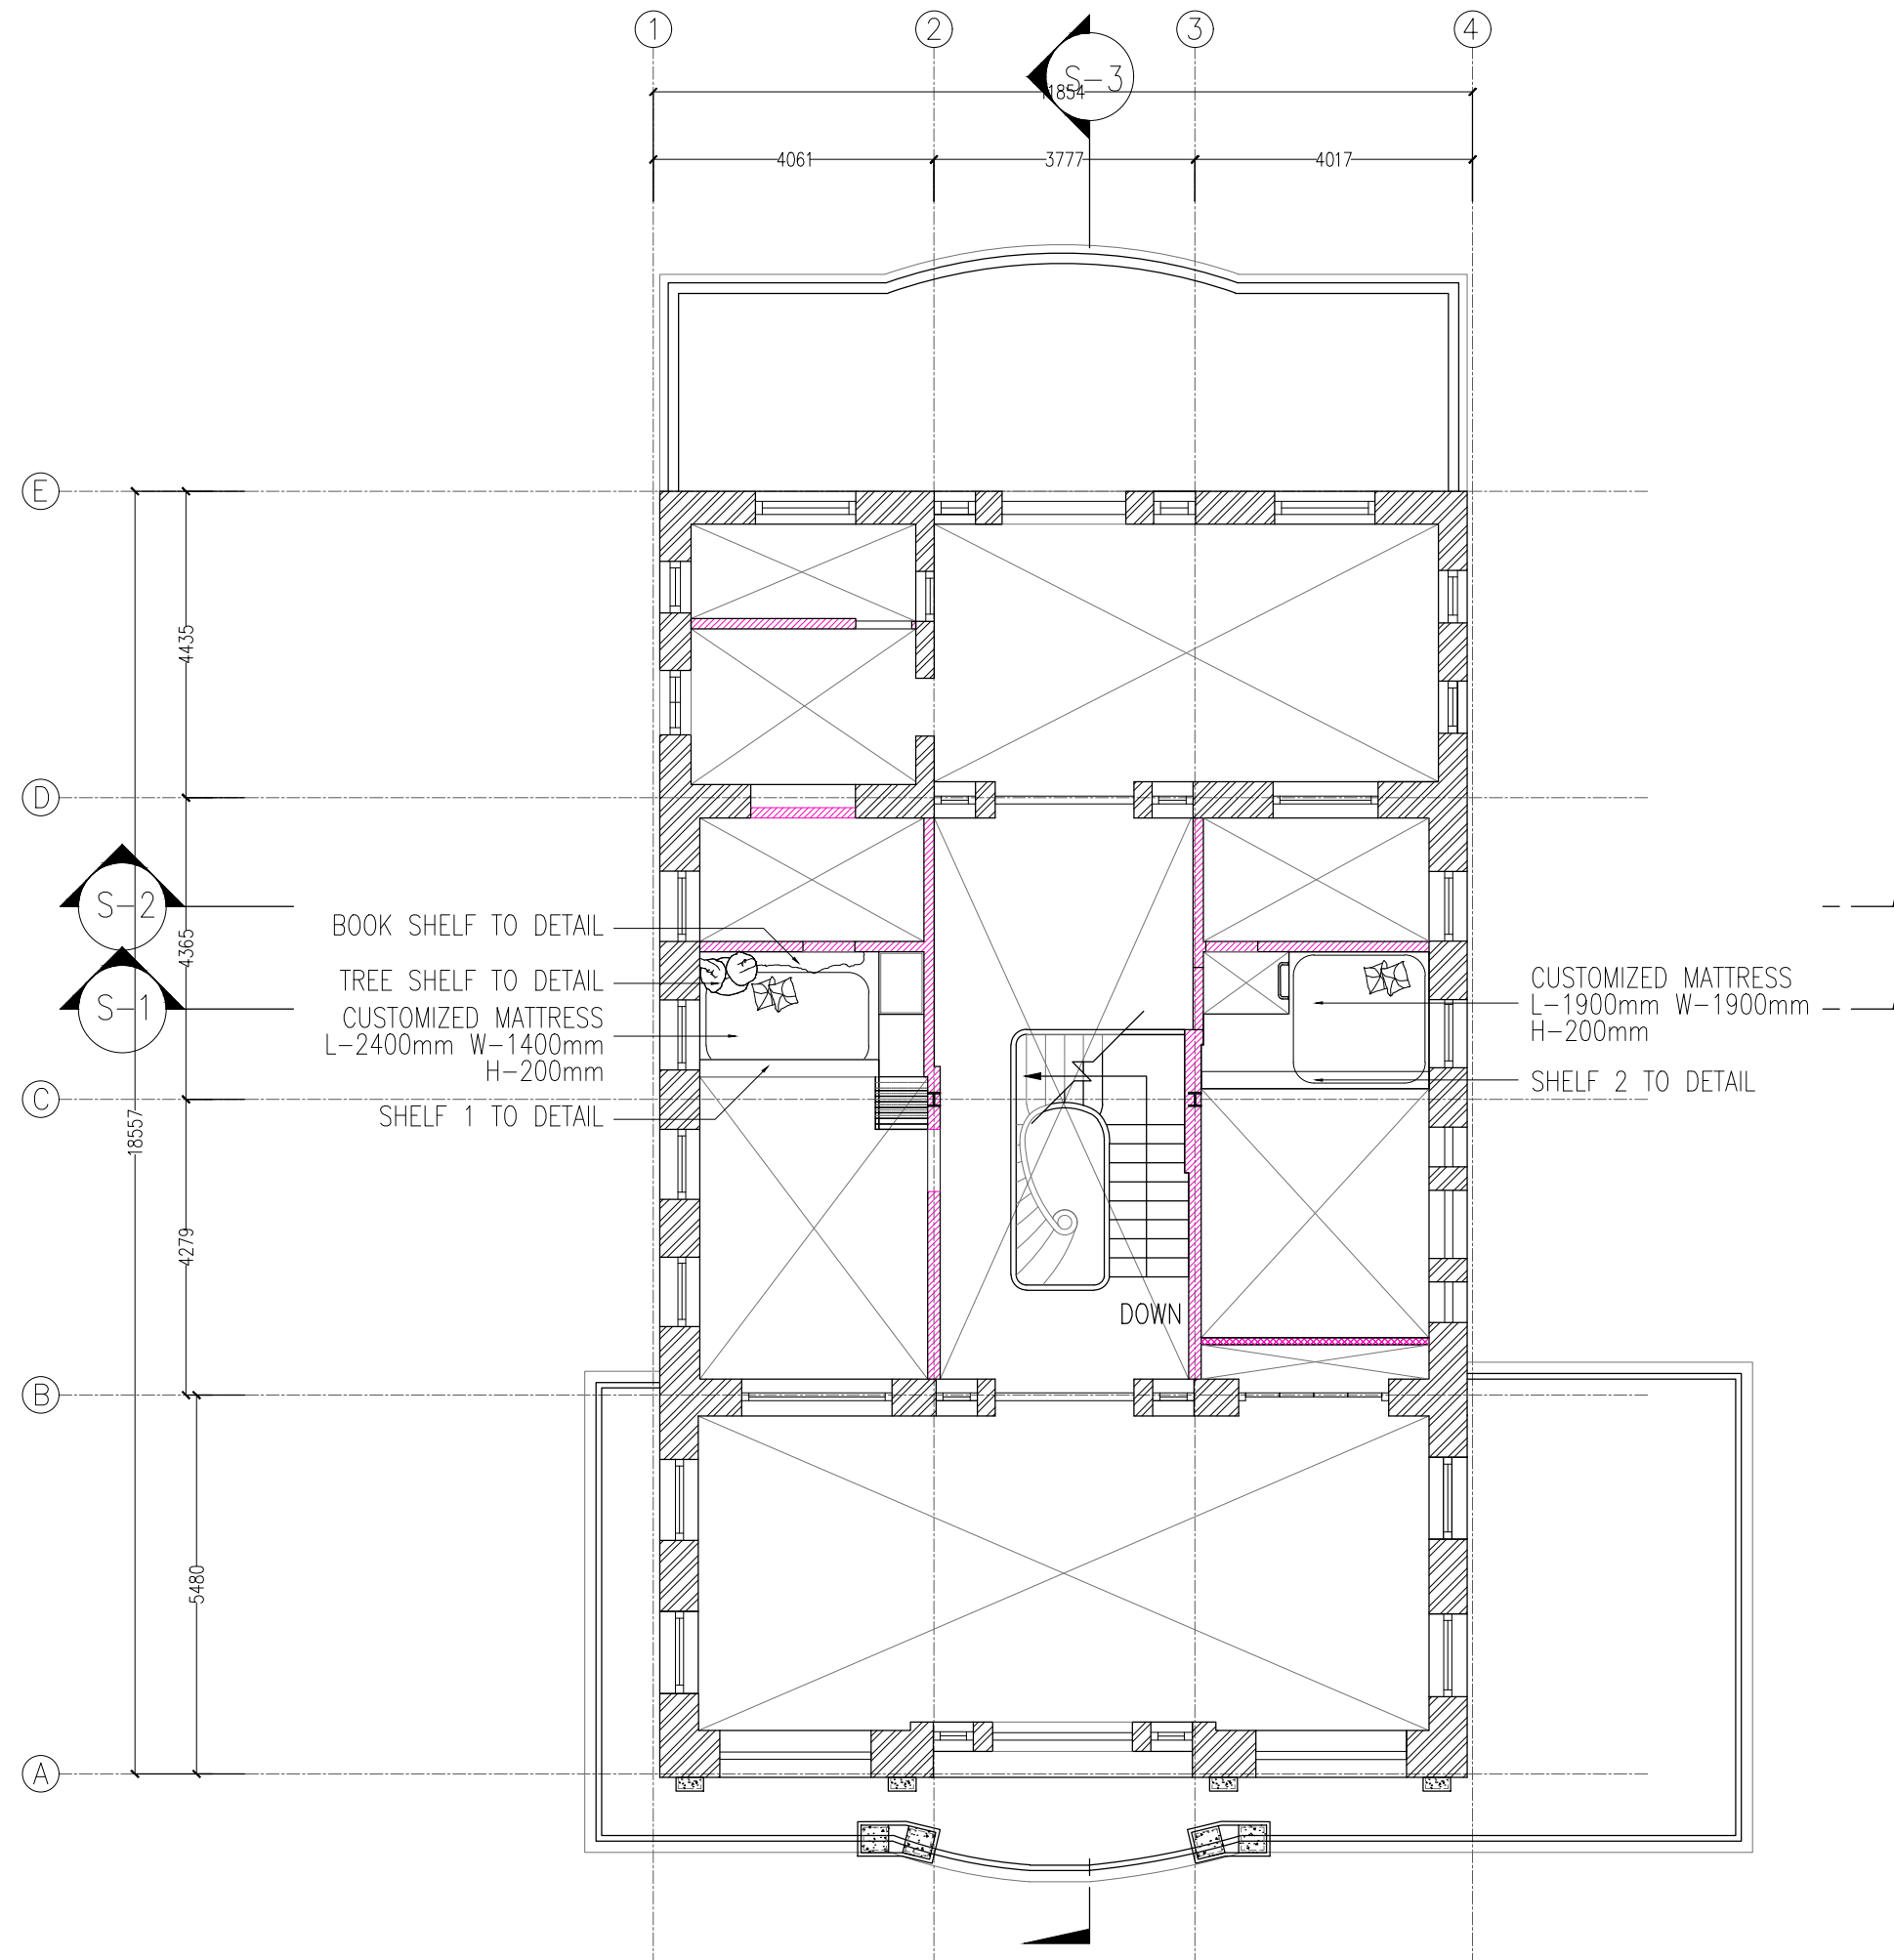

REVISION

PROJECT

YIN YIN HOUSE
(PAKKOKU)

OWNER / APPLICANT

SUBJECT

FURNITURE LAYOUT PLAN
(FIRST FLOOR MEZZANINE)

SCALE

1:150


DATE

16.12.2020

L.S

SHEET NO.

FF-A-2.2

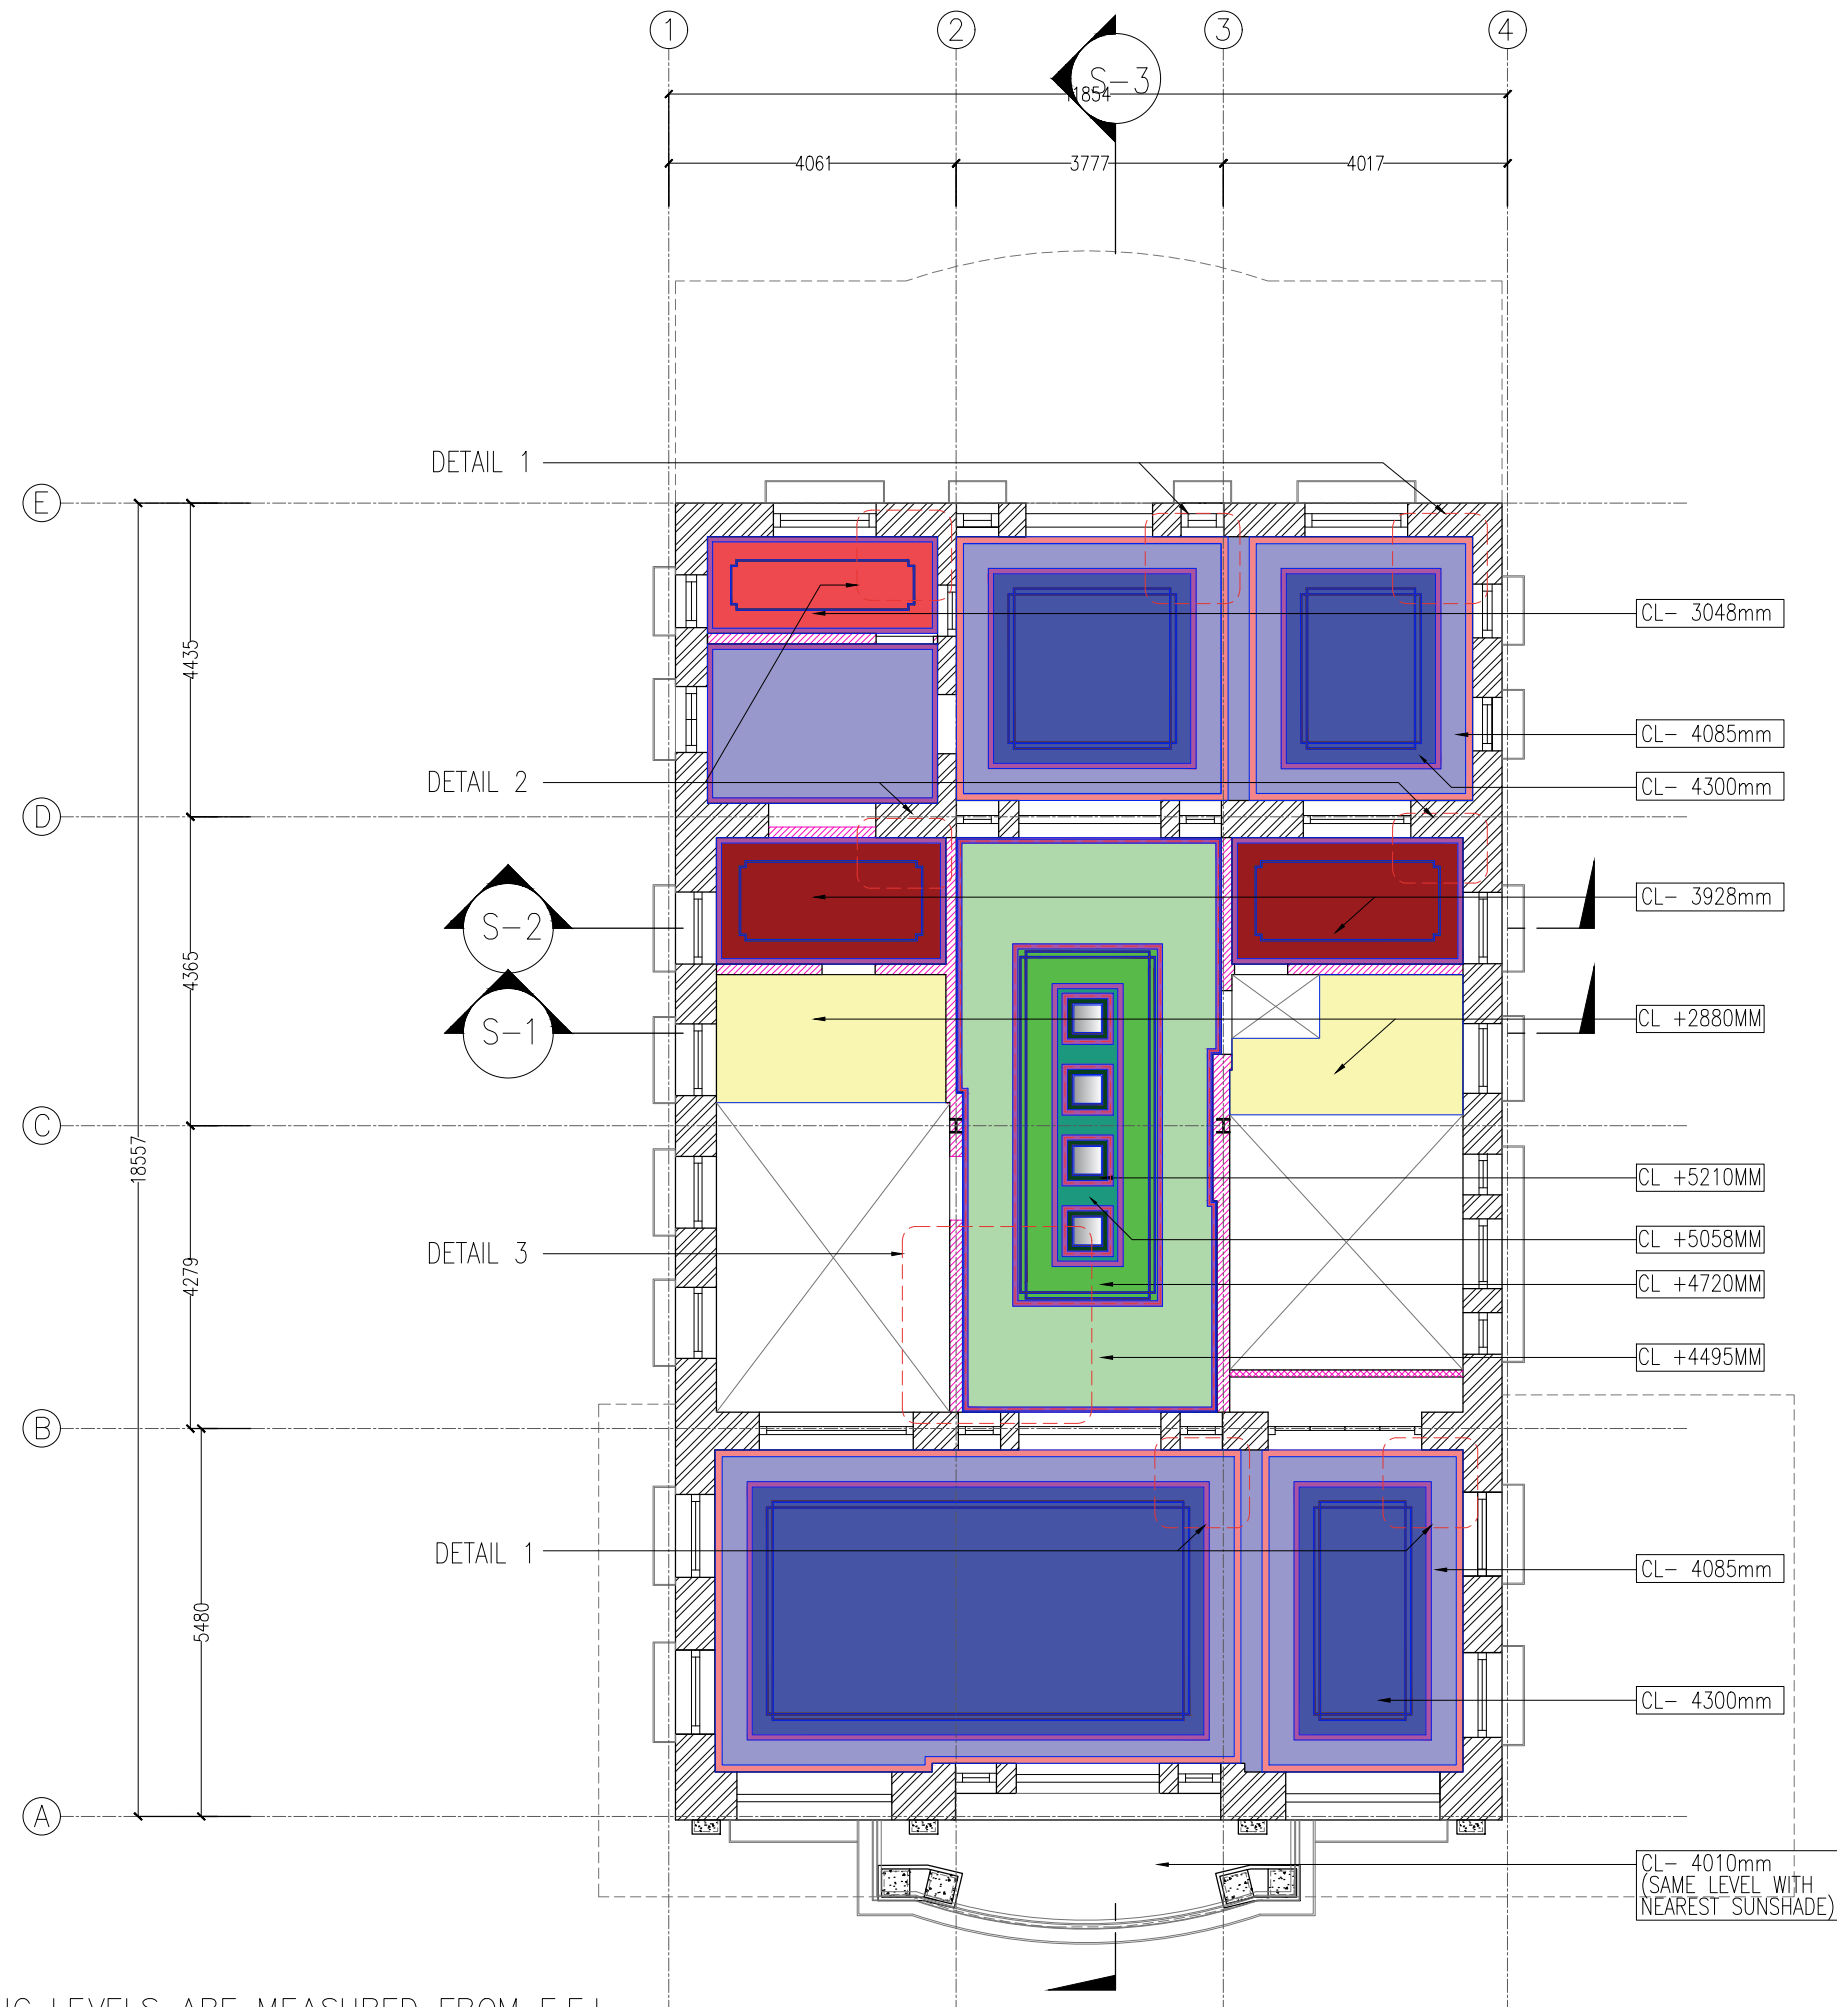

NOTE: CEILING LEVELS ARE MEASURED FROM F.F.L.



REVISION

PROJECT

YIN YIN HOUSE
(PAKKOKU)

OWNER / APPLICANT

SUBJECT

CEILING PLAN
SHOWING CEILING LEVEL
(FIRST FLOOR)

SCALE

1:150


DATE

16.12.2020

L.S

SHEET NO.

FF-A-1.3

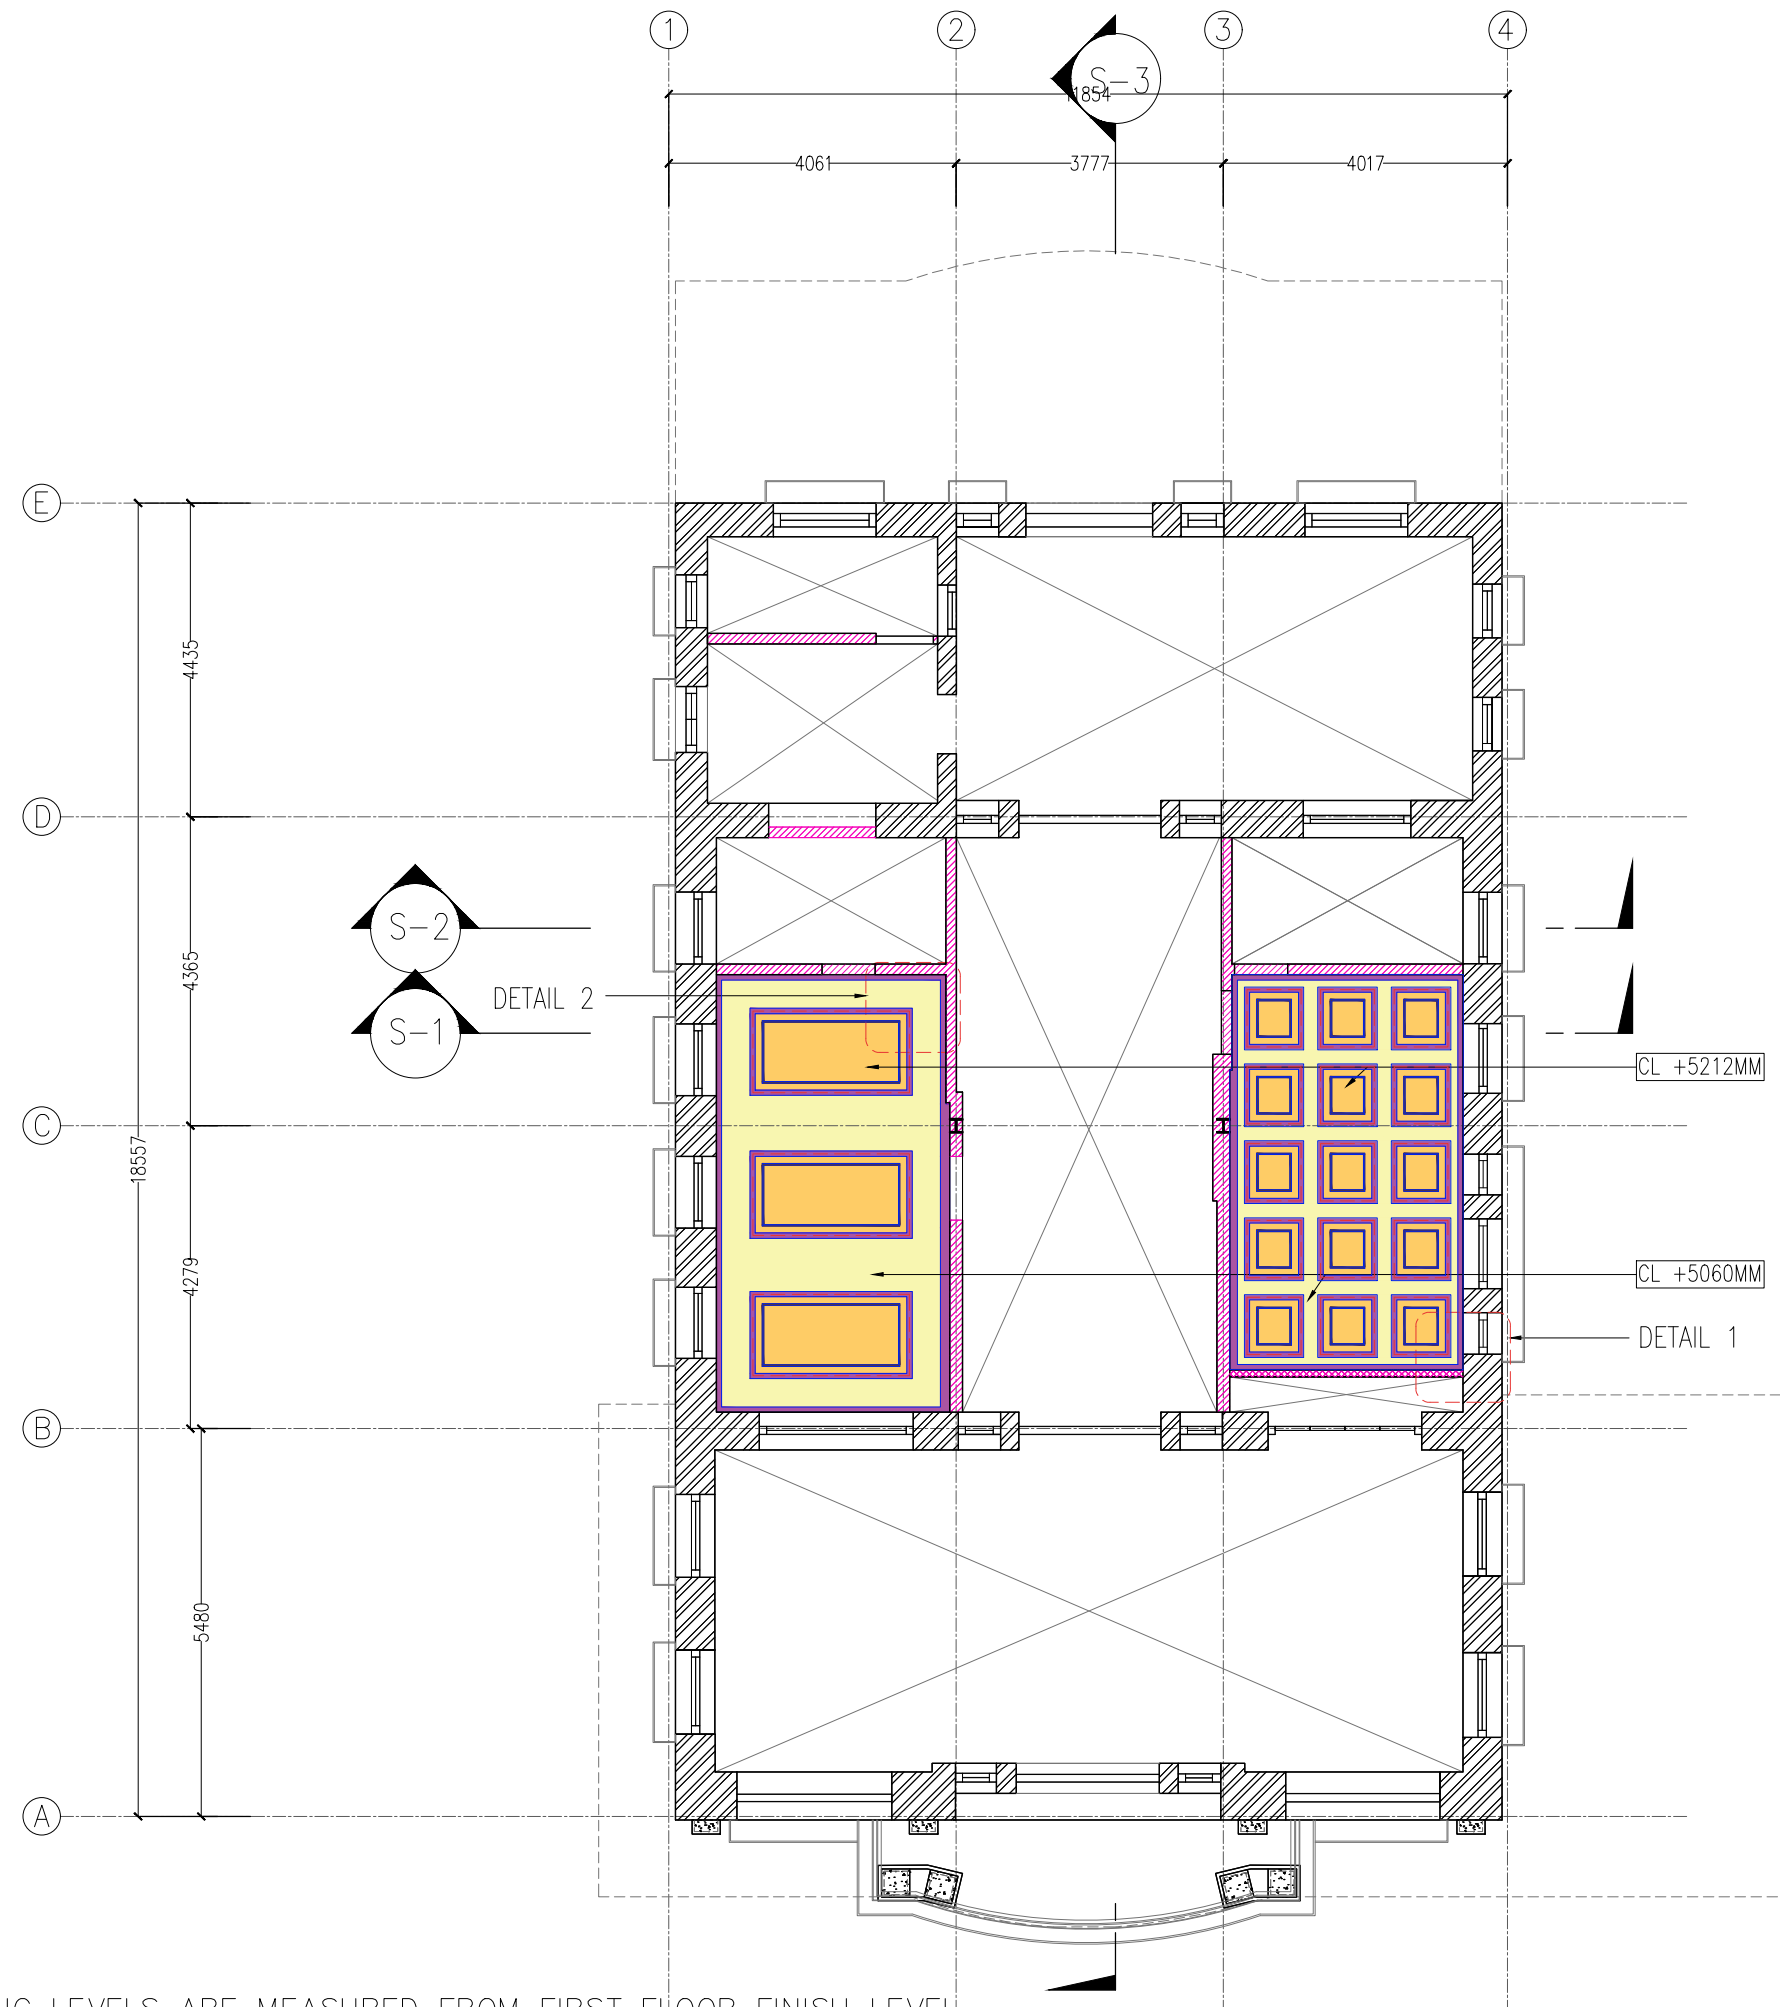

- CEILING LINE
- CORNICE-2 TO DETAIL
- CORNICE-3 TO DETAIL
- CL. +5060mm
- CL. +5212mm



REVISION

PROJECT

YIN YIN HOUSE
(PAKKOKU)

OWNER / APPLICANT

SUBJECT

CEILING PLAN
(FIRST FLOOR MEZZANINE)

SCALE

1:150

DATE


16.12.2020

L.S

SHEET NO.

FF-A-2.3

NOTE: CEILING LEVELS ARE MEASURED FROM FIRST FLOOR FINISH LEVEL

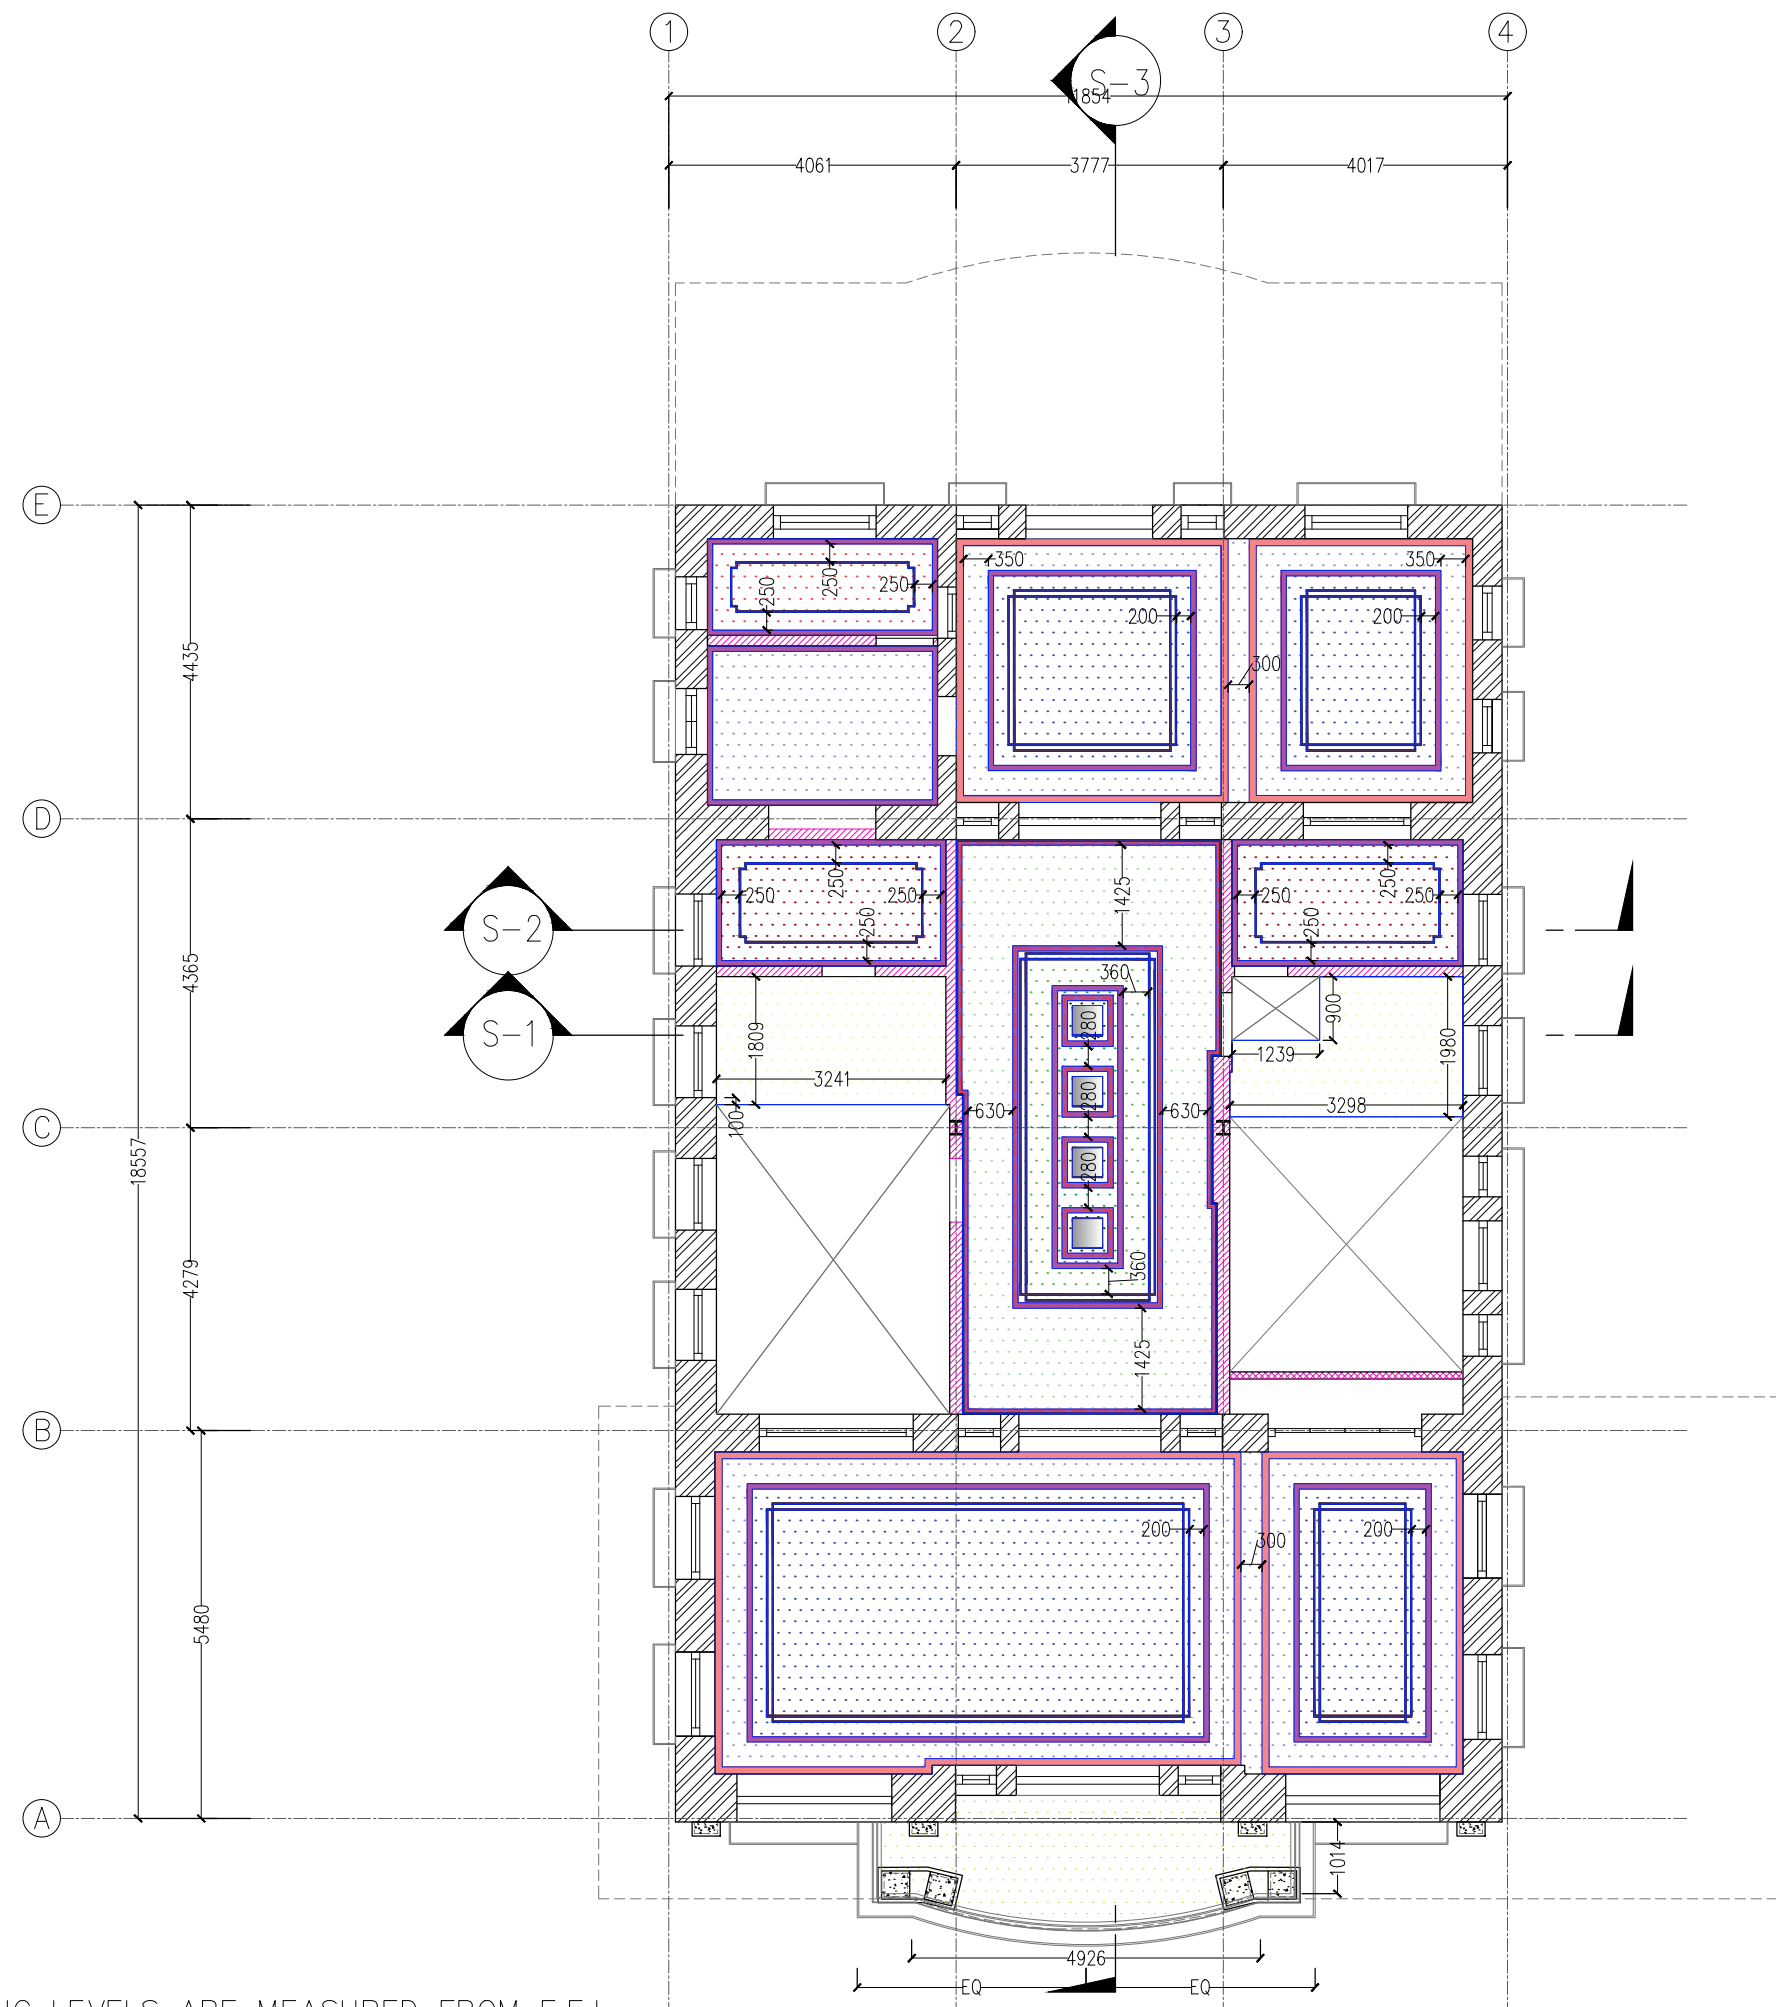



 CEILING LINE

 PLASTERBOARD CEILING (9MM)

 CORNICE-1 TO DETAIL

 CORNICE-2 TO DETAIL

 CORNICE-3 TO DETAIL



REVISION

PROJECT

YIN YIN HOUSE
(PAKKOKU)

OWNER / APPLICANT

SUBJECT

CEILING PLAN
SHOWING DIMENSIONS
(FIRST FLOOR)

SCALE

1:150


DATE _____

16.12.2020

L.S

SHEET NO.

FF-A-1.4

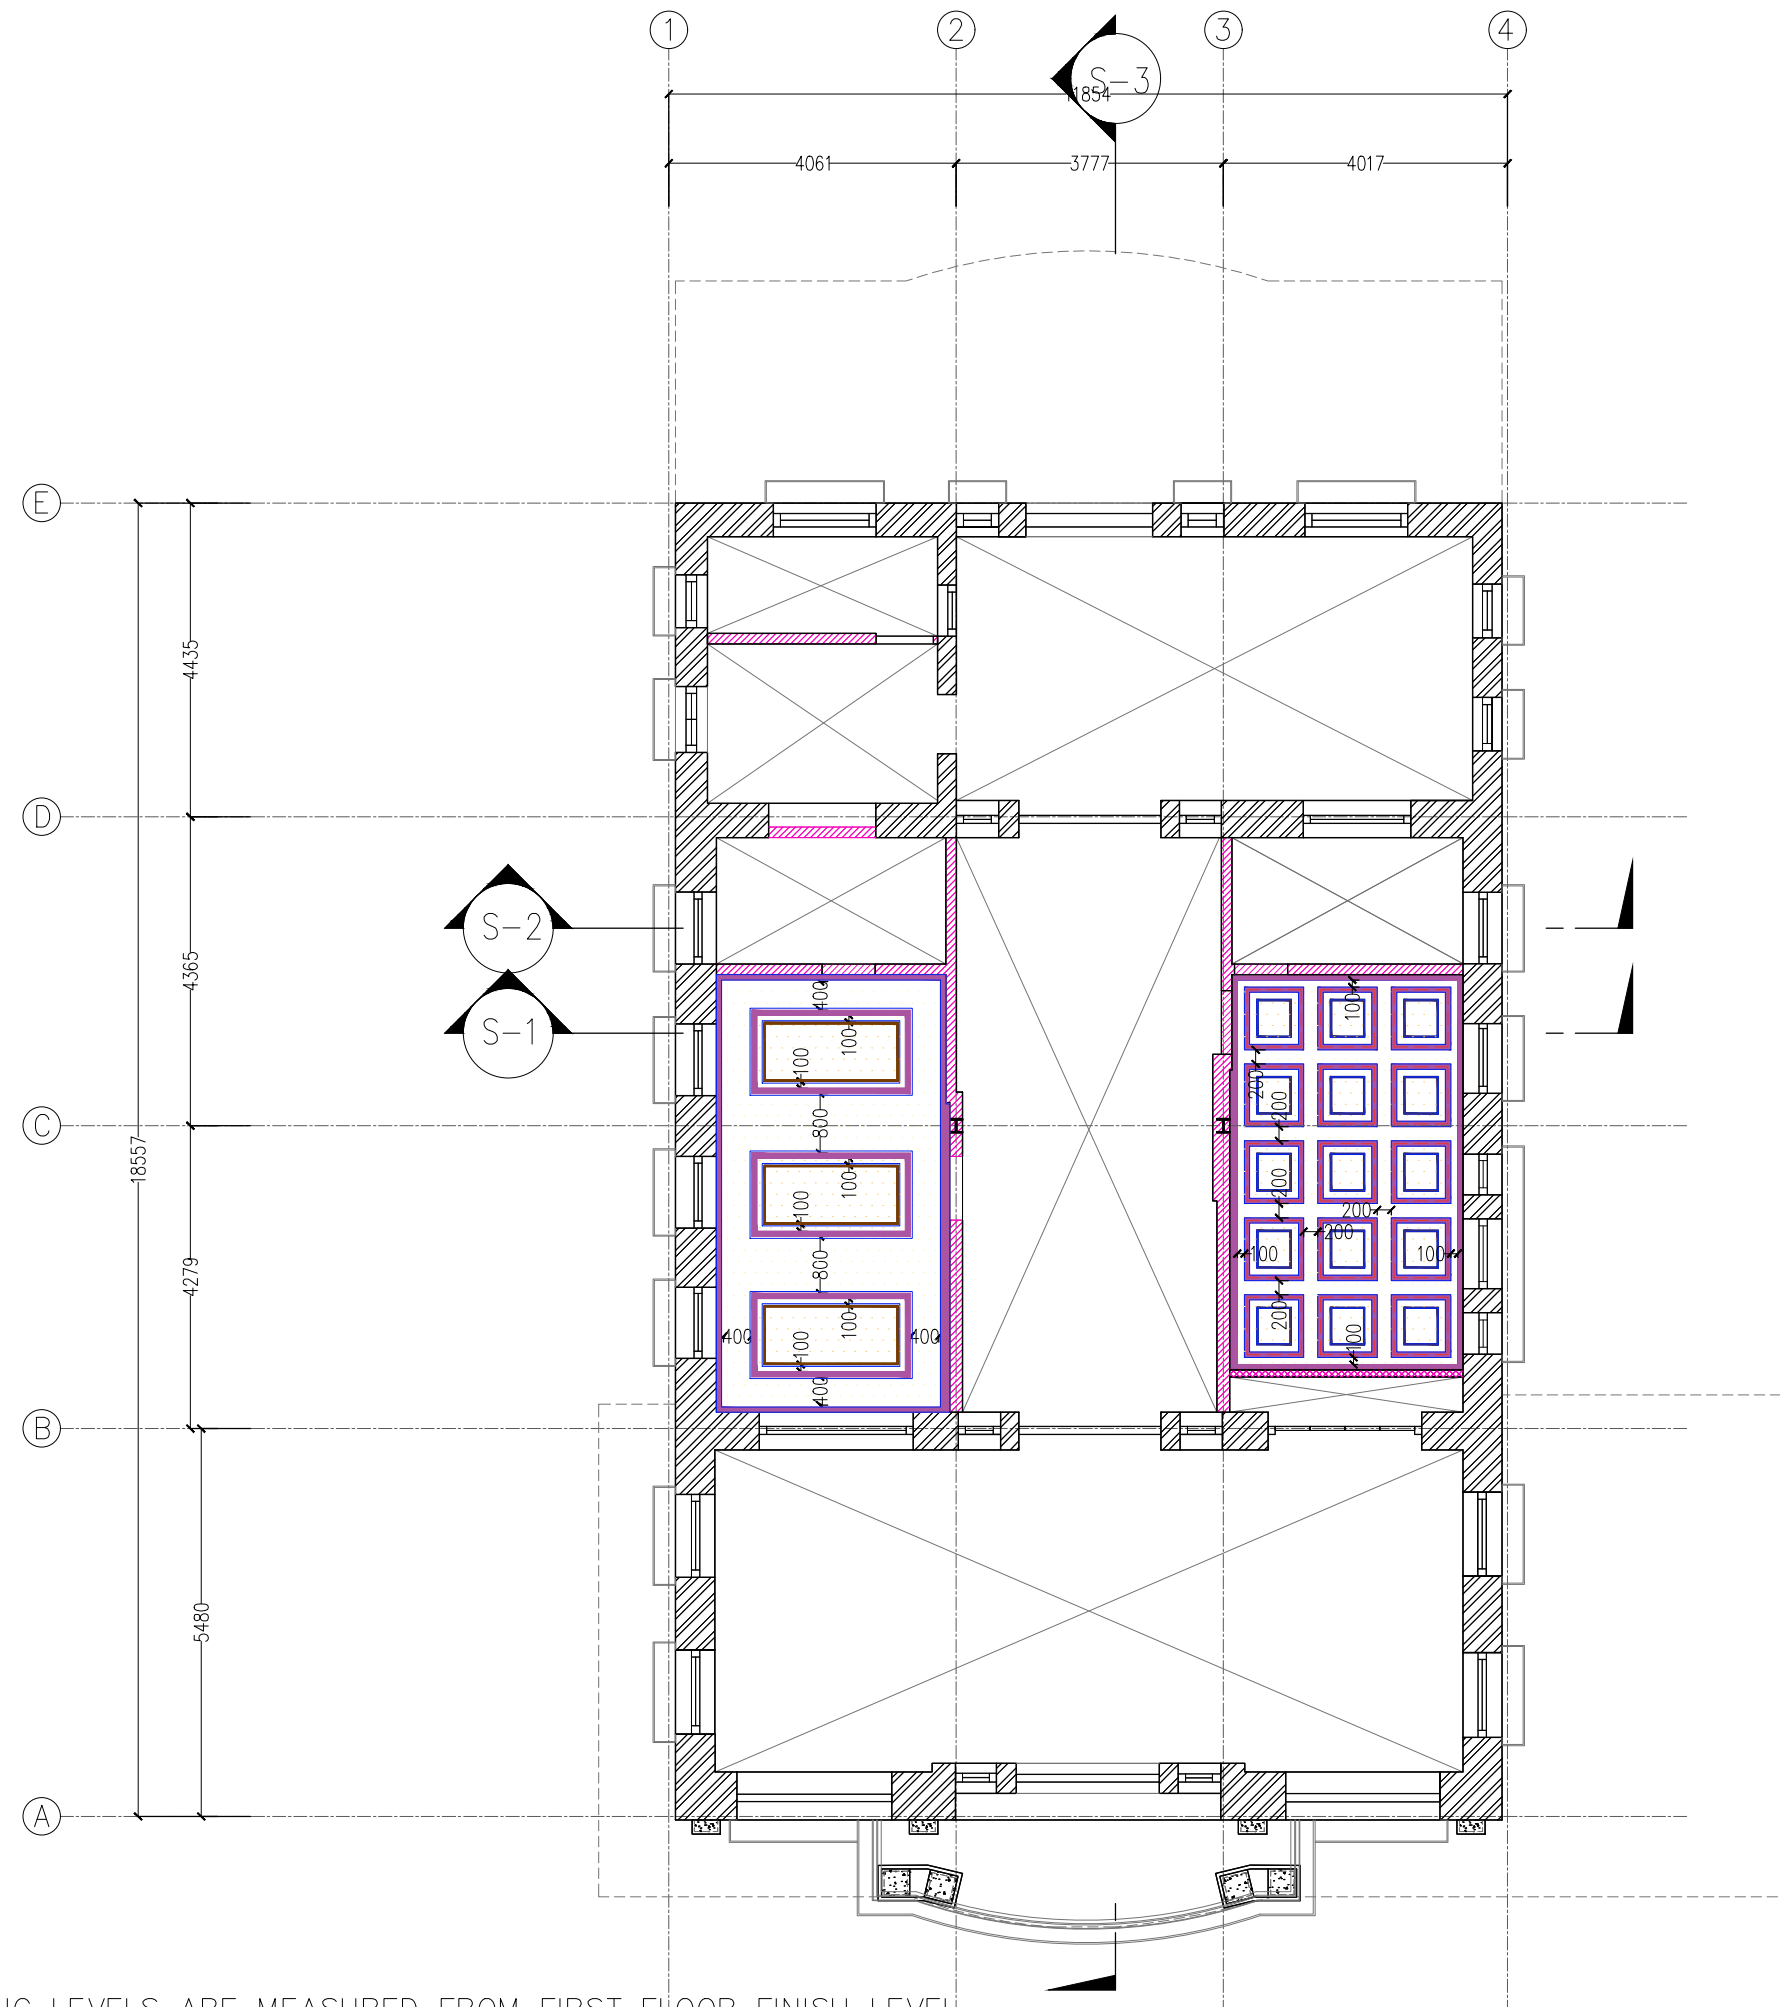

REVISION

PROJECT

YIN YIN HOUSE
(PAKKOKU)

OWNER / APPLICANT

SUBJECT

CEILING PLAN
SHOWING DIMENSIONS
(FIRST FLOOR MEZZANINE)

SCALE

1:150




DATE

16.12.2020

L.S

SHEET NO.

FF-A-2.4

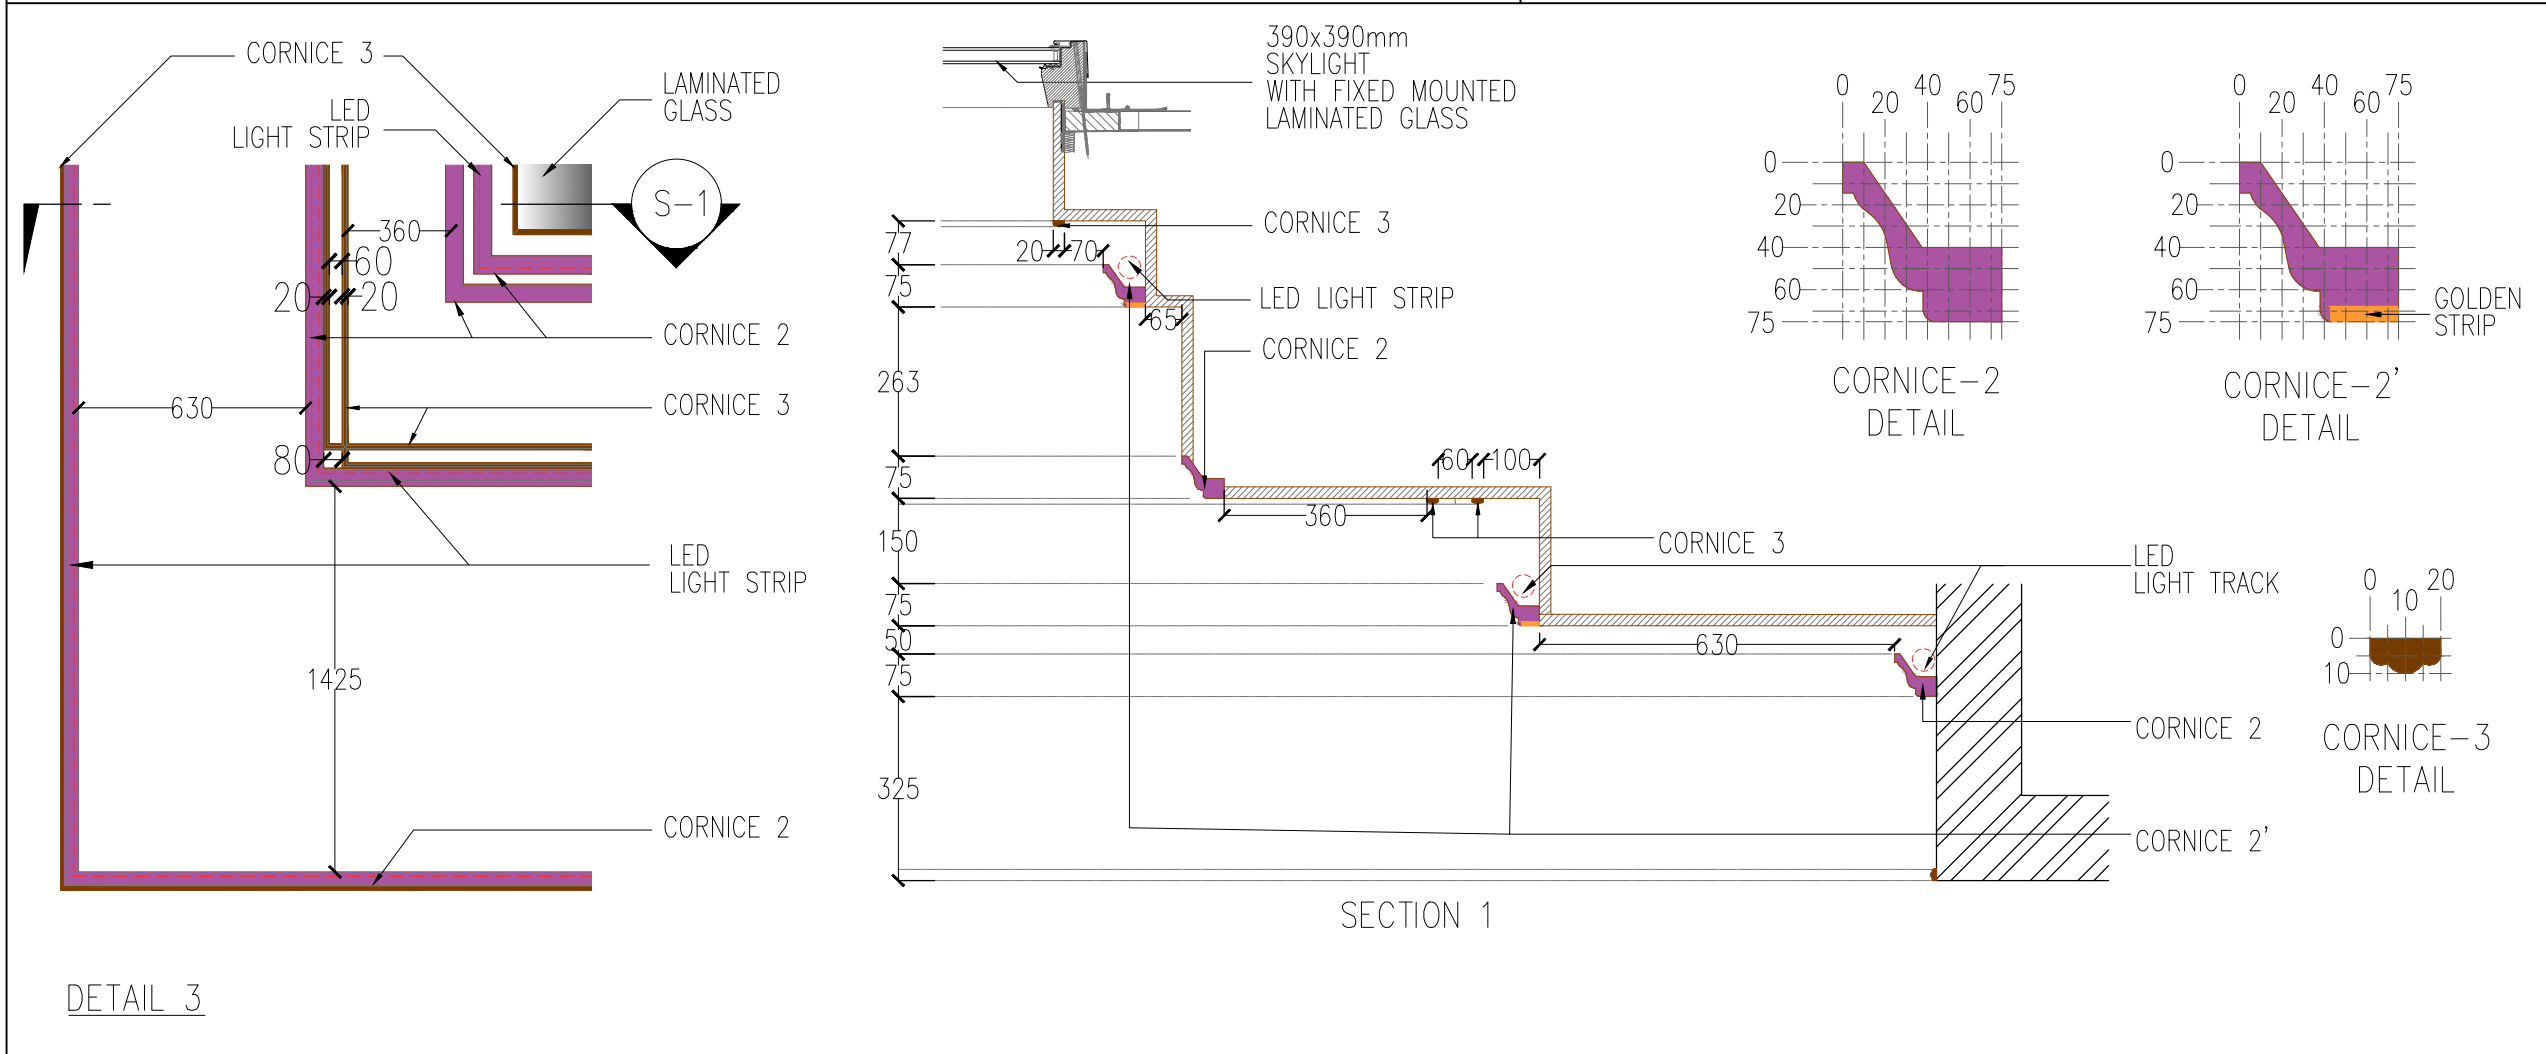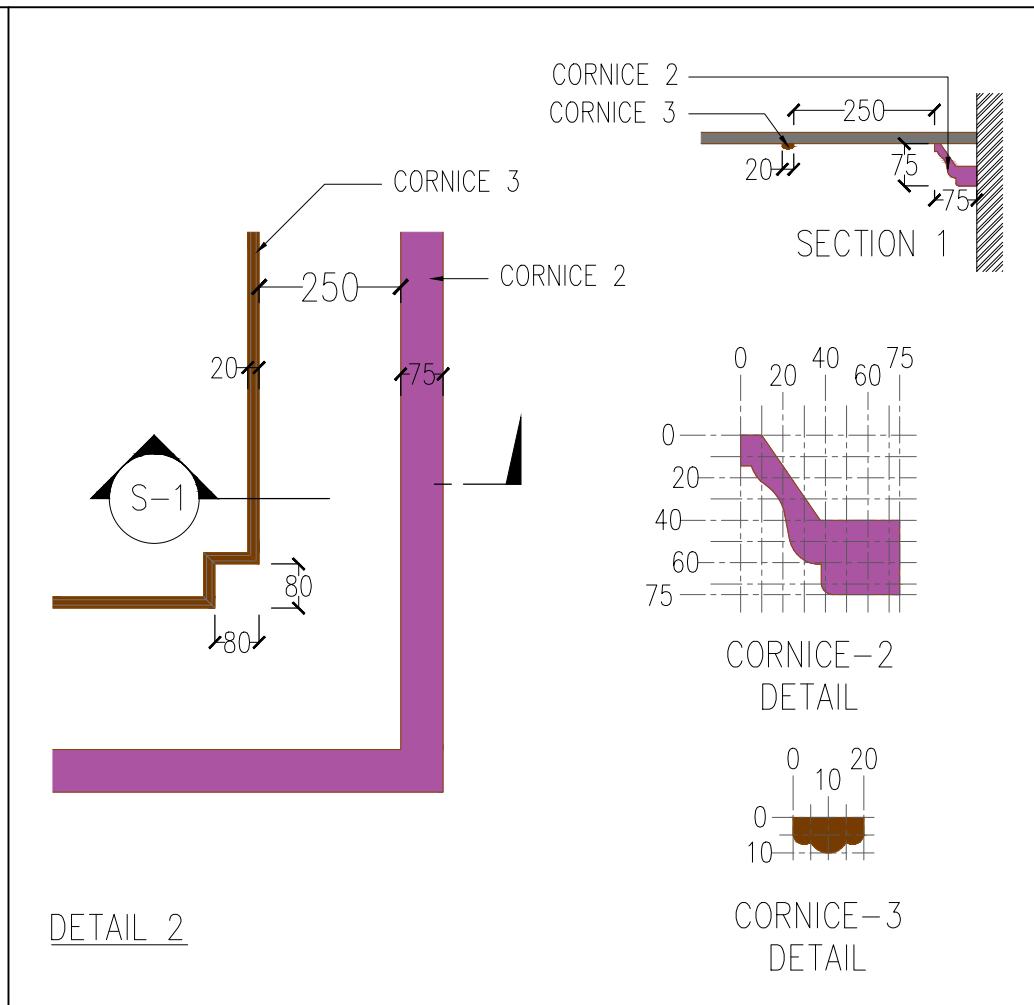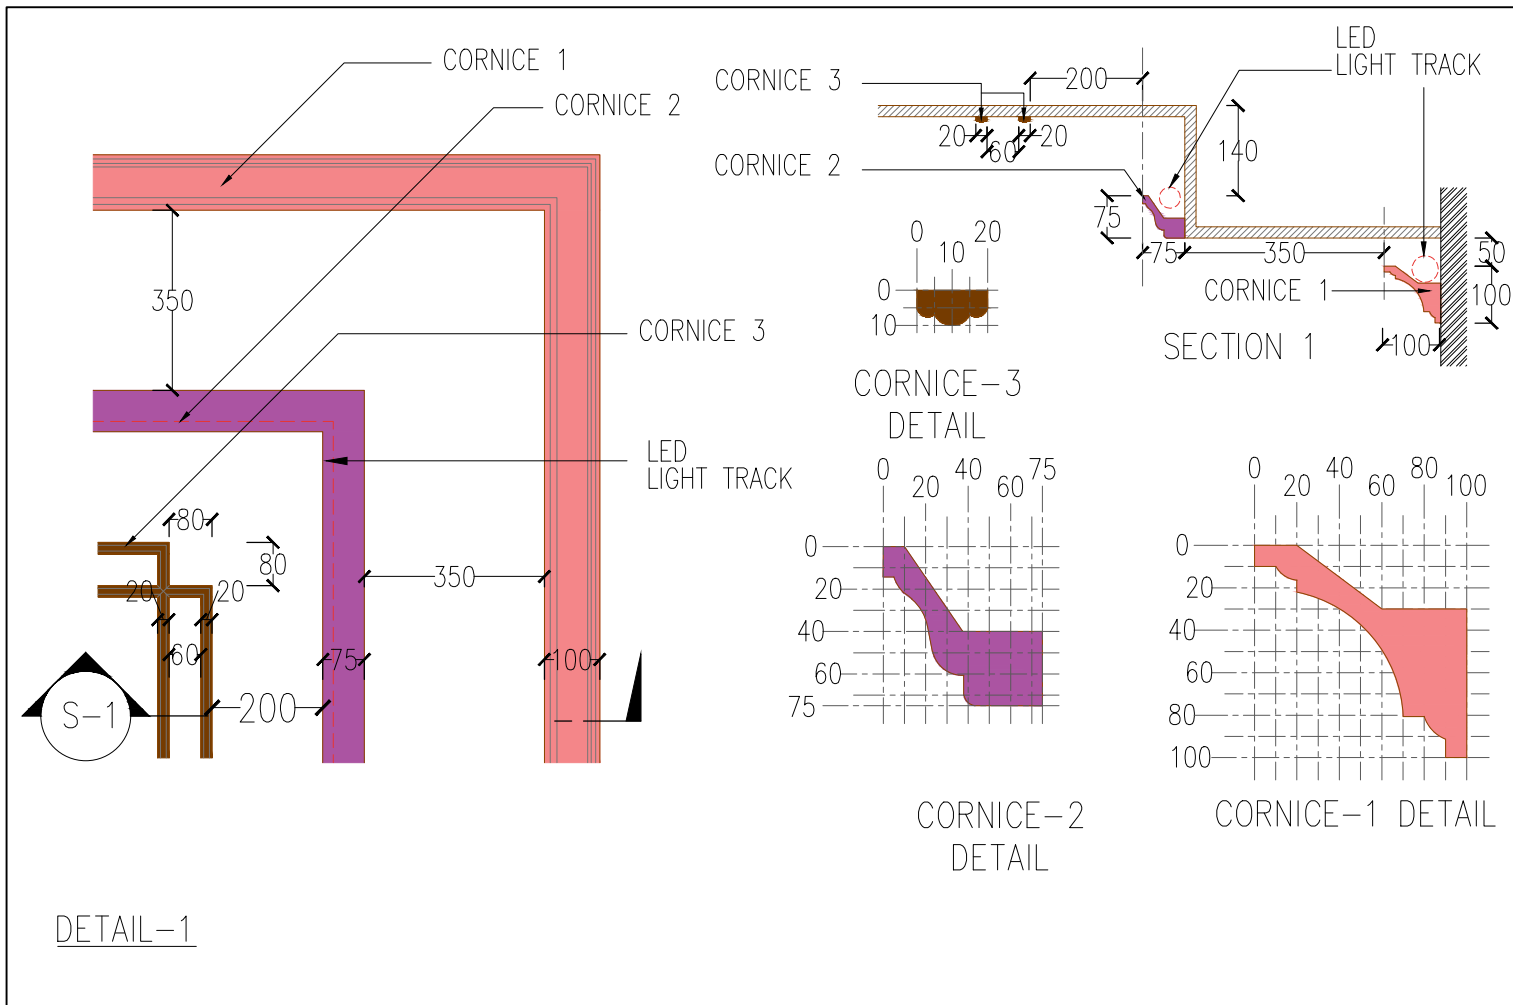

REVISION

PROJECT

YIN YIN HOUSE
(PAKKOKU)

OWNER / APPLICANT

SUBJECT

CEILING PLAN
DETAIL
(FIRST FLOOR)

SCALE

1:75




DATE

16.12.2020


L.S

SHEET NO.

FF-A-1.4A

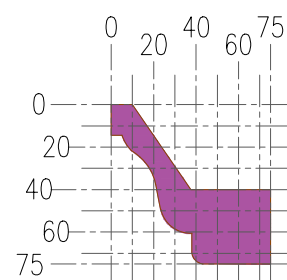
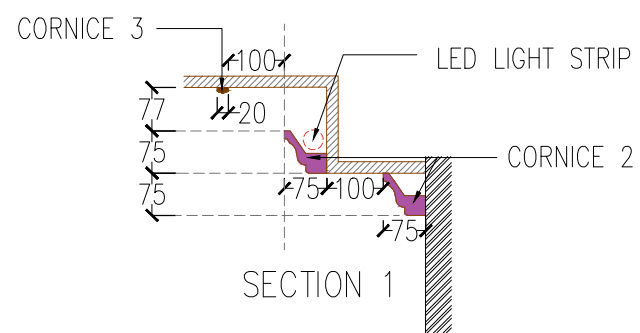
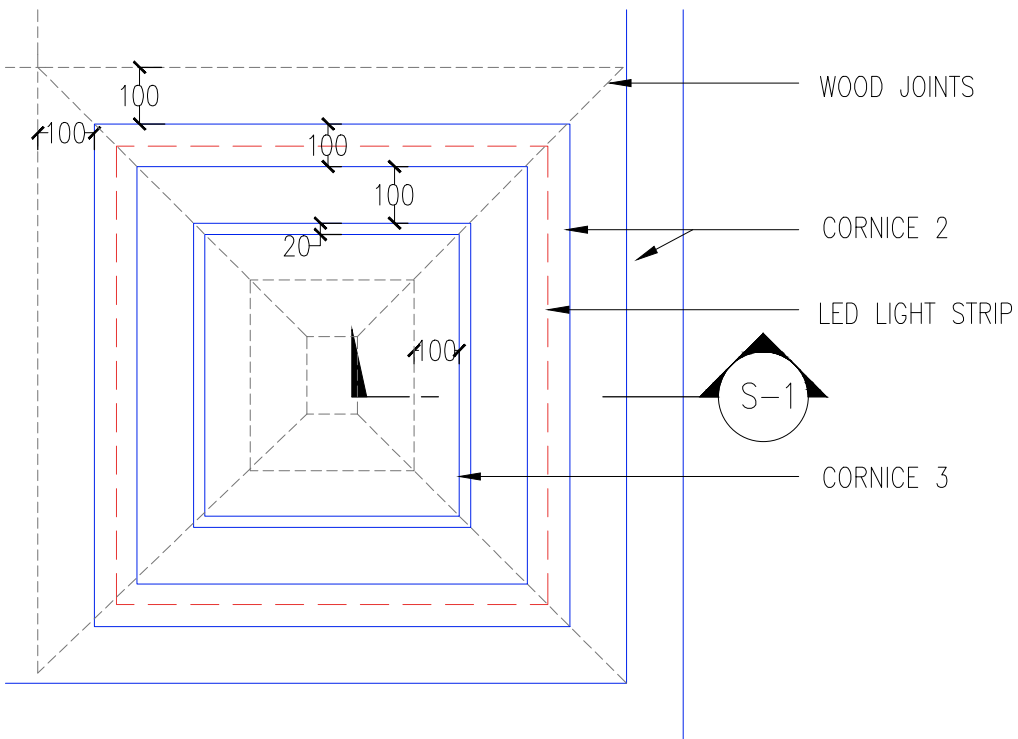


CORNICE-2
DETAIL

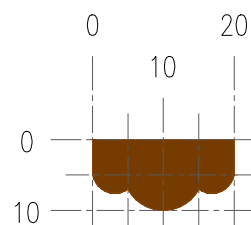


CORNICE-3
DETAIL

DETAIL 1

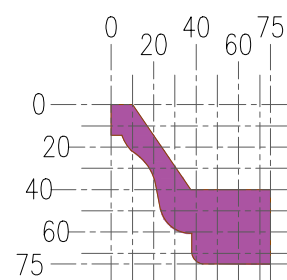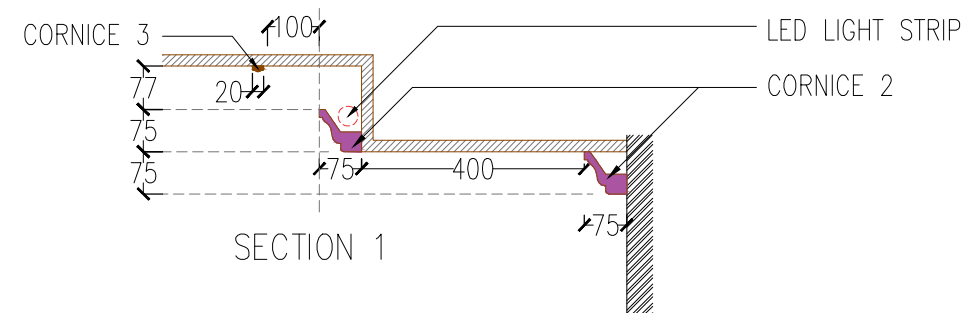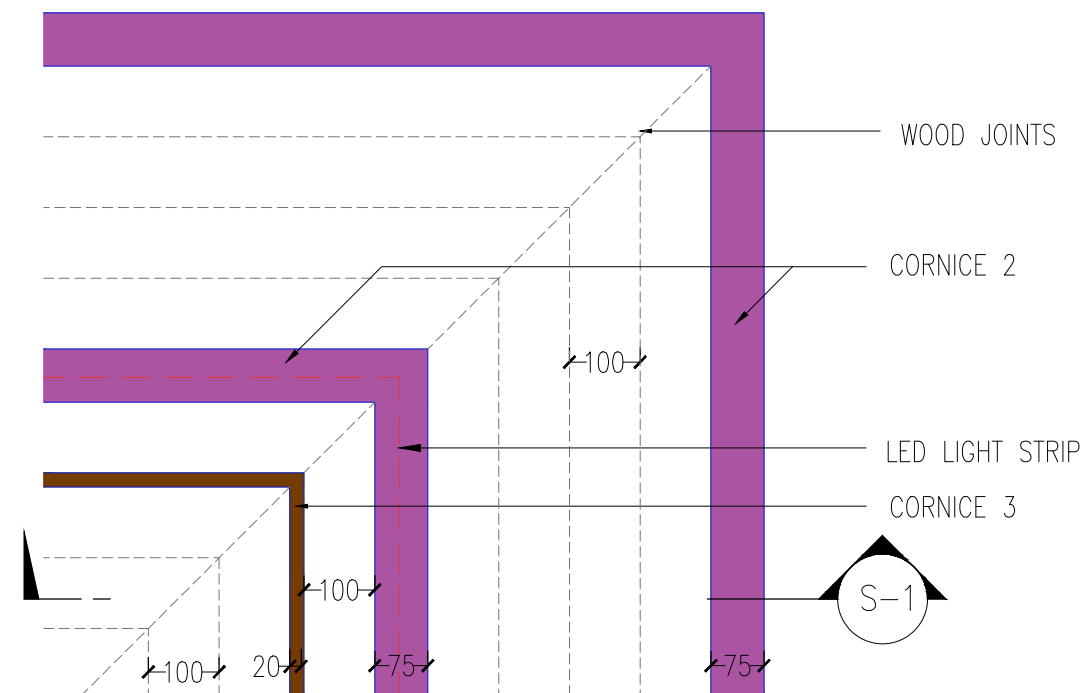

CORNICE-2
DETAIL

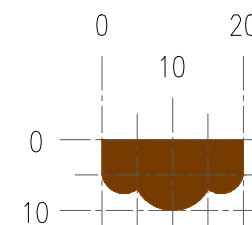

CORNICE-3
DETAIL

DETAIL 2



REVISION

PROJECT

YIN YIN HOUSE
(PAKKOKU)

OWNER / APPLICANT

SUBJECT

CEILING PLAN DETAIL
(FIRST FLOOR MEZZANINE)

SCALE

1:75


DATE

16.12.2020

L.S

SHEET NO.

FF-A-2.4A

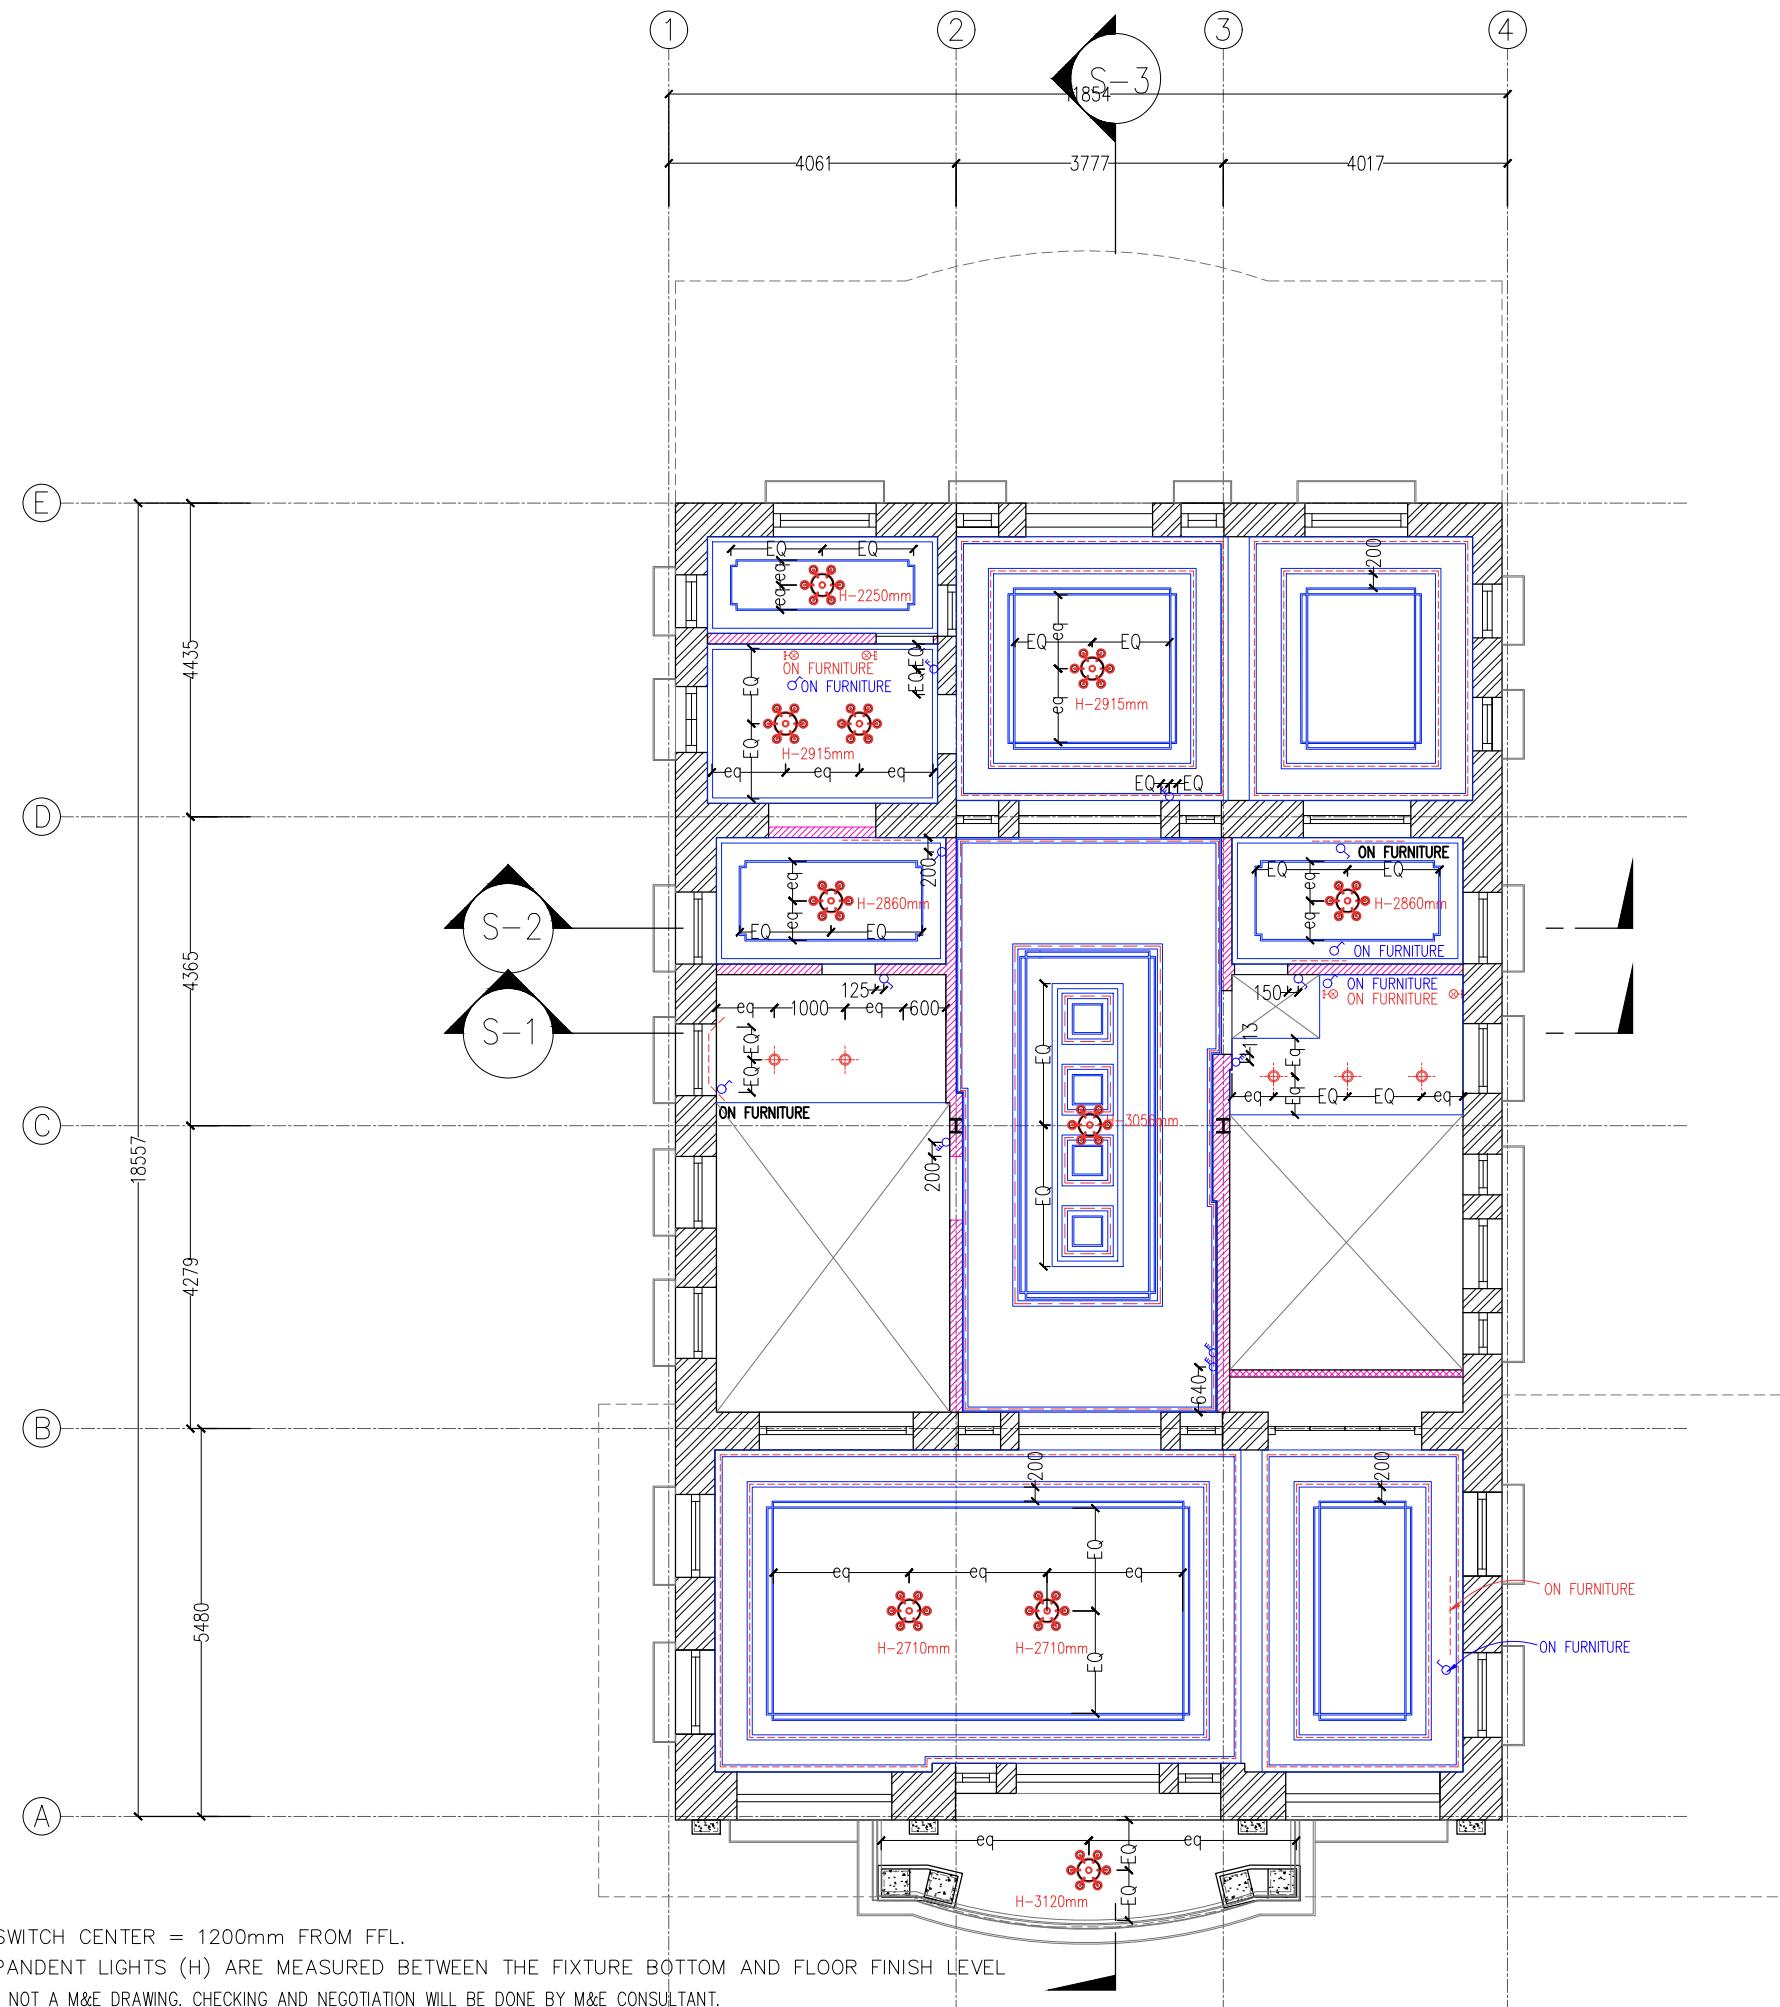

Note: HEIGHT OF SWITCH CENTER = 1200mm FROM FFL.
HEIGHT OF PANDENT LIGHTS (H) ARE MEASURED BETWEEN THE FIXTURE BOTTOM AND FLOOR FINISH LEVEL
THIS DRAWING IS NOT A M&E DRAWING. CHECKING AND NEGOTIATION WILL BE DONE BY M&E CONSULTANT.



REVISION

PROJECT

YIN YIN HOUSE
(PAKKOKU)

OWNER / APPLICANT

SUBJECT

LIGHTING PLAN
(FIRST FLOOR)

SCALE

1:150


DATE

16.12.2020

L.S

SHEET NO.

FF-A-1.5

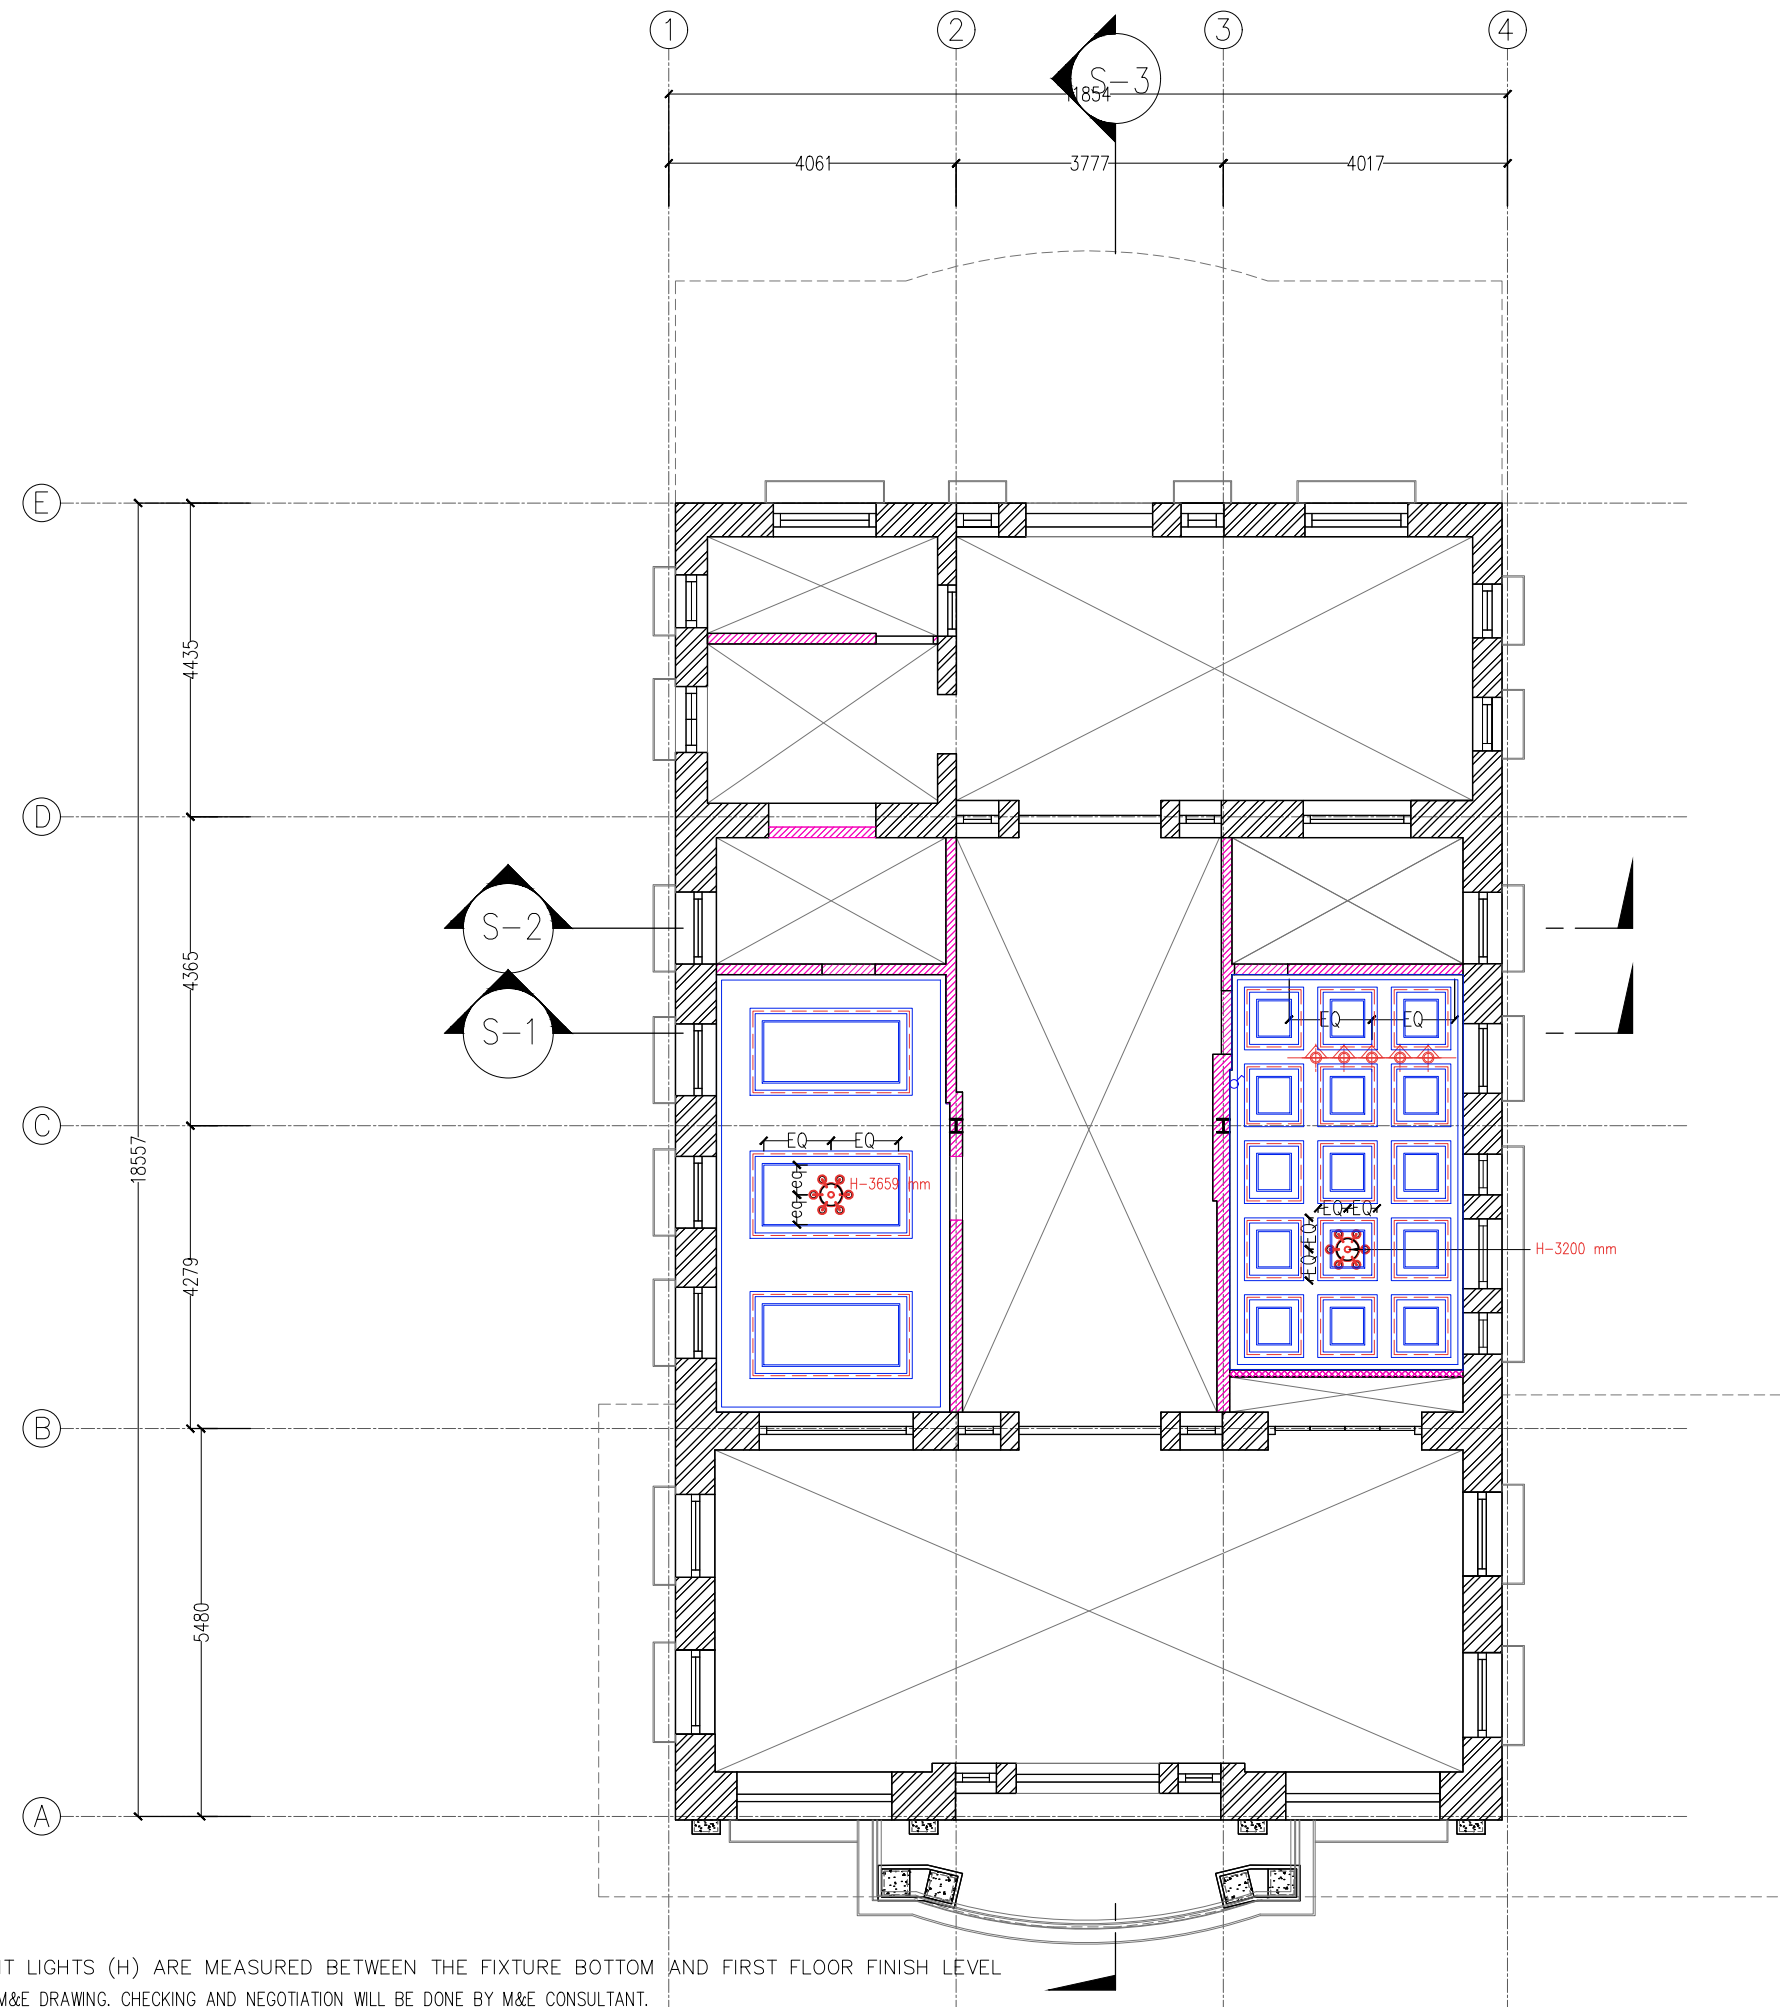

REVISION

PROJECT

YIN YIN HOUSE
(PAKKOKU)

OWNER / APPLICANT

SUBJECT

LIGHTING PLAN
(FIRST FLOOR MEZZANINE)

SCALE

1:150


DATE

16.12.2020

L.S

SHEET NO.

FF-A-2.5

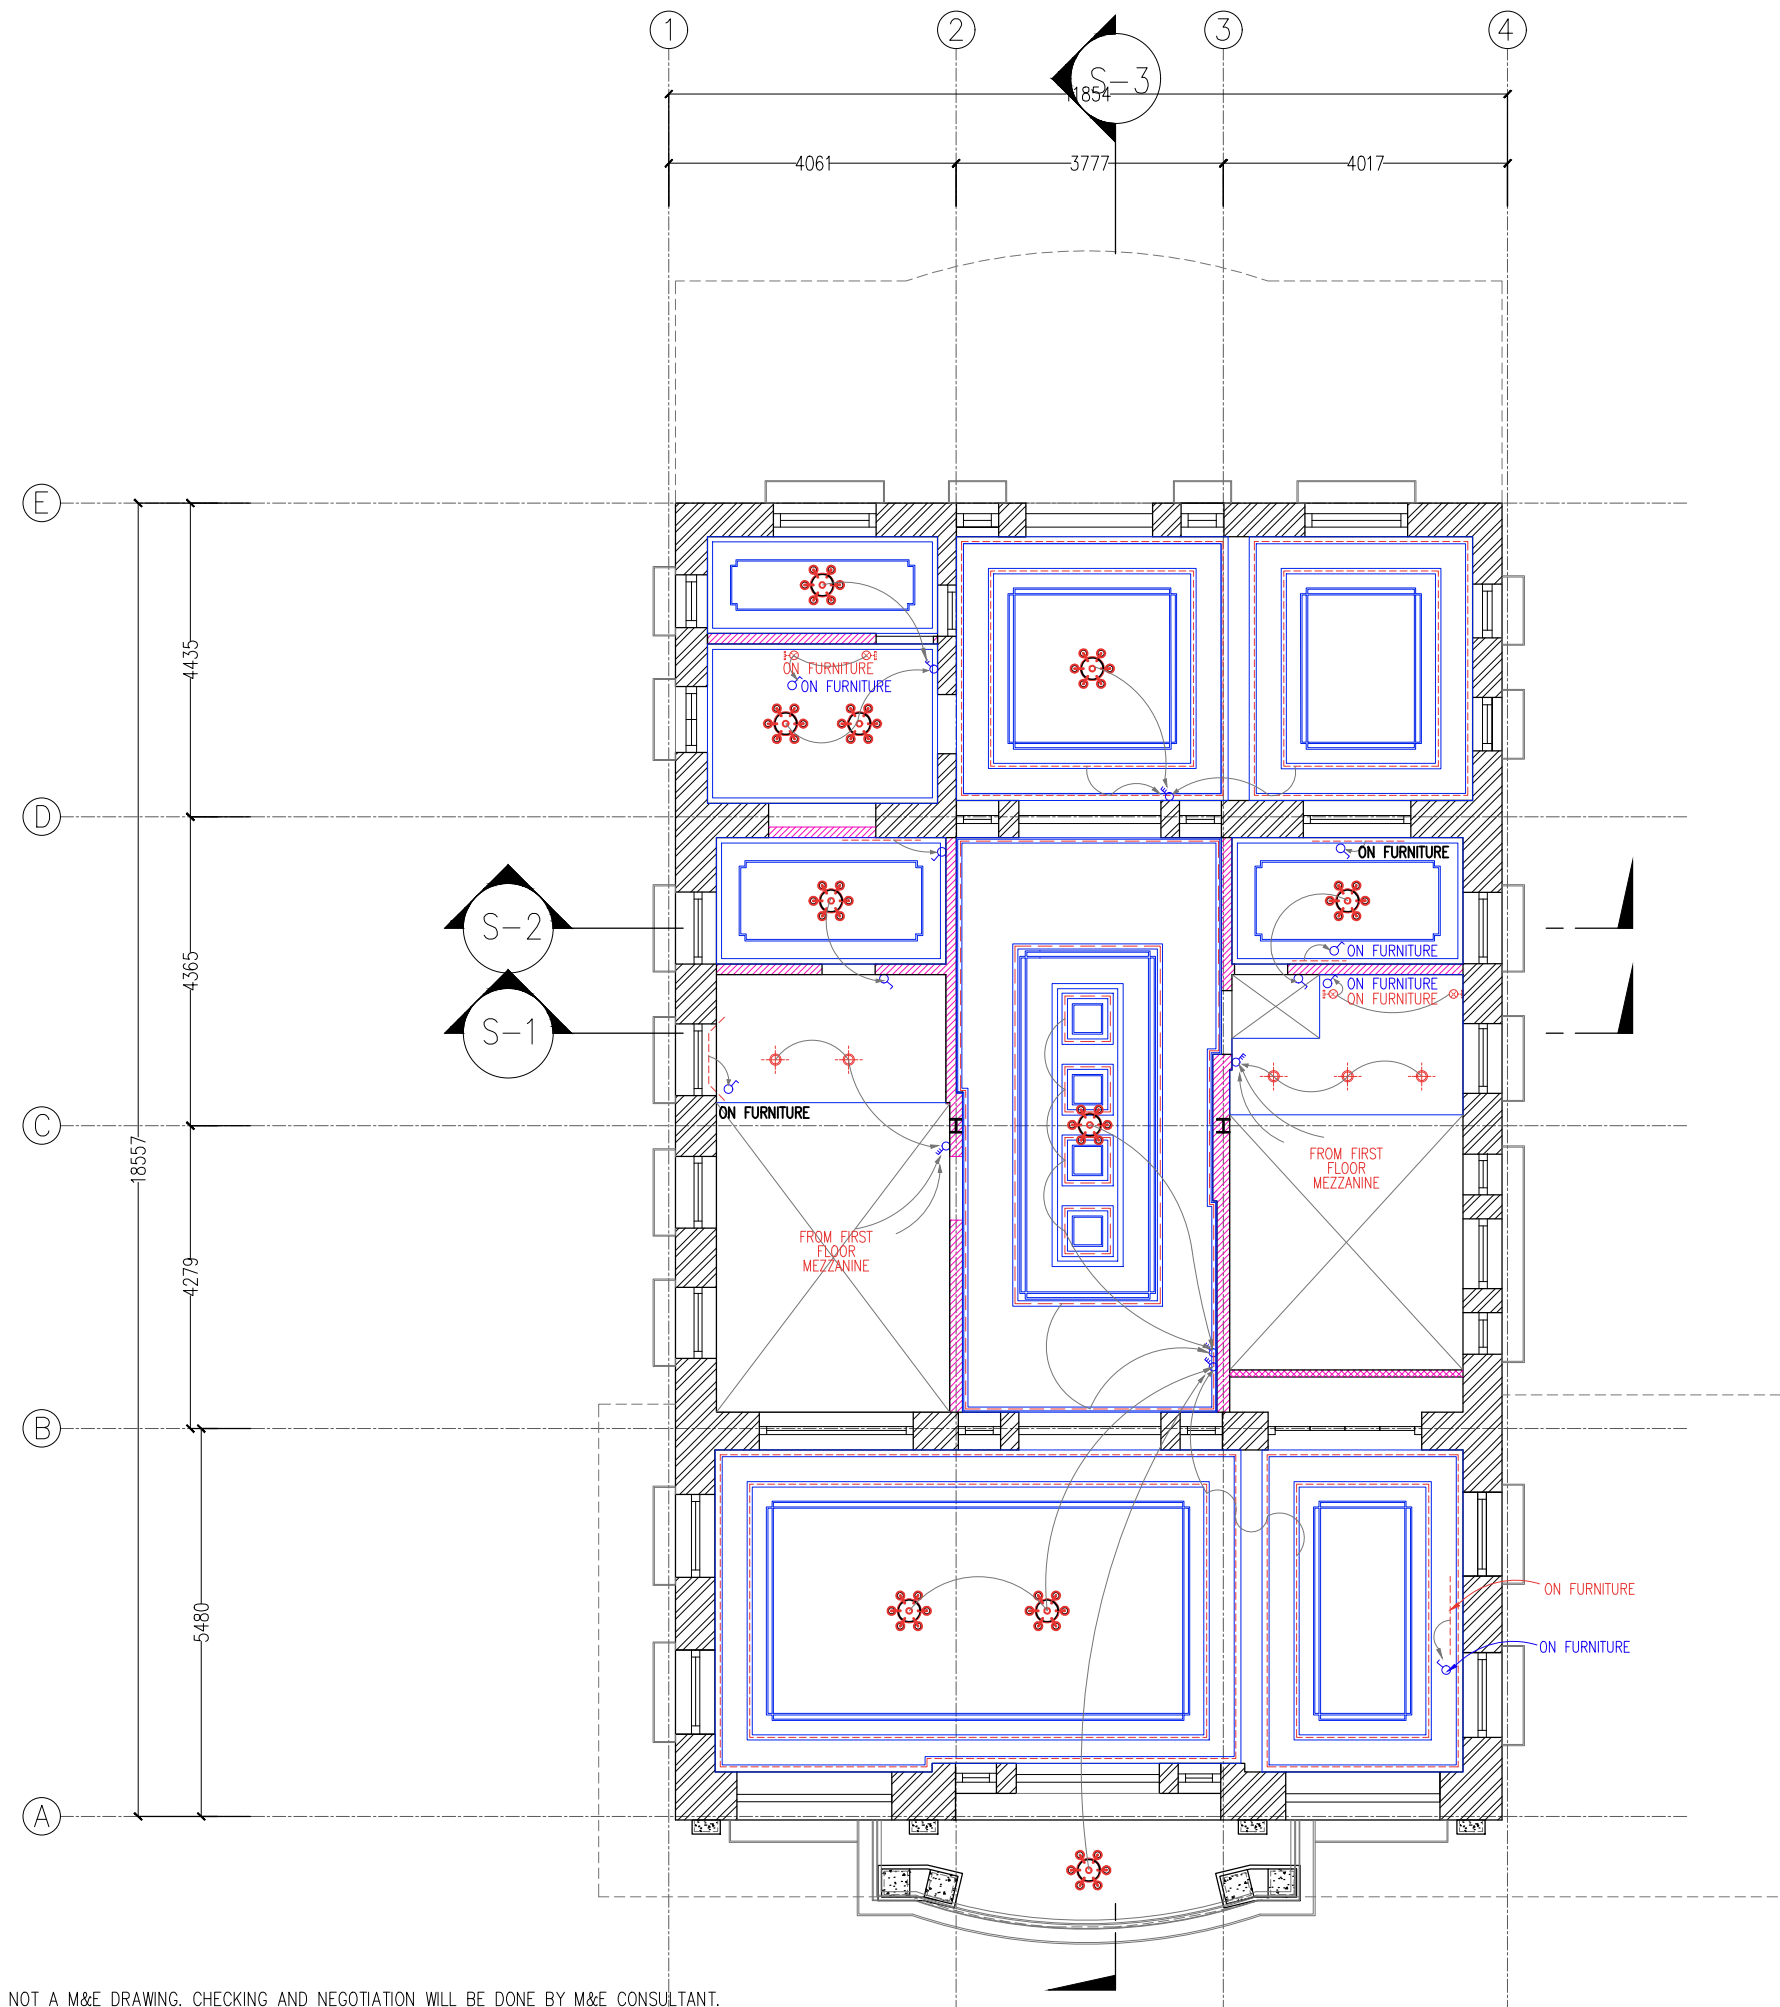

- CEILING LINES
- LED LIGHT STRIP
- 1 GANG SWITCH
- 2 GANG SWITCH
- 3 GANG SWITCH
- WALL MOUNTED LAMP
- LED DOWN LIGHT
- LED SPOT LIGHT
- CHANDELIER

THIS DRAWING IS NOT A M&E DRAWING. CHECKING AND NEGOTIATION WILL BE DONE BY M&E CONSULTANT.



REVISION

PROJECT

YIN YIN HOUSE
(PAKKOKU)

OWNER / APPLICANT

SUBJECT

LIGHTING PLAN SHOWING
FIXTURE AND SWITCH
CONNECTION
(FIRST FLOOR)

SCALE

1:150


DATE

16.12.2020

L.S

SHEET NO.

FF-A-1.6

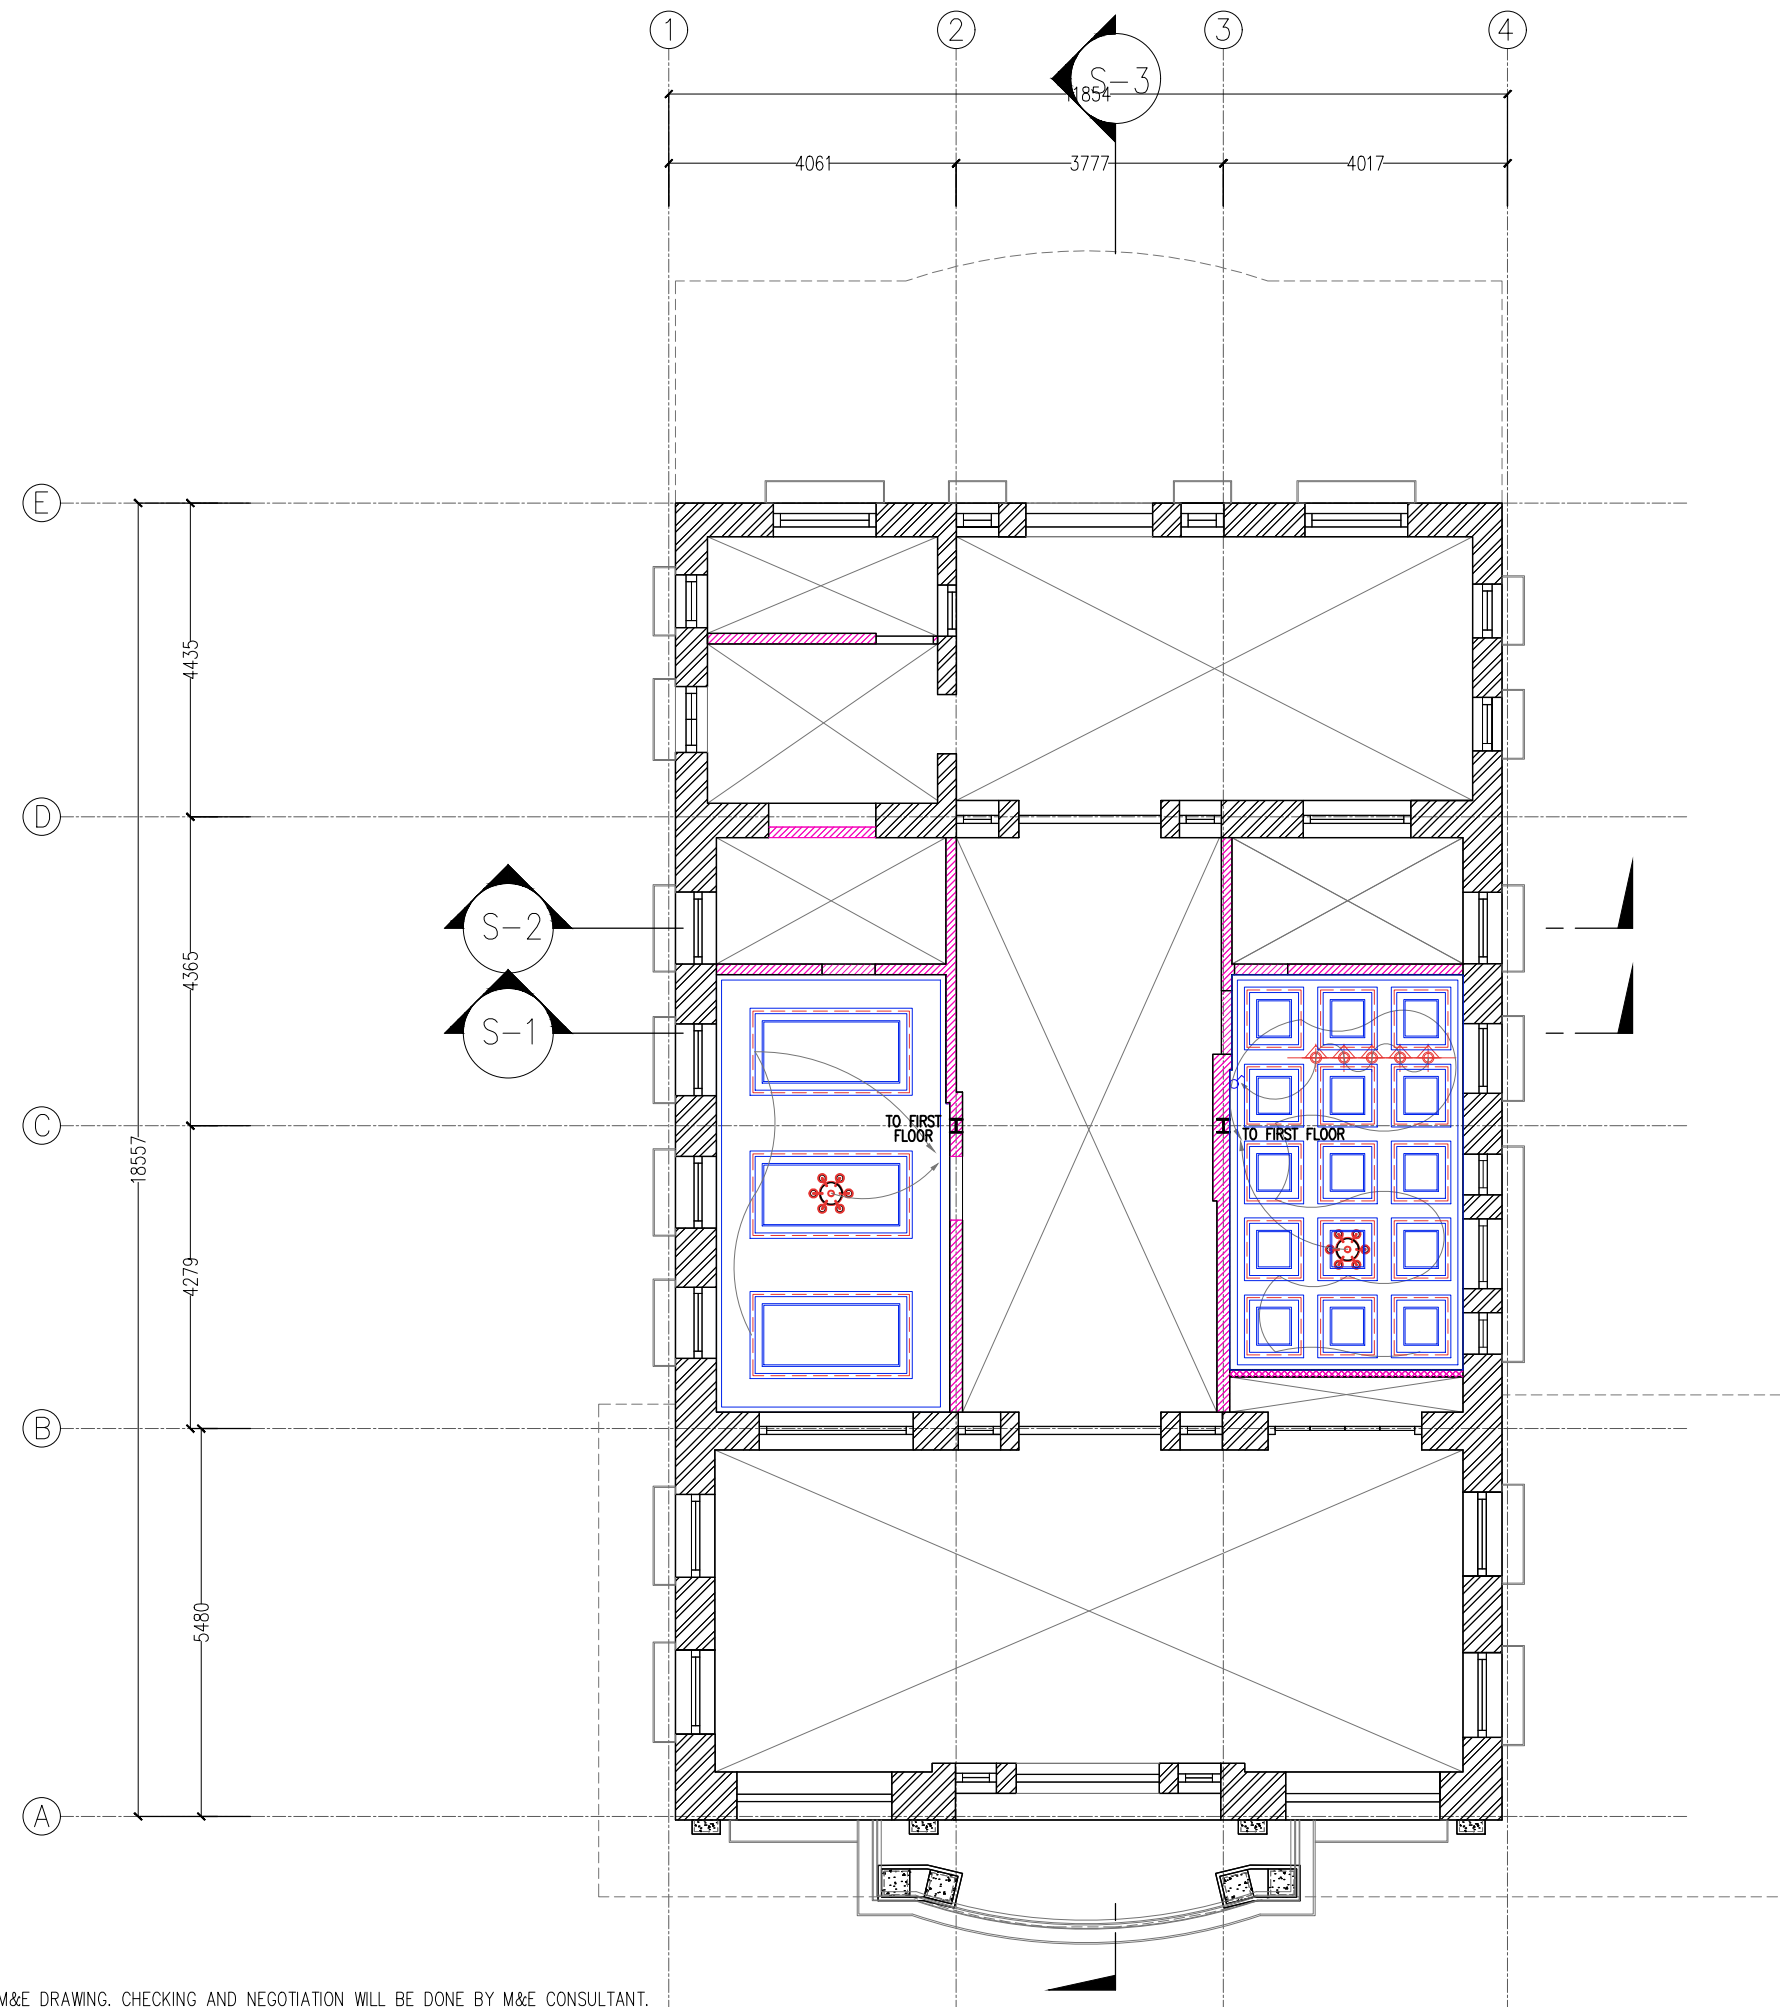

THIS DRAWING IS NOT A M&E DRAWING. CHECKING AND NEGOTIATION WILL BE DONE BY M&E CONSULTANT.



REVISION

PROJECT

YIN YIN HOUSE
(PAKKOKU)

OWNER / APPLICANT

SUBJECT

LIGHTING PLAN SHOWING
FIXTURE AND SWITCH
CONNECTION
(FIRST FLOOR MEZZANINE)

SCALE

1:150


DATE

16.12.2020

L.S

SHEET NO.

FF-A-2.6

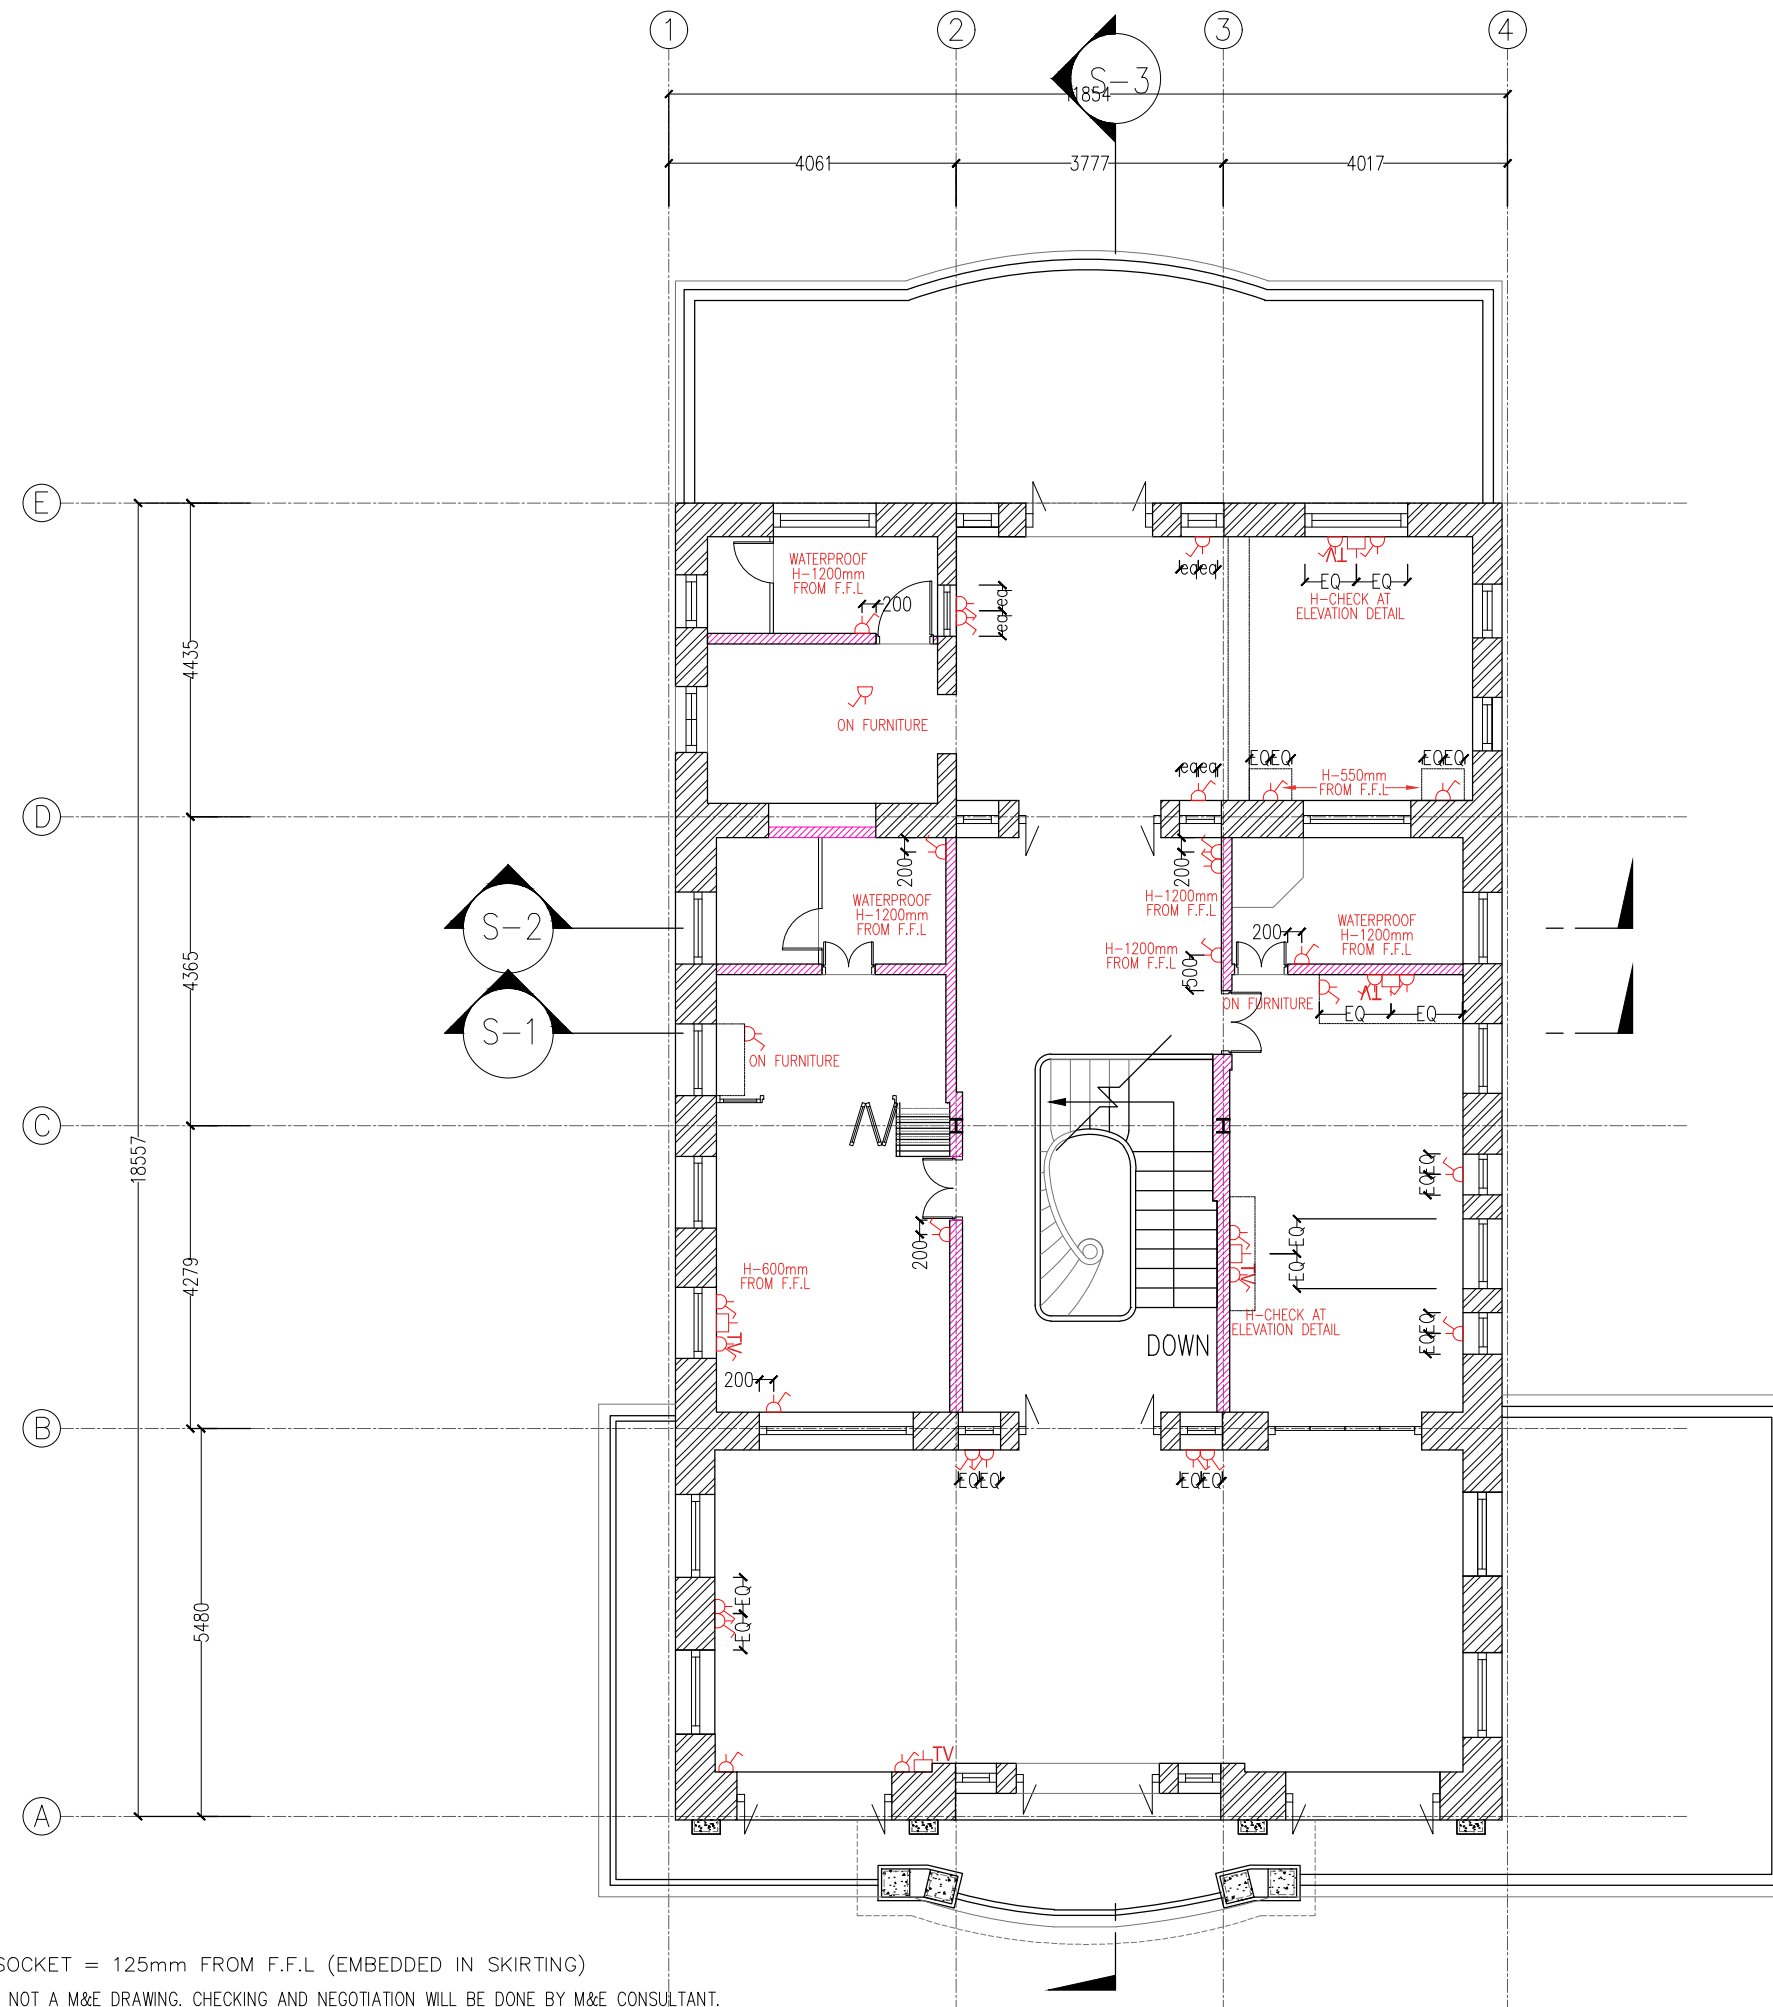

Note: HEIGHT OF SOCKET = 125mm FROM F.F.L (EMBEDDED IN SKIRTING)
THIS DRAWING IS NOT A M&E DRAWING. CHECKING AND NEGOTIATION WILL BE DONE BY M&E CONSULTANT.



REVISION

PROJECT

YIN YIN HOUSE
(PAKKOKU)

OWNER / APPLICANT

SUBJECT

LIGHTING PLAN SHOWING
SOCKET LOCATION
(FIRST FLOOR)

SCALE

1:150

DATE

16.12.2020

L.S


SHEET NO.

FF-A-1.7



TV TV SOCKET

multi switch SOCKET

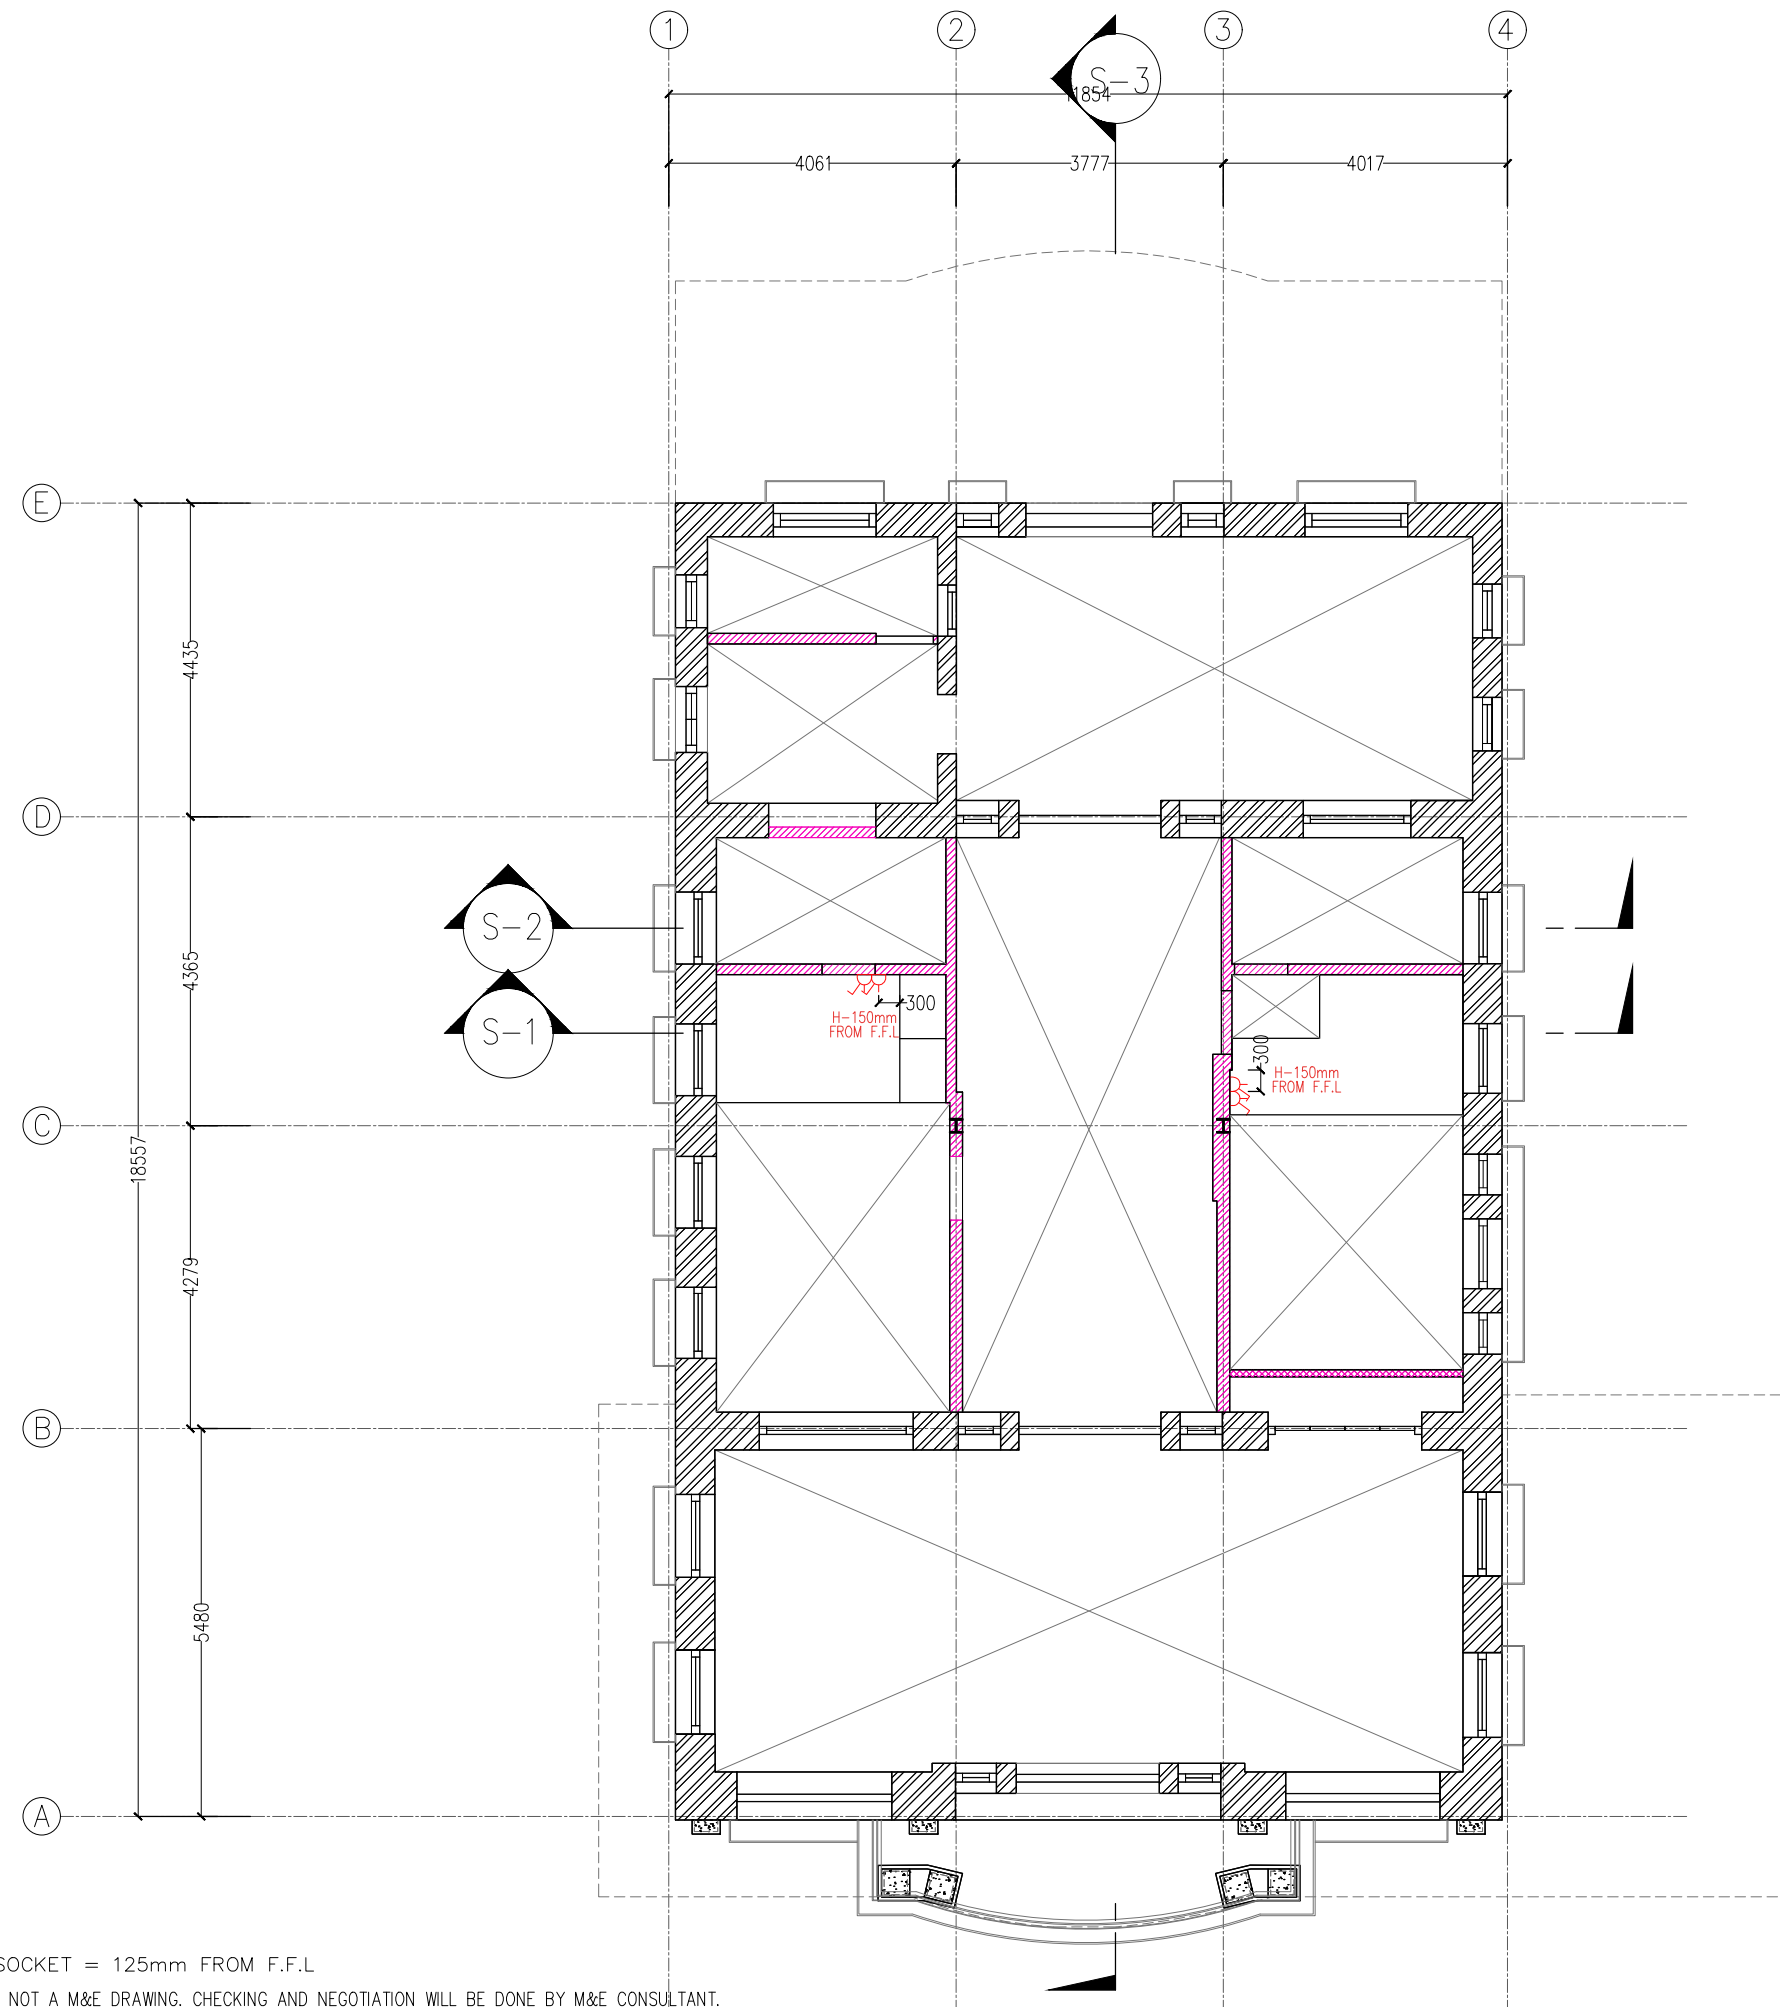

Note: HEIGHT OF SOCKET = 125mm FROM F.F.L
THIS DRAWING IS NOT A M&E DRAWING. CHECKING AND NEGOTIATION WILL BE DONE BY M&E CONSULTANT.



MULTI SWITCH SOCKET



REVISION

PROJECT

YIN YIN HOUSE
(PAKKOKU)

OWNER / APPLICANT

SUBJECT

LIGHTING PLAN SHOWING
SOCKET LOCATION
(FIRST FLOOR MEZZANINE)

SCALE

1:150


DATE

16.12.2020

L.S

SHEET NO.

FF-A-2.7

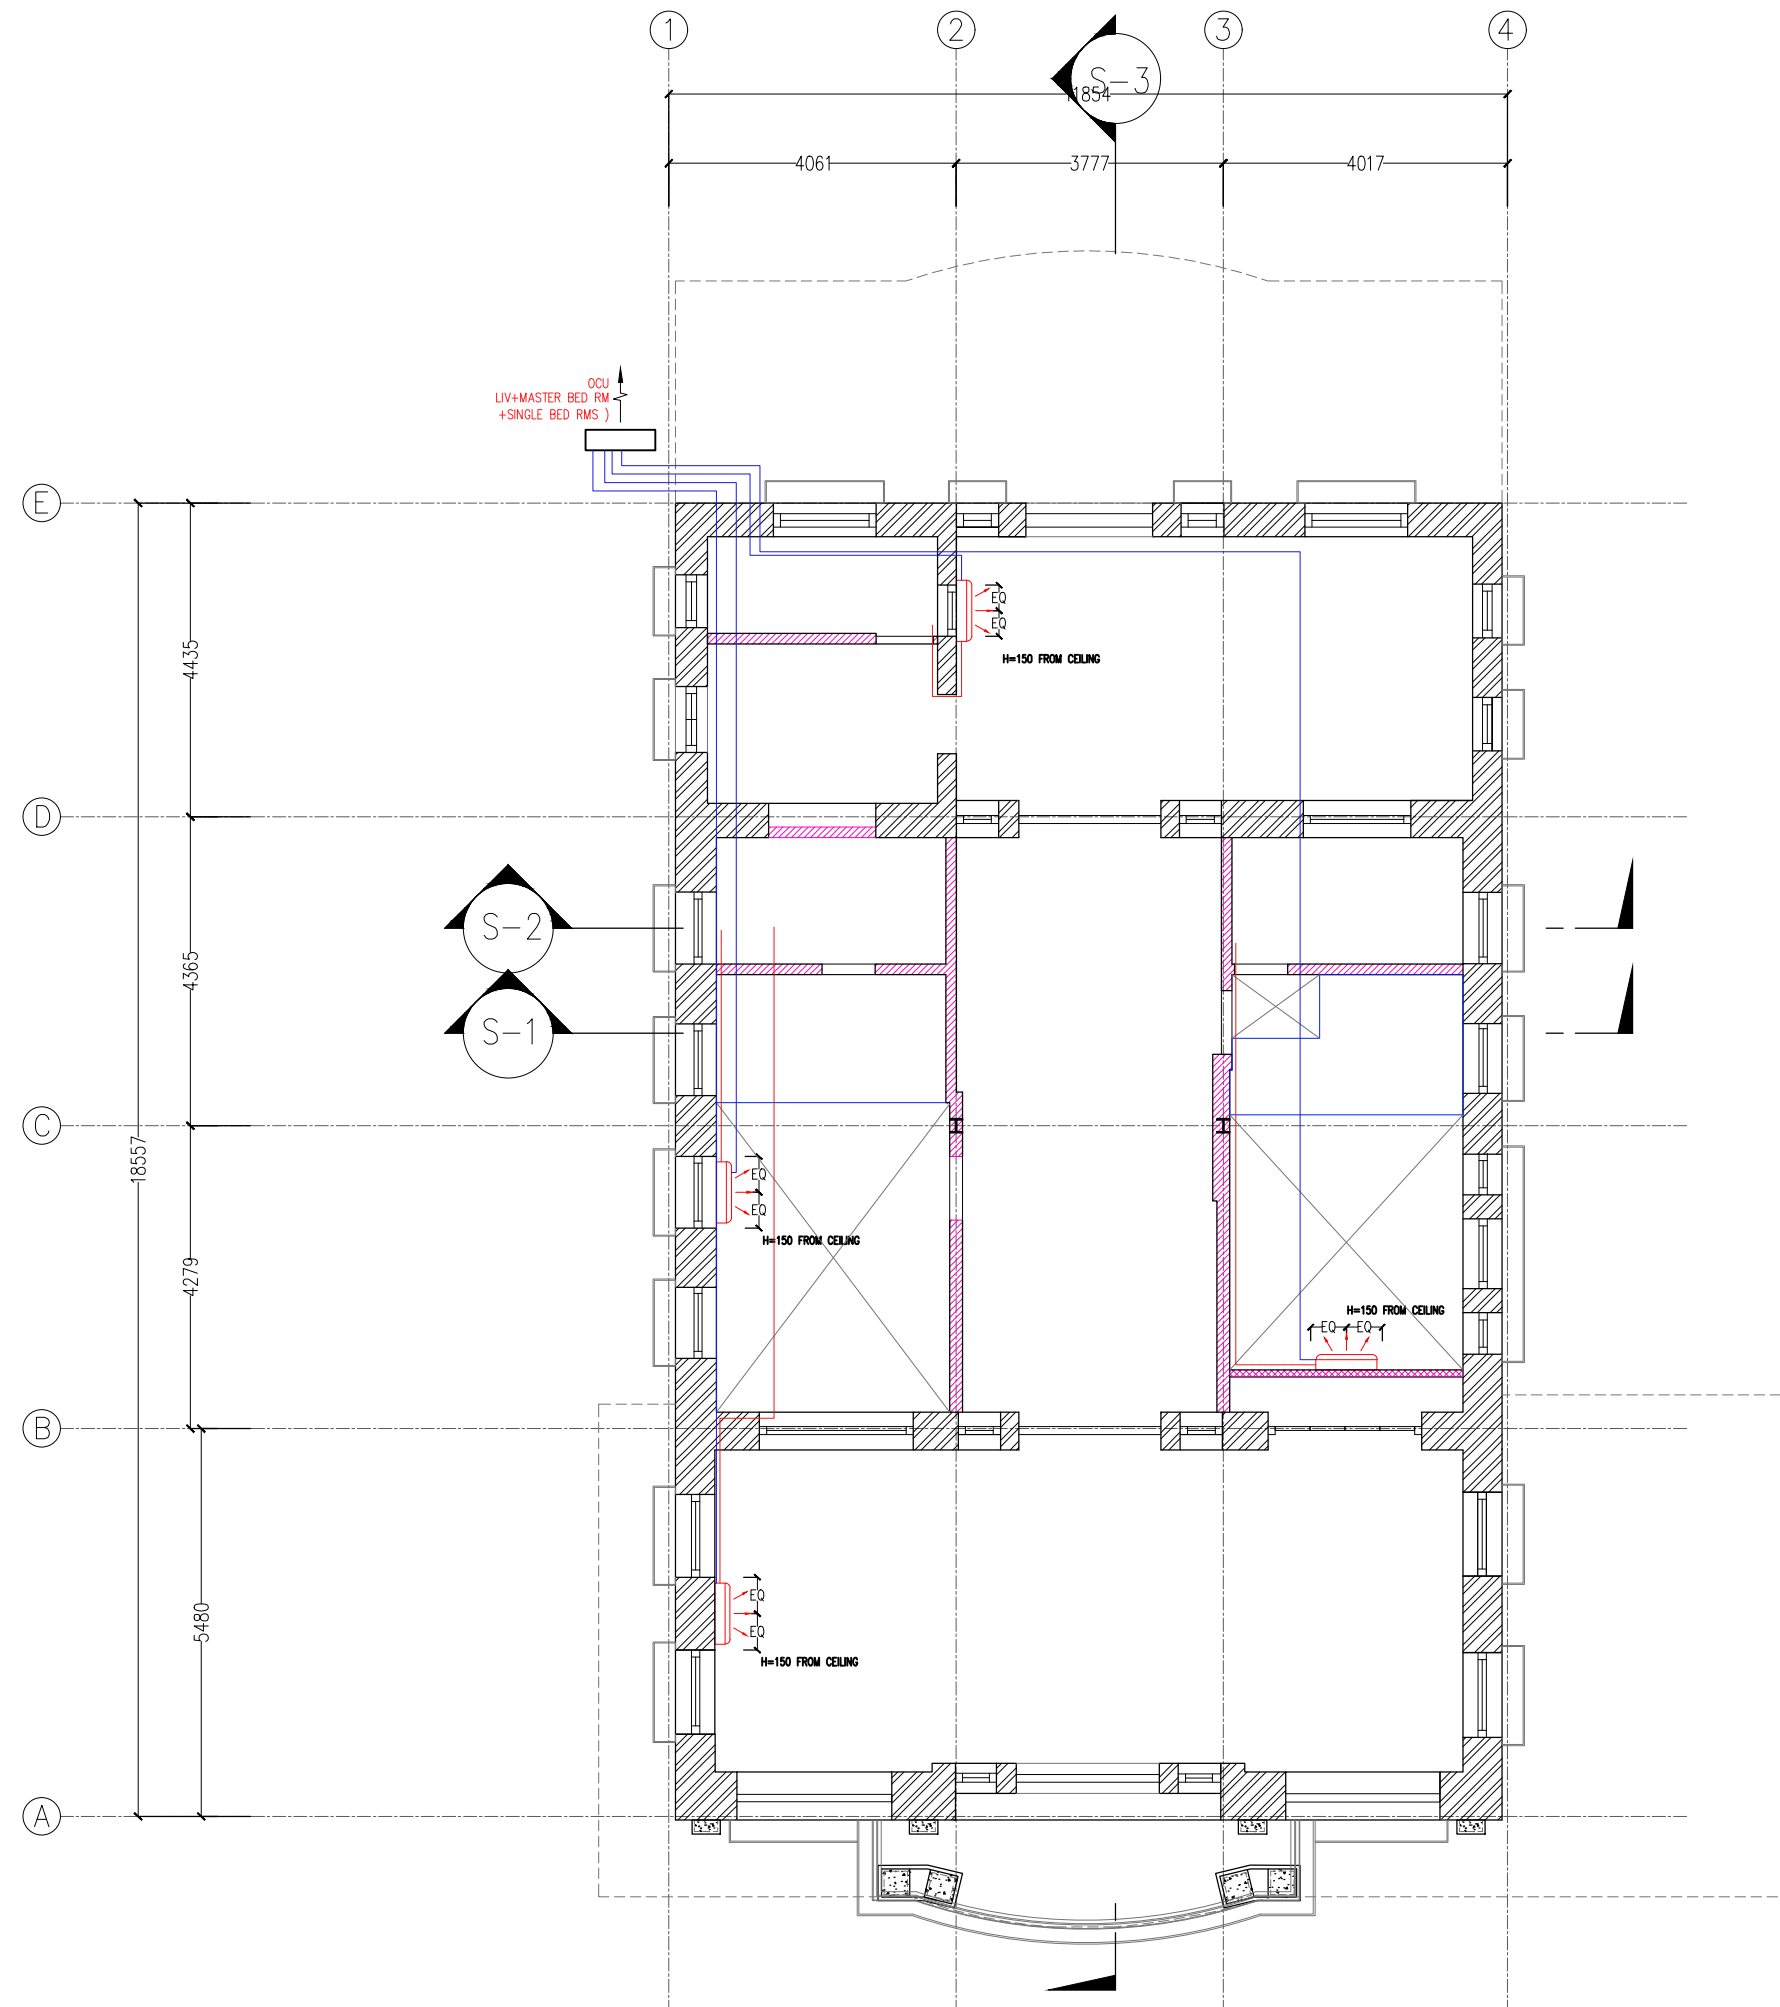

REVISION

PROJECT

YIN YIN HOUSE
(PAKKOKU)

OWNER / APPLICANT

SUBJECT

AIR-CON LOCATION PLAN
(FIRST FLOOR)

SCALE

1:150

DATE

16.12.2020

L.S

SHEET NO.

FF-A-1.8