


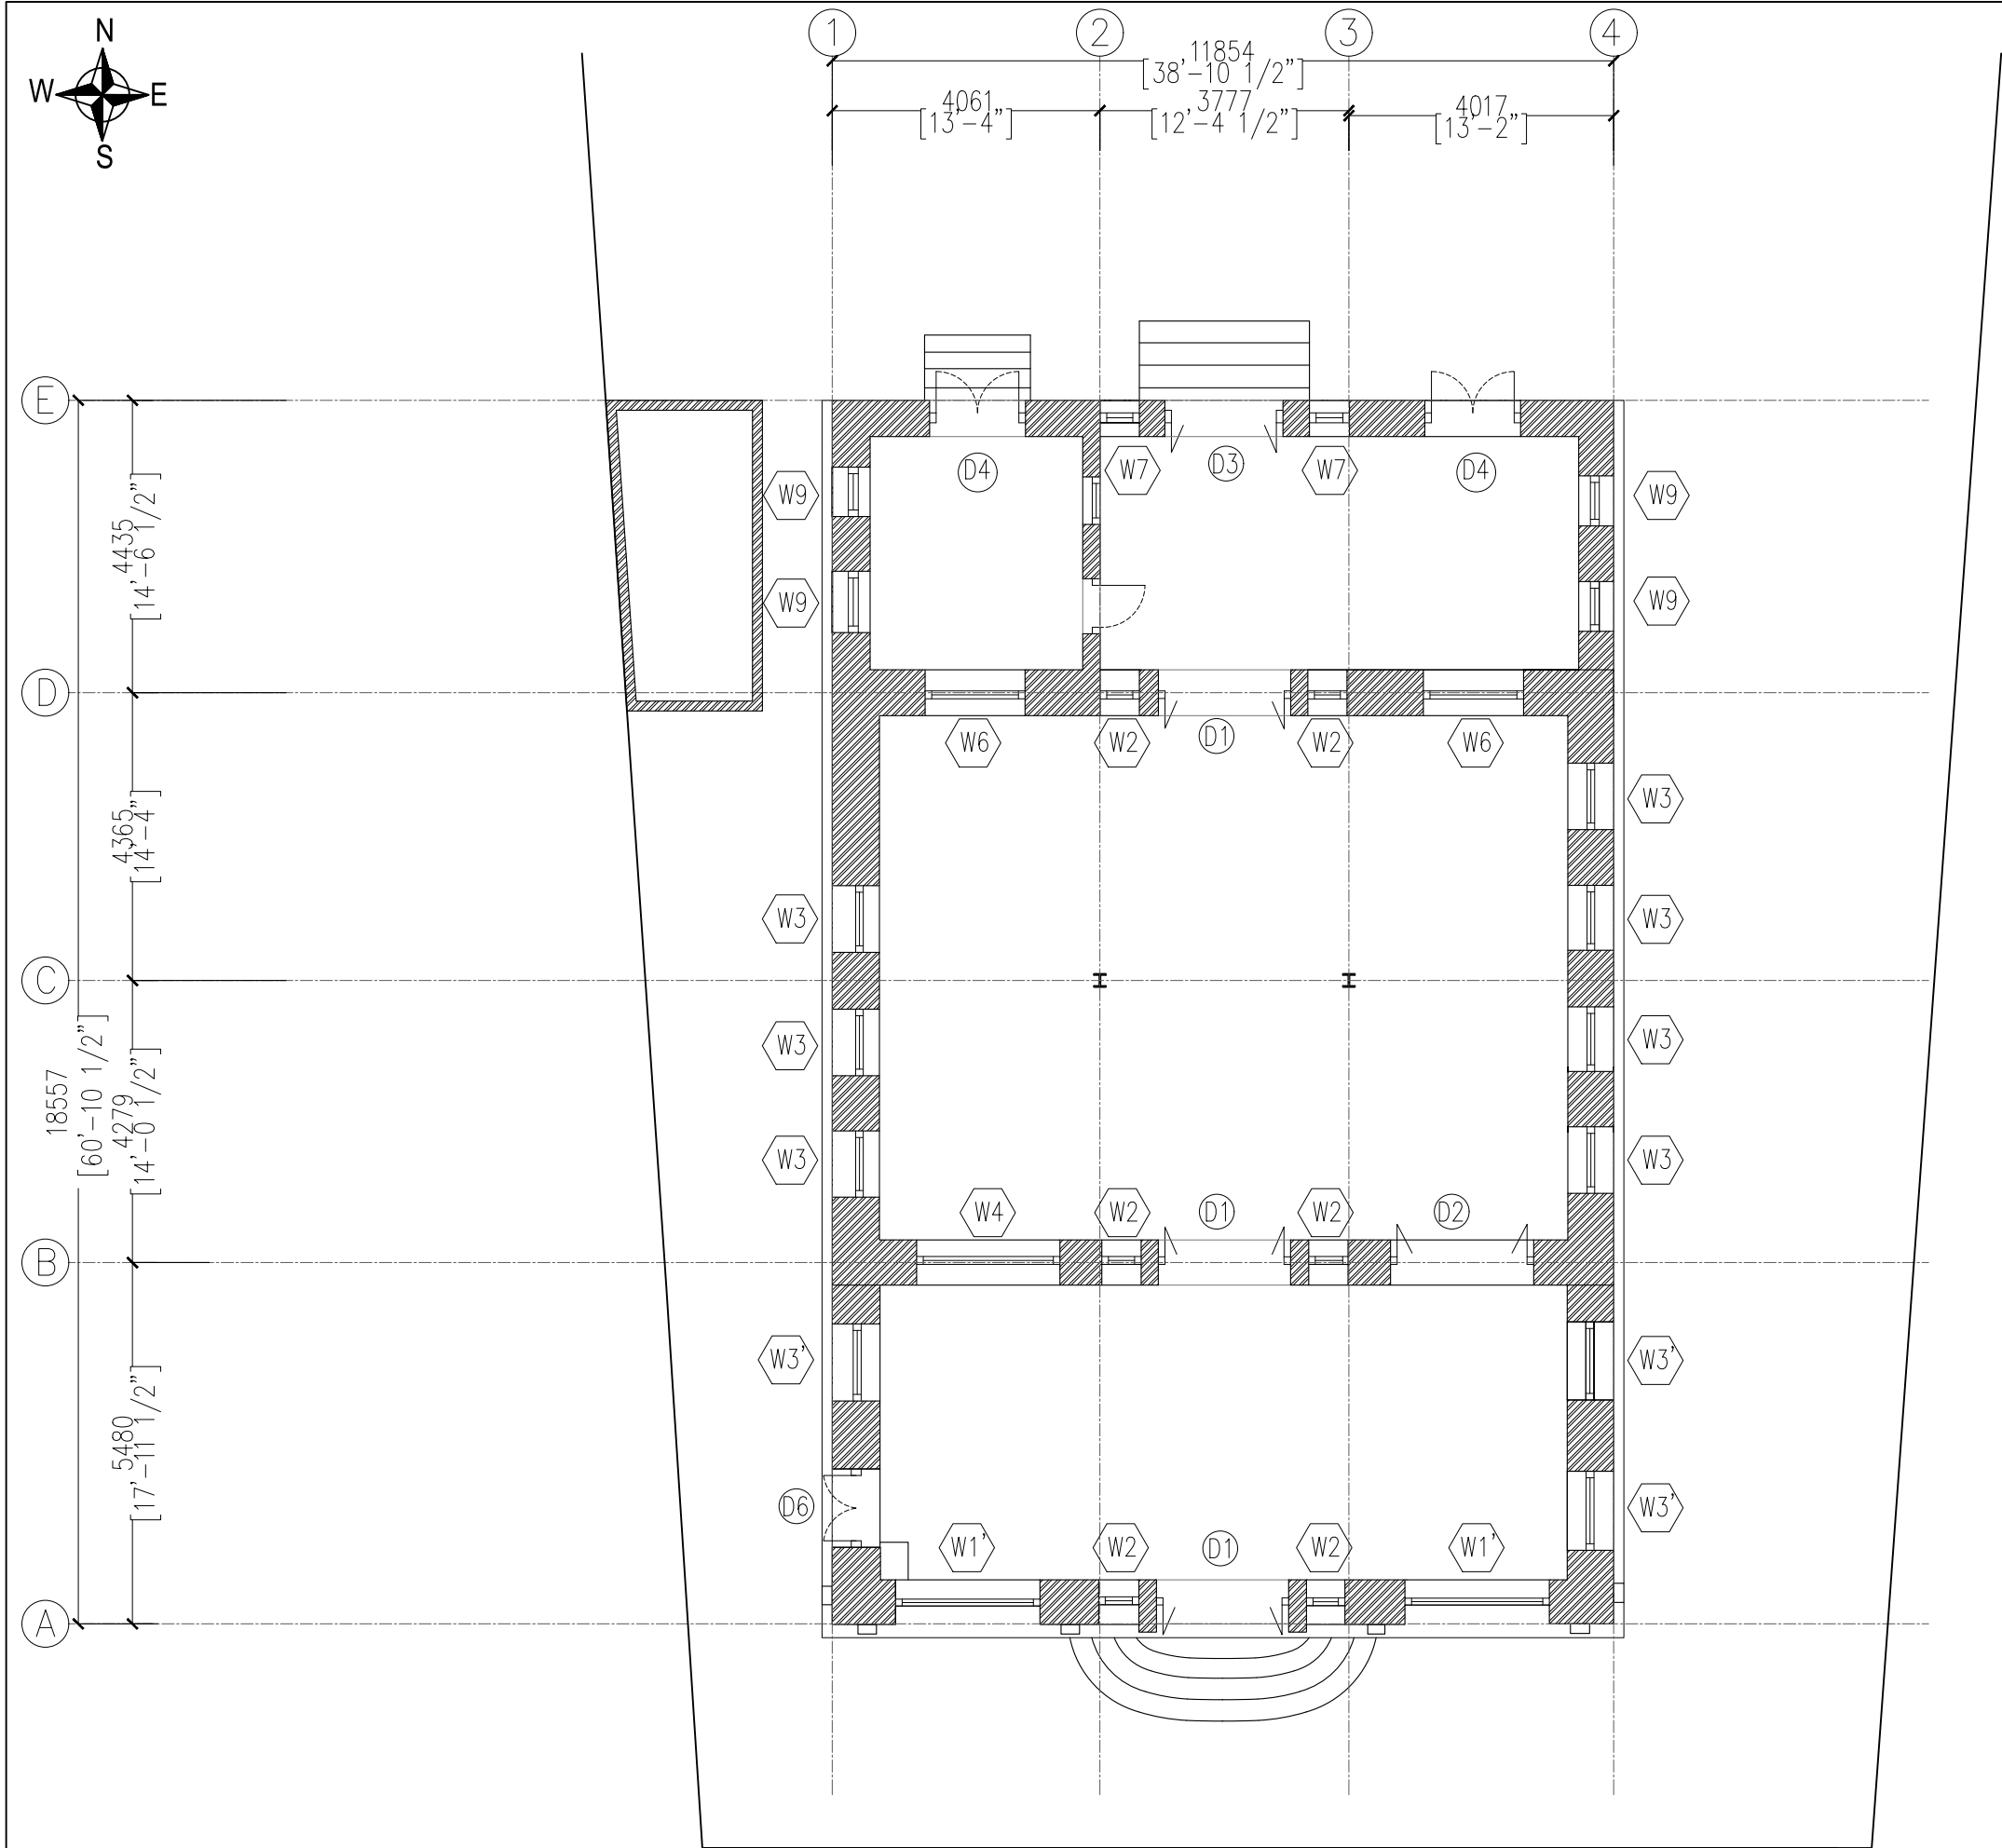

REVISION

PROJECT

YIN YIN HOUSE
(PAKKOKU)

OWNER / APPLICANT

SUBJECT

GROUND FLOOR
EXISTING PLAN

SCALE

1:150



DATE

16.12.2020


L.S

SHEET NO.

GF-A-0.00

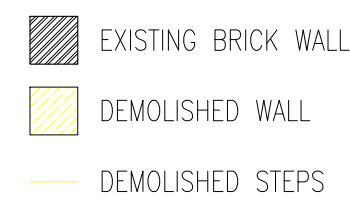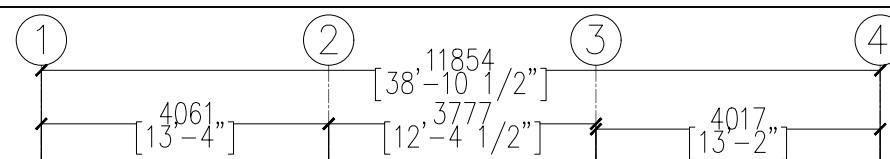

GF-A-0.1

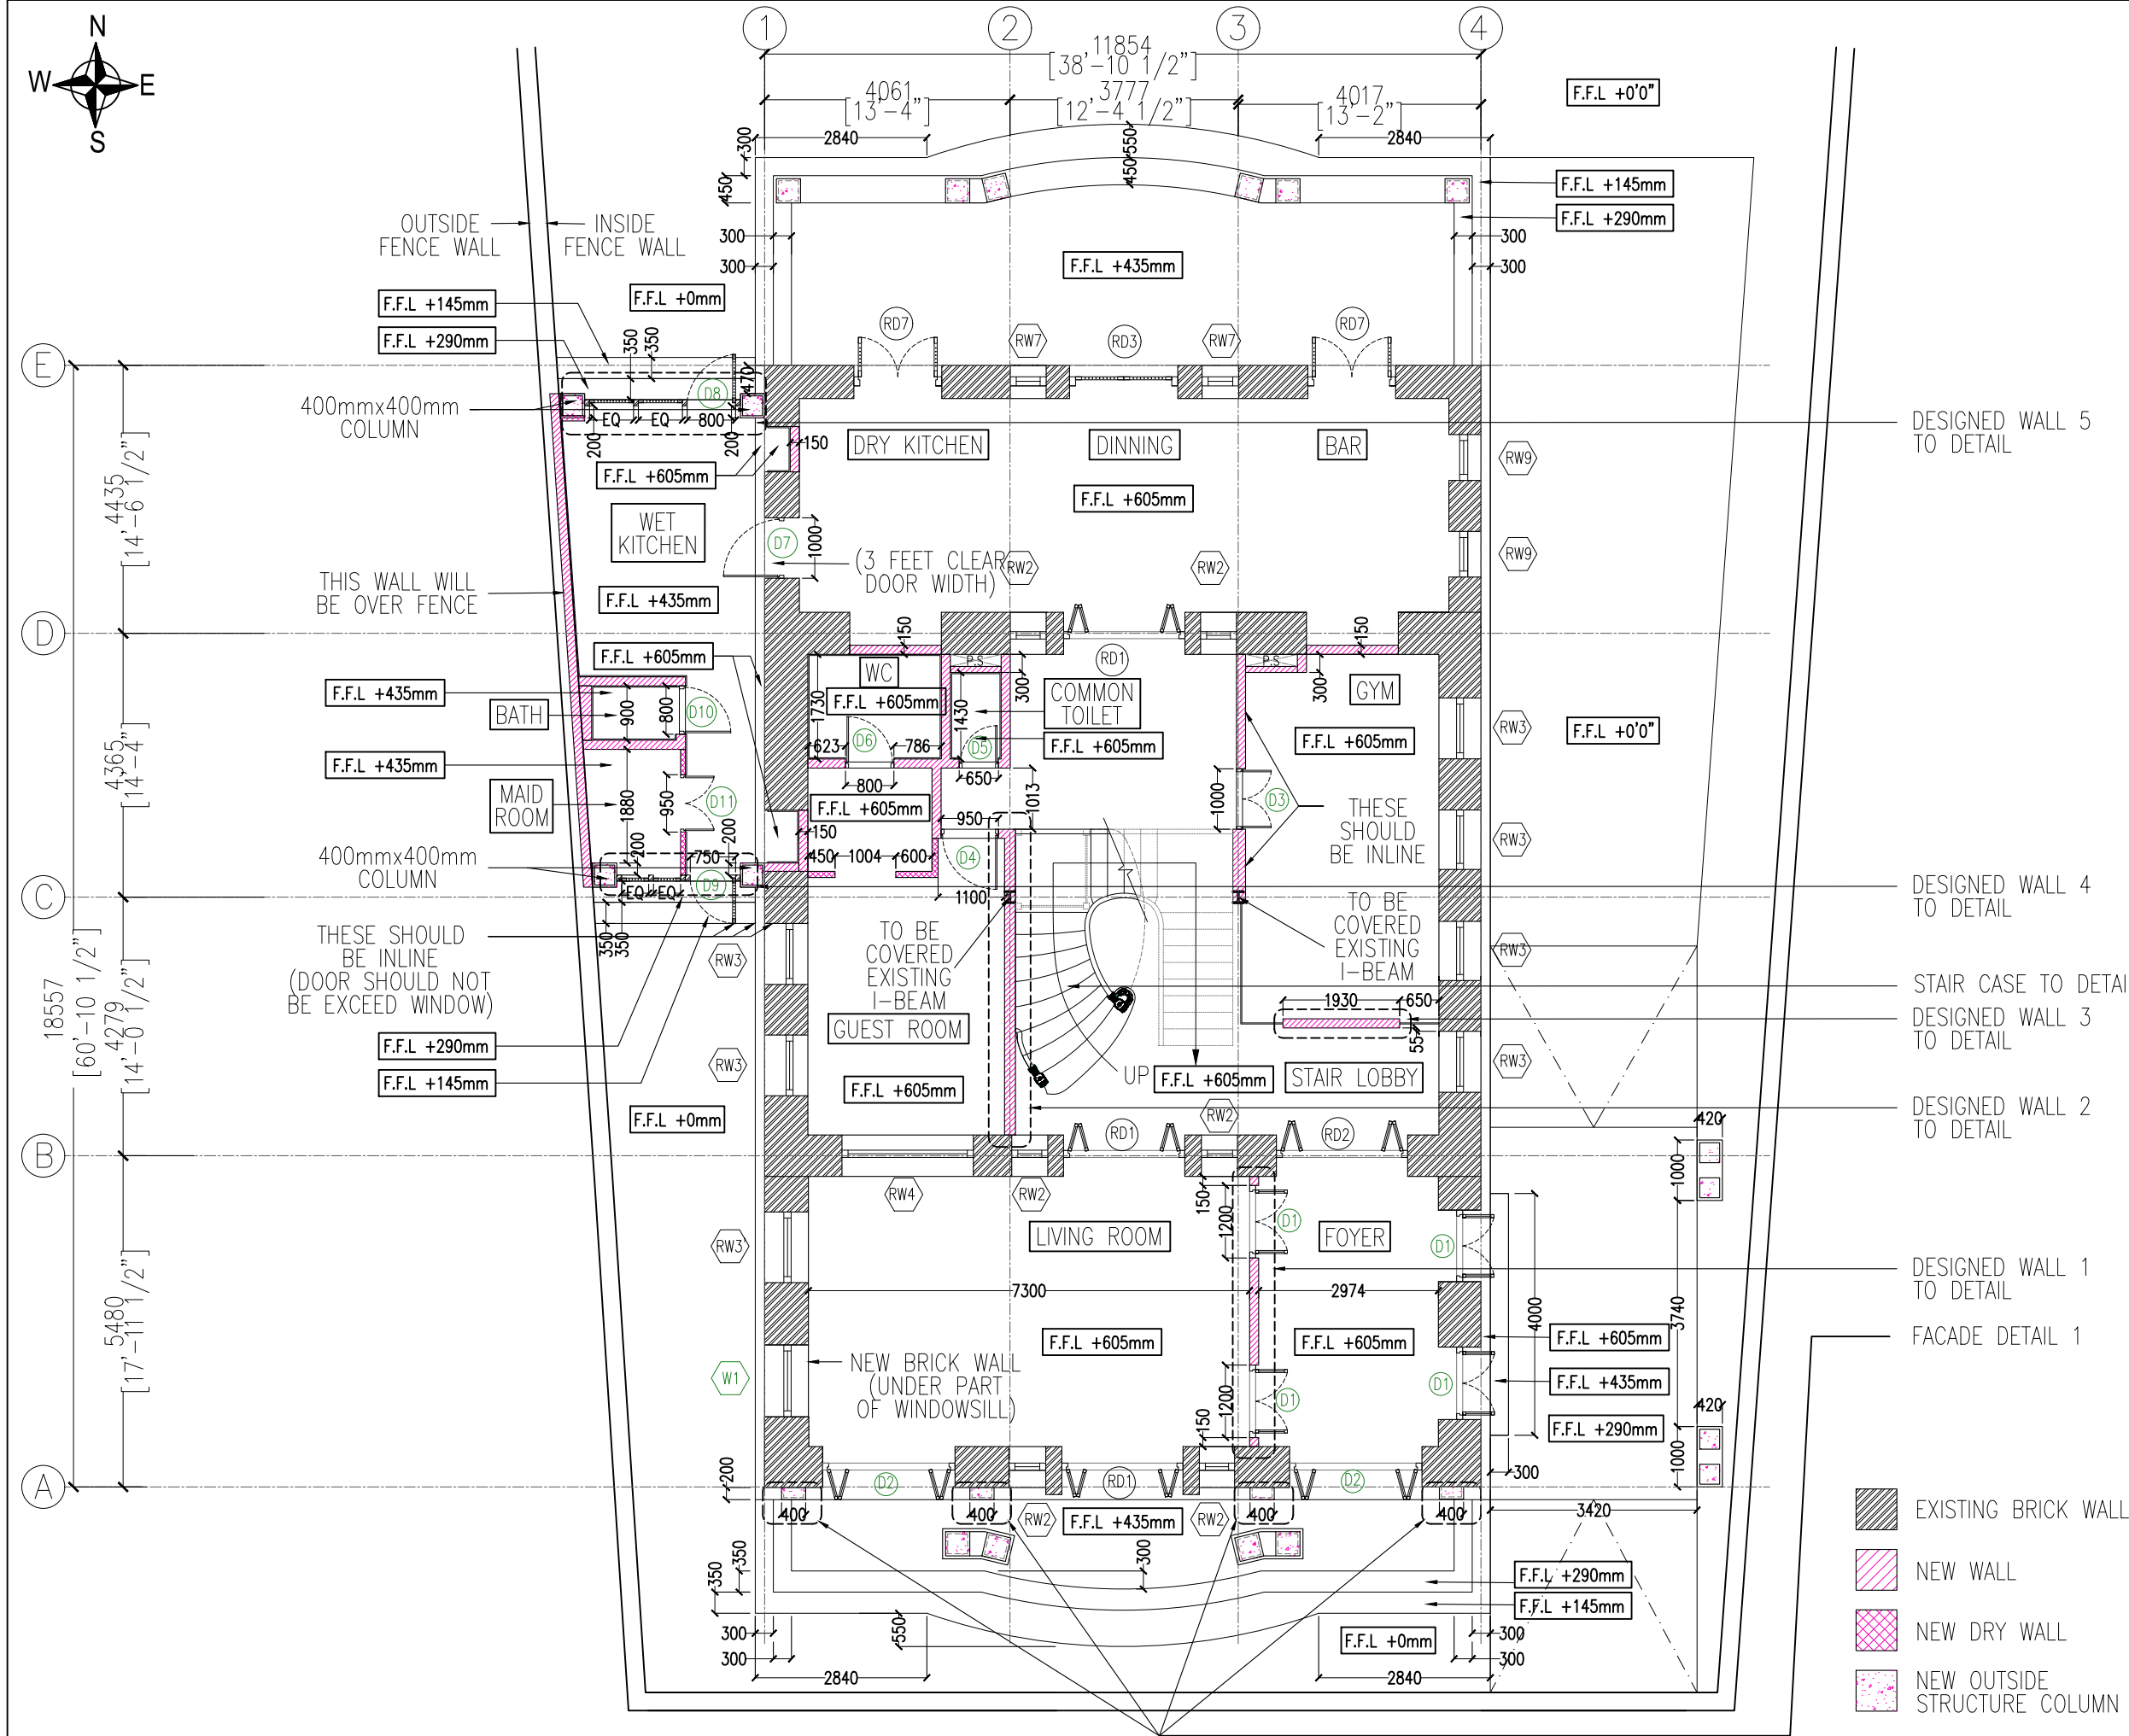

REVISION

PROJECT

YIN YIN HOUSE
(PAKKOKU)

OWNER / APPLICANT

SUBJECT

WALLING LAYOUT PLAN
(GROUND FLOOR)

SCALE

1:150


DATE

16.12.2020

L.S

SHEET NO.

GF-A-1.00

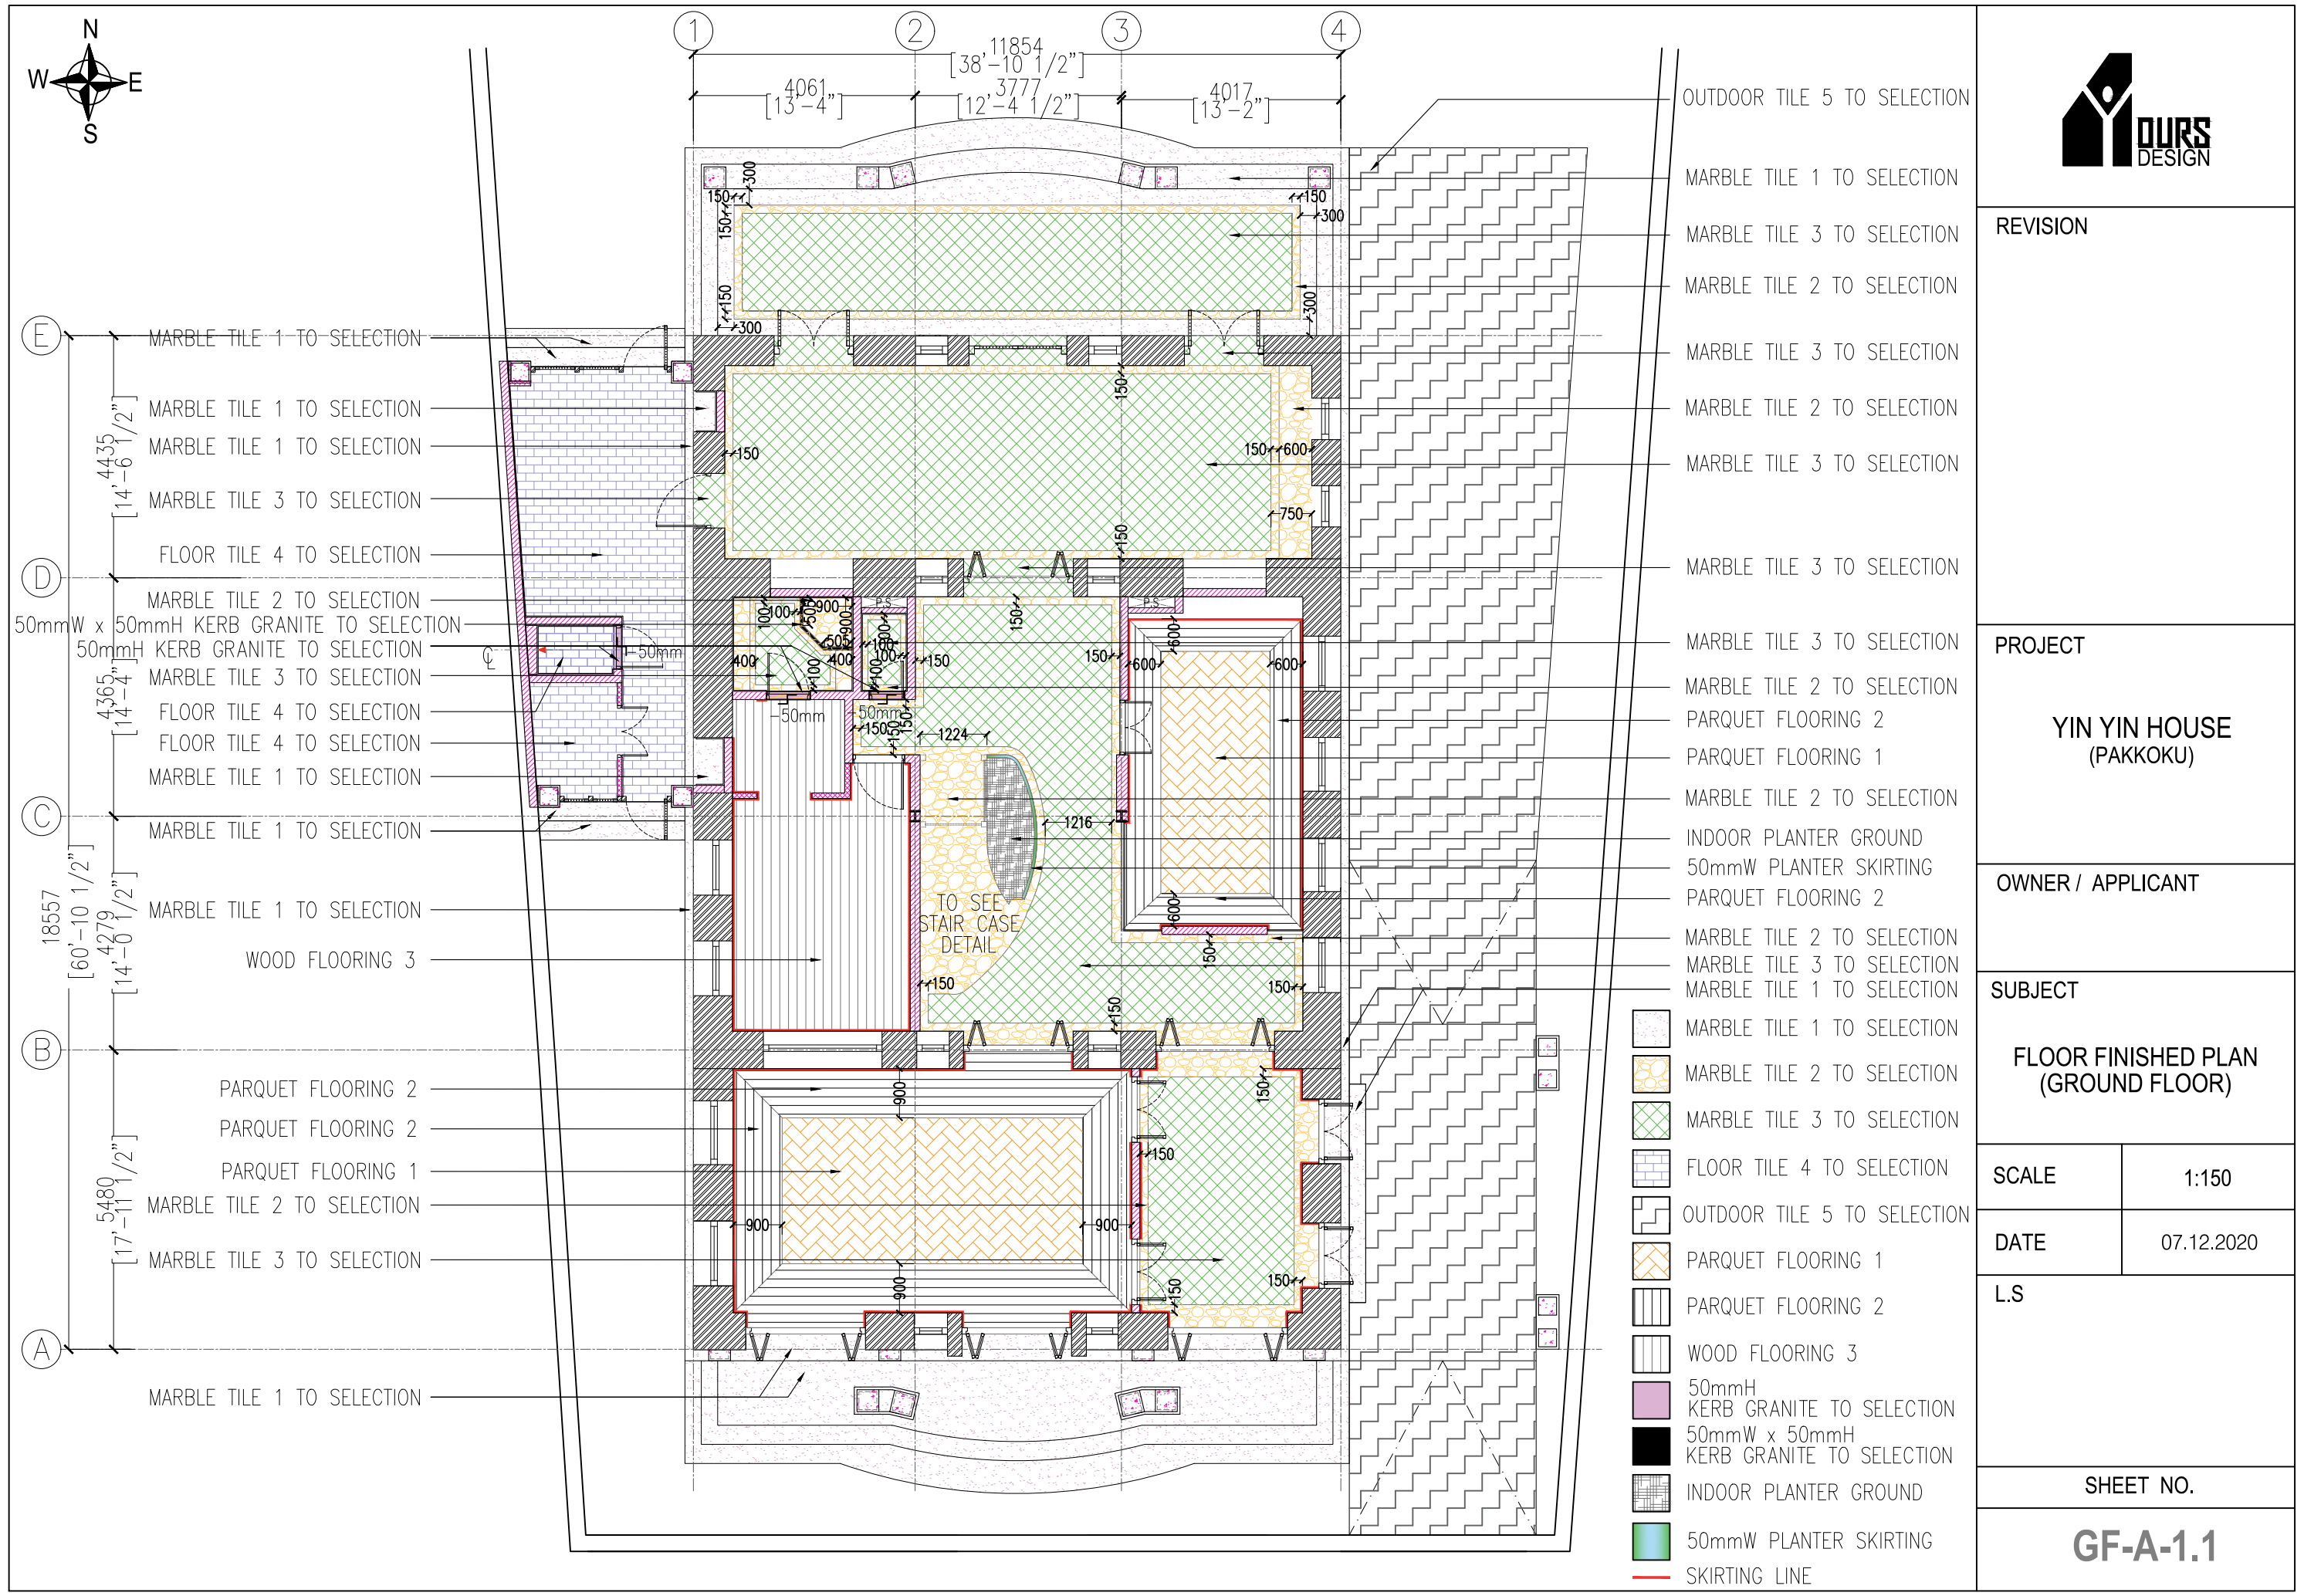

PROJECT

YIN YIN HOUSE
(PAKKOKU)

OWNER / APPLICANT

SUBJECT

FLOOR FINISHED PLAN (GROUND FLOOR)

SCALE

1:150

DATE _____

07.12.2020

L.S

SHEET NO.

GF-A-1.1



REVISION

PROJECT

YIN YIN HOUSE
(PAKKOKU)

OWNER / APPLICANT

SUBJECT

STAIR CASE DETAIL

SCALE


1:75

DATE



L.S

SHEET NO.



ST-A-1

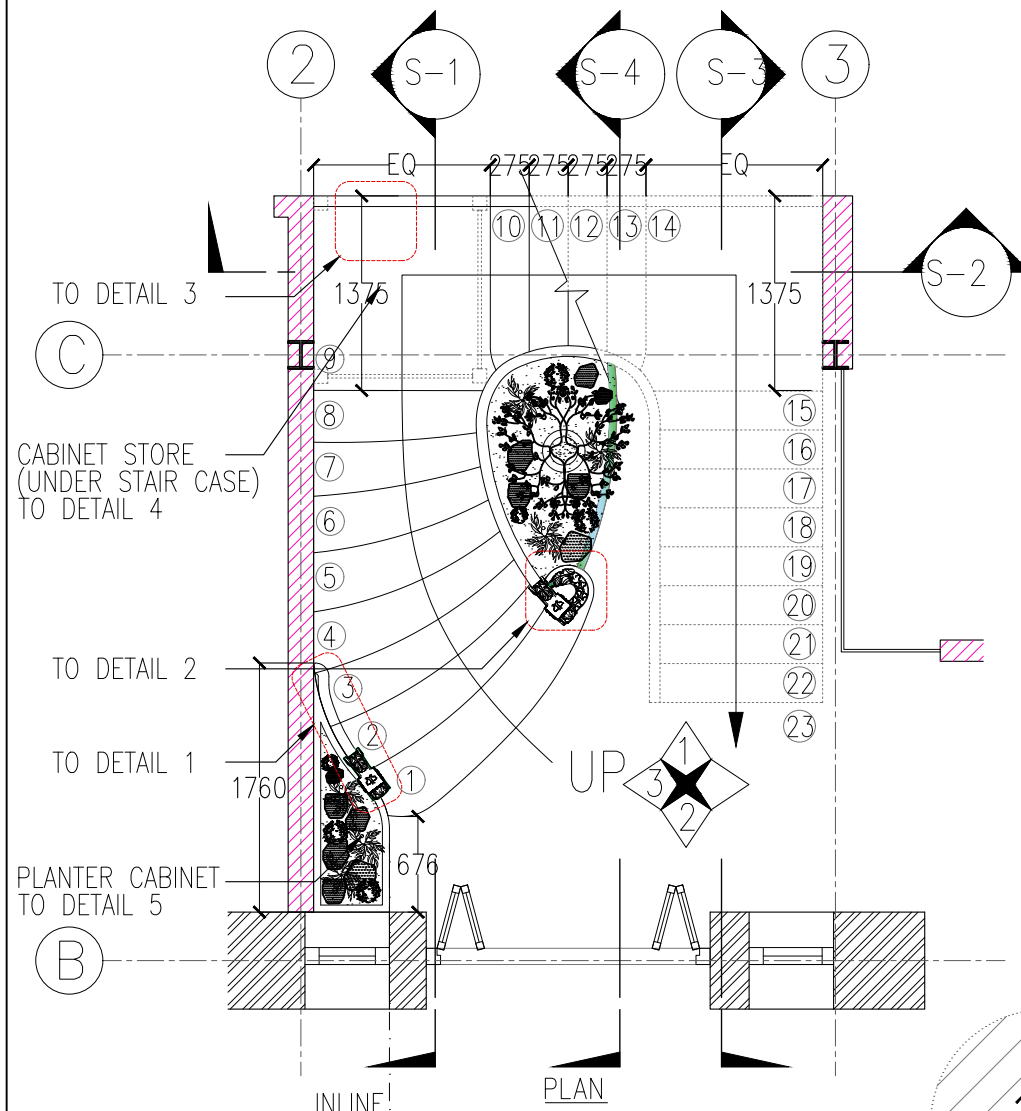


- ① FL. ±186.5mm
- ② FL. ±373mm
- ③ FL. ±559.5mm
- ④ FL. ±746mm
- ⑤ FL. ±932.5mm
- ⑥ FL. ±1119mm
- ⑦ FL. ±1305.5mm
- ⑧ FL. ±1492mm
- ⑨ FL. ±1678.5mm
- ⑩ FL. ±1865mm
- ⑪ FL. ±2051.5mm
- ⑫ FL. ±2238mm
- ⑬ FL. ±2424.5mm
- ⑭ FL. ±2611mm
- ⑮ FL. ±2797.5mm
- ⑯ FL. ±2984mm
- ⑰ FL. ±3170.5mm
- ⑱ FL. ±3357mm
- ⑲ FL. ±3543.5mm
- ⑳ FL. ±3730mm
- ㉑ FL. ±3916.5mm
- ㉒ FL. ±4103mm
- ㉓ FL. ±4290mm

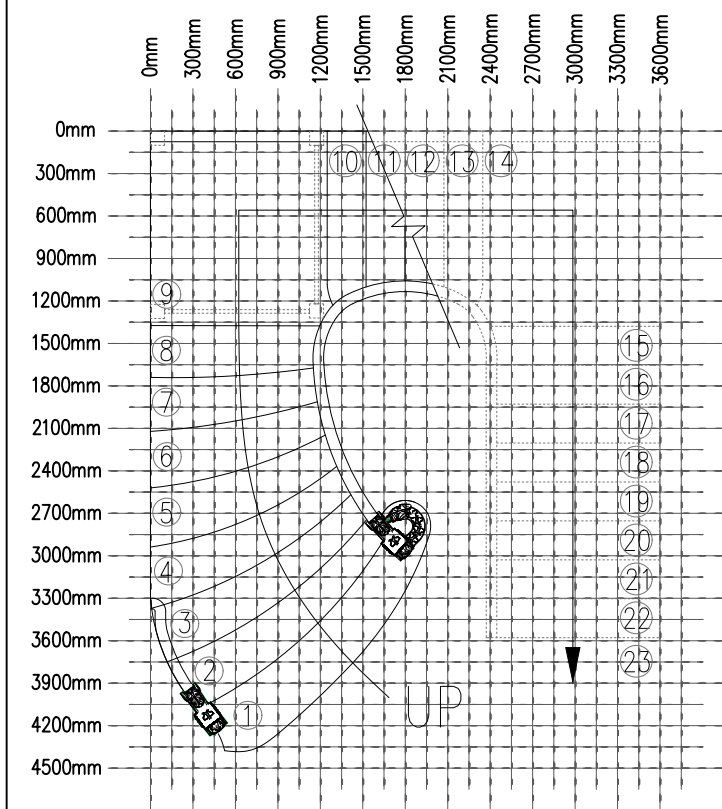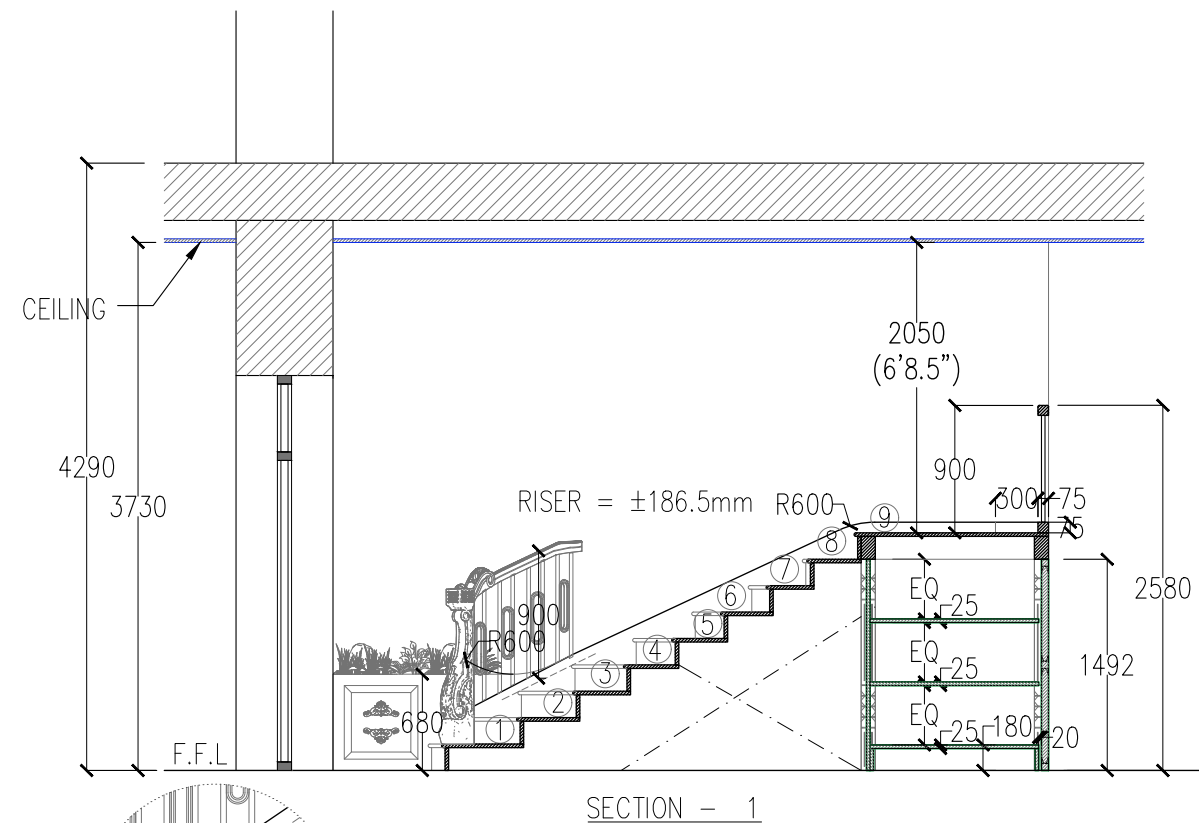

NOTE: STAIR LEVELS ARE MEASURED FROM F.F.L.
ON-SITE MEASUREMENT SHOULD BE DONE

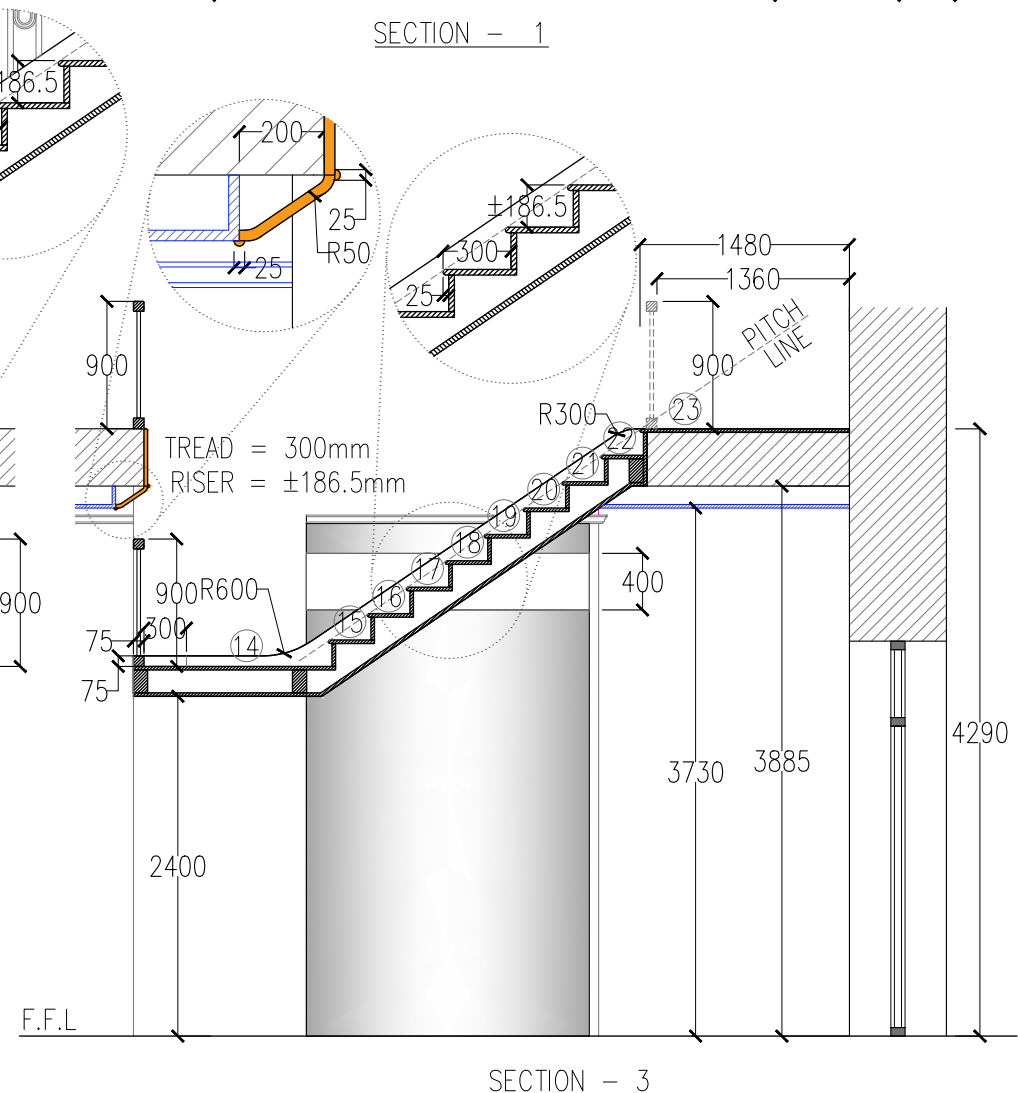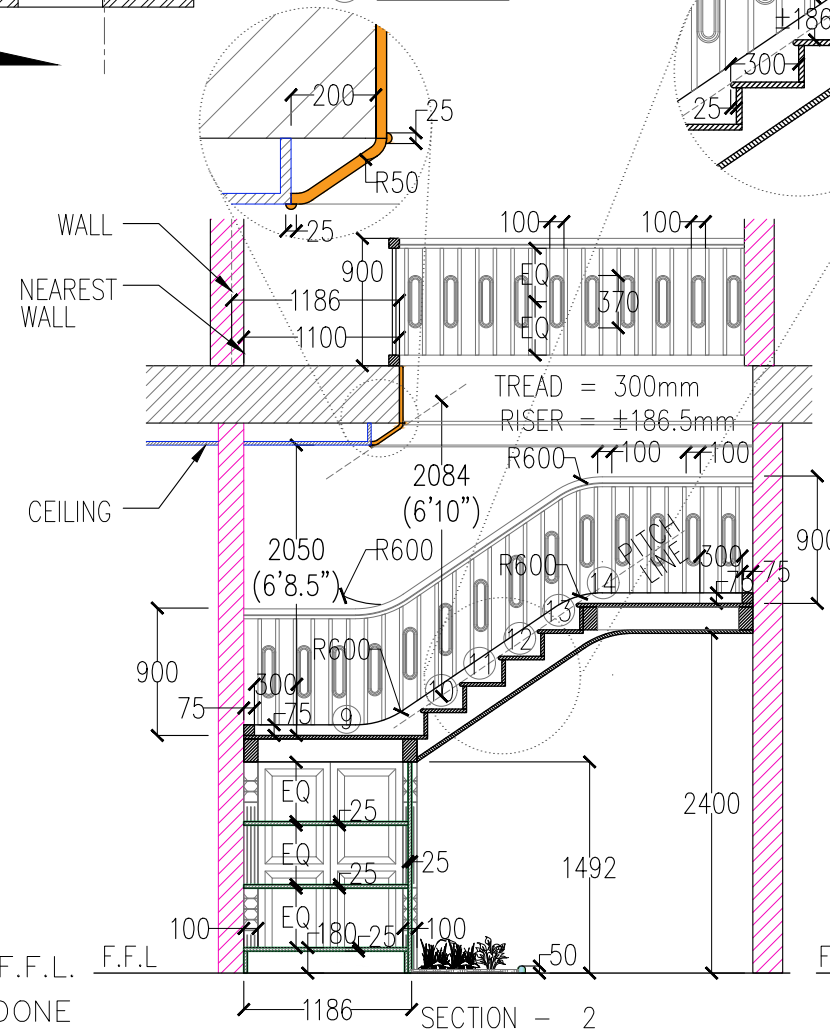

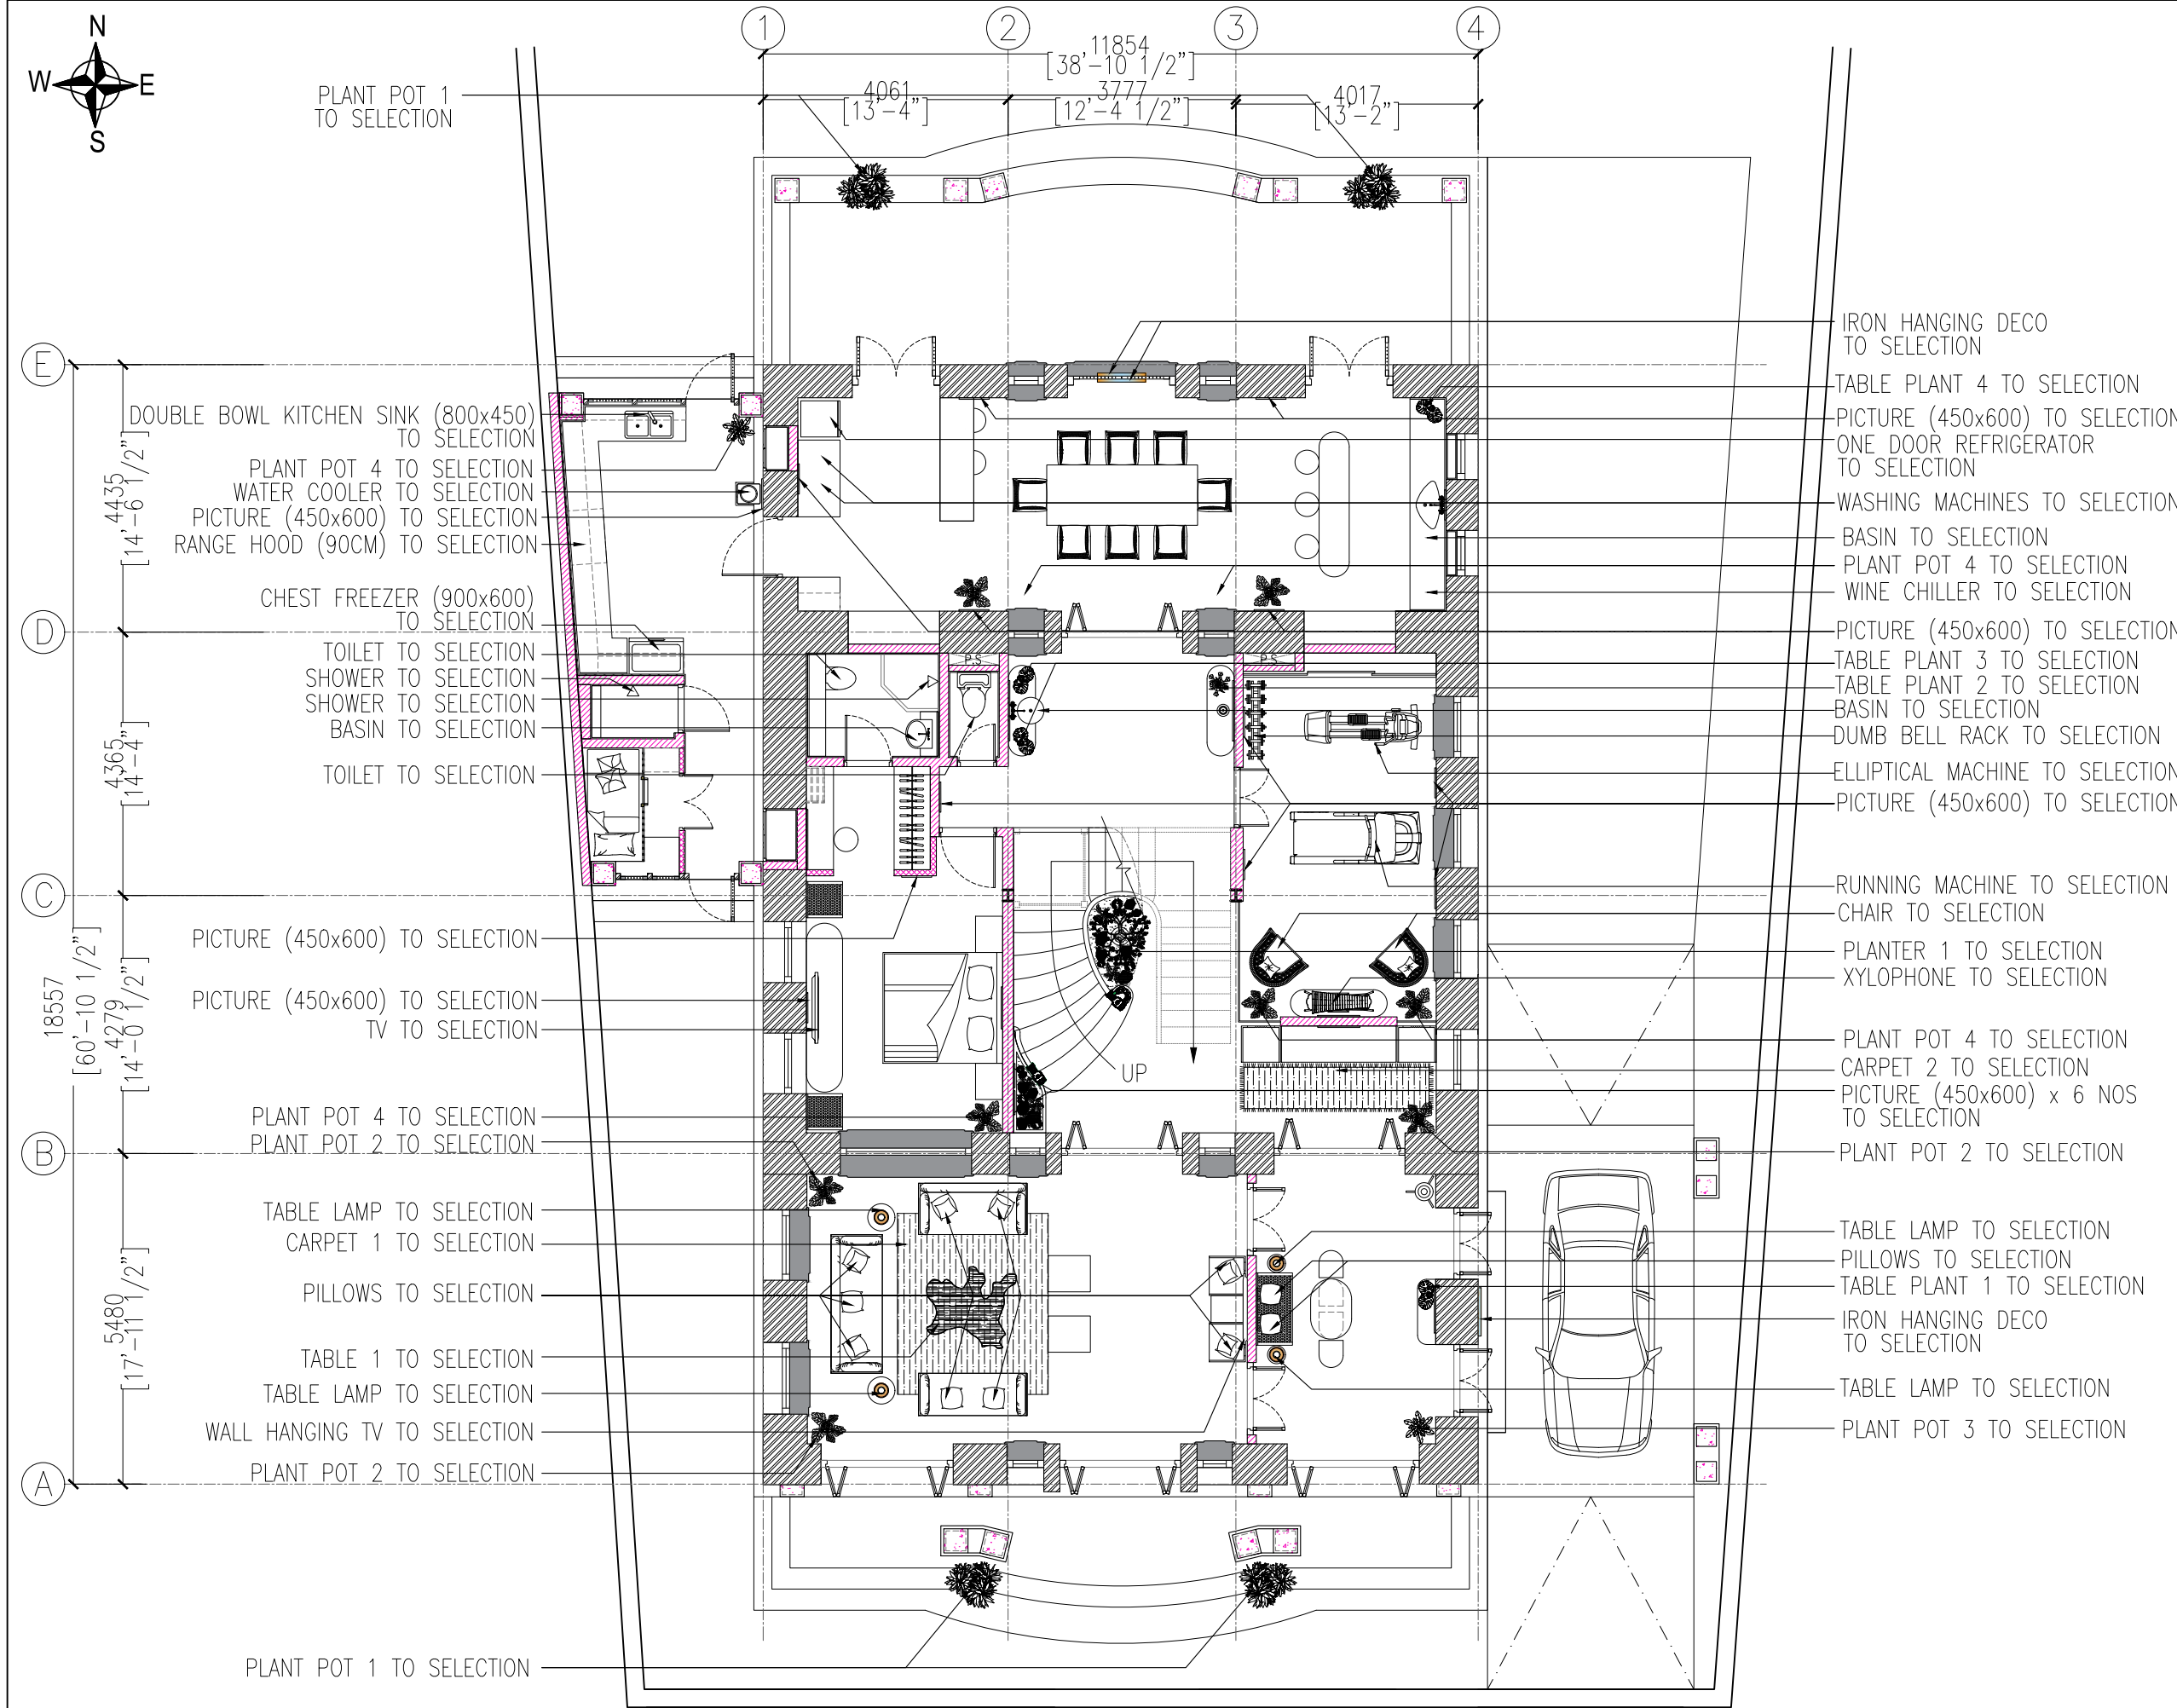

REVISION

PROJECT

YIN YIN HOUSE
(PAKKOKU)

OWNER / APPLICANT

SUBJECT

FURNITURE LAYOUT PLAN
SHOWING SELECTION
(GROUND FLOOR)


SCALE 1:150

DATE 07.12.2020

L.S

SHEET NO.

GF-A-1.2

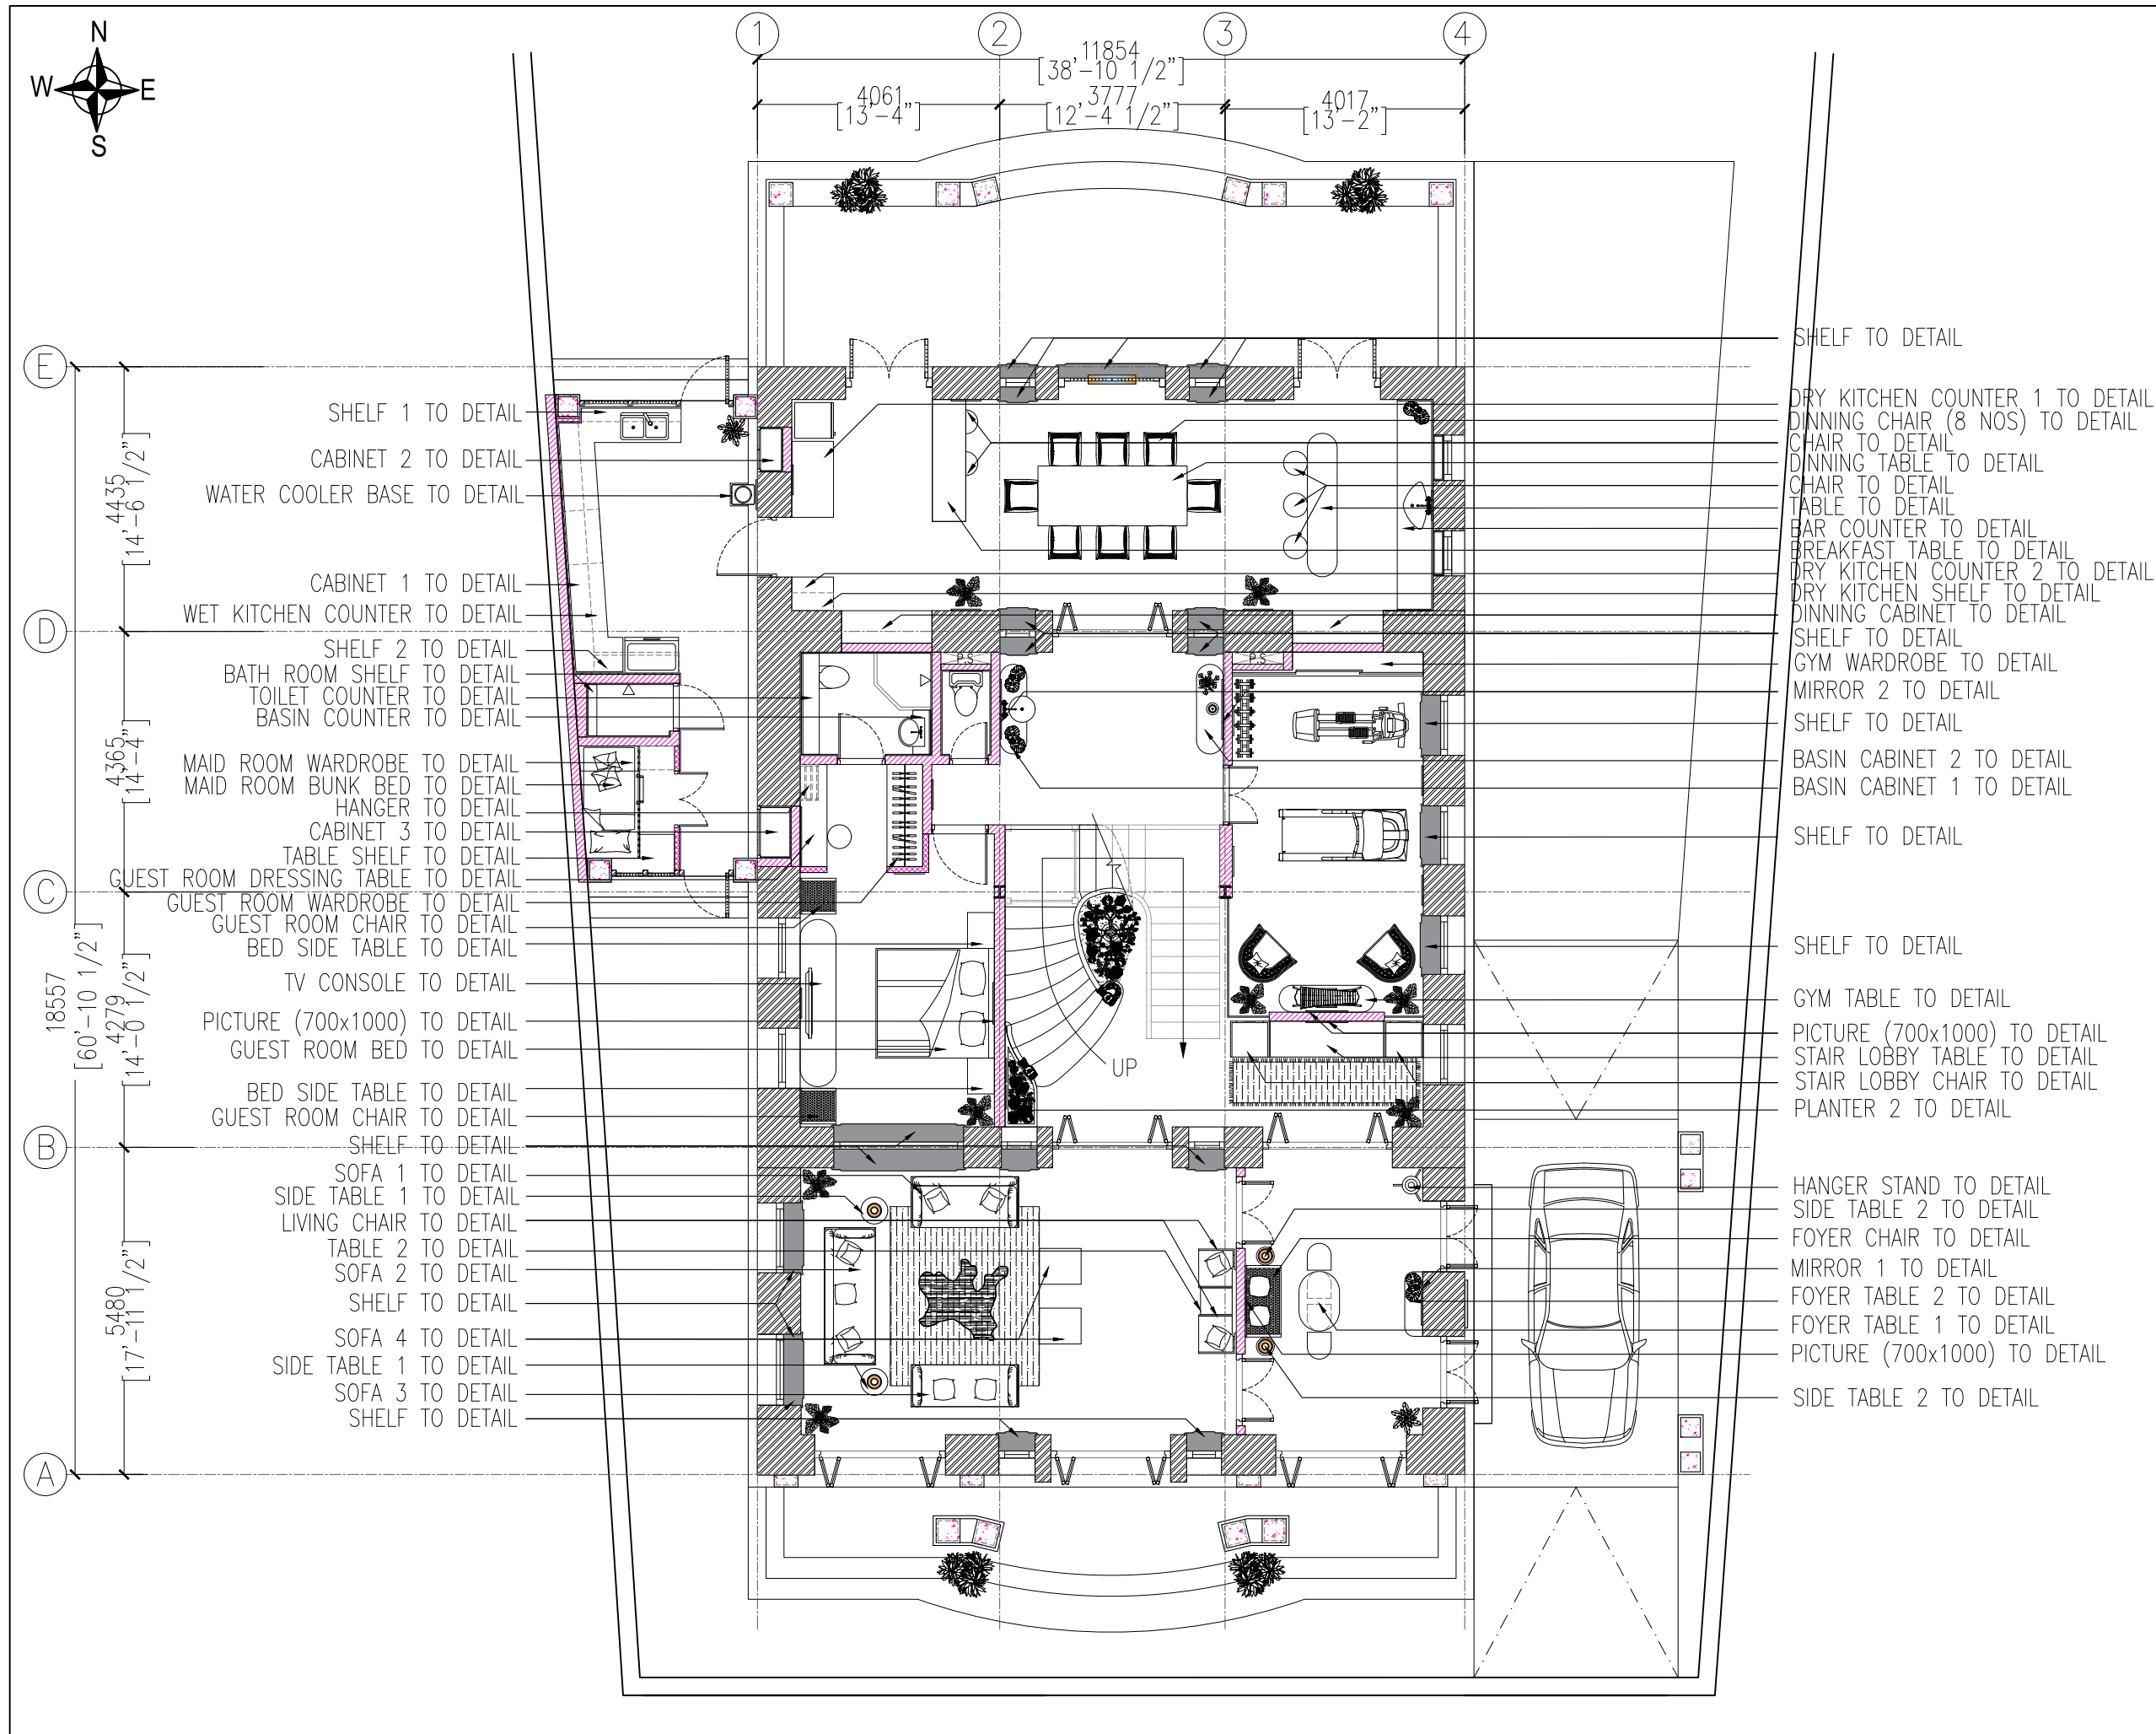

REVISION

PROJECT

YIN YIN HOUSE
(PAKKOKU)

OWNER / APPLICANT

SUBJECT

FURNITURE LAYOUT PLAN
SHOWING DETAIL
(GROUND FLOOR)

SCALE 1:150

DATE 07.12.2020

L.S

SHEET NO.

GF-A-1.3



1 2 3 4
[13'-4"] [12'-4 1/2"] [13'-2"]
[38'-10 1/2"]
4061 11854 3777

E
[14'-6 1/2"]
D
[14'-4"]
C
[14'-0 1/2"]
B
[17'-11 1/2"]
A
[60'-10 1/2"]
[4279]
18557
5480

CEILING DETAIL 8

CEILING DETAIL 6

CEILING DETAIL 4

CEILING DETAIL 5

CEILING DETAIL 3

CEILING DETAIL 2

CEILING DETAIL 1

CEILING DETAIL 1

CEILING DETAIL 7

NAKED CEILING

CL- 3940mm

CL- 4075mm

CL- 3520mm

CL- 3700mm

CL- 3000mm

CL- 3230mm

CL- 3800mm

CL- 3620mm

CL- 2850mm

CL- 3600mm

CL- 3780mm

CL- 3730mm

CL- 3520mm

CL- 4205mm

CL- 4070mm

CL- 3700mm

NAKED CEILING

CEILING LINE

CORNICE-1
TO DETAIL

CORNICE-2
TO DETAIL

CORNICE-3
TO DETAIL

CORNICE-4
TO DETAIL

WOOD CEILING
SKIRTING
TO DETAIL

CL- 3520mm

CL- 3700mm

CL- 3600mm

CL- 3780mm

CL- 2850mm

CL- 3620mm

CL- 3800mm

CL- 3730mm

CL- 3230mm

CL- 3000mm

CL- 4070mm

CL- 4205mm

CL- 3940mm

CL- 4075mm

NAKED CEILING



REVISION

PROJECT

YIN YIN HOUSE
(PAKKOKU)

OWNER / APPLICANT

SUBJECT

CEILING PLAN
SHOWING CEILING LEVEL
(GROUND FLOOR)

SCALE

1:150

DATE





07.12.2020

L.S

SHEET NO.

GF-A-1.4

NOTE: CEILING LEVELS ARE MEASURED FROM F.F.L.
NEED TO CHECK WITH ELEVATION

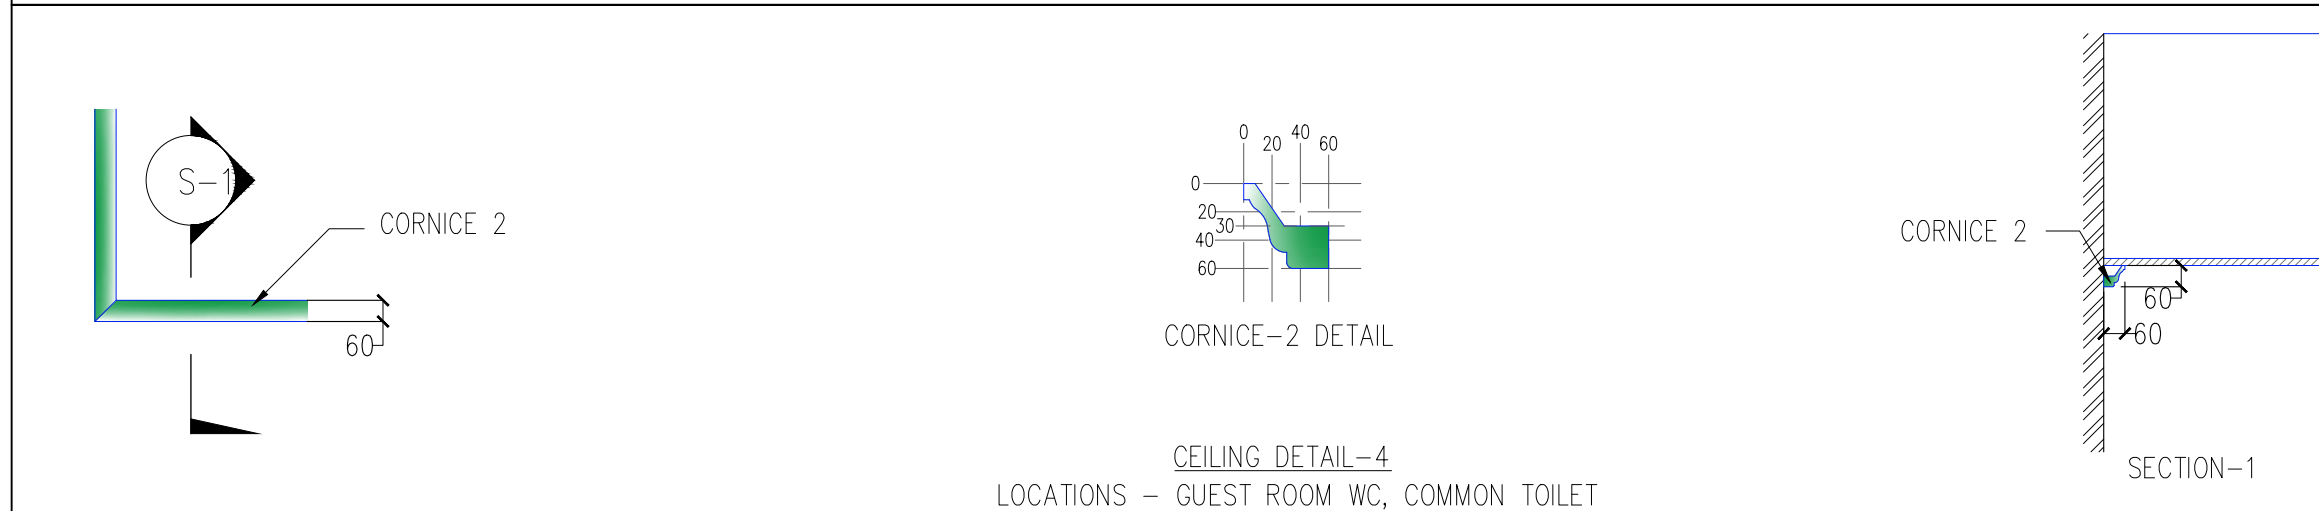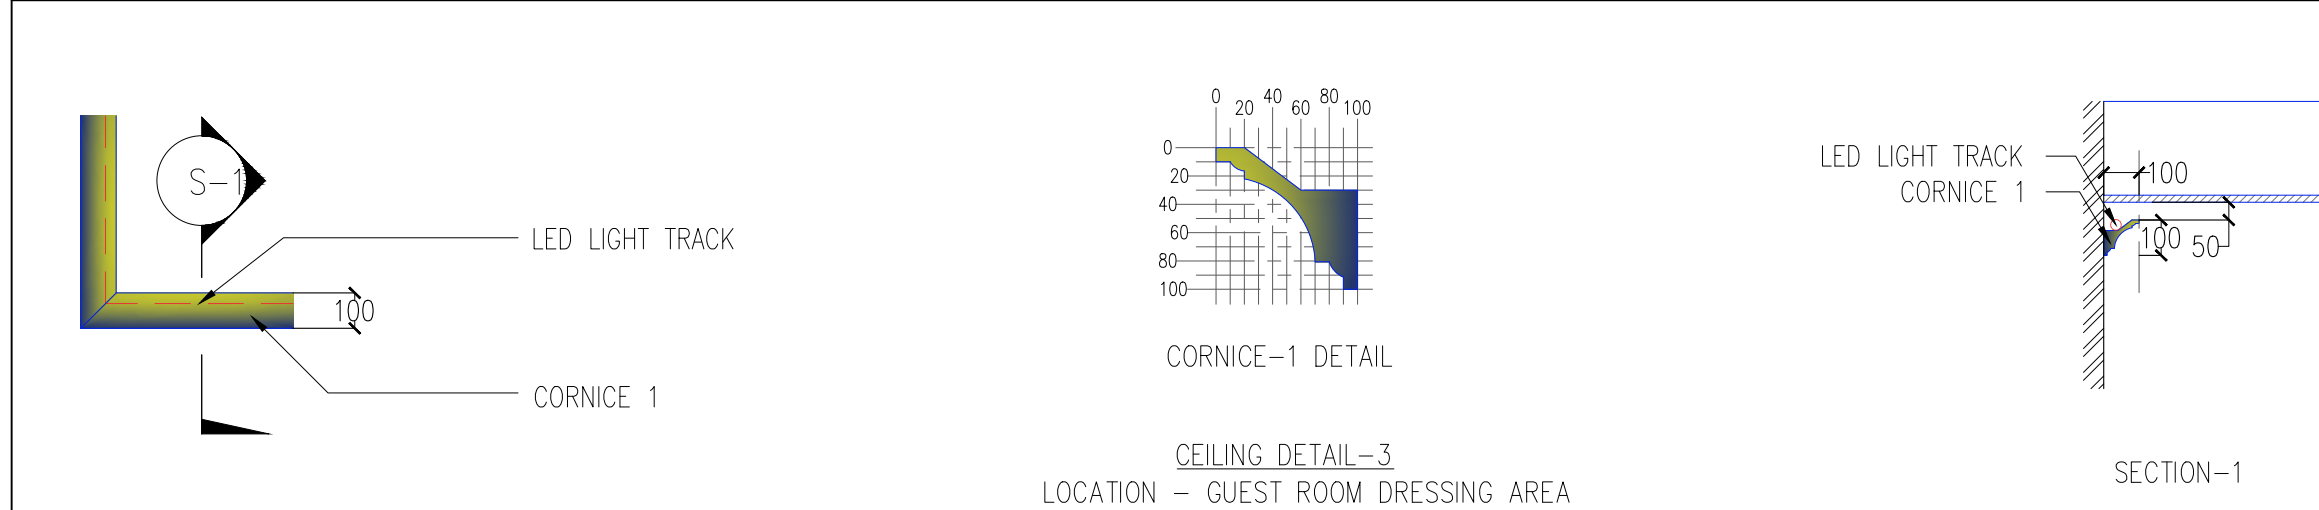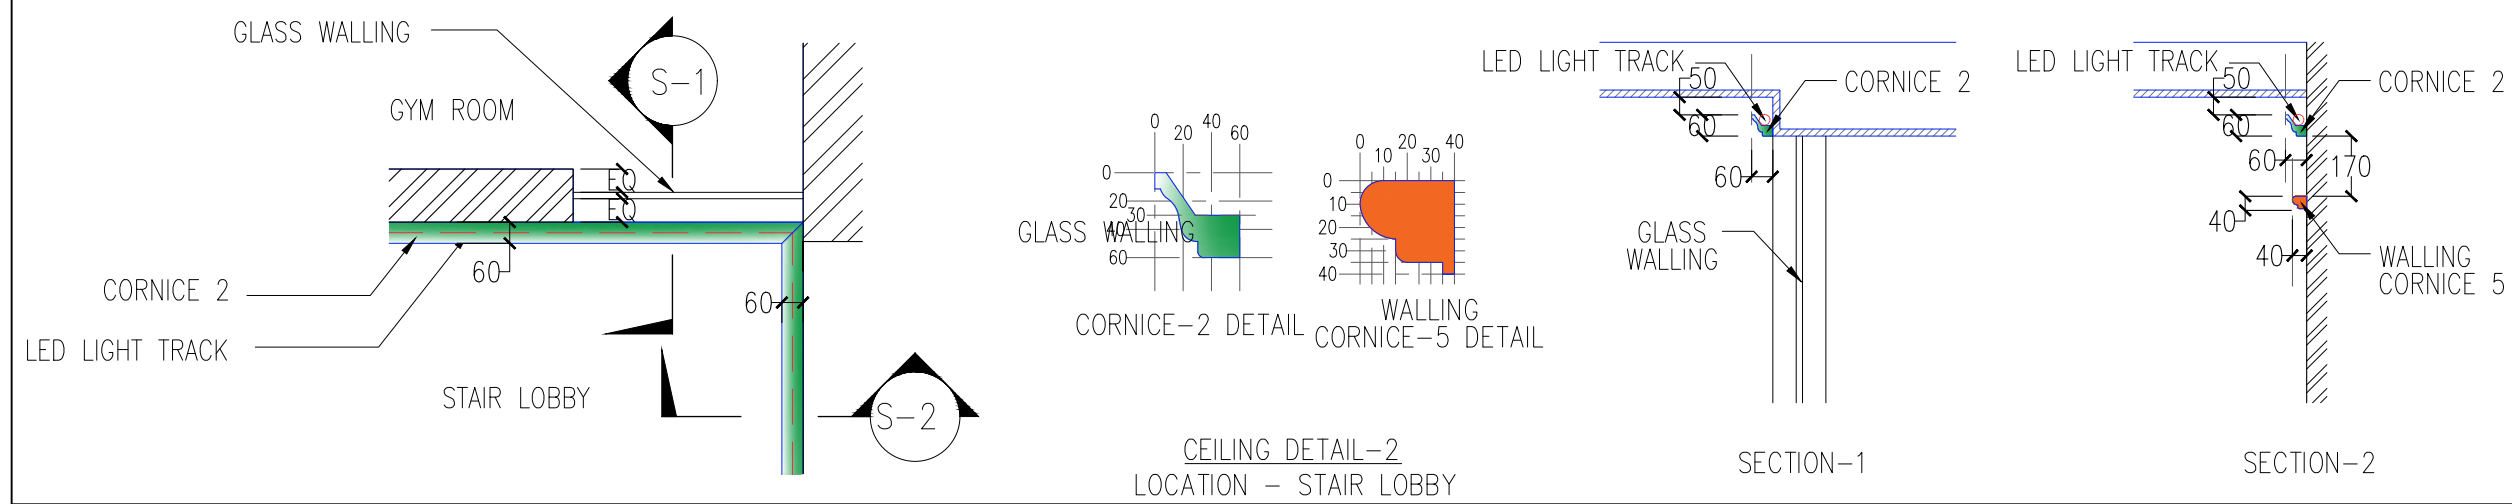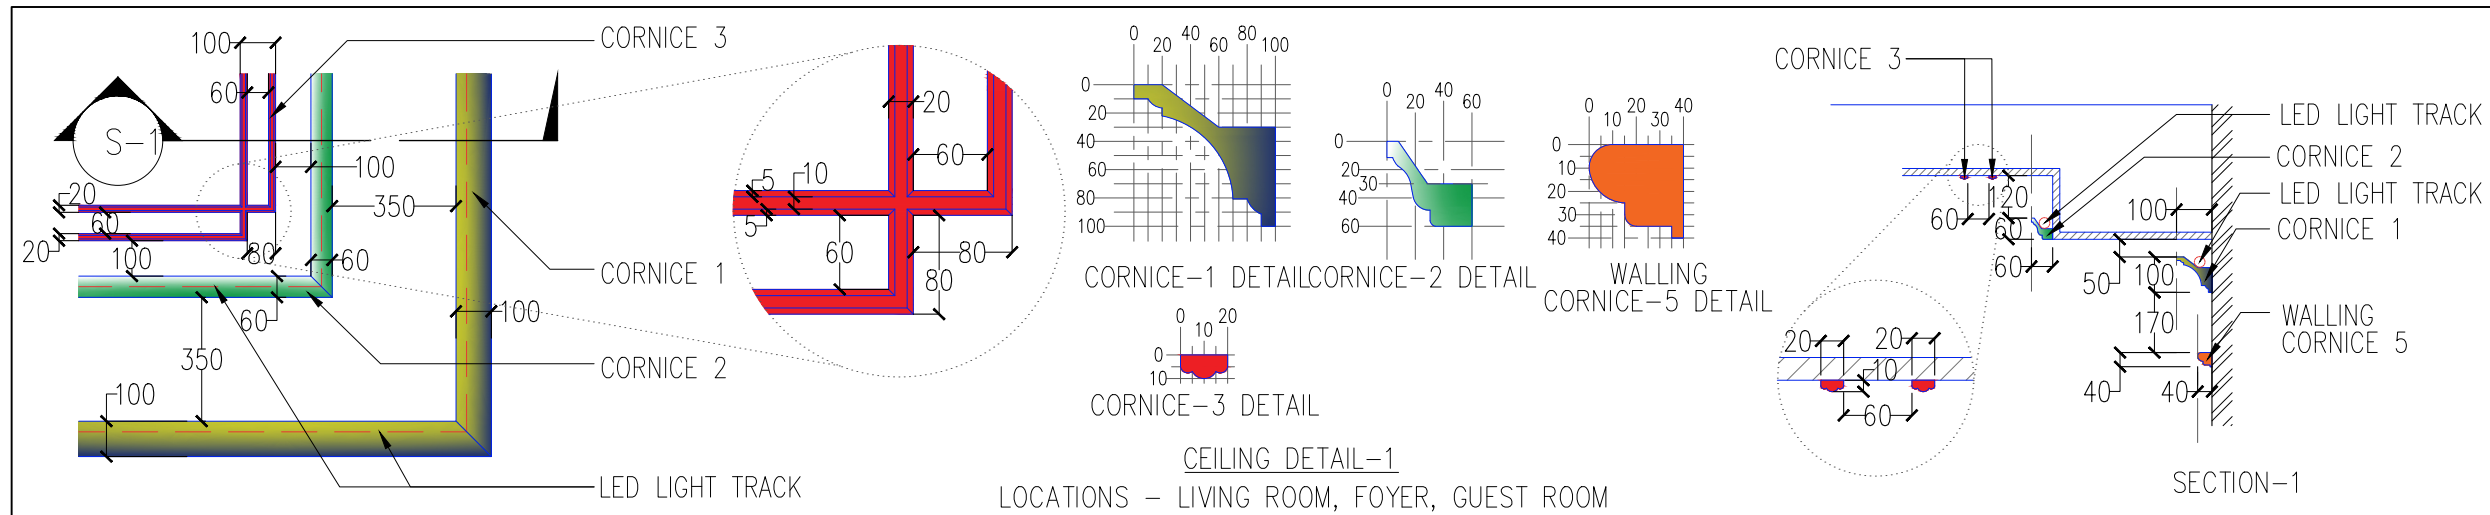

REVISION

PROJECT

YIN YIN HOUSE
(PAKKOKU)

OWNER / APPLICANT

SUBJECT

CEILING DETAIL
DETAIL-1,2,3 & 4
(GROUND FLOOR)

SCALE

:30





DATE _____

07.12.2020


L.S

SHEET NO.

GF-A-1.4A

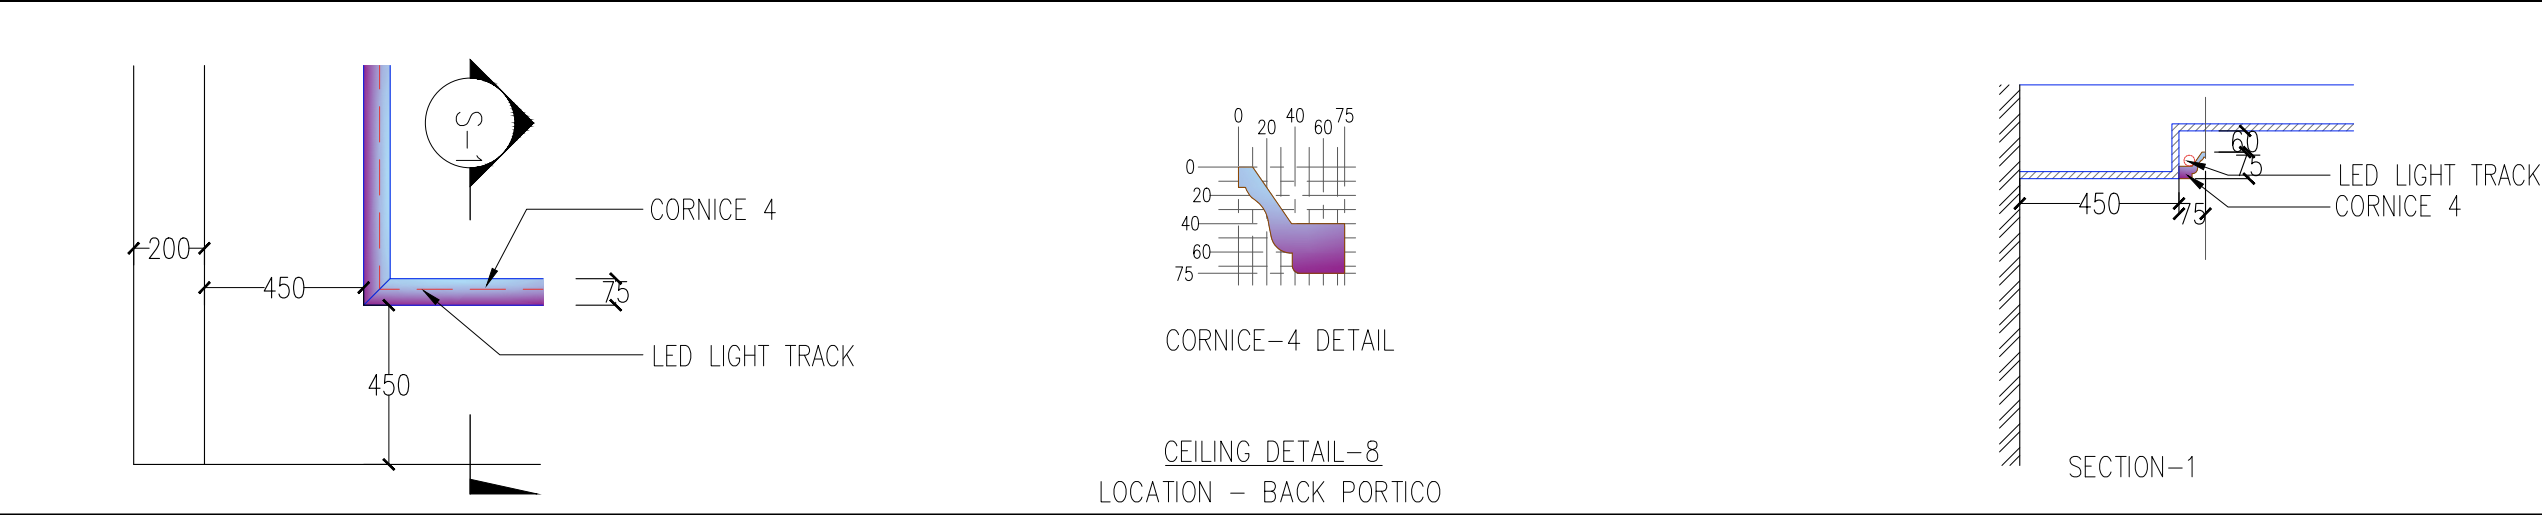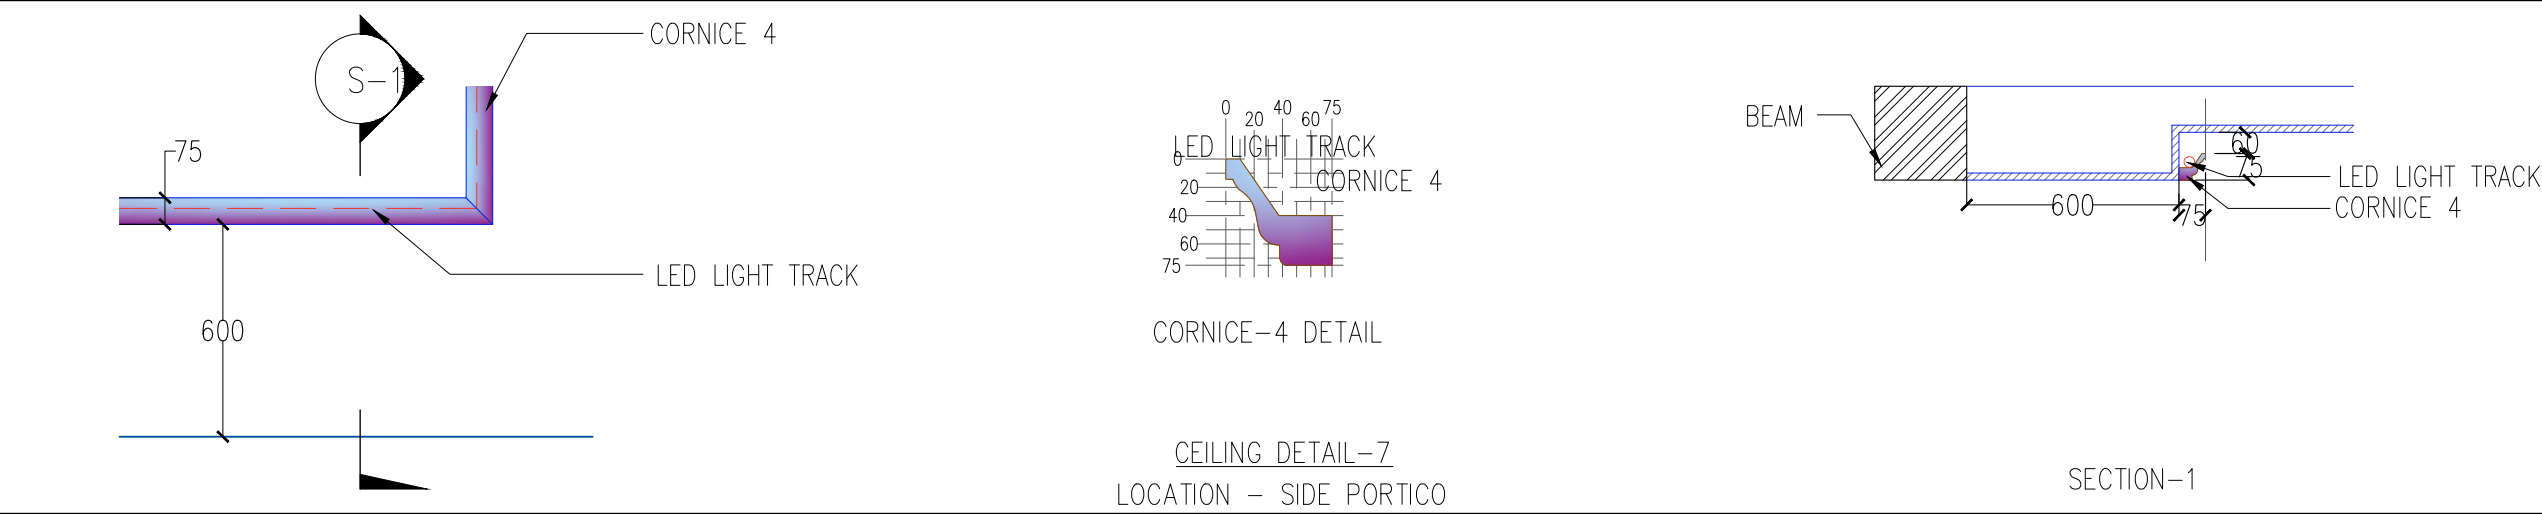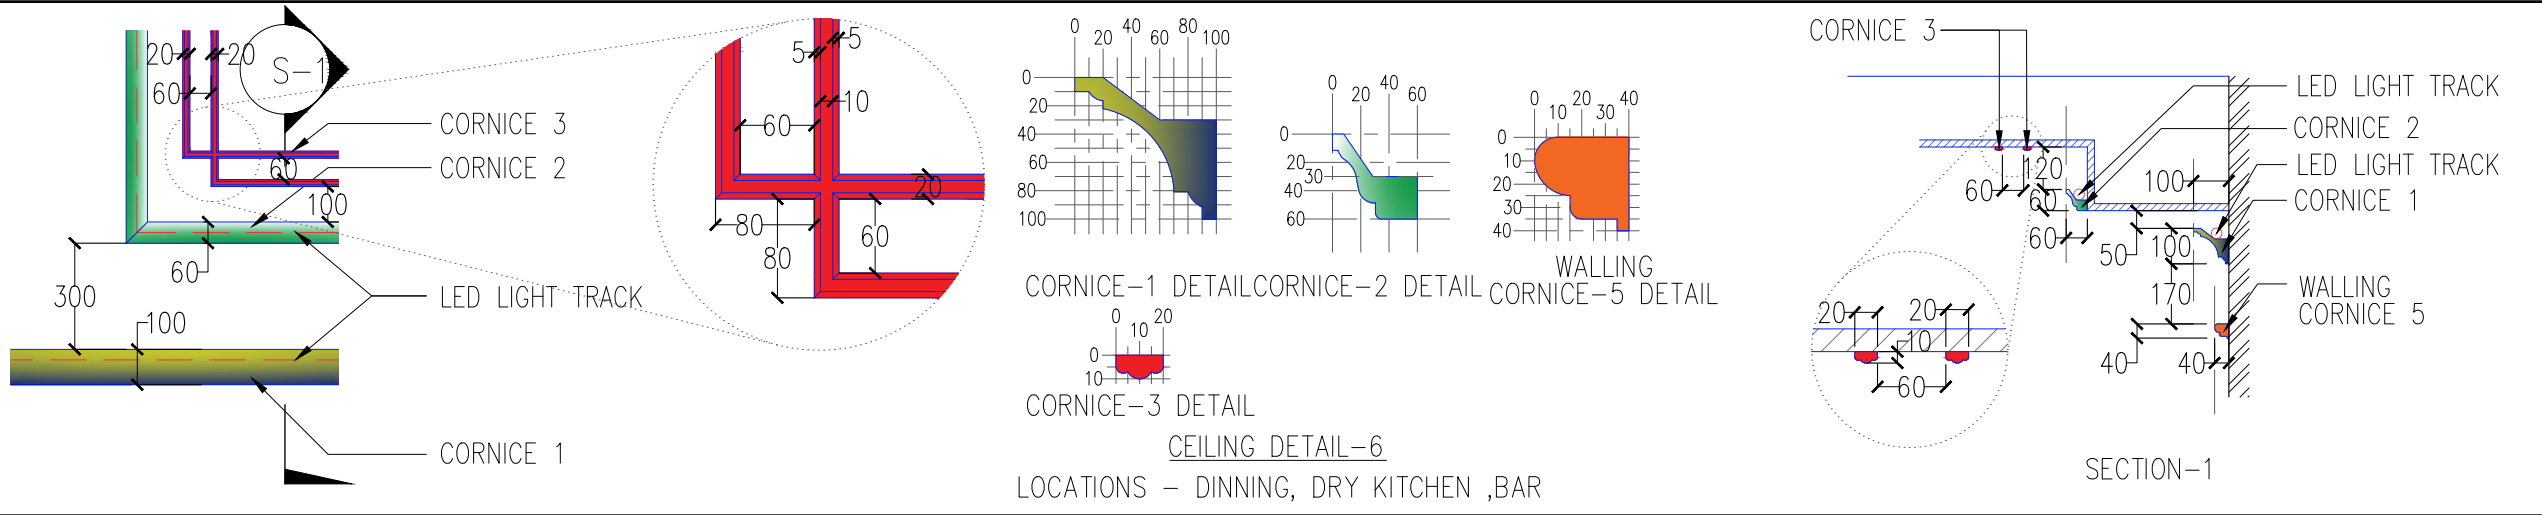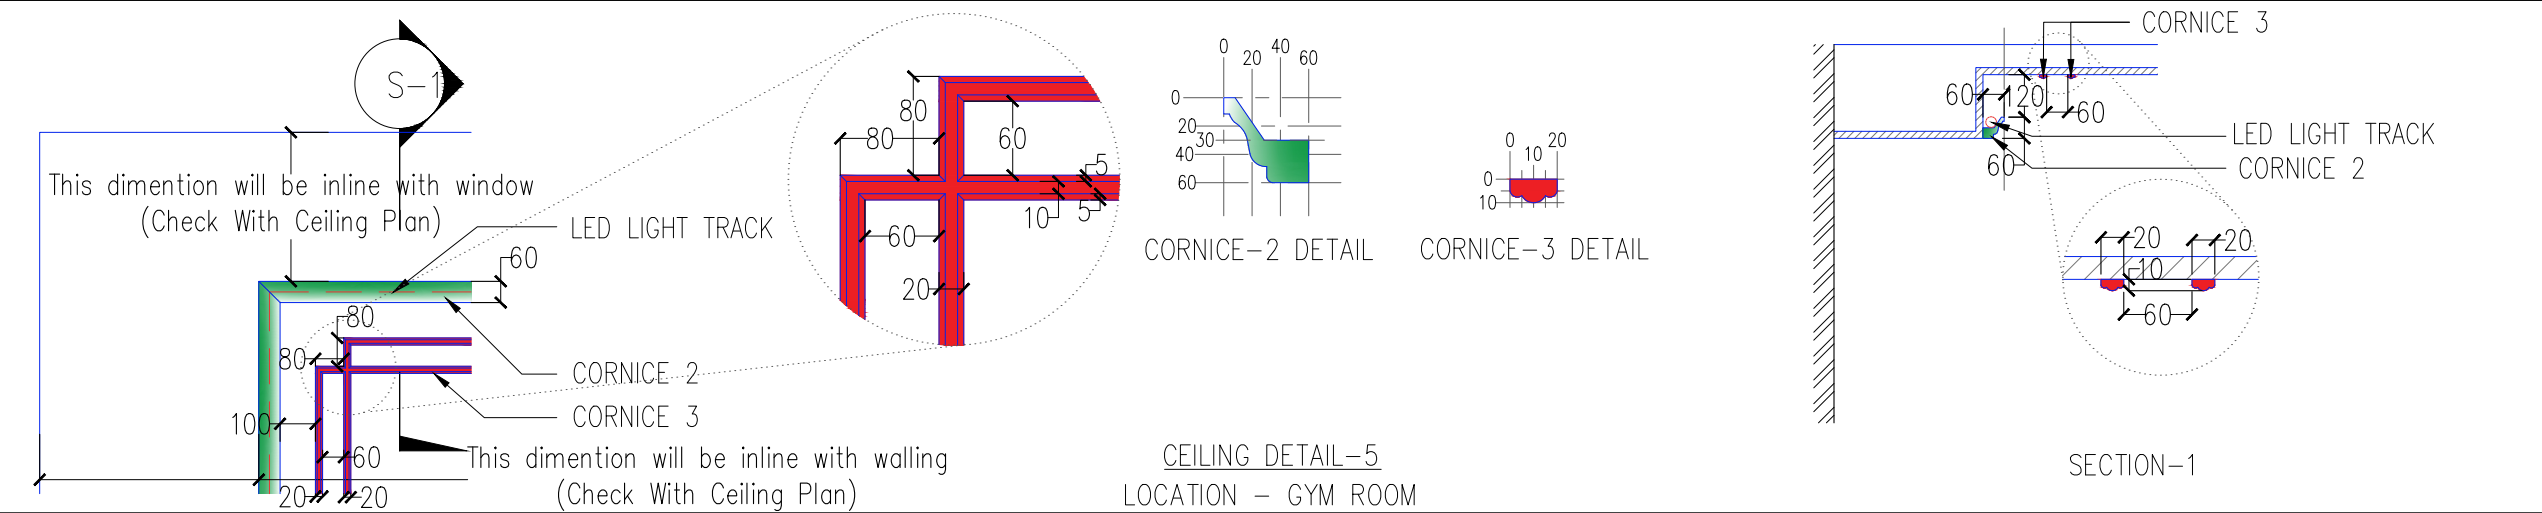

REVISION	
PROJECT	
YIN YIN HOUSE (PAKKOKU)	
OWNER / APPLICANT	
SUBJECT	
CEILING DETAIL DETAIL-5,6,7 & 8 (GROUND FLOOR)	
SCALE	1:30
DATE	07.12.2020
L.S	
SHEET NO.	
GF-A-1.4B	

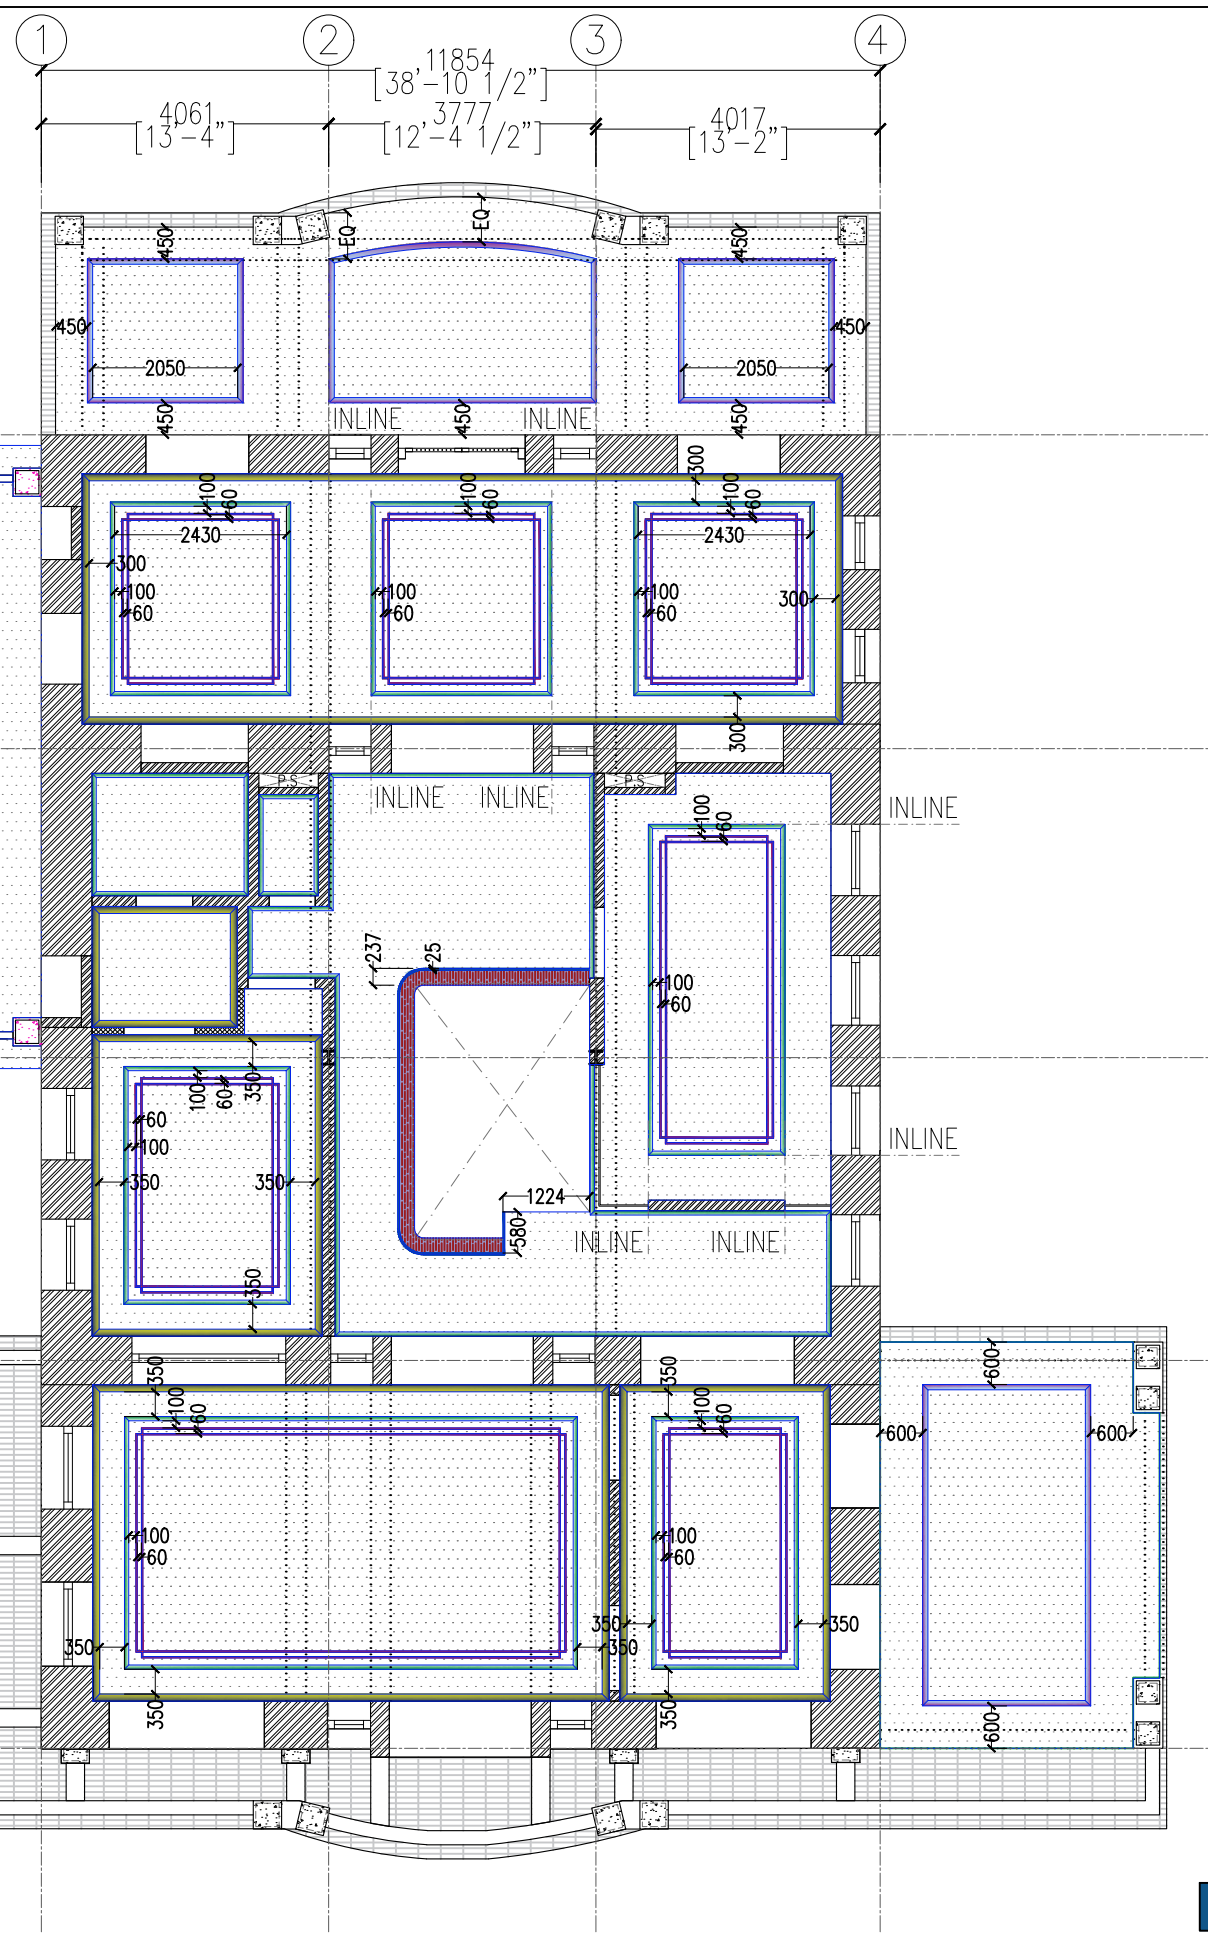

	CEILING LINE
	PLASTERBOARD CEILING (9MM)
	CORNICE-1 TO DETAIL
	CORNICE-2 TO DETAIL
	CORNICE-3 TO DETAIL
	CORNICE-4 TO DETAIL
	WOOD CEILING SKIRTING TO DETAIL
	NAKED CEILING



PROJECT

OWNER / APPLICANT

SUBJECT

CEILING PLAN
SHOWING DIMENSIONS
(GROUND FLOOR)

SCALE

1:150


DATE _____

07.12.2020

L.S

SHEET NO.

GF-A-1.5

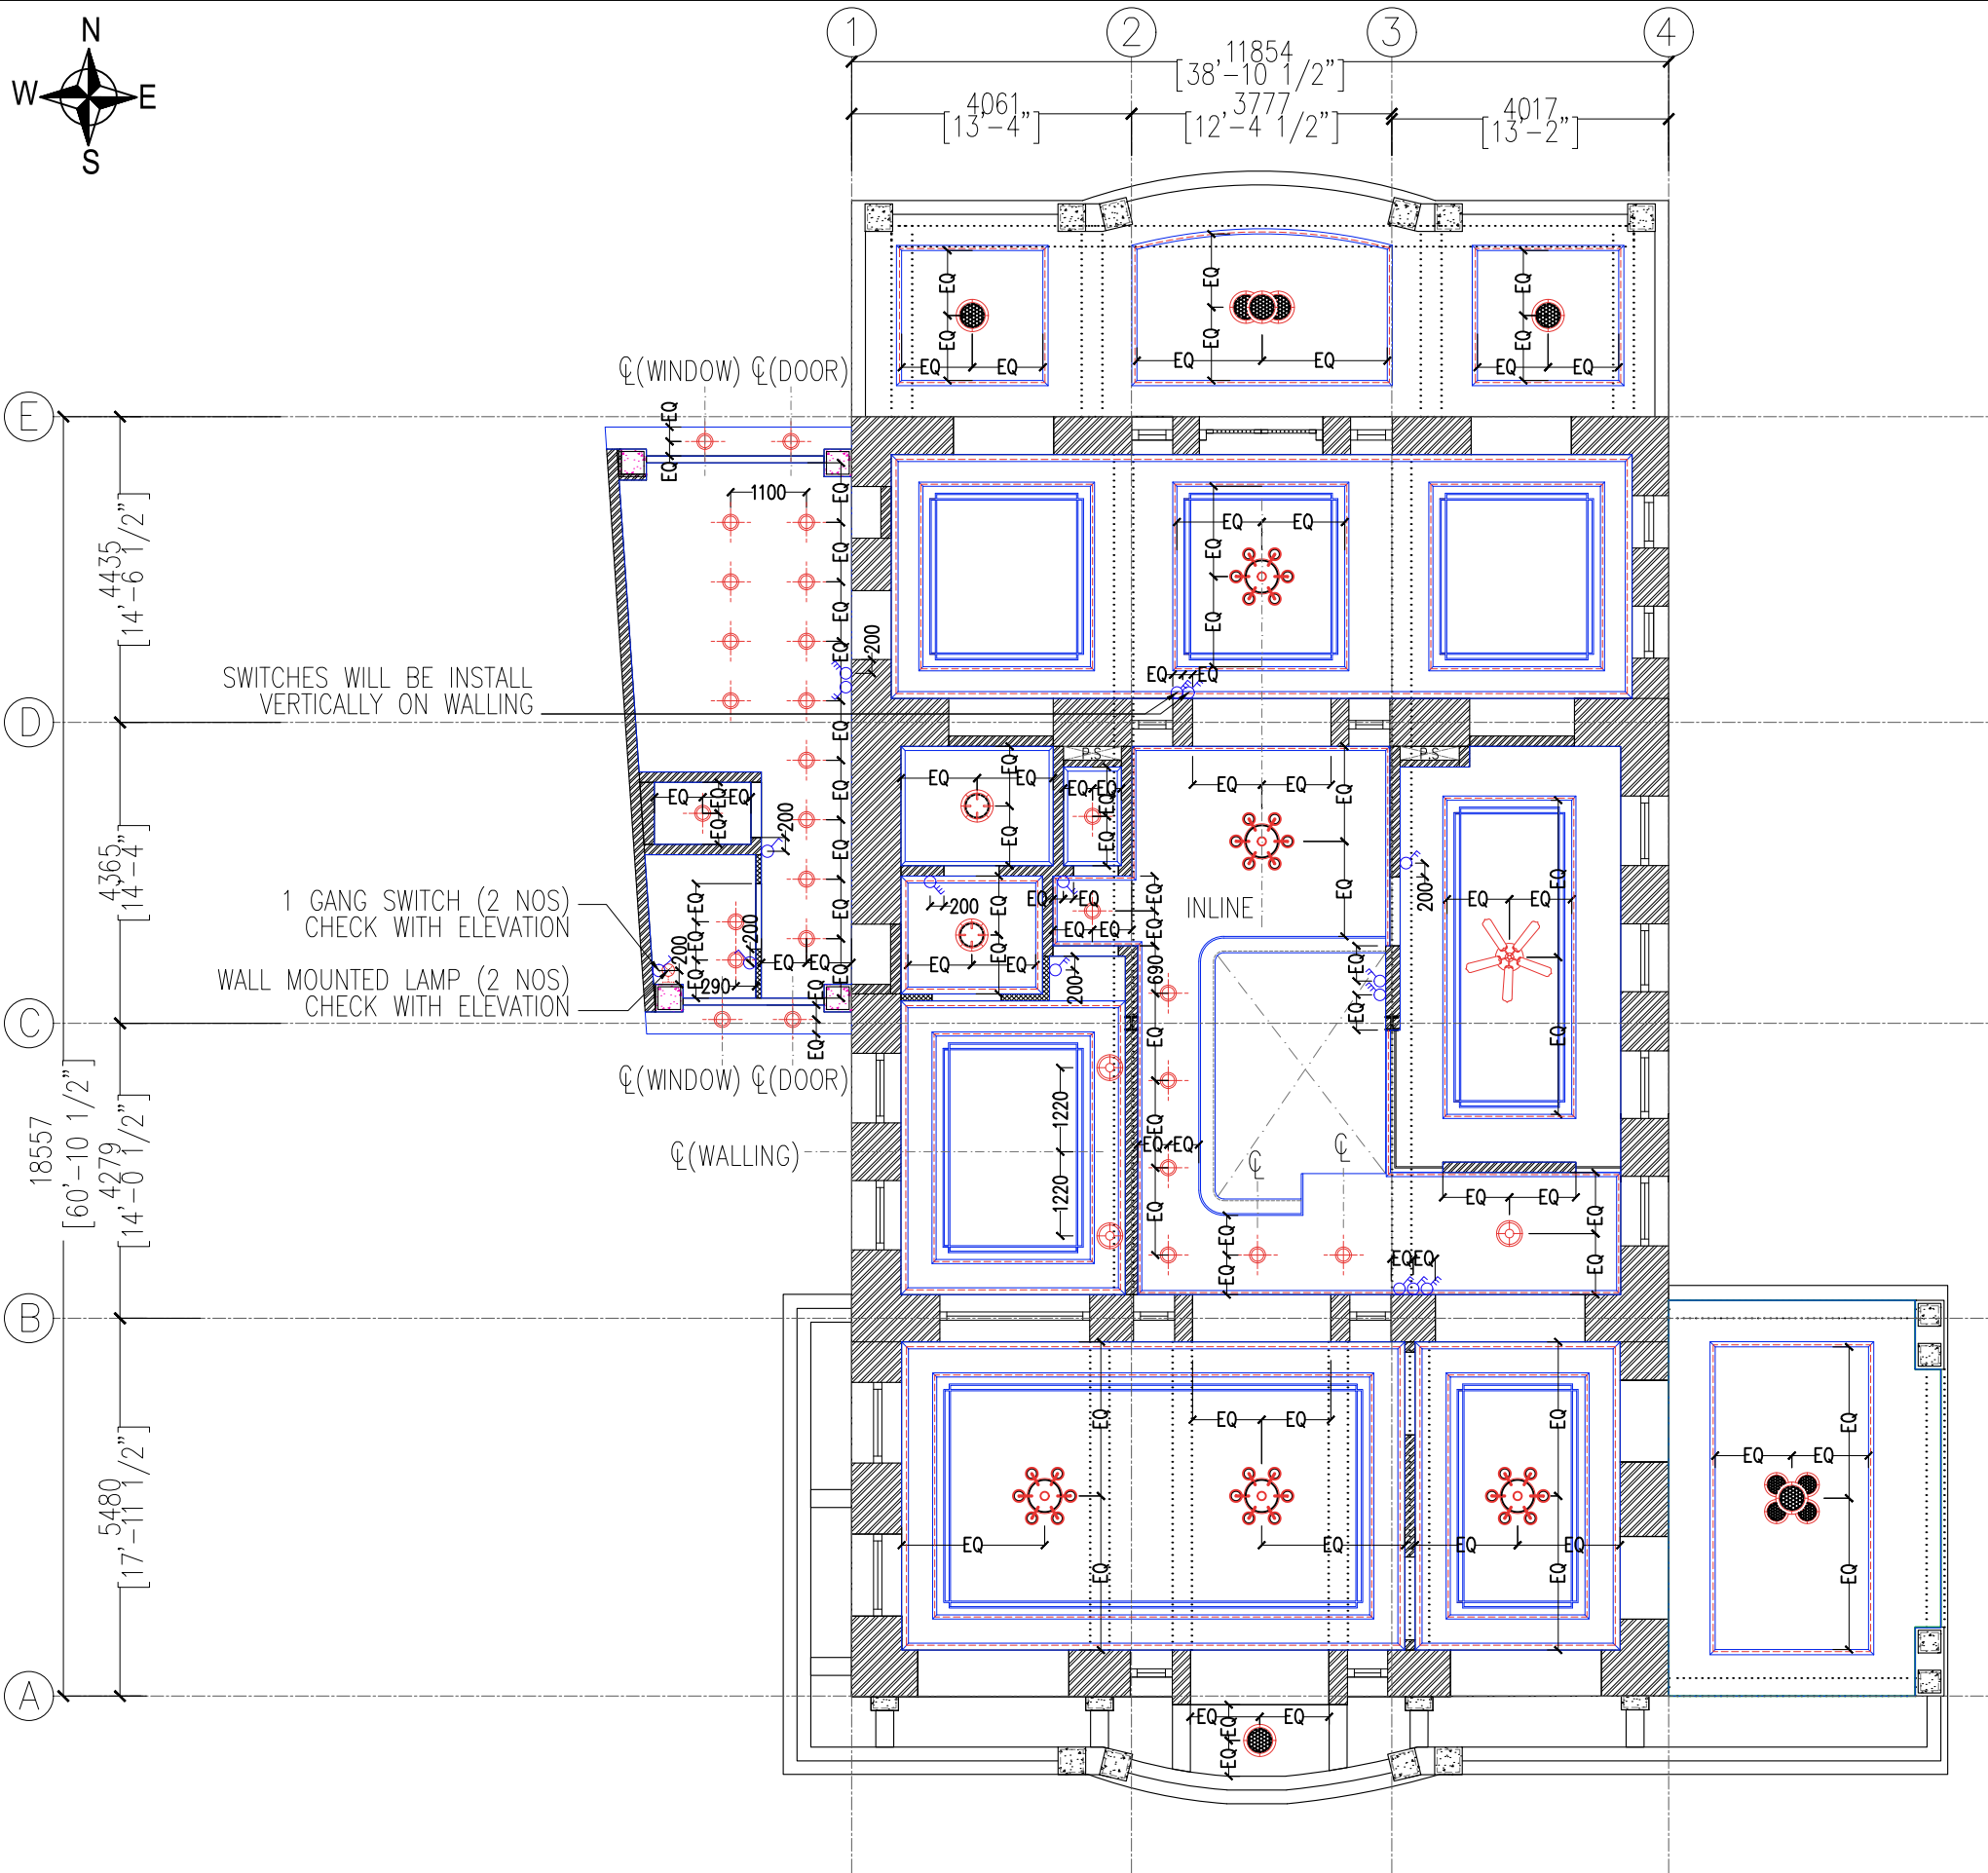

Note: HEIGHT OF SWITCH CENTER = 1200mm FROM FFL.
HEIGHT OF PANDENT LIGHTS (H) ARE MEASURED BETWEEN THE FIXTURE BOTTOM AND FLOOR FINISH LEVEL
THIS DRAWING IS NOT A M&E DRAWING. CHECKING AND NEGOTIATION WILL BE DONE BY M&E CONSULTANT.



REVISION

PROJECT

YIN YIN HOUSE
(PAKKOKU)

OWNER / APPLICANT

SUBJECT

LIGHTING PLAN SHOWING
FIXTURE AND SWITCH
LOCATION
(GROUND FLOOR)

SCALE

1:150

DATE

07.12.2020

L.S


SHEET NO.

GF-A-1.6




1 2 3 4
[13'-4"] [38'-10 1/2"] [12'-4 1/2"] [40'-2"]
[13'-4"] [38'-10 1/2"] [12'-4 1/2"] [40'-2"]

E D C B A
[14'-6 1/2"] [14'-4"] [60'-10 1/2"] [14'-0 1/2"] [17'-11 1/2"]
[14'-6 1/2"] [14'-4"] [60'-10 1/2"] [14'-0 1/2"] [17'-11 1/2"]
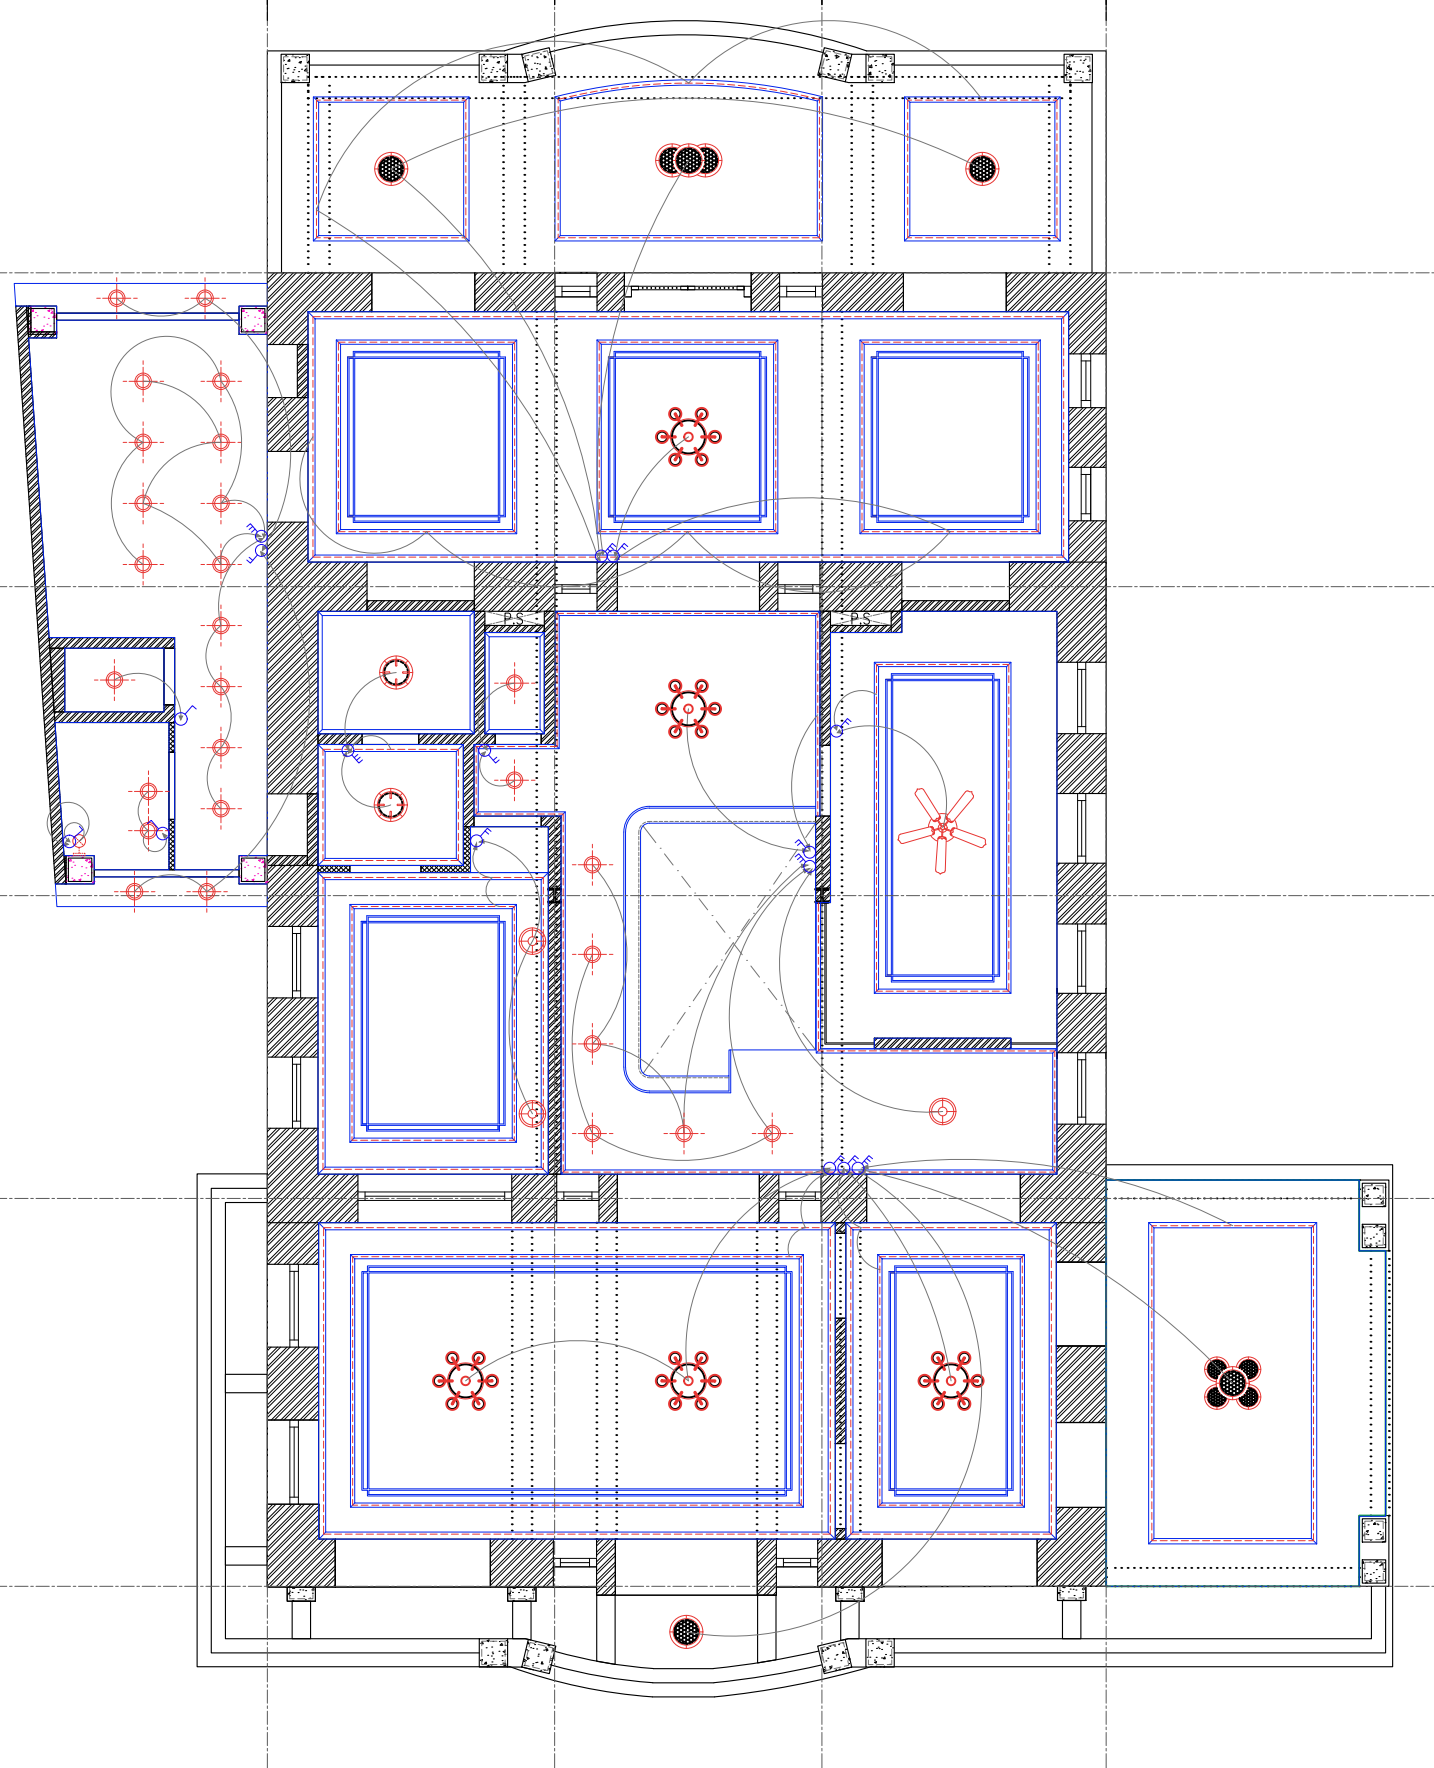

- CEILING LINES
- LED LIGHT STRIP
- 1 GANG SWITCH
- 2 GANG SWITCH
- 3 GANG SWITCH
- WALL MOUNTED LAMP
- LED DOWN LIGHT
- PENDENT LIGHT 1
- PENDENT LIGHT 2
- PENDENT LIGHT 3
- PENDENT LIGHT 4
- PENDENT LIGHT 5
- CHANDELIER
- 5 BLADE CEILING FAN

Note: HEIGHT OF SWITCH CENTER = 1200mm FROM FFL.
HEIGHT OF PANDENT LIGHTS (H) ARE MEASURED BETWEEN THE FIXTURE BOTTOM AND FLOOR FINISH LEVEL
THIS DRAWING IS NOT A M&E DRAWING. CHECKING AND NEGOTIATION WILL BE DONE BY M&E CONSULTANT.

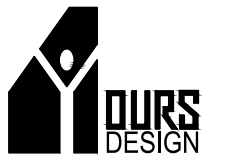

REVISION

PROJECT

YIN YIN HOUSE
(PAKKOKU)

OWNER / APPLICANT

SUBJECT

LIGHTING PLAN SHOWING
FIXTURE AND SWITCH
CONNECTION
(GROUND FLOOR)

SCALE

1:150

DATE

07.12.2020



L.S

SHEET NO.

GF-A-1.7



1 2 3 4
[13'-4"] [38'-10 1/2"] [12'-4 1/2"] [13'-2"]
4061 11854 3777 4017

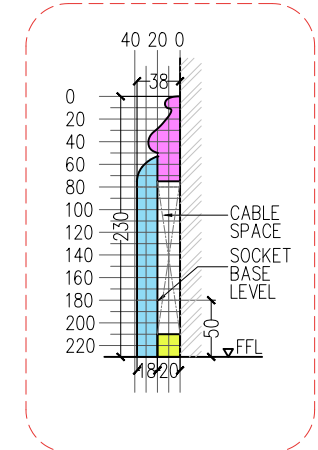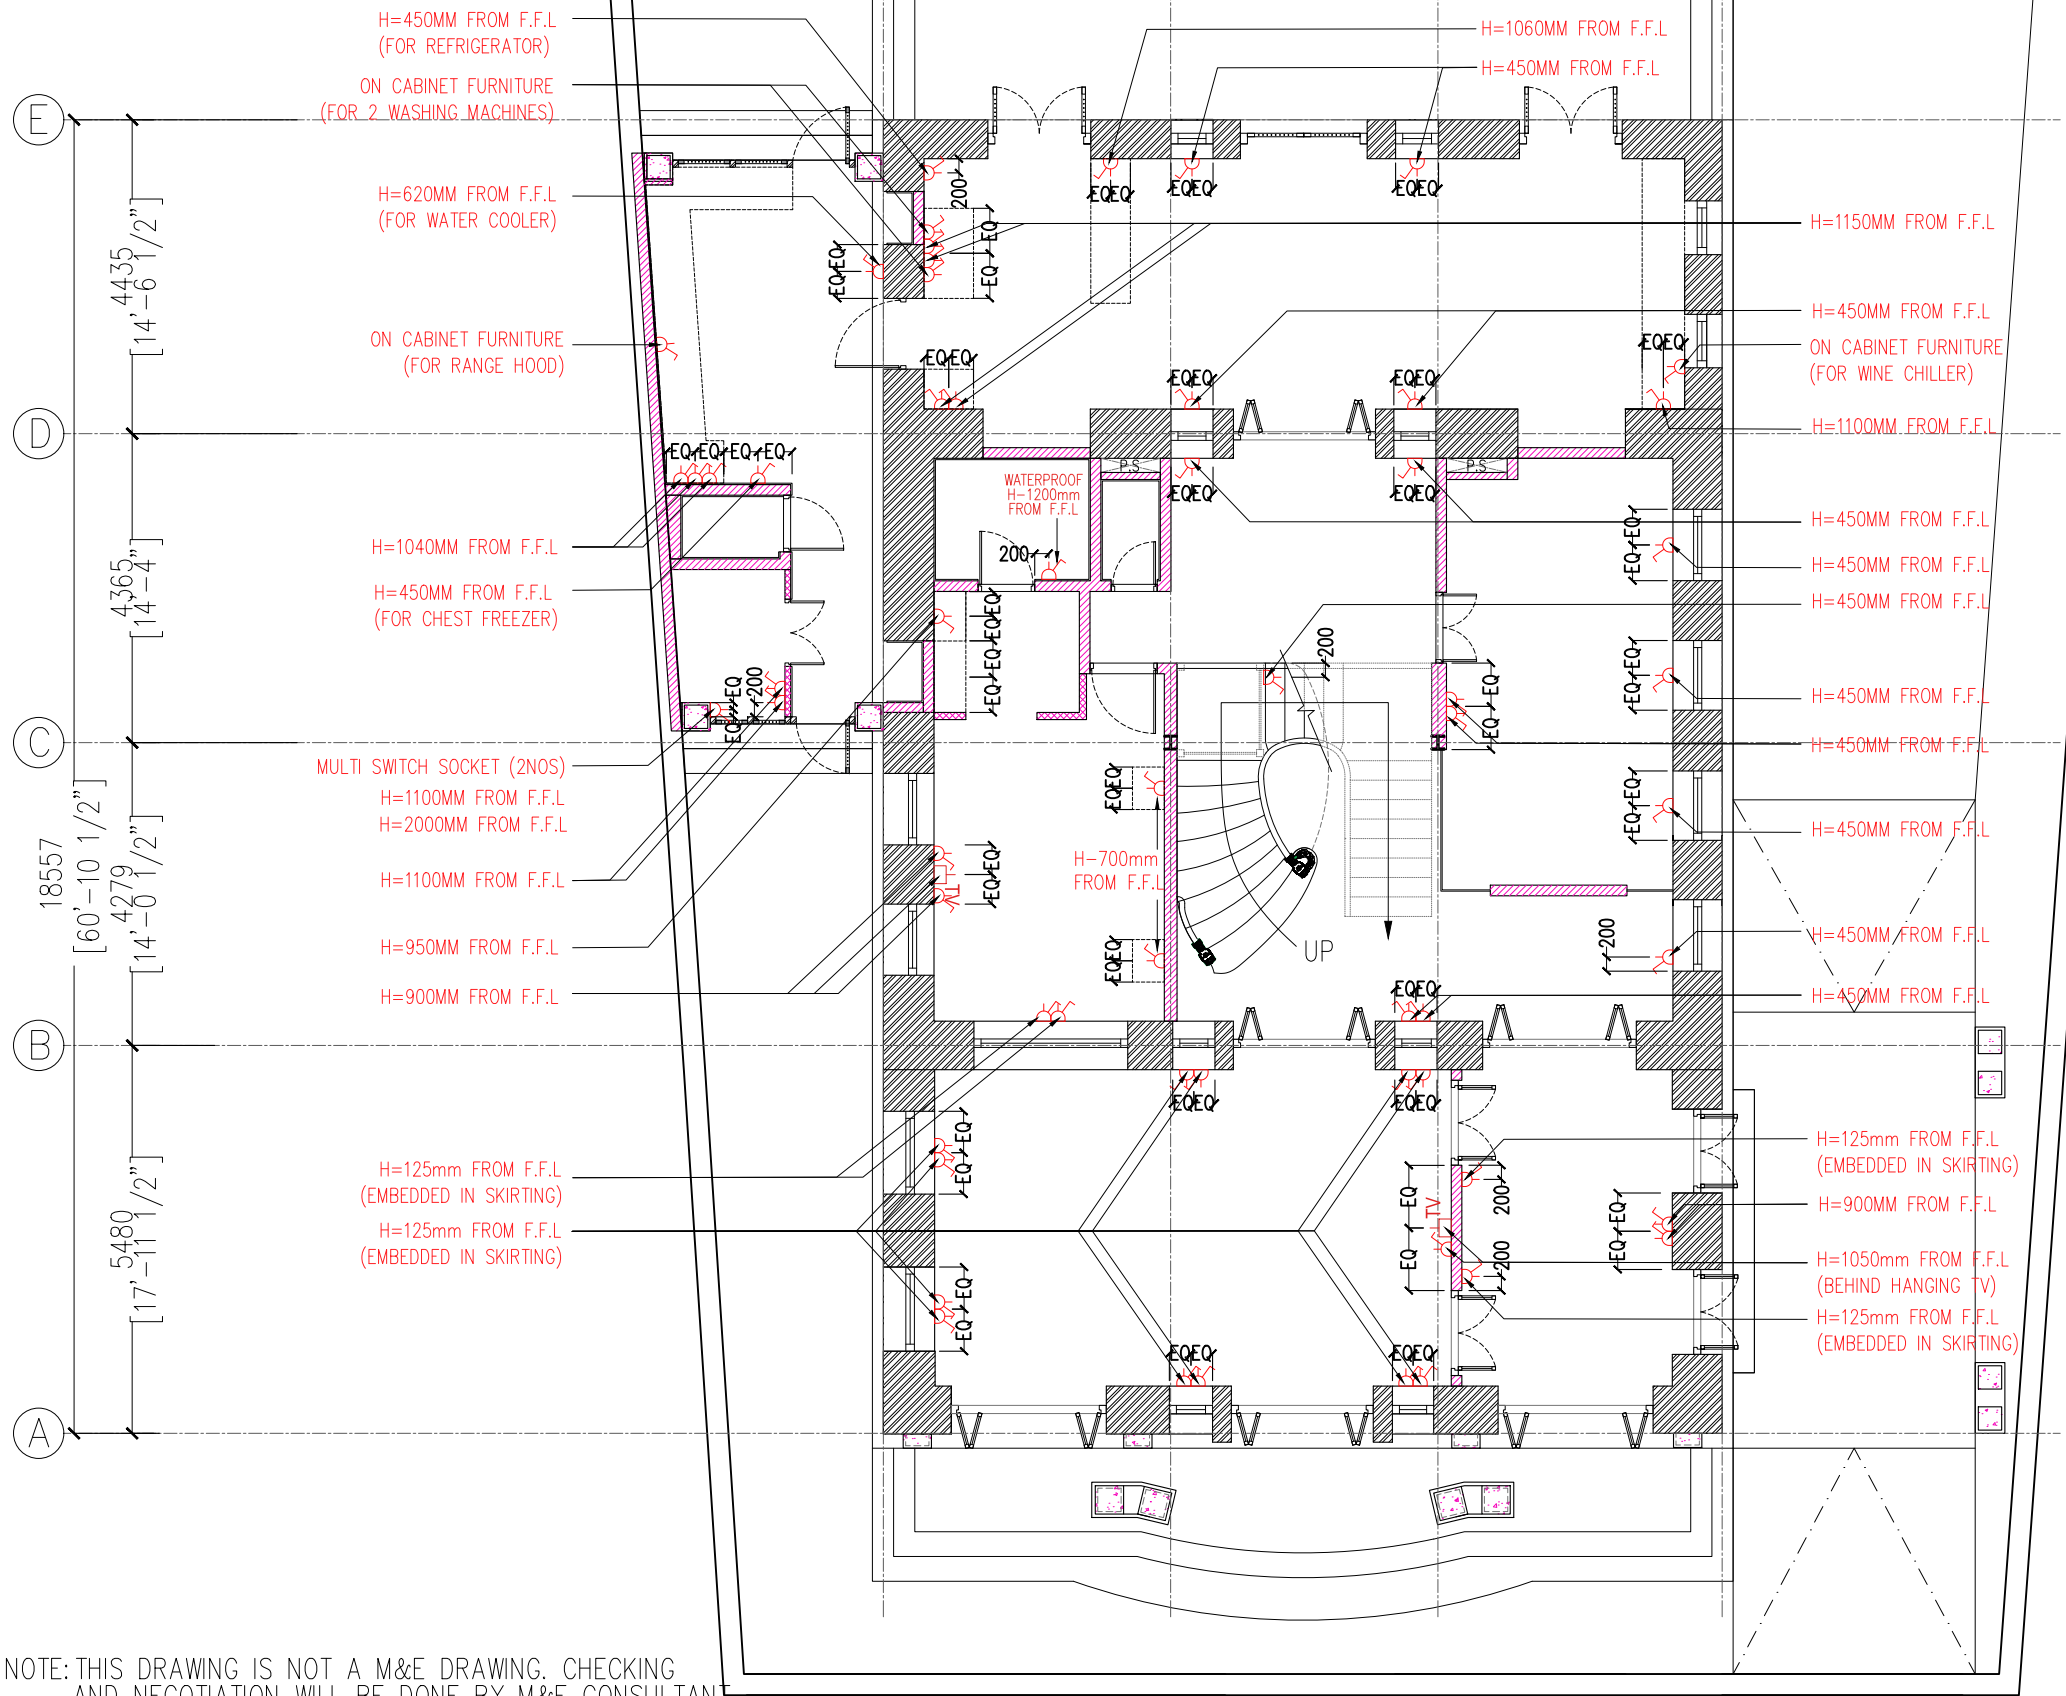

TEAK SKIRTING PROFILE

- TV SOCKET
- MULTI SWITCH SOCKET

NOTE: THIS DRAWING IS NOT A M&E DRAWING. CHECKING AND NEGOTIATION WILL BE DONE BY M&E CONSULTANT. NEED TO CHECK WITH ELEVATIONS.



REVISION

PROJECT

YIN YIN HOUSE
(PAKKOKU)

OWNER / APPLICANT

SUBJECT

LIGHTING PLAN SHOWING
SOCKET LOCATION
(GROUND FLOOR)

SCALE

1:150


DATE

16.12.2020


L.S

SHEET NO.

GF-A-1.8

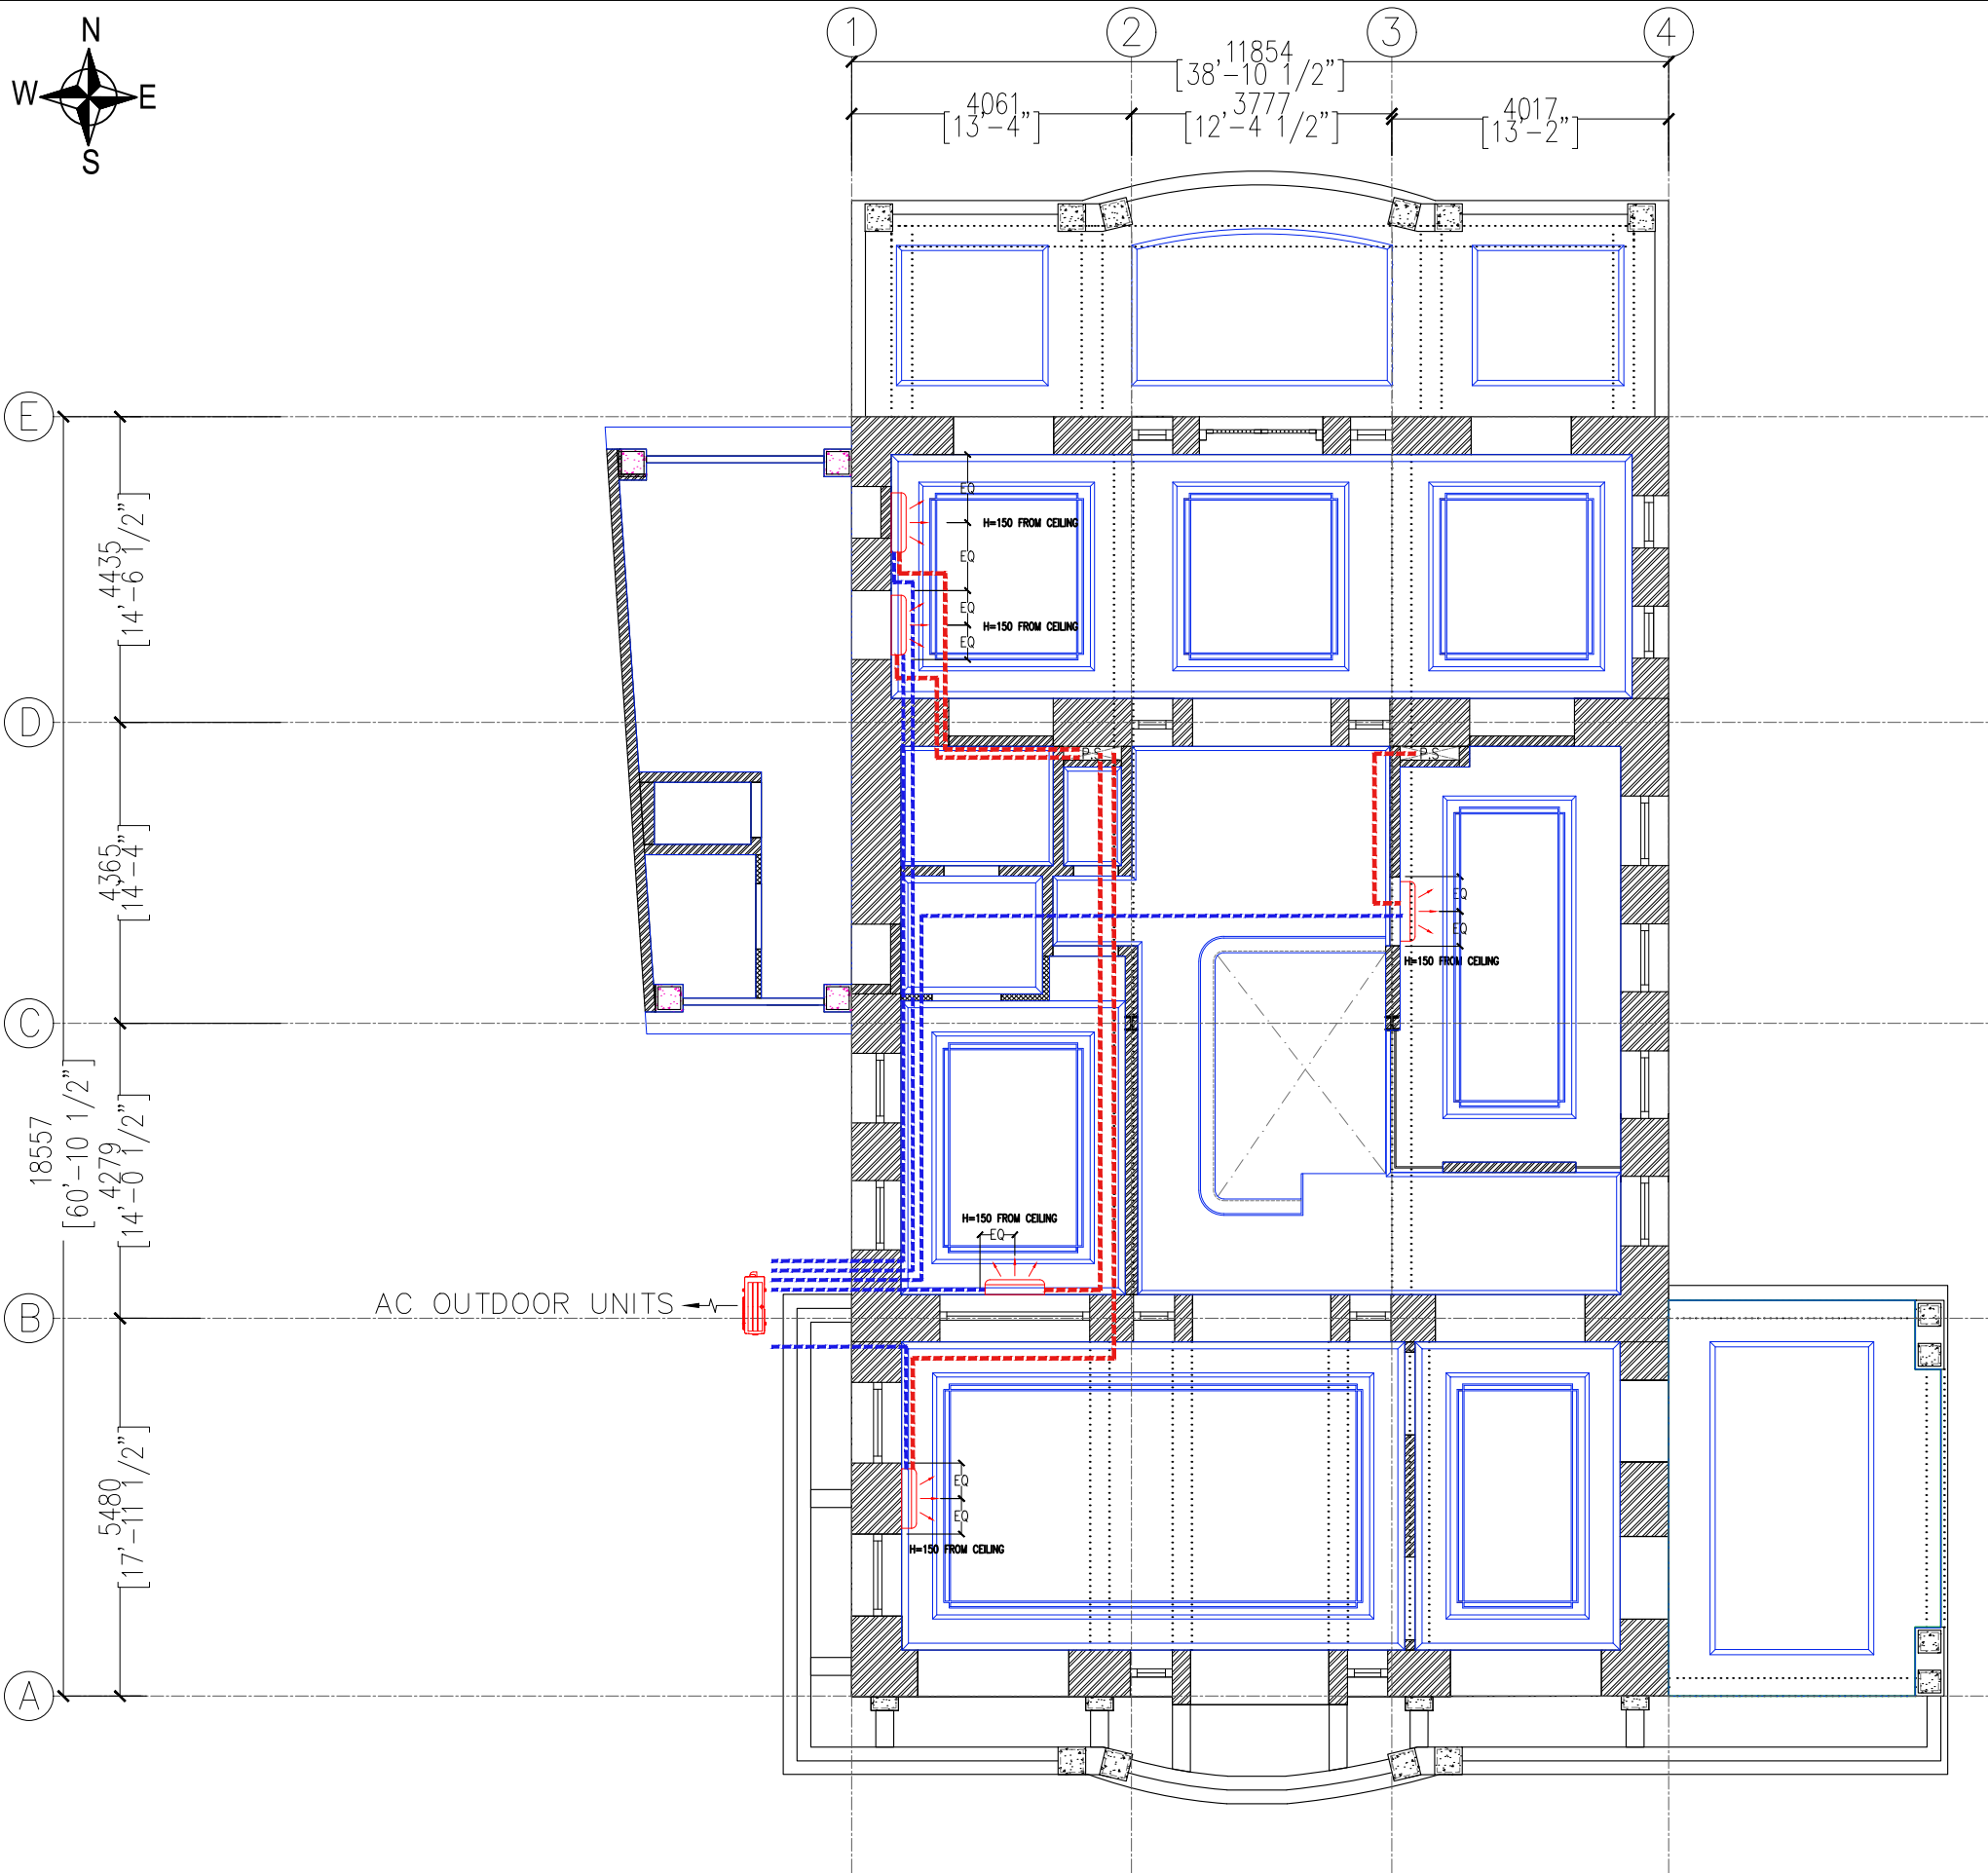

-  AIR-CON
-  AC OUTDOOR UNIT
-  AIRCON DRAIN PIPE
-  GAS PIPE

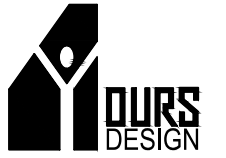

REVISION

PROJECT

YIN YIN HOUSE
(PAKKOKU)

OWNER / APPLICANT

SUBJECT

AIR-CON LOCATION PLAN
(GROUND FLOOR)

SCALE

1:150

DATE

16.12.2020

L.S

SHEET NO.

GF-A-1.9