
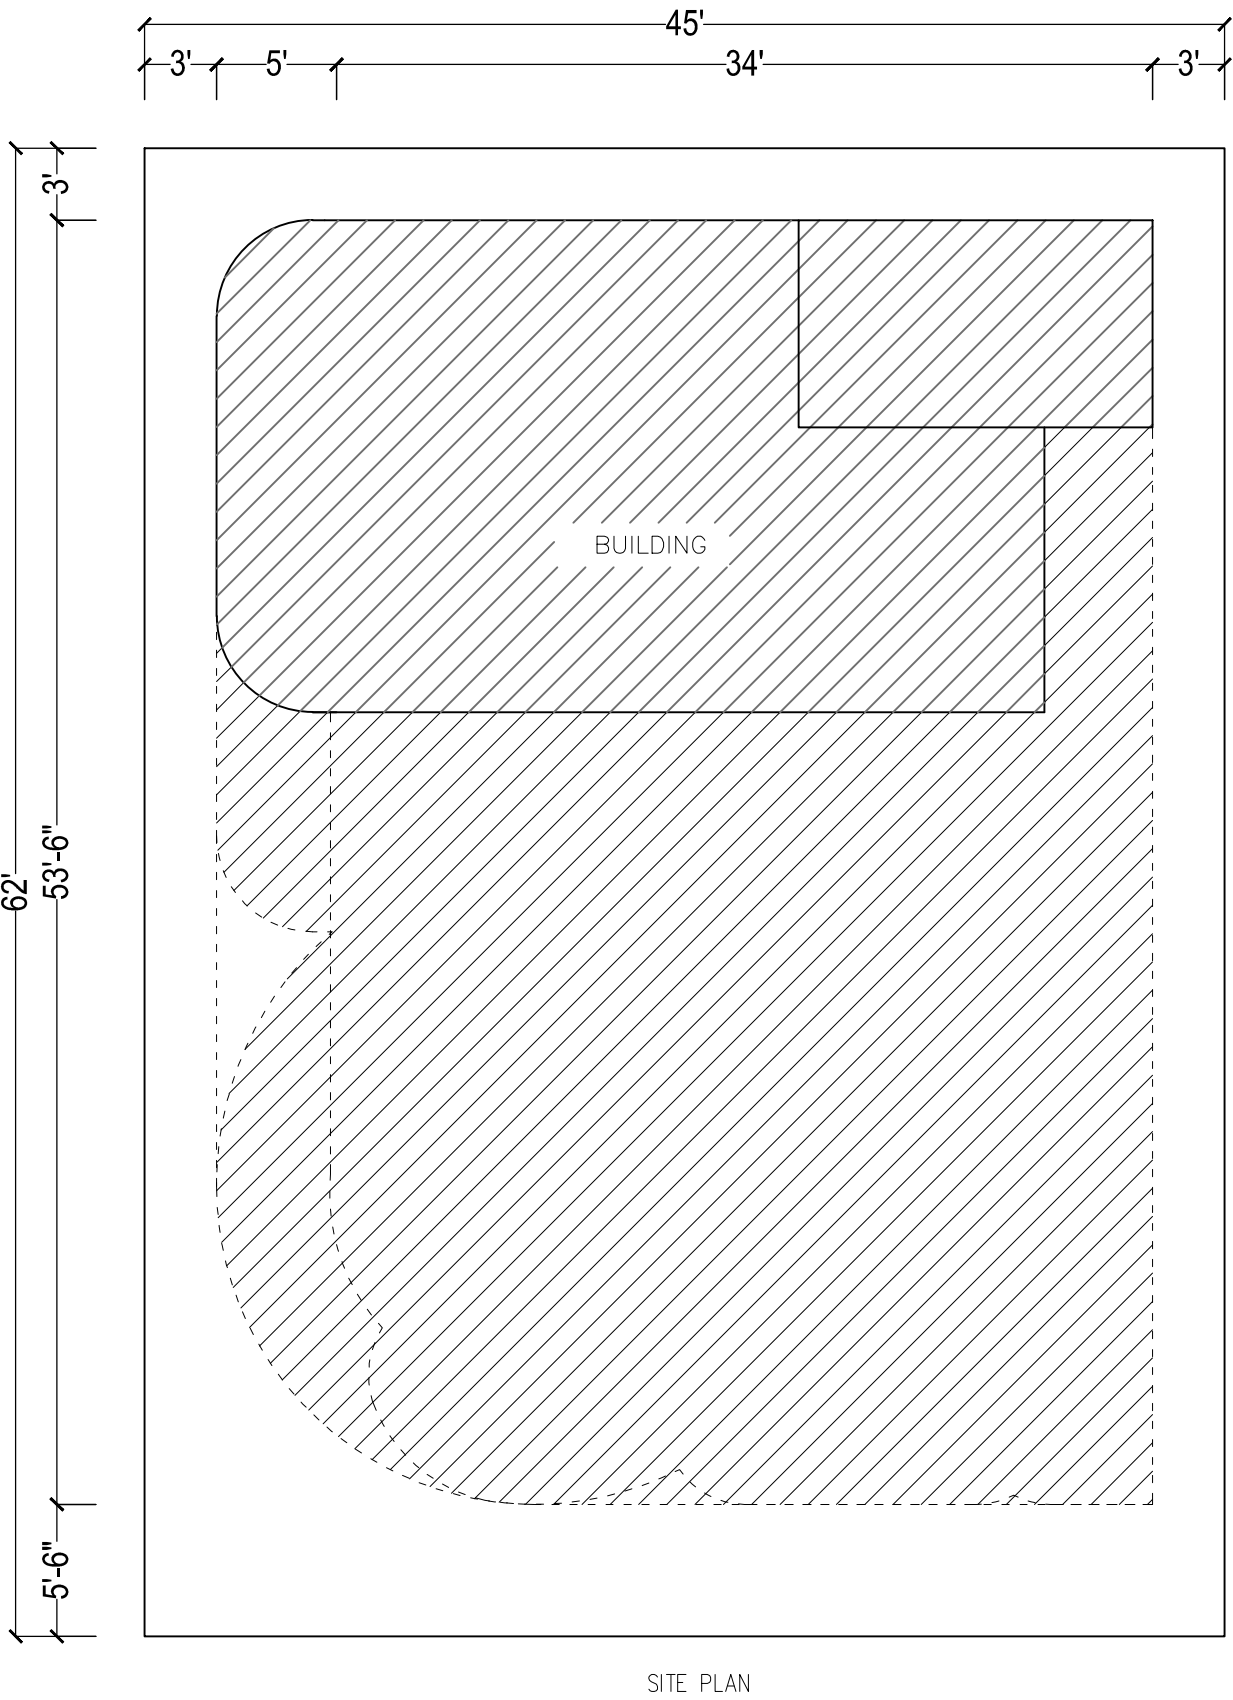


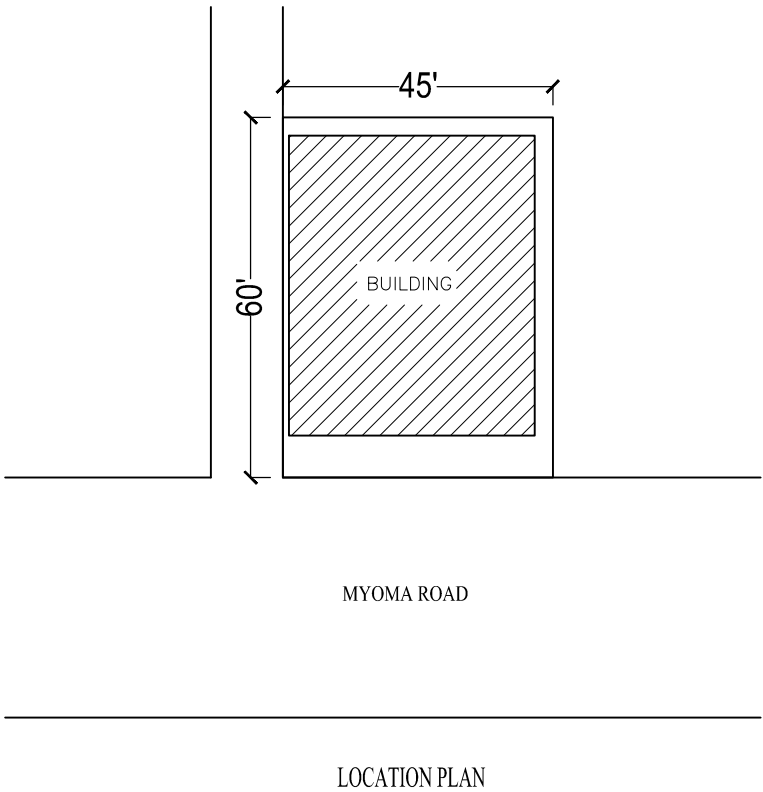

REVISION

PROJECT

YIN YIN
COSMETIC SHOP
(PAKOKKU)

OWNER / APPLICANT

SUBJECT

LOCATION AND SITE PLAN

SCALE


1/8" = 1'-0"

DATE

L.S

SHEET NO.

A-1.00

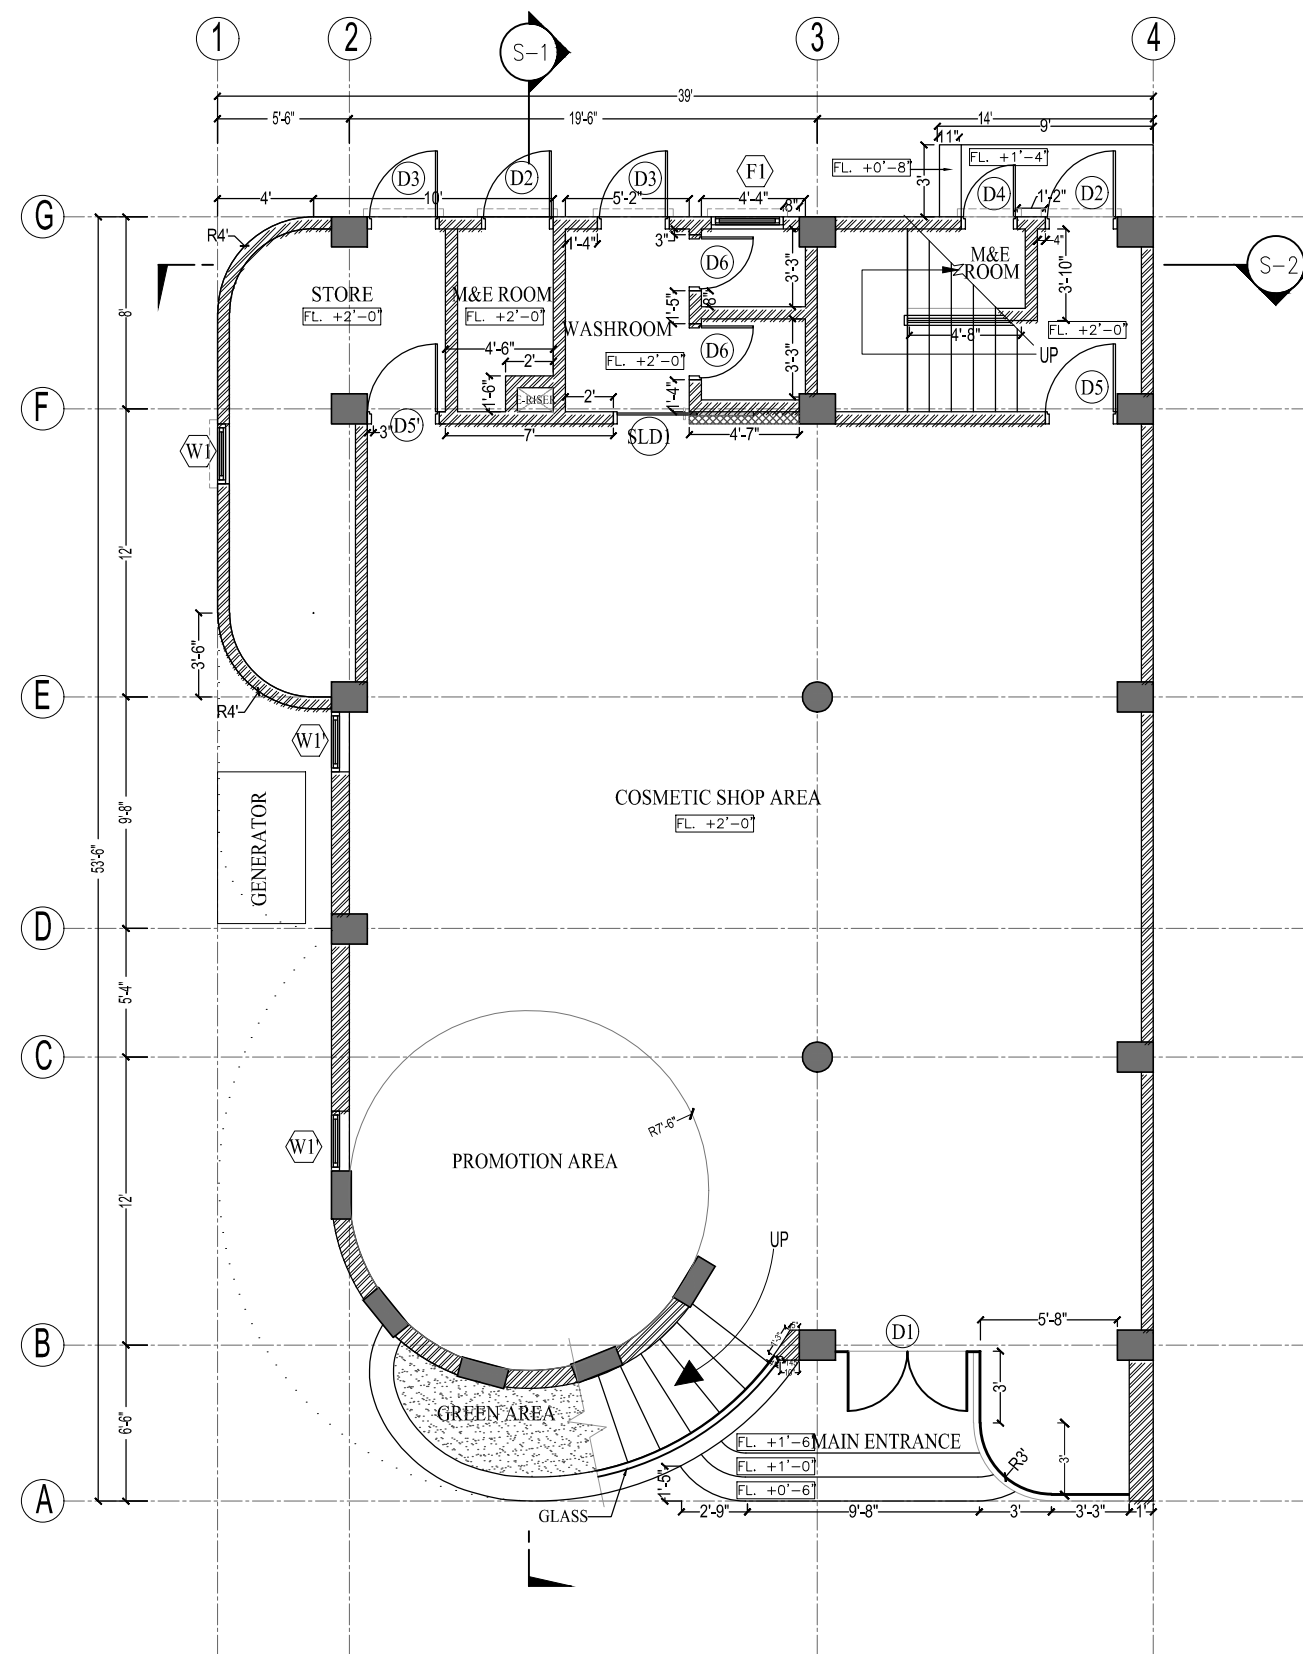

4 1/2" BRICK WALL WITH 1/2" PLASTER
ON BOTH SIDES



DRY WALL



REVISION

PROJECT

YIN YIN
COSMETIC SHOP
(PAKOKKU)

OWNER / APPLICANT

SUBJECT

WALLING LAYOUT PLAN
(GROUND FLOOR)

SCALE

1/8" = 1'-0"

DATE

L.S

SHEET NO.

A-1.01a



REVISION

PROJECT

YIN YIN COSMETIC SHOP
(PAKOKKU)
(FIRST FLOOR ID)

OWNER / APPLICANT

SUBJECT

WALLING PLAN

SCALE

$\frac{3}{32}"=1'-0"$


DATE

-

L.S

SHEET NO.


1F-I-1.01

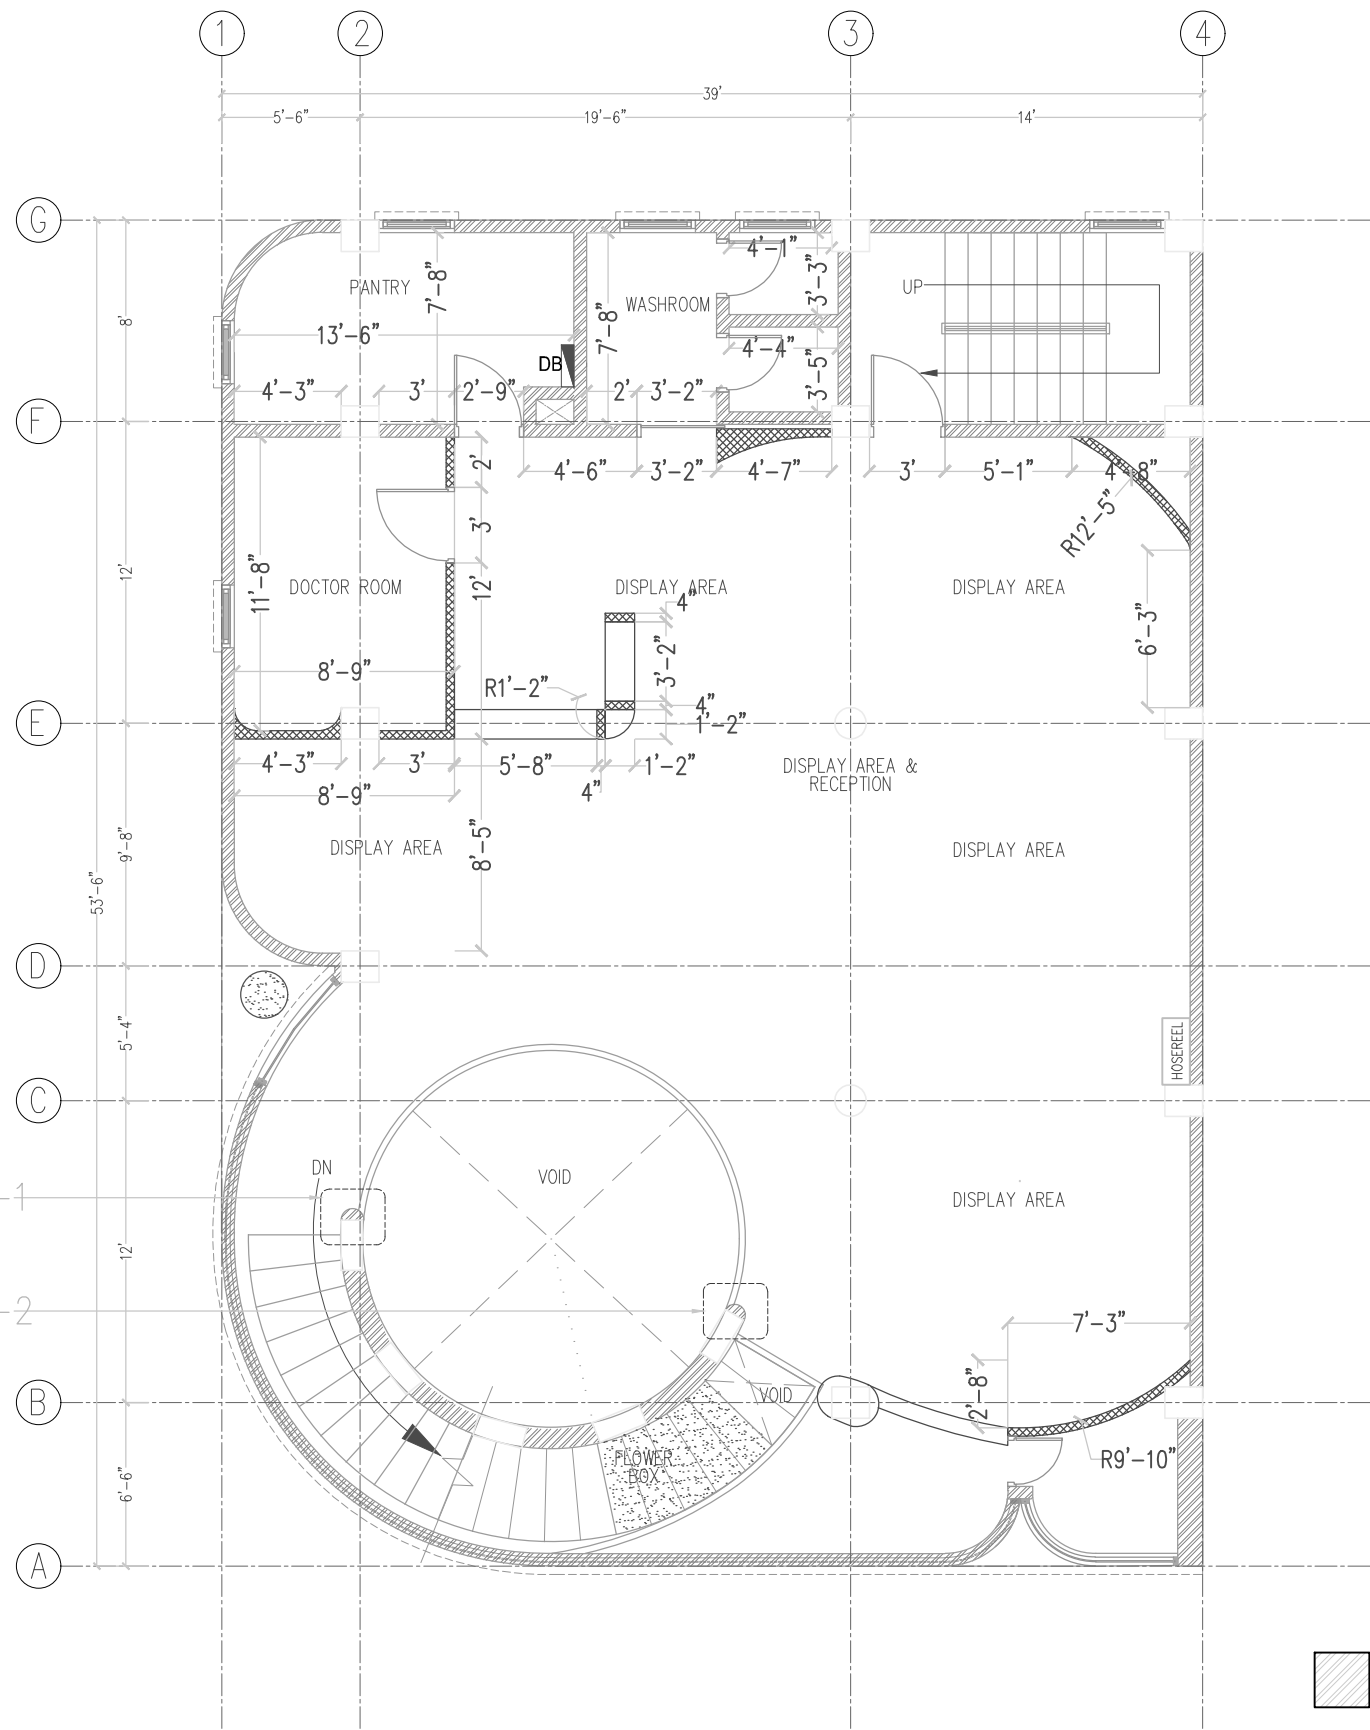


EXISTING BRICK WALL



NEW DRY WALL
(10MM THK CEMENT BOARD WITH DOUBLE
INSULATION)

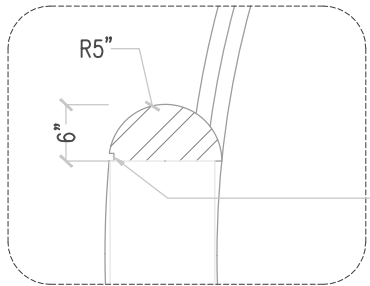


DETAIL-1

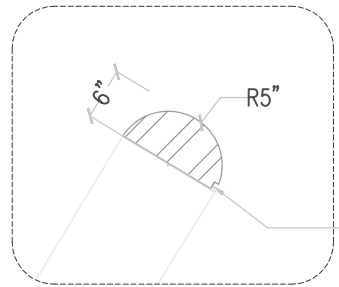

DETAIL-2

-  FLOOR TILE 3 (GRANITE SEMI GLOSS)
-  FLOOR TILE 2 (MARBLE)
-  FLOOR TILE 1 (TERRAZO)
-  1"W BRONZE STRIP TO SELECTION

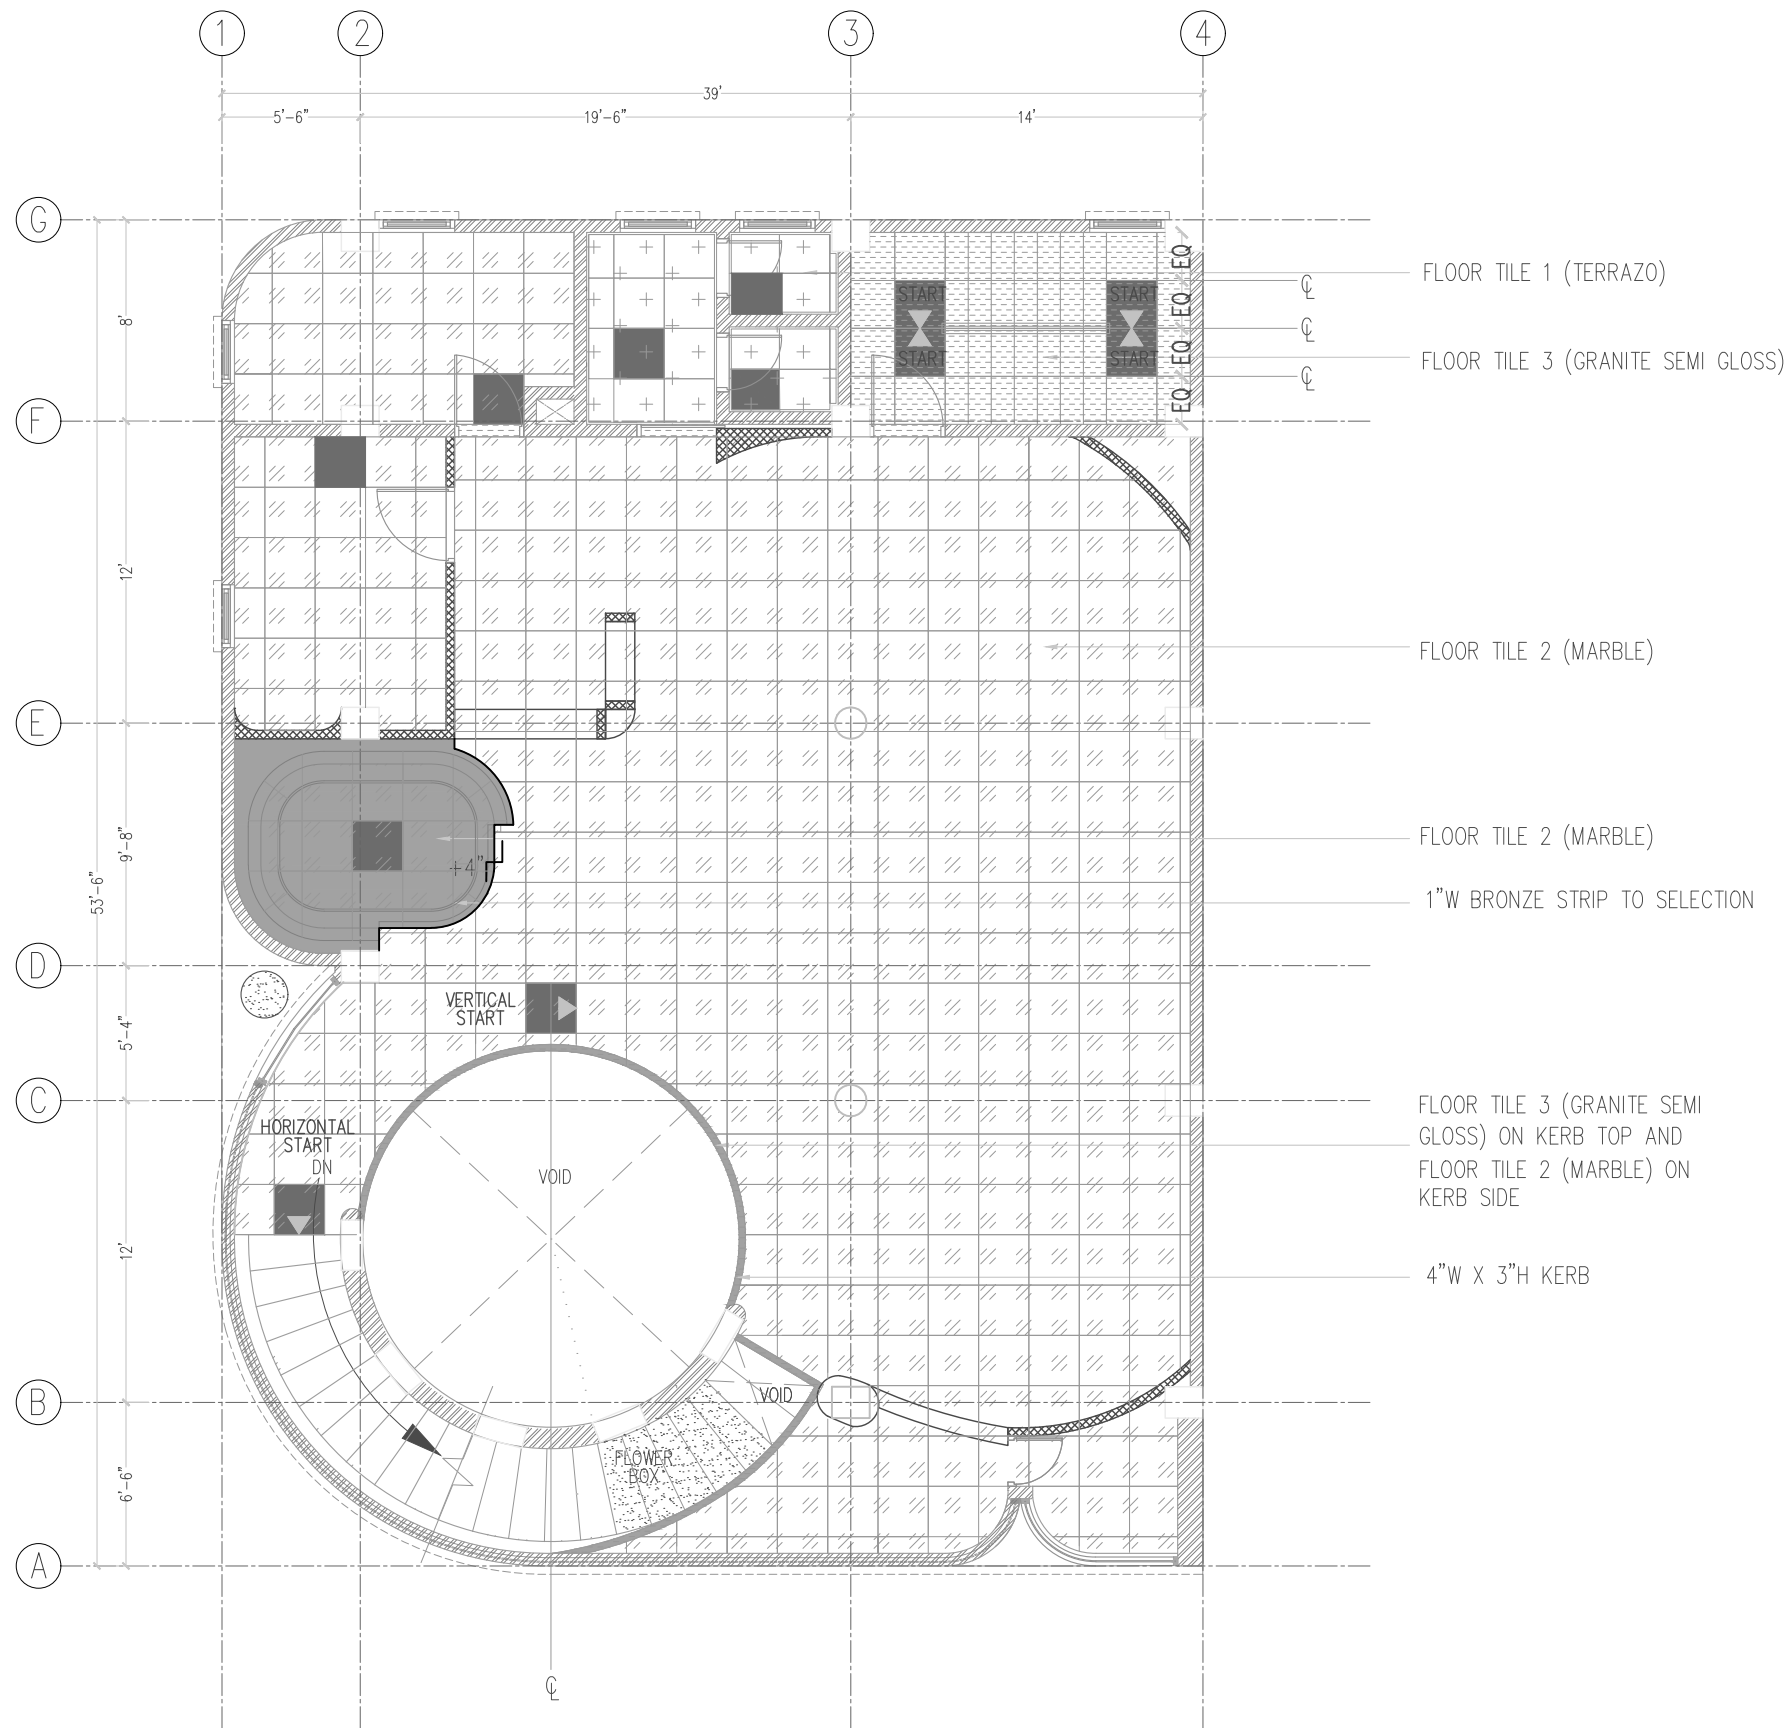

REVISION

PROJECT

YIN YIN COSMETIC SHOP
(PAKOKKU)
(FIRST FLOOR ID)

OWNER / APPLICANT

SUBJECT

FLOOR FINISHED PLAN


SCALE	$\frac{3}{32}"=1'-0"$
-------	-----------------------

DATE	-
------	---

L.S

SHEET NO.

1F-I-1.02

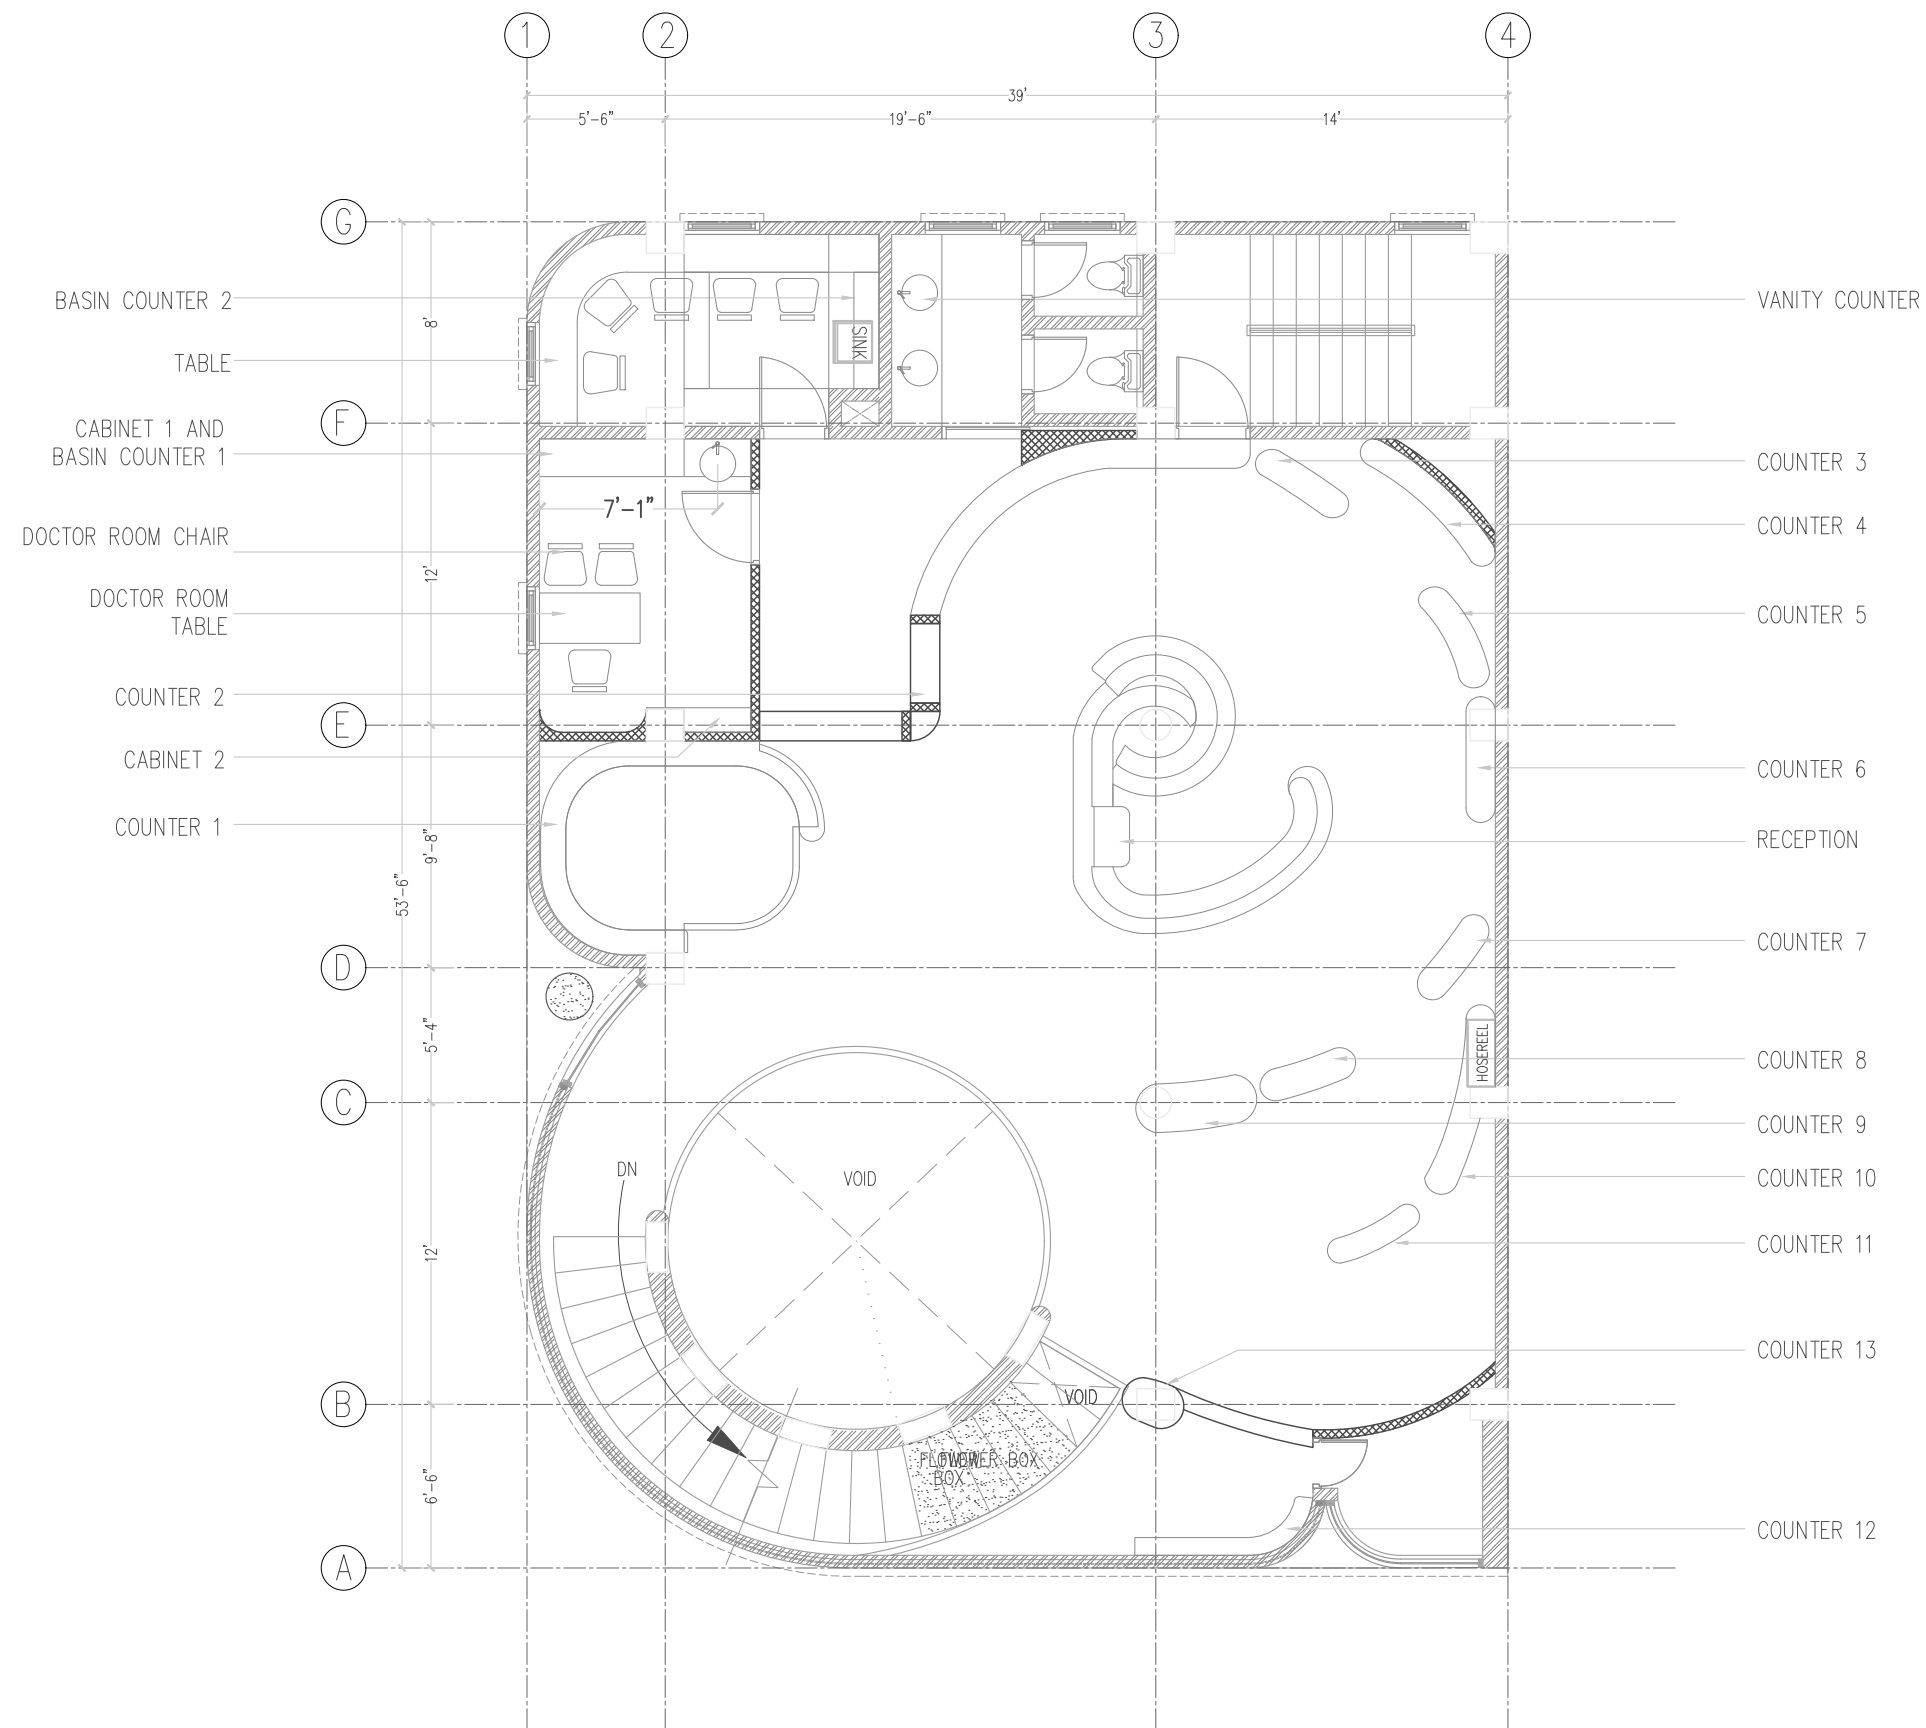

REVISION

PROJECT

YIN YIN COSMETIC SHOP
(PAKOKKU)
(FIRST FLOOR ID)

OWNER / APPLICANT

SUBJECT

FURNITURE LAYOUT PLAN

SCALE

$\frac{3}{32}''=1'-0''$

DATE

-

L.S

SHEET NO.

1F-I-1.03



REVISION

PROJECT

YIN YIN COSMETIC SHOP
(PAKOKKU)
(FIRST FLOOR ID)

OWNER / APPLICANT

SUBJECT

CEILING PLAN

SCALE

$\frac{3}{32}"=1'-0"$


DATE

-

L.S

SHEET NO.

1F-I-1.04

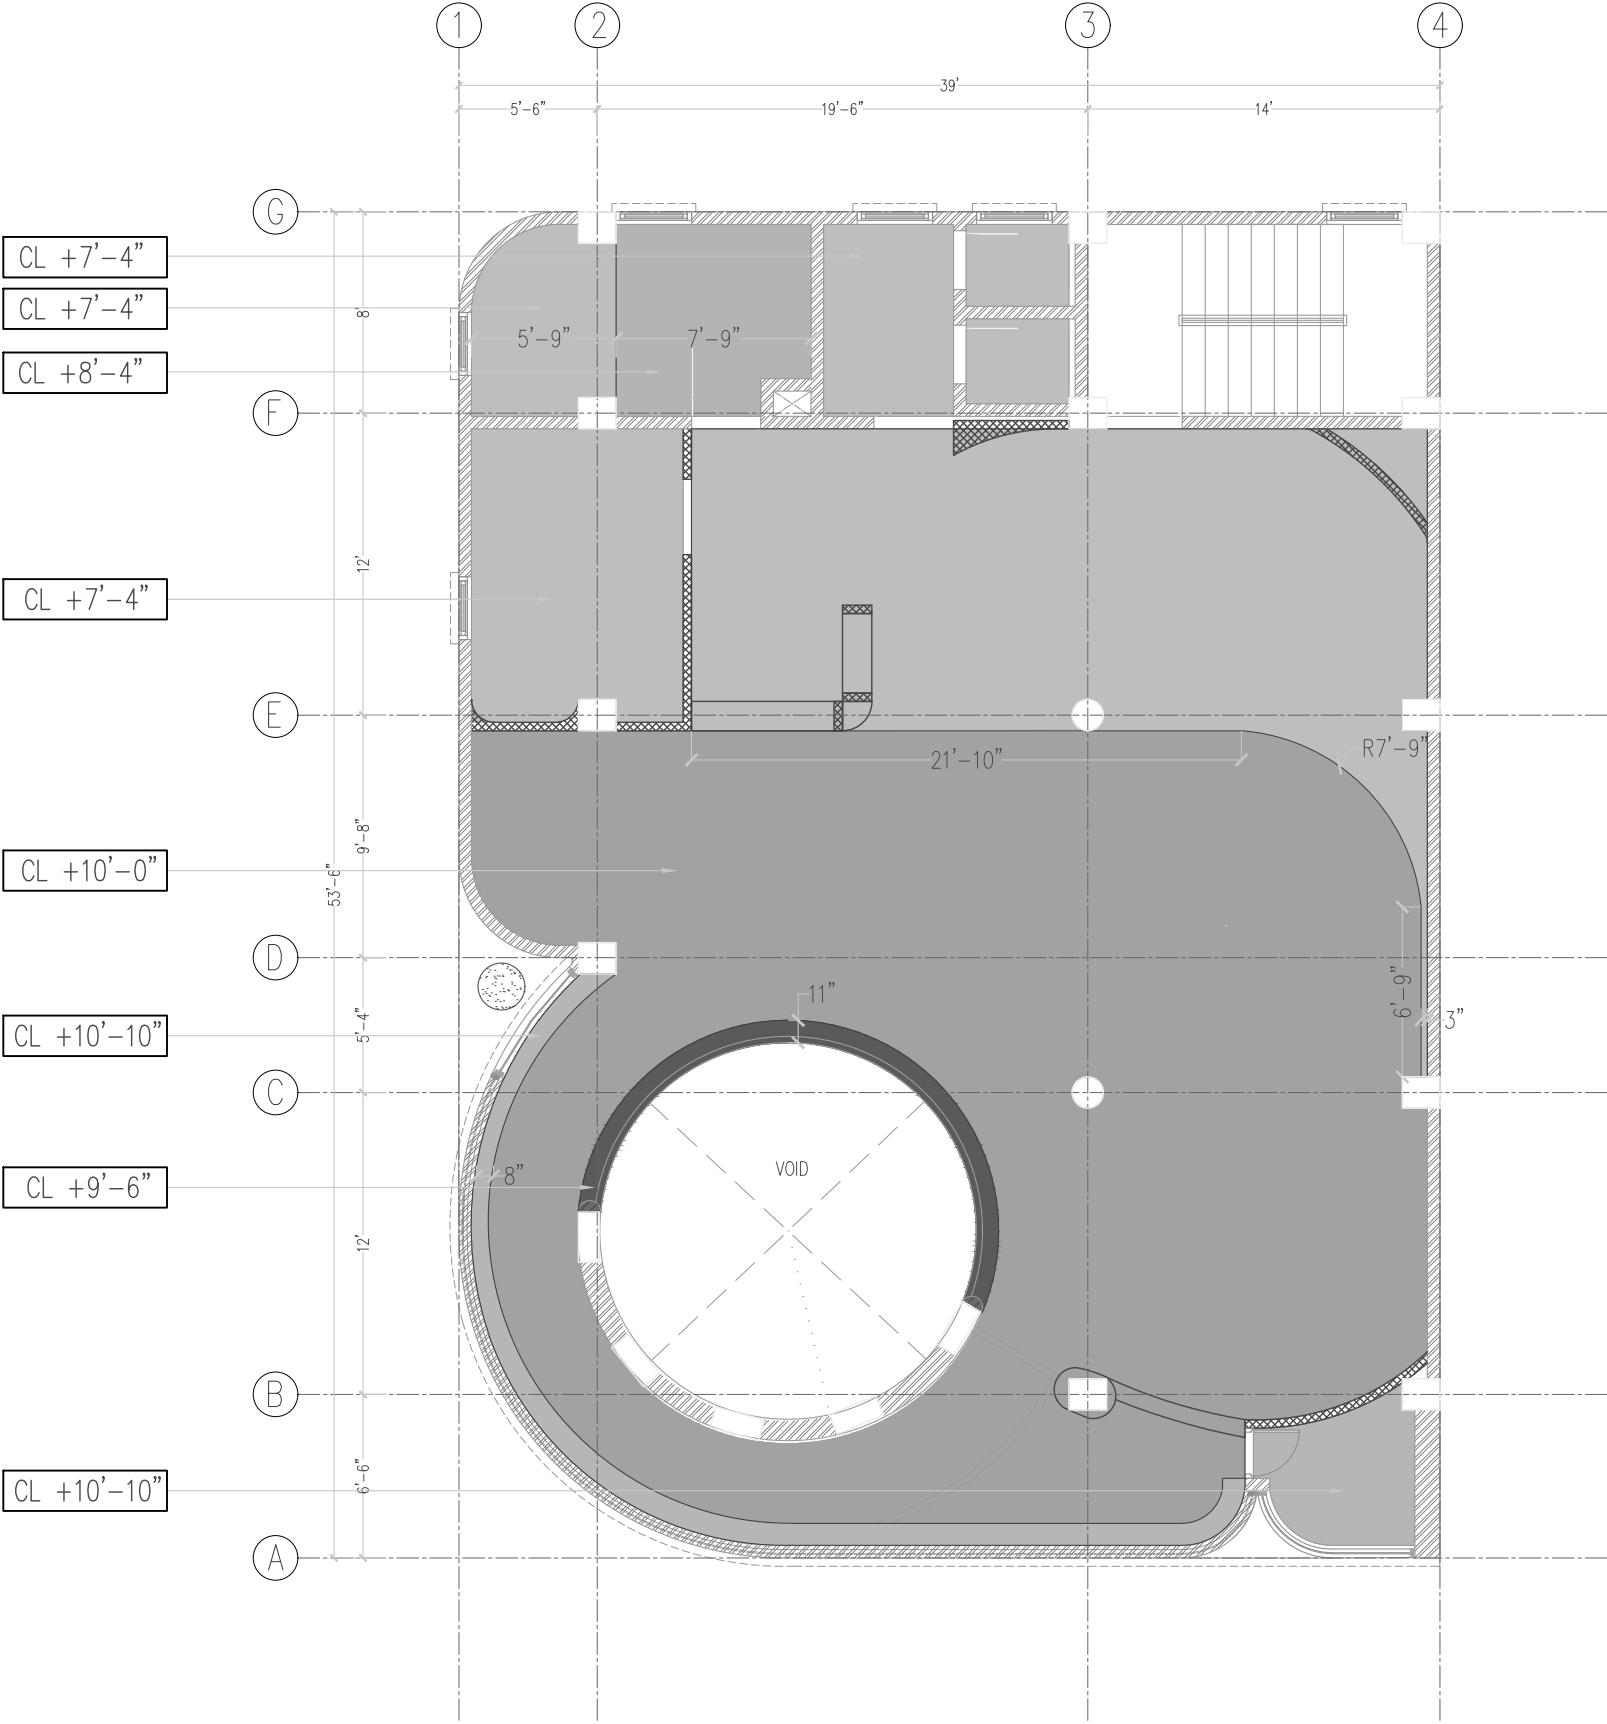

- CL +10'-10"
- CL +10'-0"
- CL +9'-6"
- CL +8'-4"
- CL +7'-4"



REVISION

PROJECT

YIN YIN COSMETIC SHOP
(PAKOKKU)
(FIRST FLOOR ID)

OWNER / APPLICANT

SUBJECT

LIGHTING PLAN
(SHOWING FIXTURE AND
SWITCH LOCATION)

SCALE

$\frac{3}{32}"=1'-0"$



DATE

-

L.S

SHEET NO.

1F-I-1.05

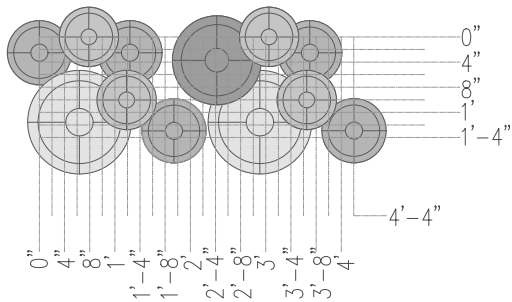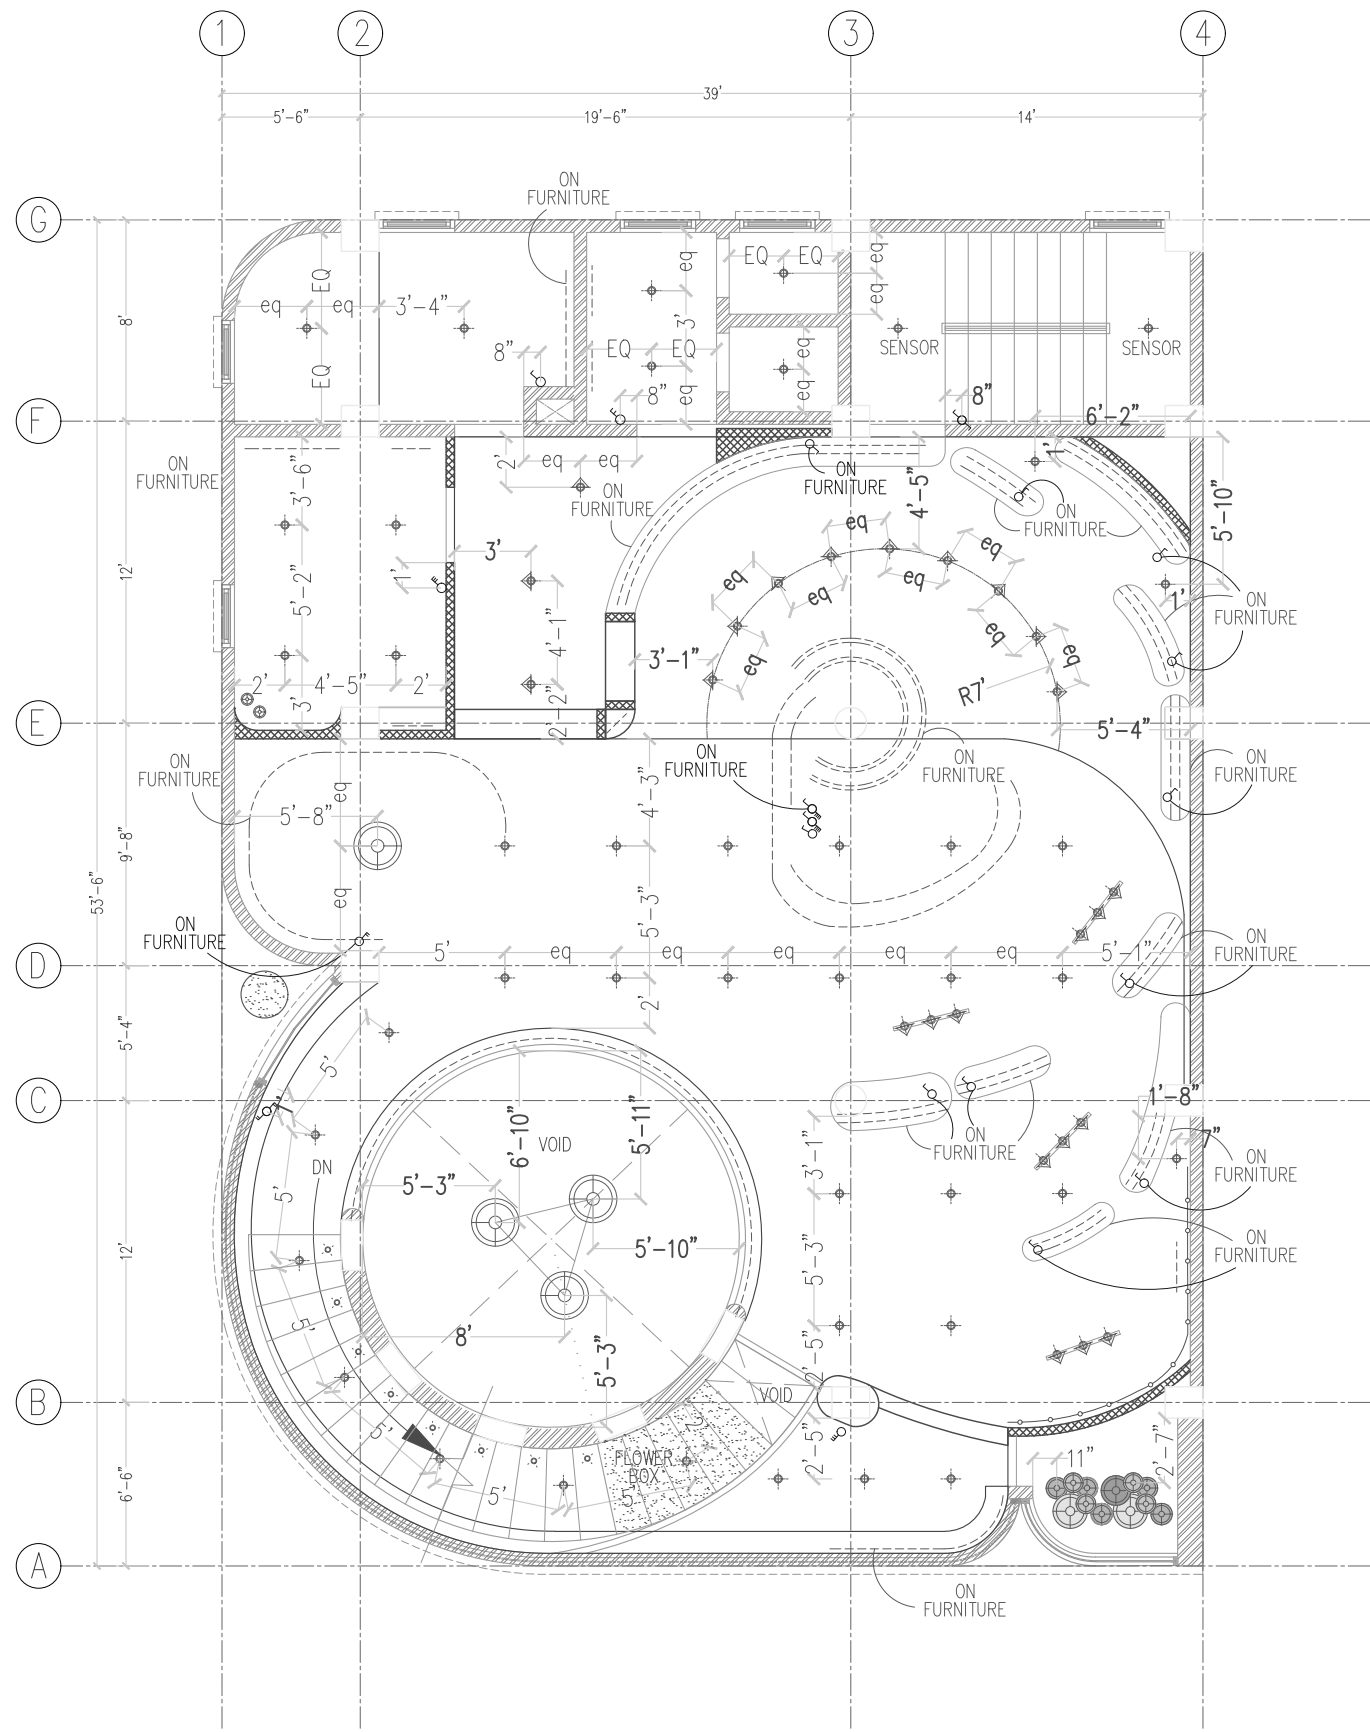

- 1 GANG SWITCH
- 2 GANG SWITCH
- LED SPOT LIGHT
- LED DOWN LIGHT
- PENDENT LIGHT
- LED LIGHT STRIP
- CEILING LINE

NOTE: THIS DRAWING IS NOT A M&E DRAWING. CHECKING AND NEGOTIATION WILL BE DONE BY M&E CONSULTANT



REVISION

PROJECT

YIN YIN COSMETIC SHOP
(PAKOKKU)
(FIRST FLOOR ID)

OWNER / APPLICANT

SUBJECT

LIGHTING PLAN
(SHOWING CONNECTION
WITH LIGHT SWITCHES)

SCALE

$\frac{3}{32}"=1'-0"$


DATE

-

L.S


SHEET NO.

1F-I-1.06

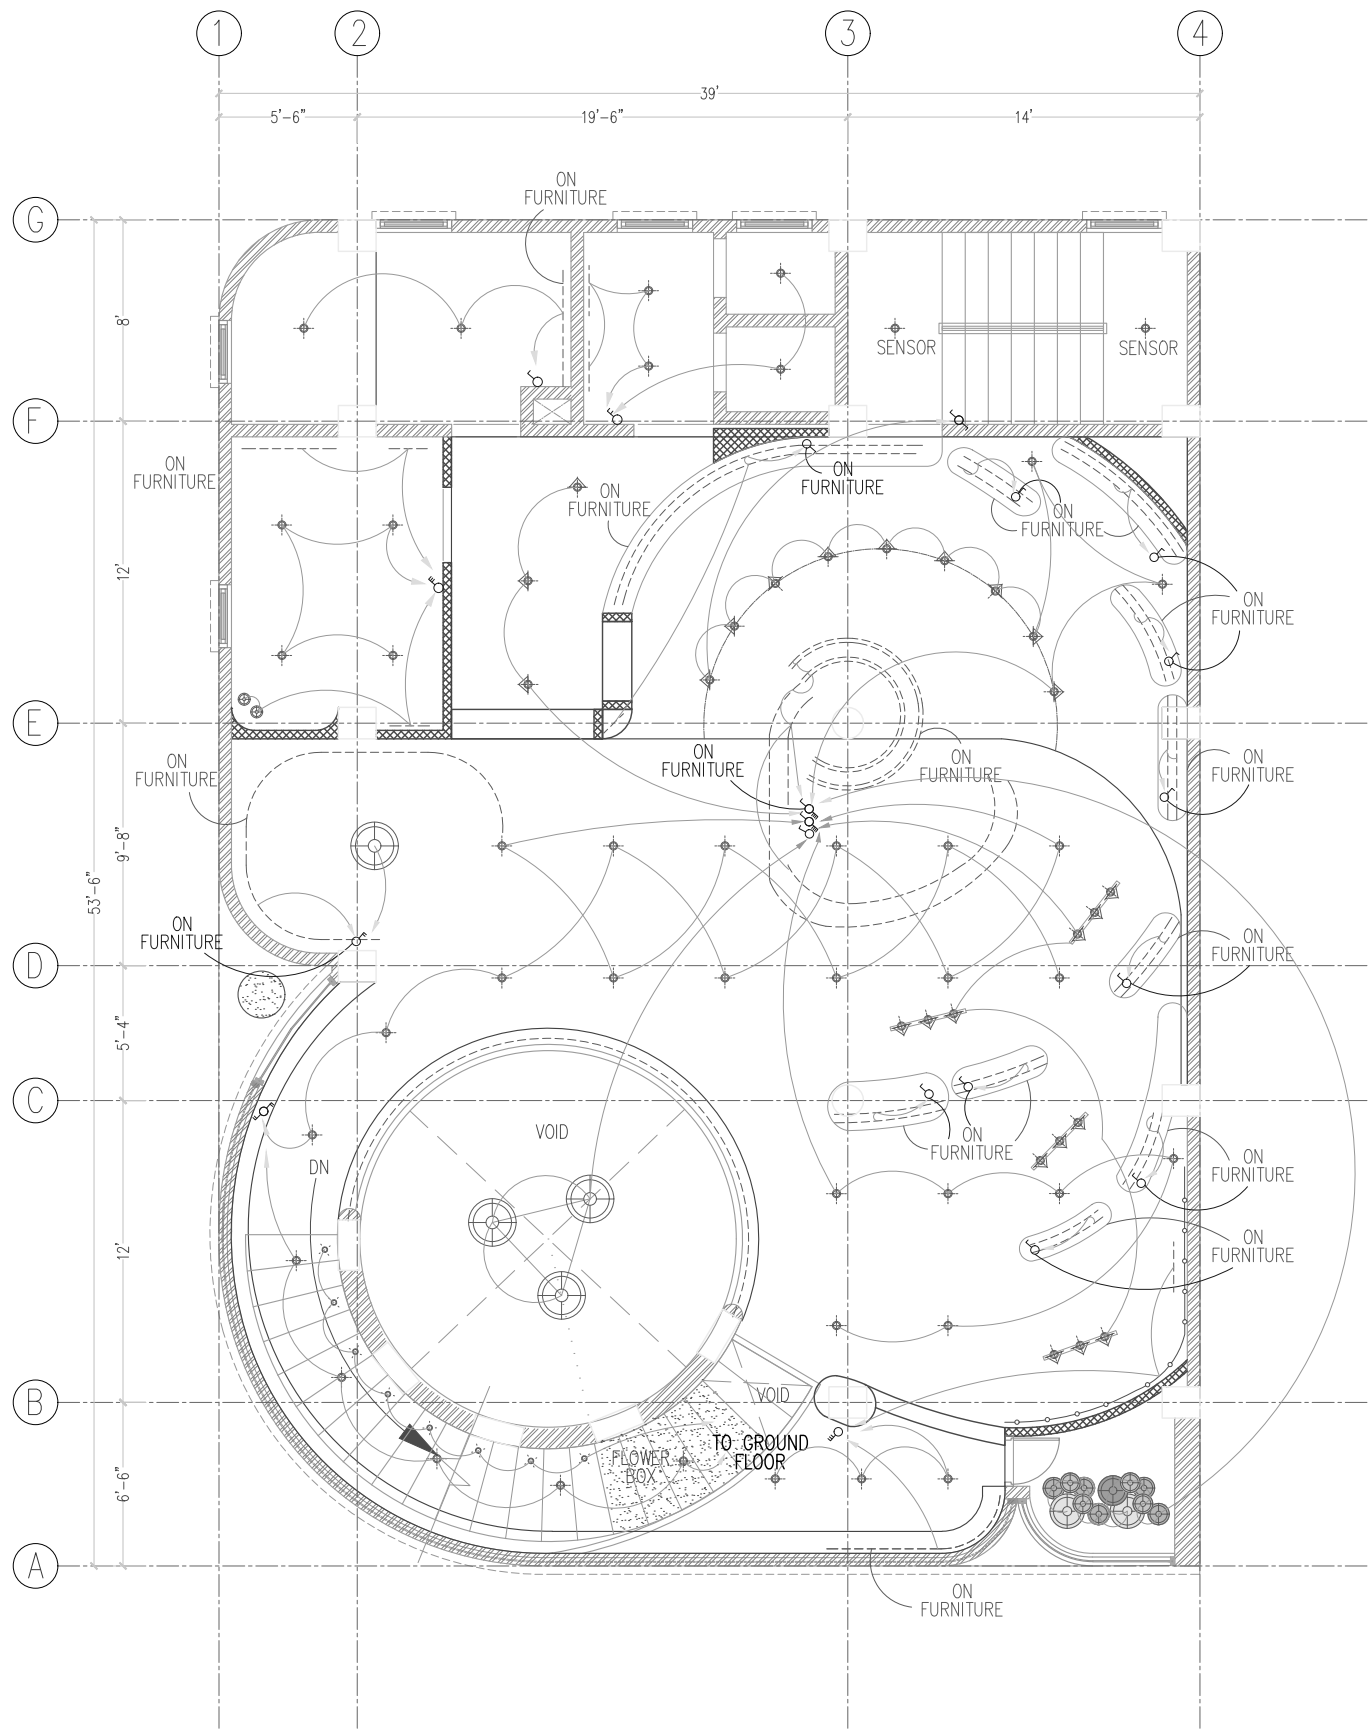

- 1 GANG SWITCH
- 2 GANG SWITCH
- LED SPOT LIGHT
- LED DOWN LIGHT
- PENDENT LIGHT
- LED LIGHT STRIP
- CEILING LINE

NOTE: THIS DRAWING IS NOT A M&E DRAWING. CHECKING AND NEGOTIATION WILL BE DONE BY M&E CONSULTANT

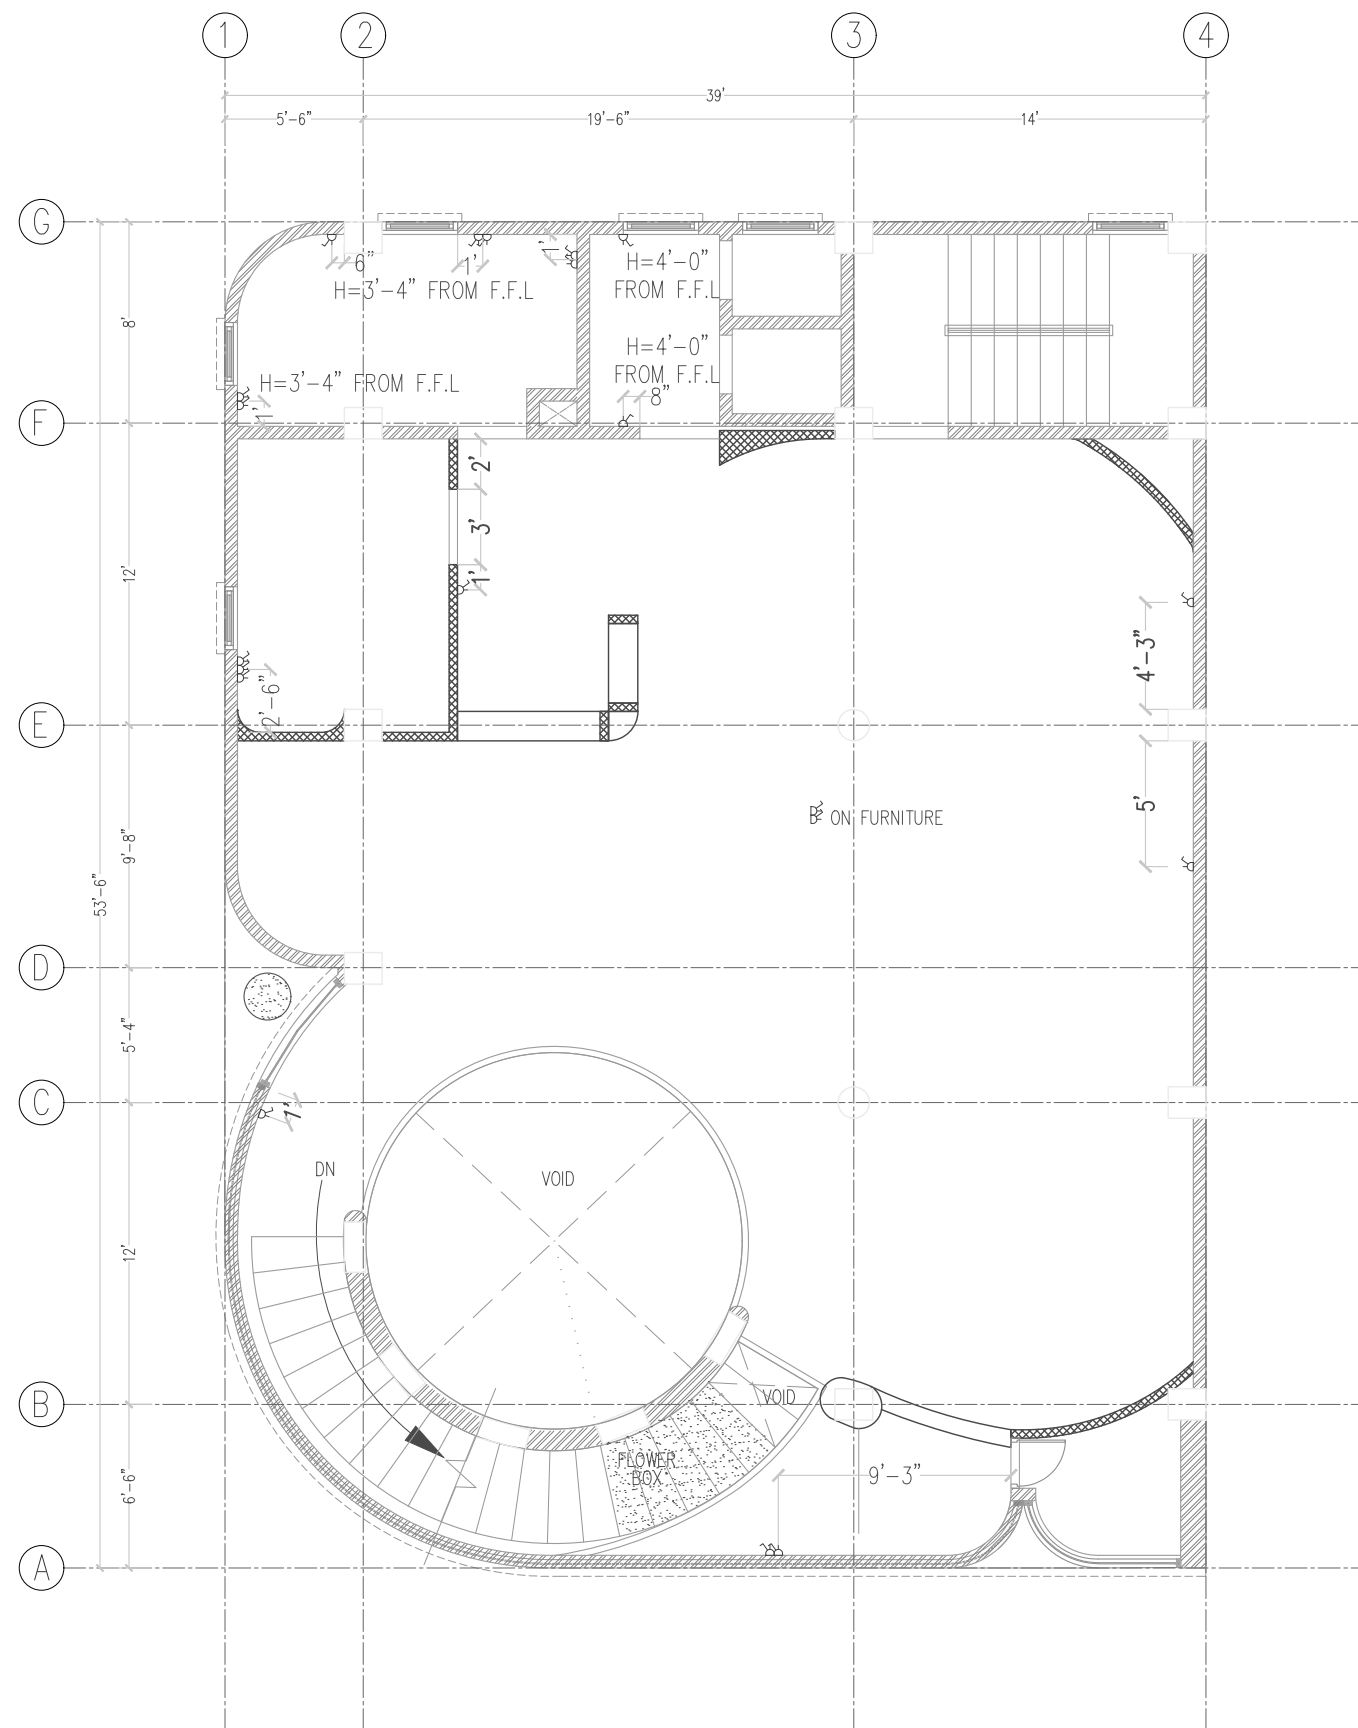

 MULTI SWITCH SOCKET

NOTE: THE GENERAL HEIGHT OF MULTO SWITCH-SOCKET OUTLET CENTER = 1'-6" FROM FLOOR FINISHED LEVEL (EXCEPT THOSE WITH HEIGHT MENTIONED)

THIS DRAWING IS NOT A M&E DRAWING. CHECKING AND NEGOTIATION WILL BE DONE BY M&E CONSULTANT

NEED TO CHECK WITH ELEVATION



REVISION

PROJECT

YIN YIN COSMETIC SHOP
(PAKOKKU)
(FIRST FLOOR ID)

OWNER / APPLICANT

SUBJECT

POWER LAYOUT PLAN

SCALE

$\frac{3}{32}"=1'-0"$


DATE

-

L.S

SHEET NO.

1F-I-1.07

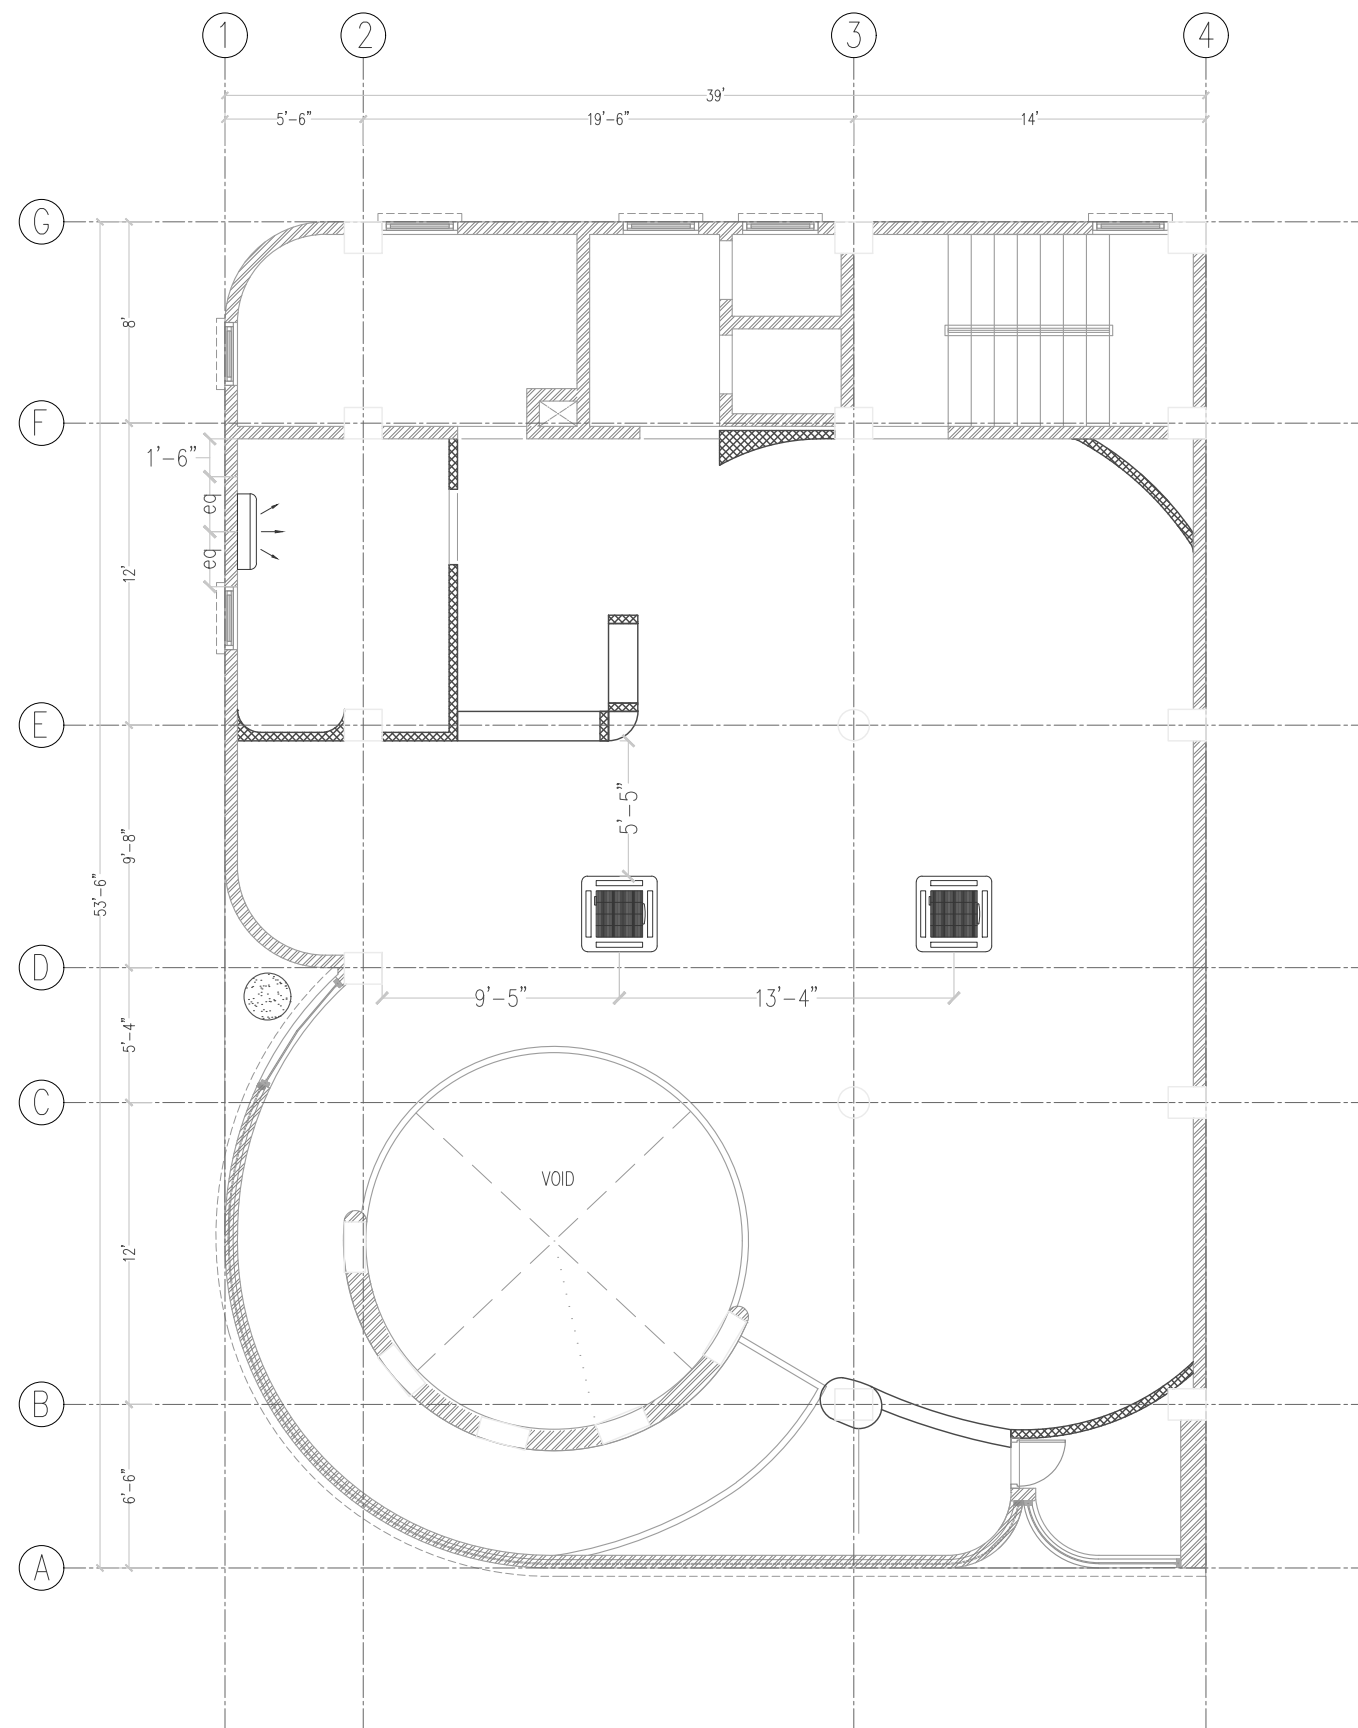

NOTE: THIS DRAWING IS NOT A M&E DRAWING. CHECKING AND NEGOTIATION WILL BE DONE BY M&E CONSULTANT



REVISION

PROJECT

YIN YIN COSMETIC SHOP
(PAKOKKU)
(FIRST FLOOR ID)

OWNER / APPLICANT

SUBJECT

AIRCON PLAN

SCALE

$\frac{3}{32}"=1'-0"$


DATE

-

L.S

SHEET NO.

1F-I-1.08

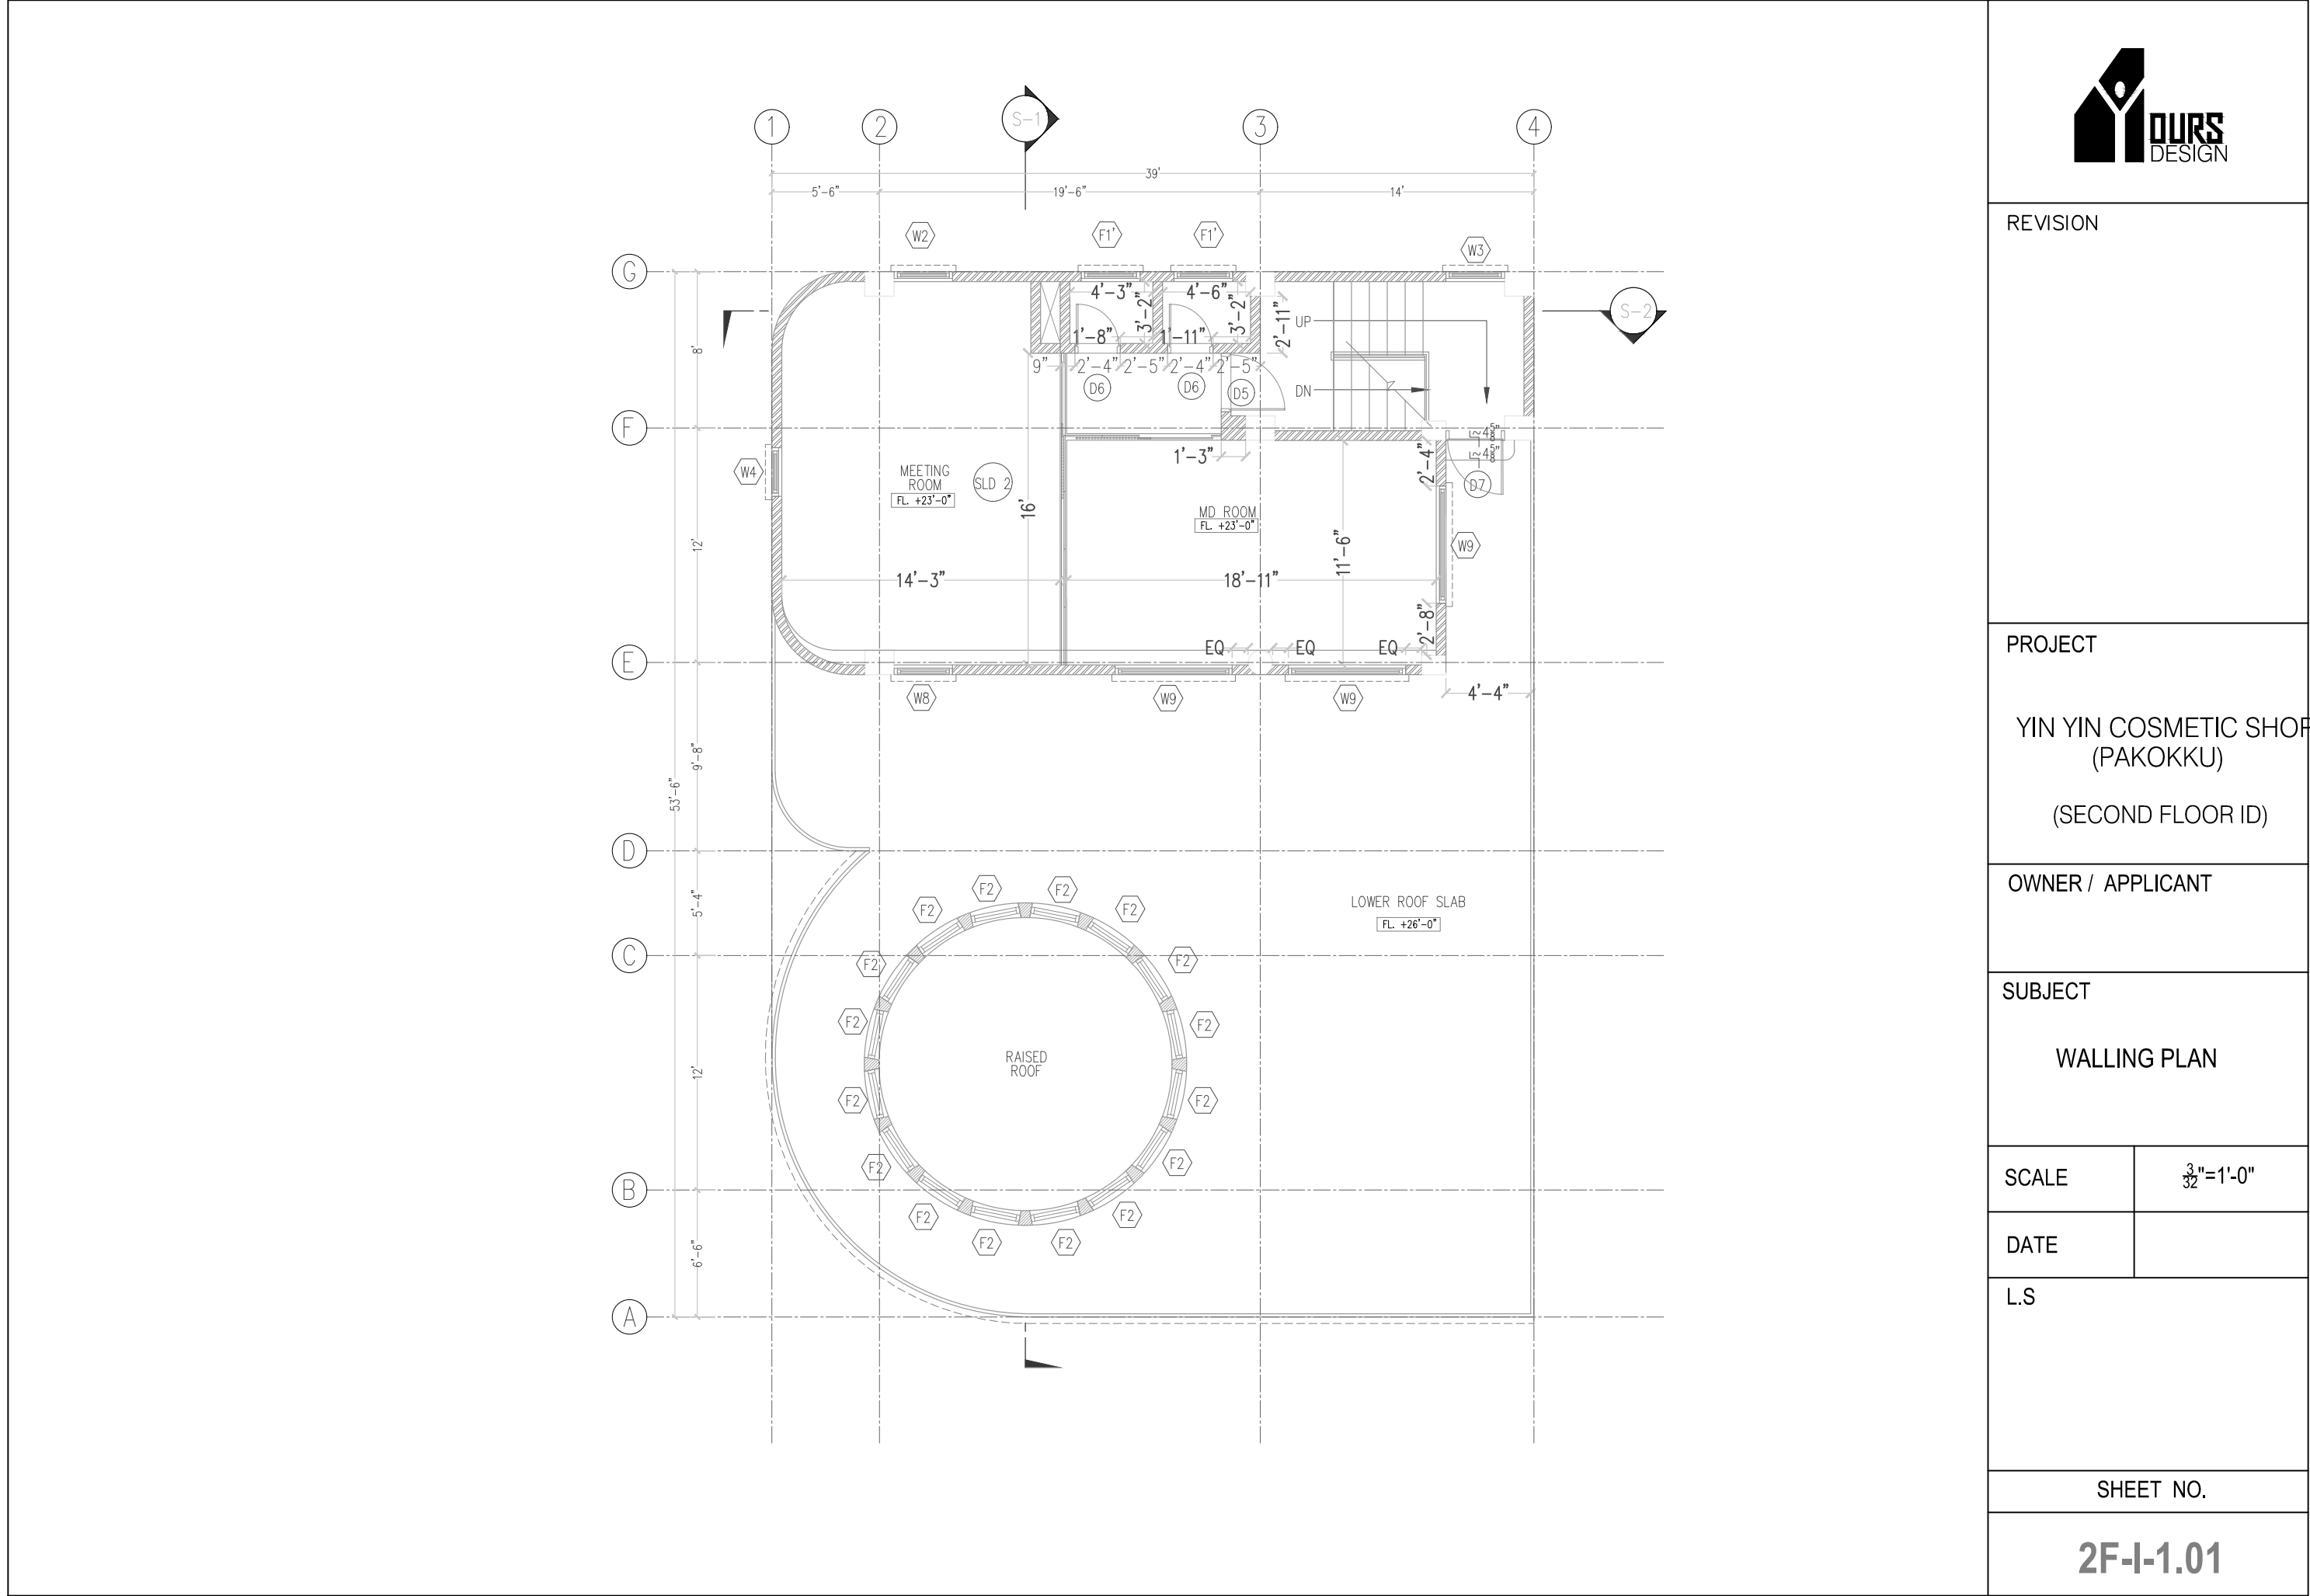

REVISION

PROJECT

YIN YIN COSMETIC SHOP
(PAKOKKU)
(SECOND FLOOR ID)

OWNER / APPLICANT

SUBJECT

WALLING PLAN

SCALE

$\frac{3}{32}"=1'-0"$

DATE

L.S

SHEET NO.

2F-I-1.01

— GRAVEL

FLOOR TILE 4
(600X600)MM

___ FLOOR TILE 7
(300X600)MM

— FLOOR TILE 6
(230X120)MM

— GRAVEL


-  FLOOR TILE 4 (600X600)MM

 FLOOR TILE 5 (300X600)MM

 FLOOR TILE 6 (230X1200)MM

 FLOOR TILE 7 (300X600)MM

 GRAVEL

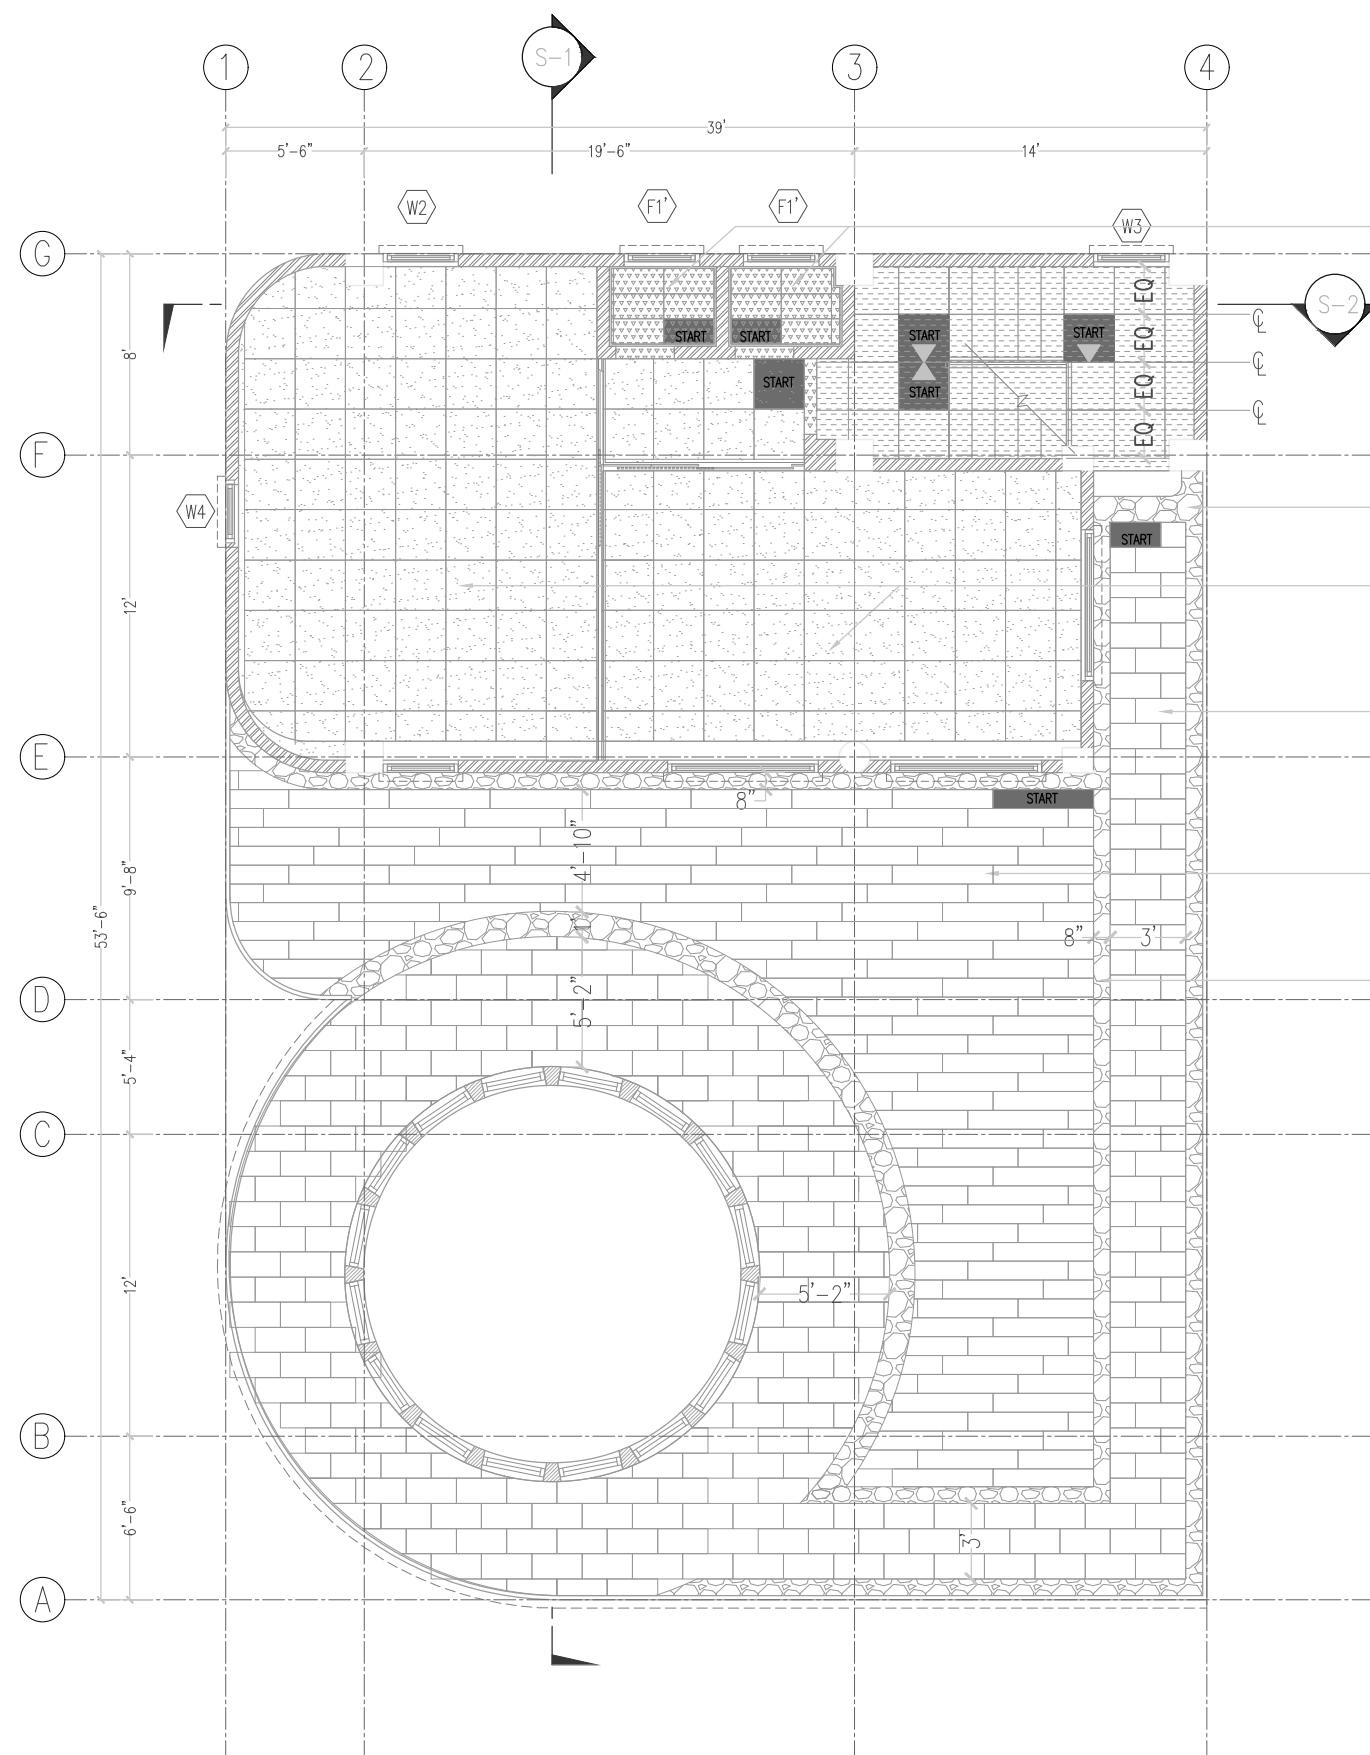

PROJECT

YIN YIN COSMETIC SHOP
(PAKOKKU)
(SECOND FLOOR ID)

OWNER / APPLICANT

SUBJECT

FLOOR FINISHED PLAN

SCALE


$$\frac{3}{32}'' = 1'-0''$$

DATE _____

L.S

SHEET NO.

2F-I-1.02

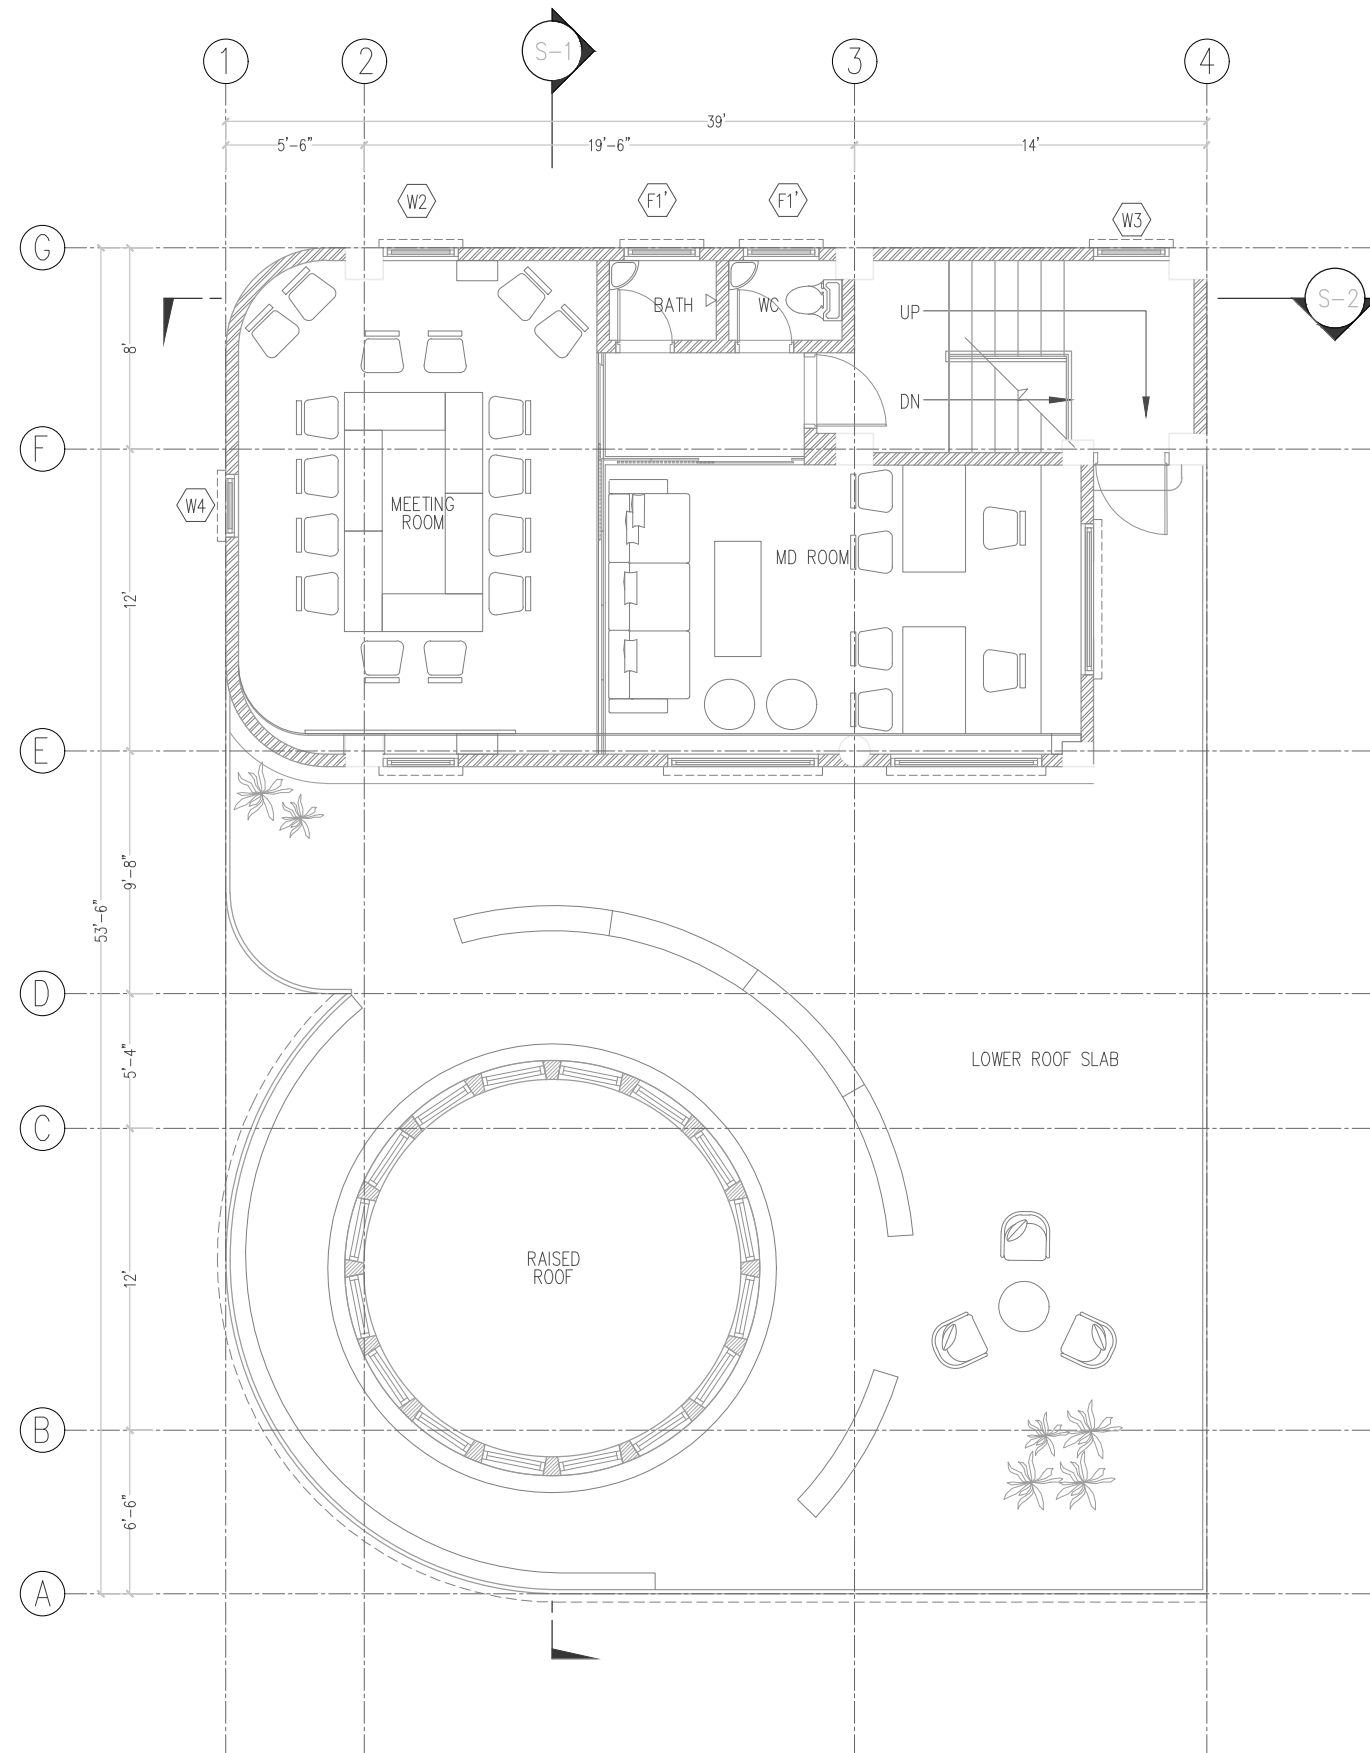

REVISION

PROJECT

YIN YIN COSMETIC SHOP
(PAKOKKU)
(SECOND FLOOR ID)

OWNER / APPLICANT

SUBJECT

WALLING PLAN

SCALE

$\frac{3}{32}"=1'-0"$

DATE

L.S

SHEET NO.

2F-I-1.03



REVISION

PROJECT

YIN YIN COSMETIC SHOP
(PAKOKKU)
(SECOND FLOOR ID)

OWNER / APPLICANT

SUBJECT

WALLING PLAN

SCALE


$\frac{3}{32}"=1'-0"$


DATE

L.S

SHEET NO.

2F-I-1.04

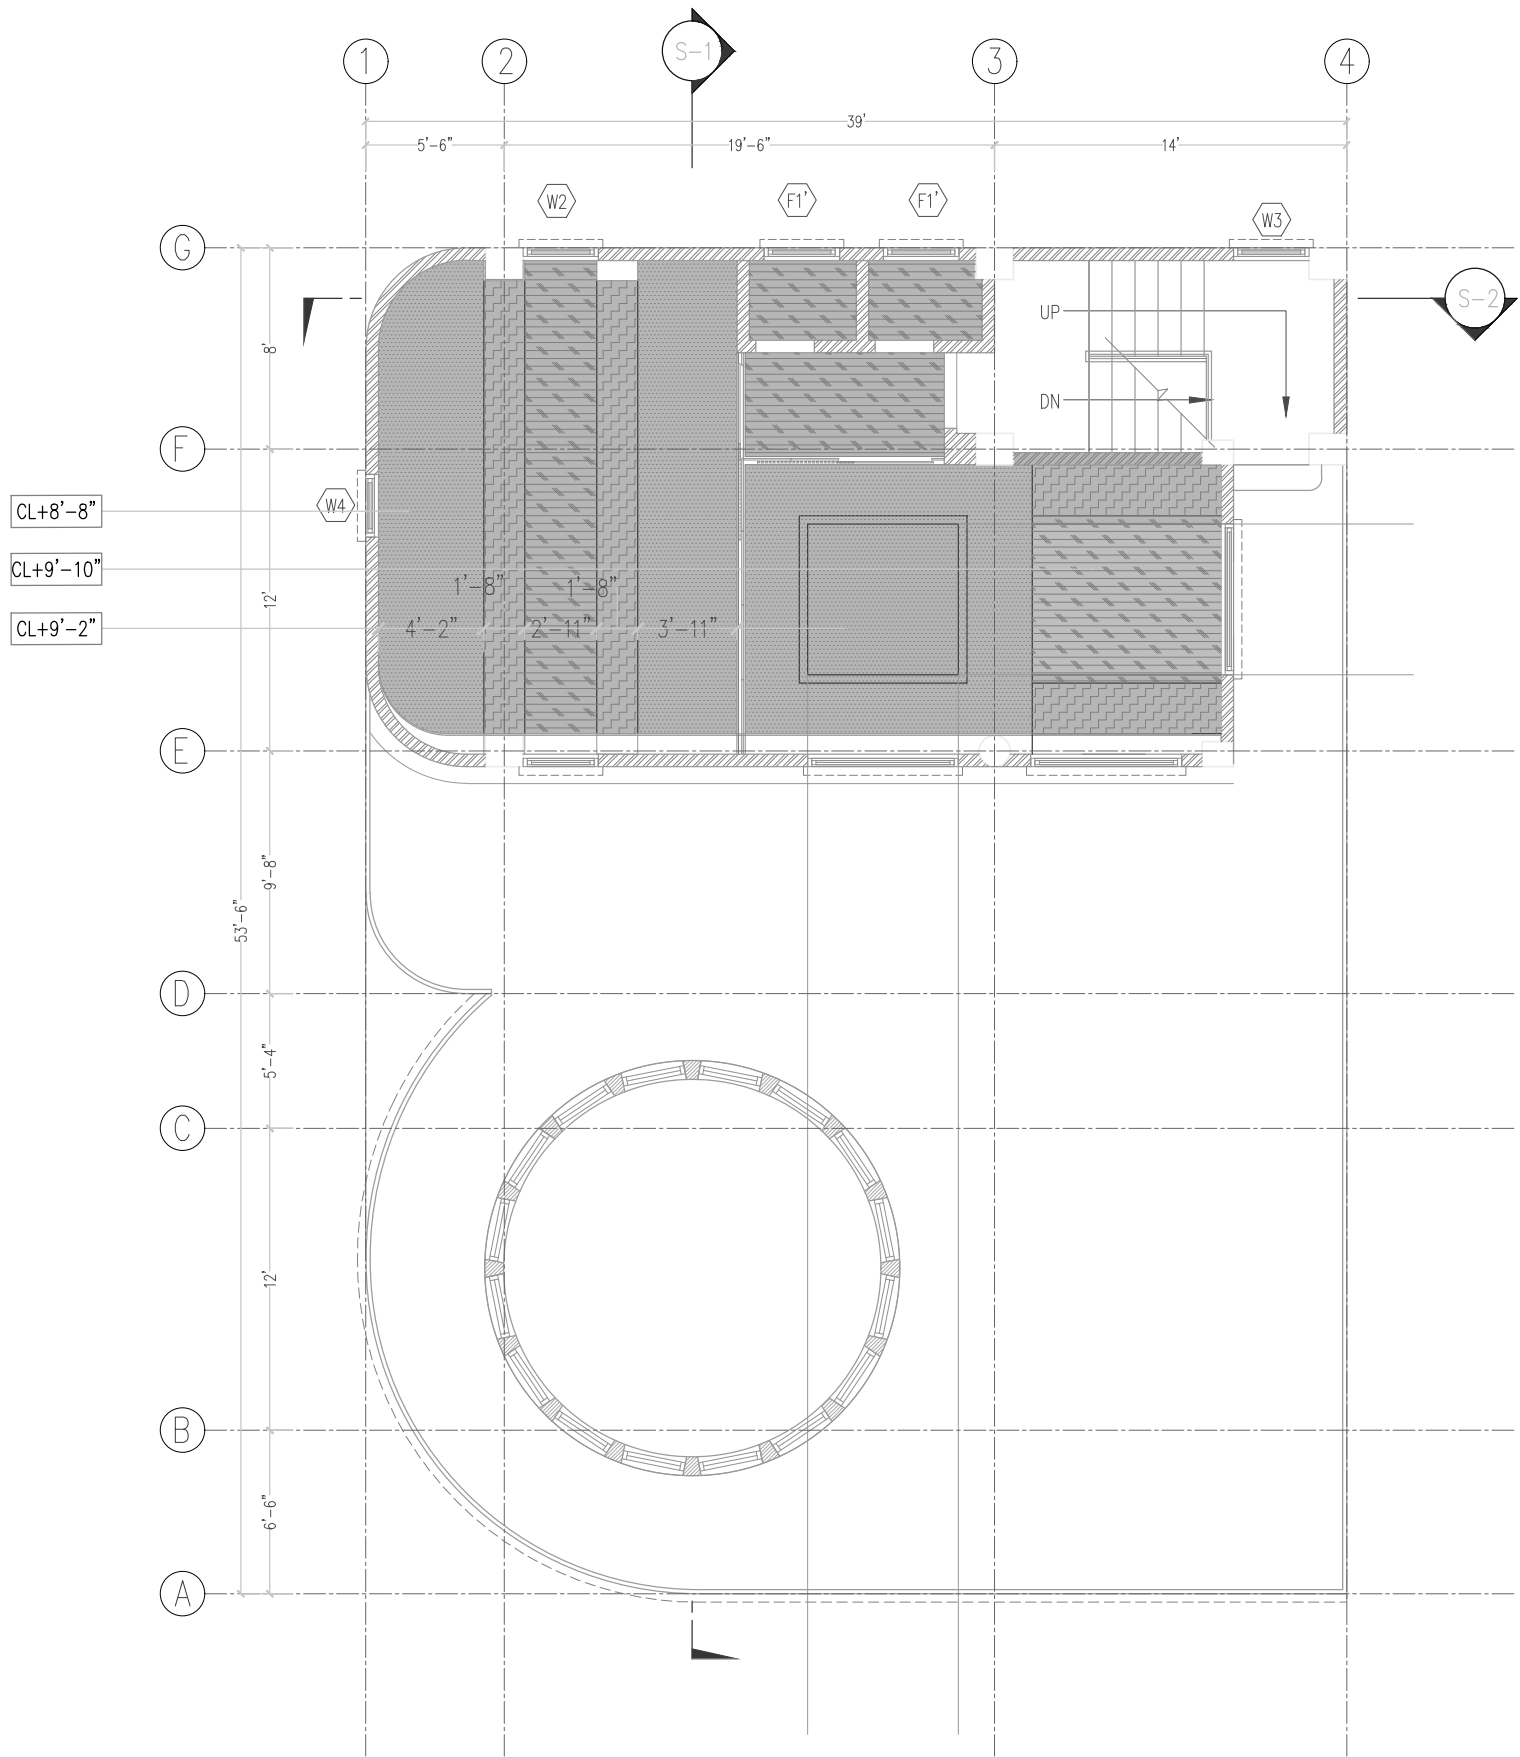

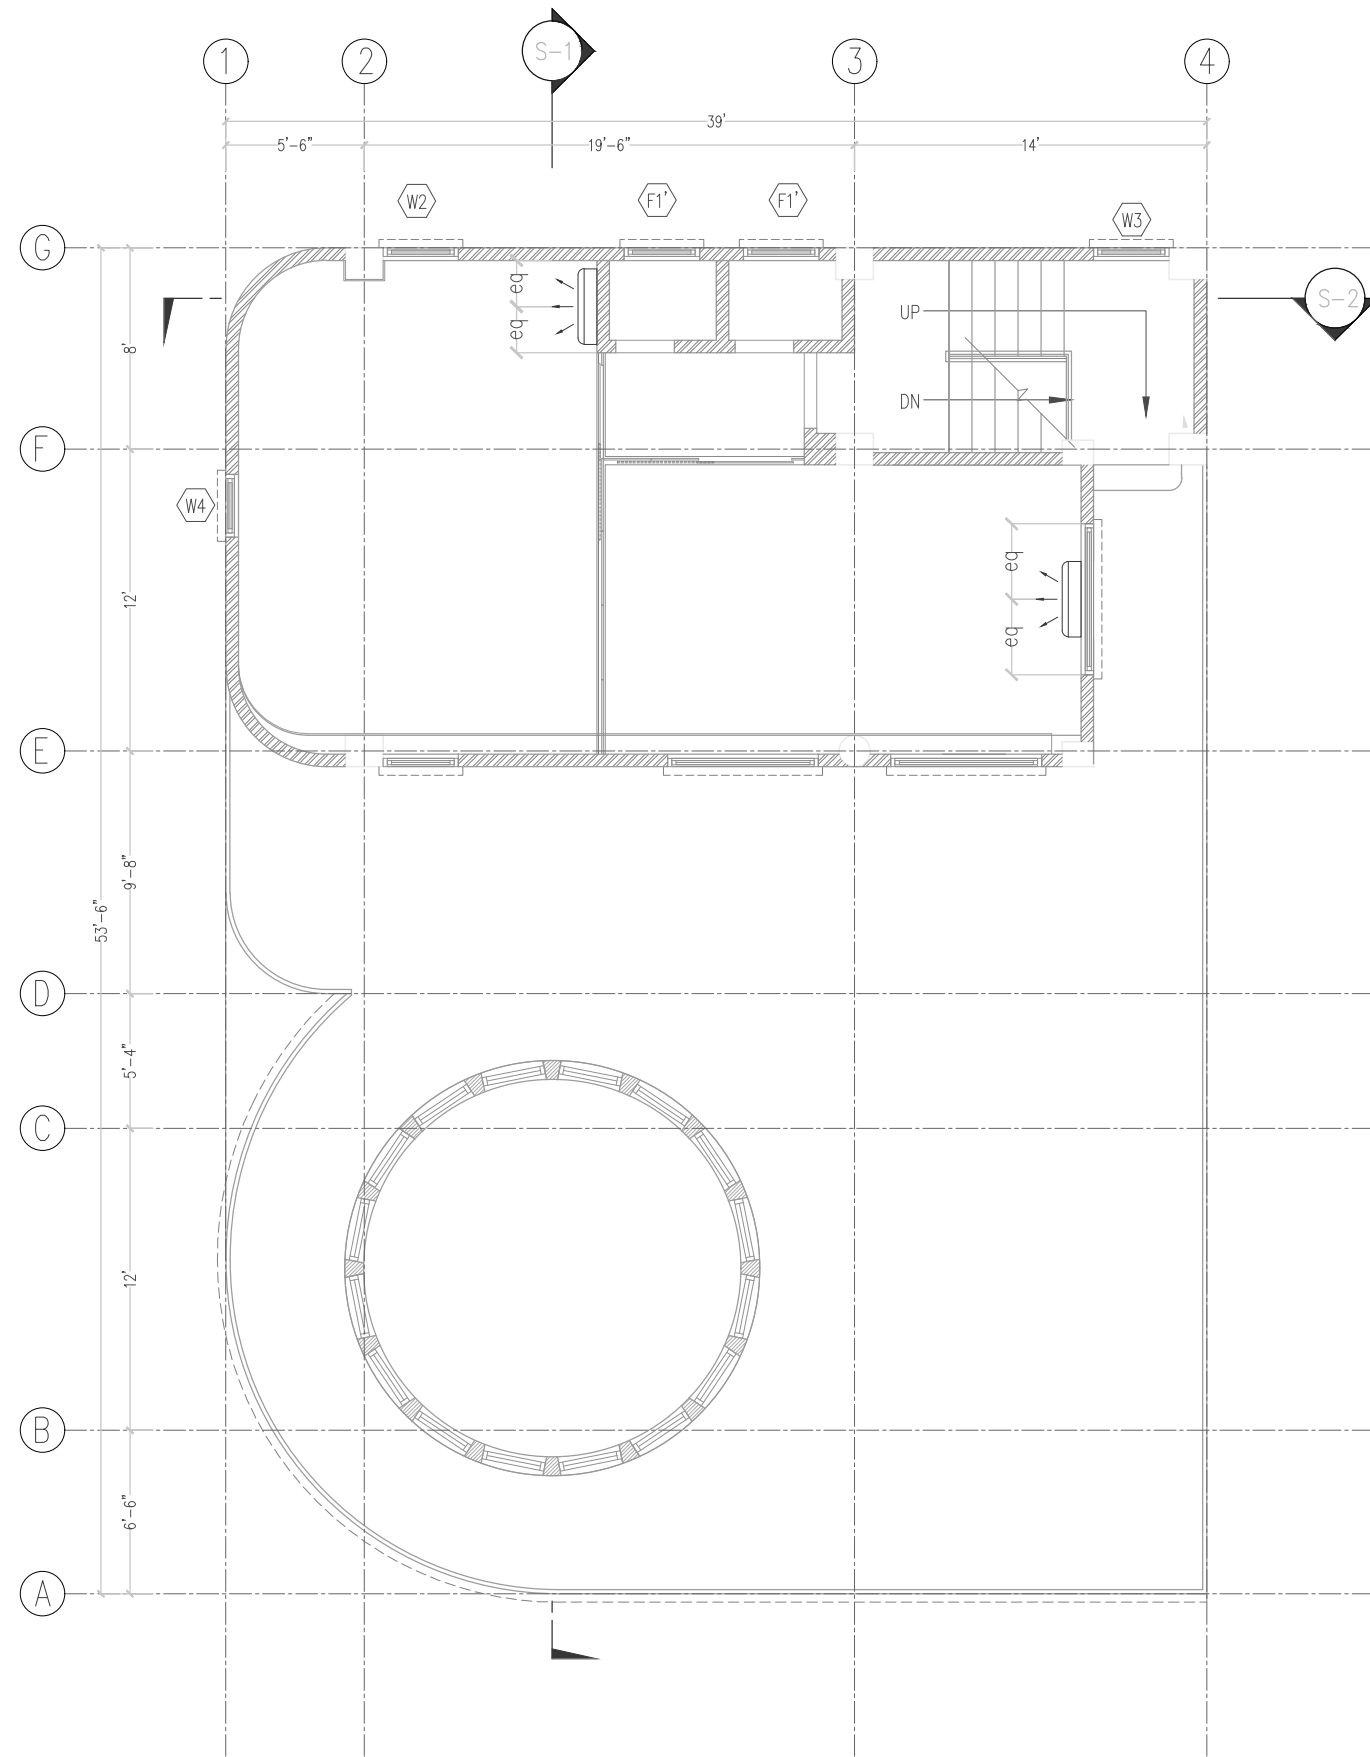

REVISION

PROJECT

YIN YIN COSMETIC SHOP
(PAKOKKU)
(SECOND FLOOR ID)

OWNER / APPLICANT

SUBJECT

AIRCON PLAN

SCALE



$\frac{3}{32}"=1'-0"$

DATE

L.S

SHEET NO.

2F-I-1.08

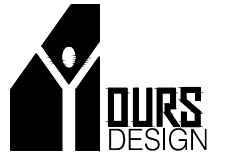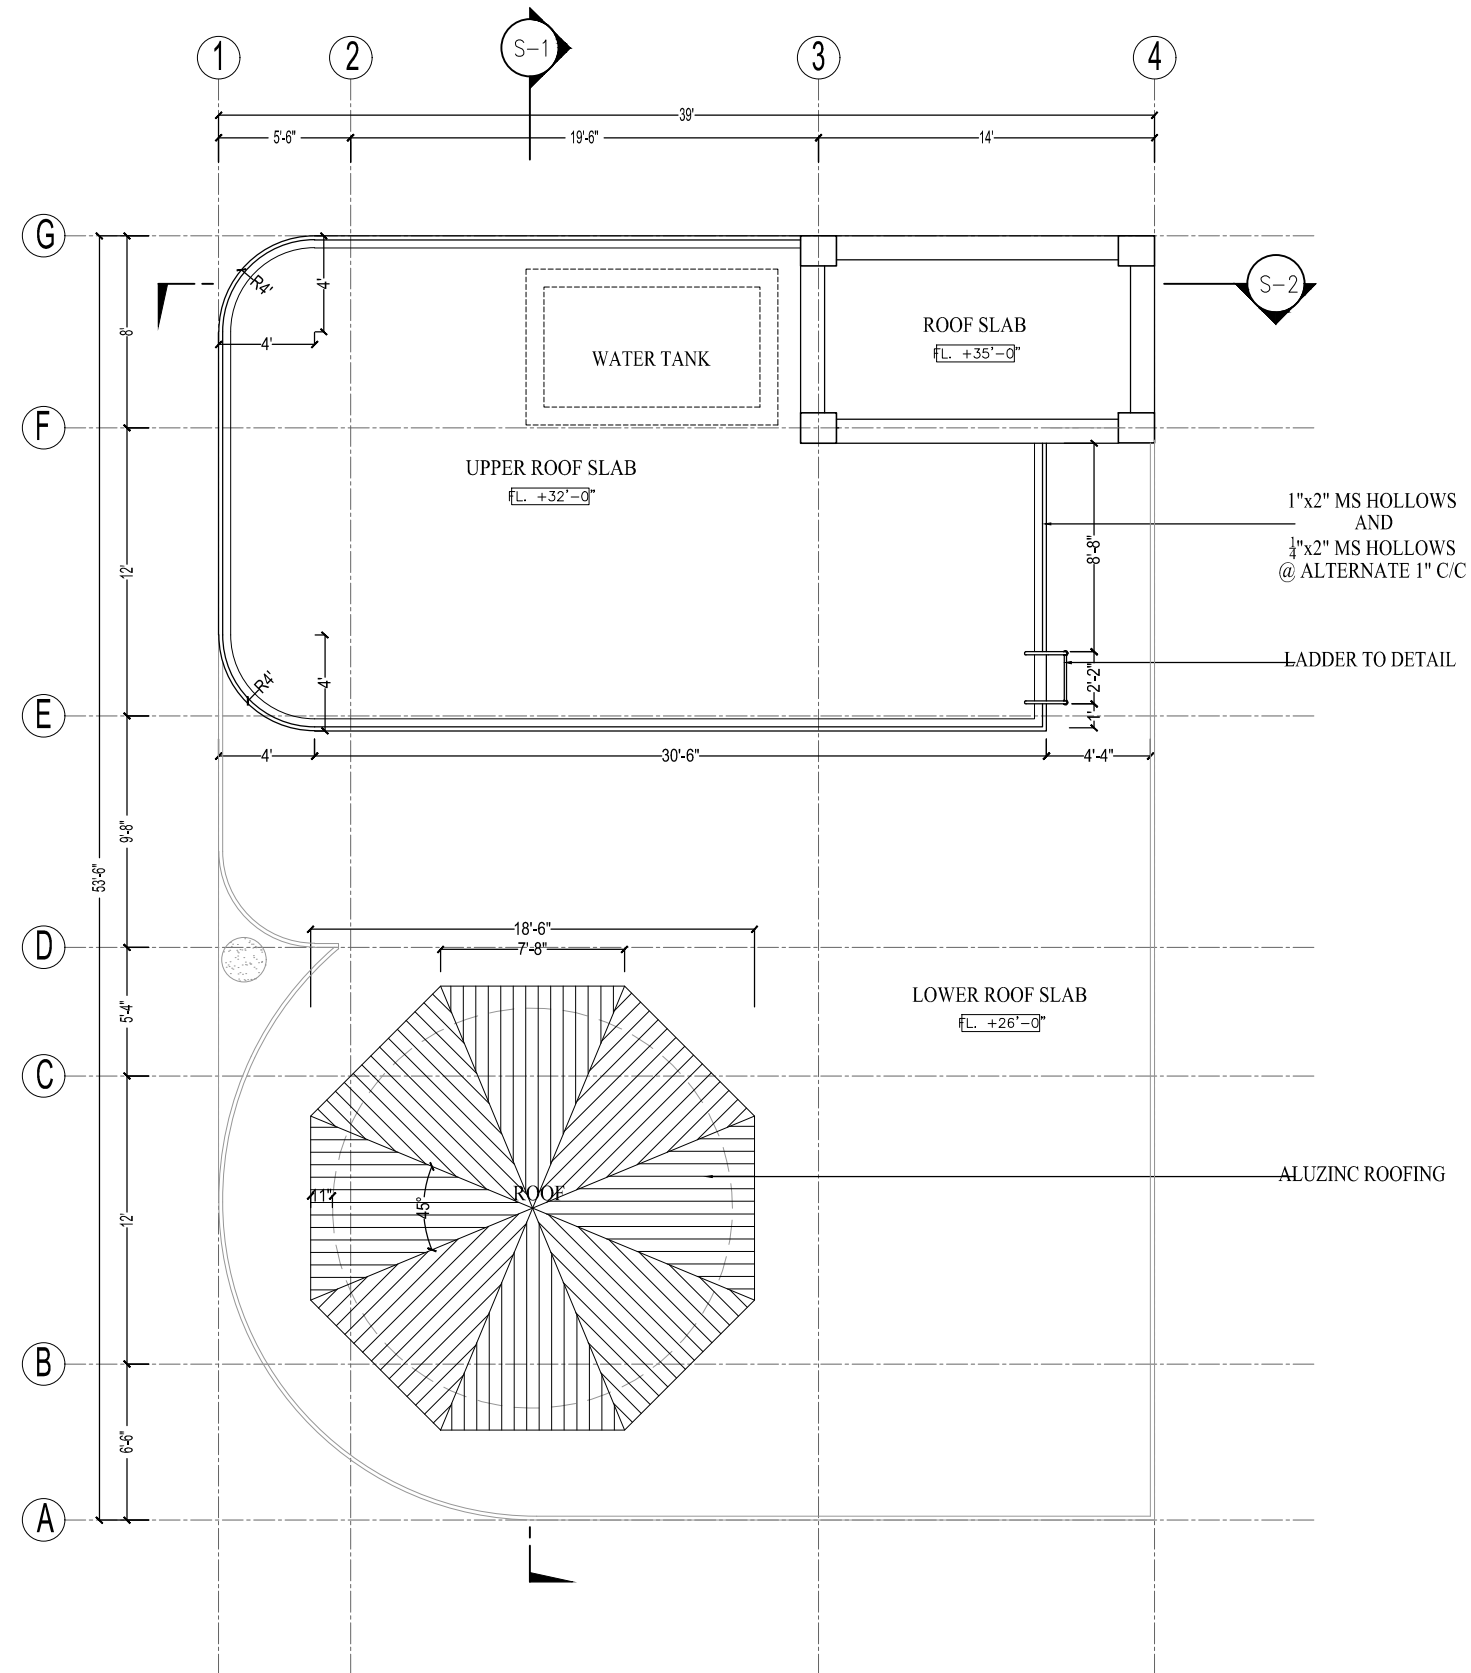

REVISION

PROJECT

YIN YIN
COSMETIC SHOP
(PAKOKKU)

OWNER / APPLICANT

SUBJECT

ROOF PLAN

SCALE


1/8" = 1'-0"

DATE

L.S

SHEET NO.

A-1.04

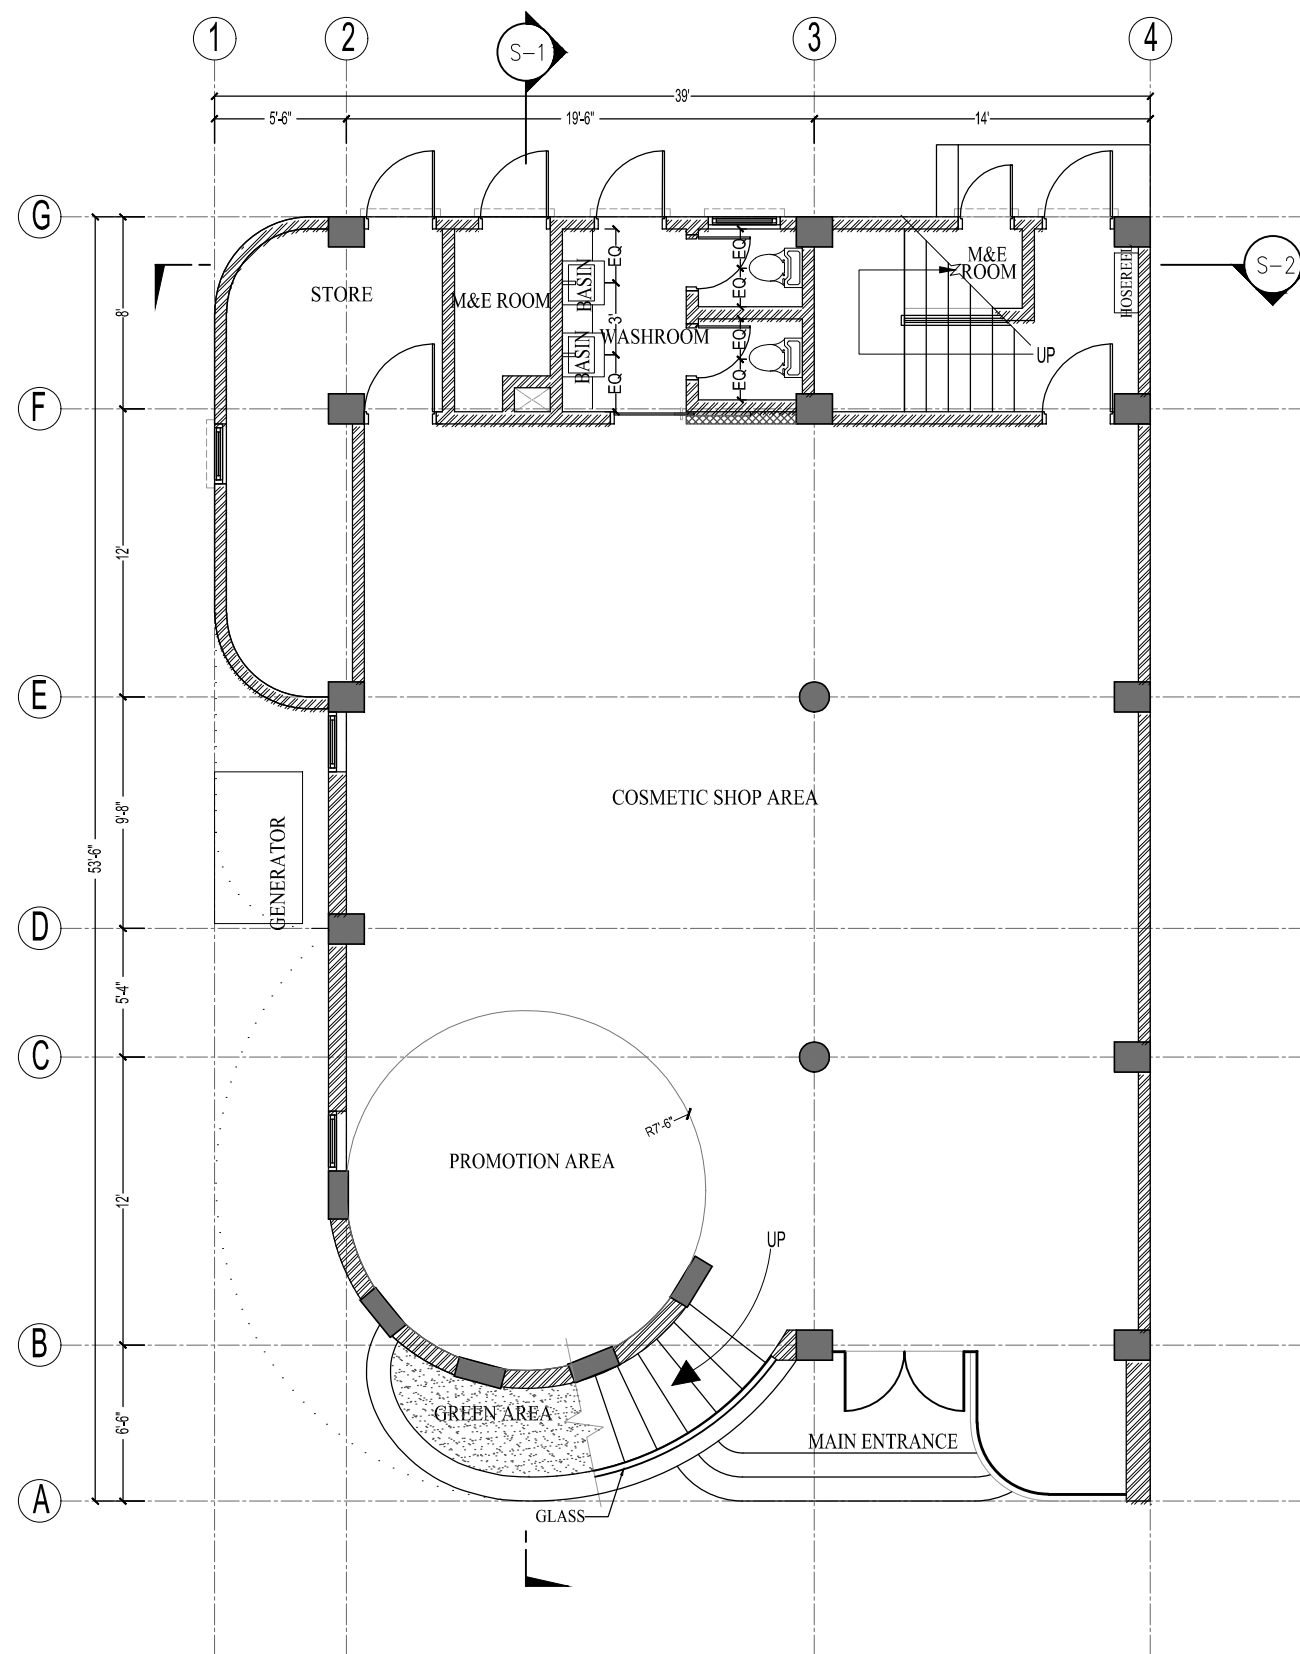

4 1/2" BRICK WALL WITH 1/2" PLASTER
ON BOTH SIDES



DRY WALL



REVISION

PROJECT

YIN YIN
COSMETIC SHOP
(PAKOKKU)

OWNER / APPLICANT

SUBJECT

FURNITURE LAYOUT PLAN
(GROUND FLOOR)

SCALE


1/8" = 1'-0"

DATE

L.S

SHEET NO.


A-1.01b

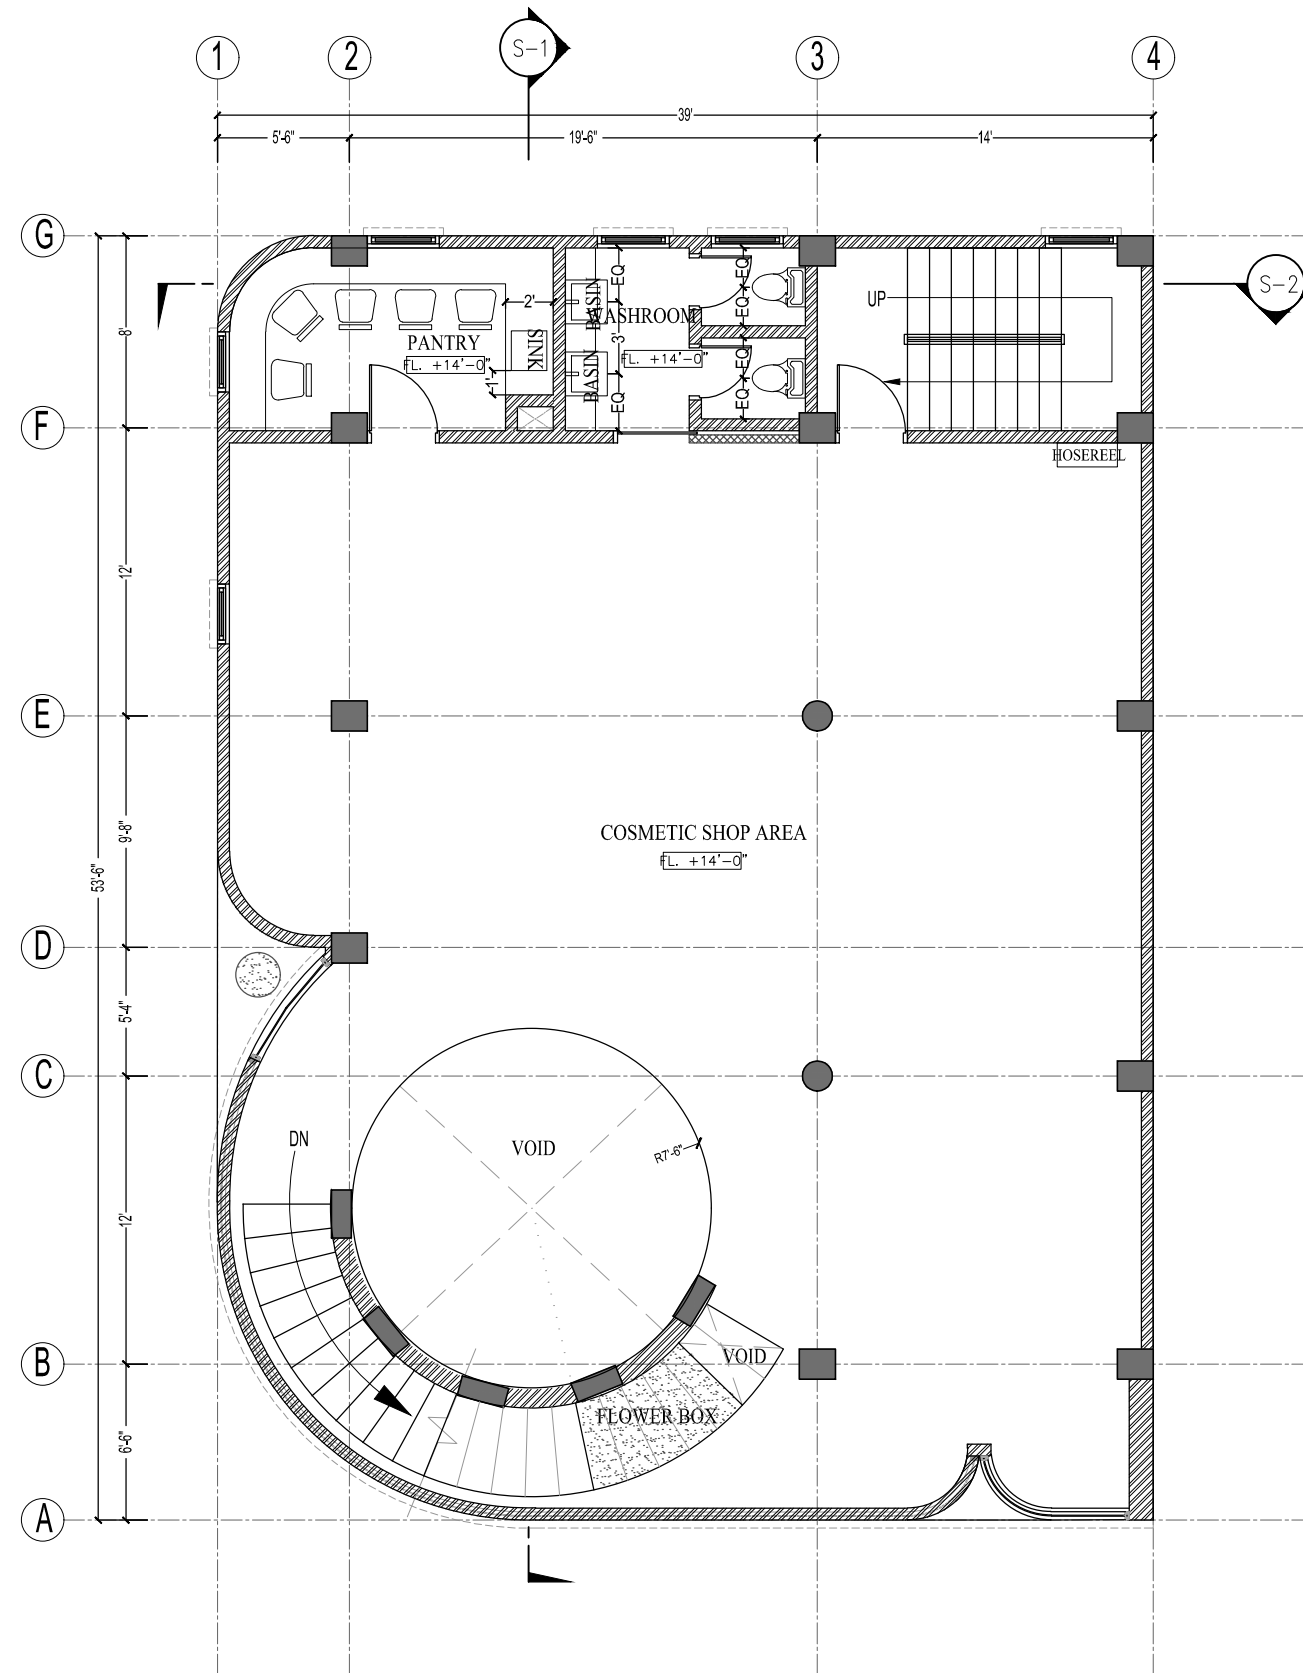


- 4 1/2" BRICK WALL WITH 1/2" PLASTER ON BOTH SIDES
- DRY WALL



REVISION	
PROJECT	
YIN YIN COSMETIC SHOP (PAKOKKU)	
OWNER / APPLICANT	
SUBJECT	
FURNITURE LAYOUT PLAN (FIRST FLOOR)	
SCALE	1/8" = 1'-0"
DATE	
L.S	
SHEET NO.	
A-1.02b	

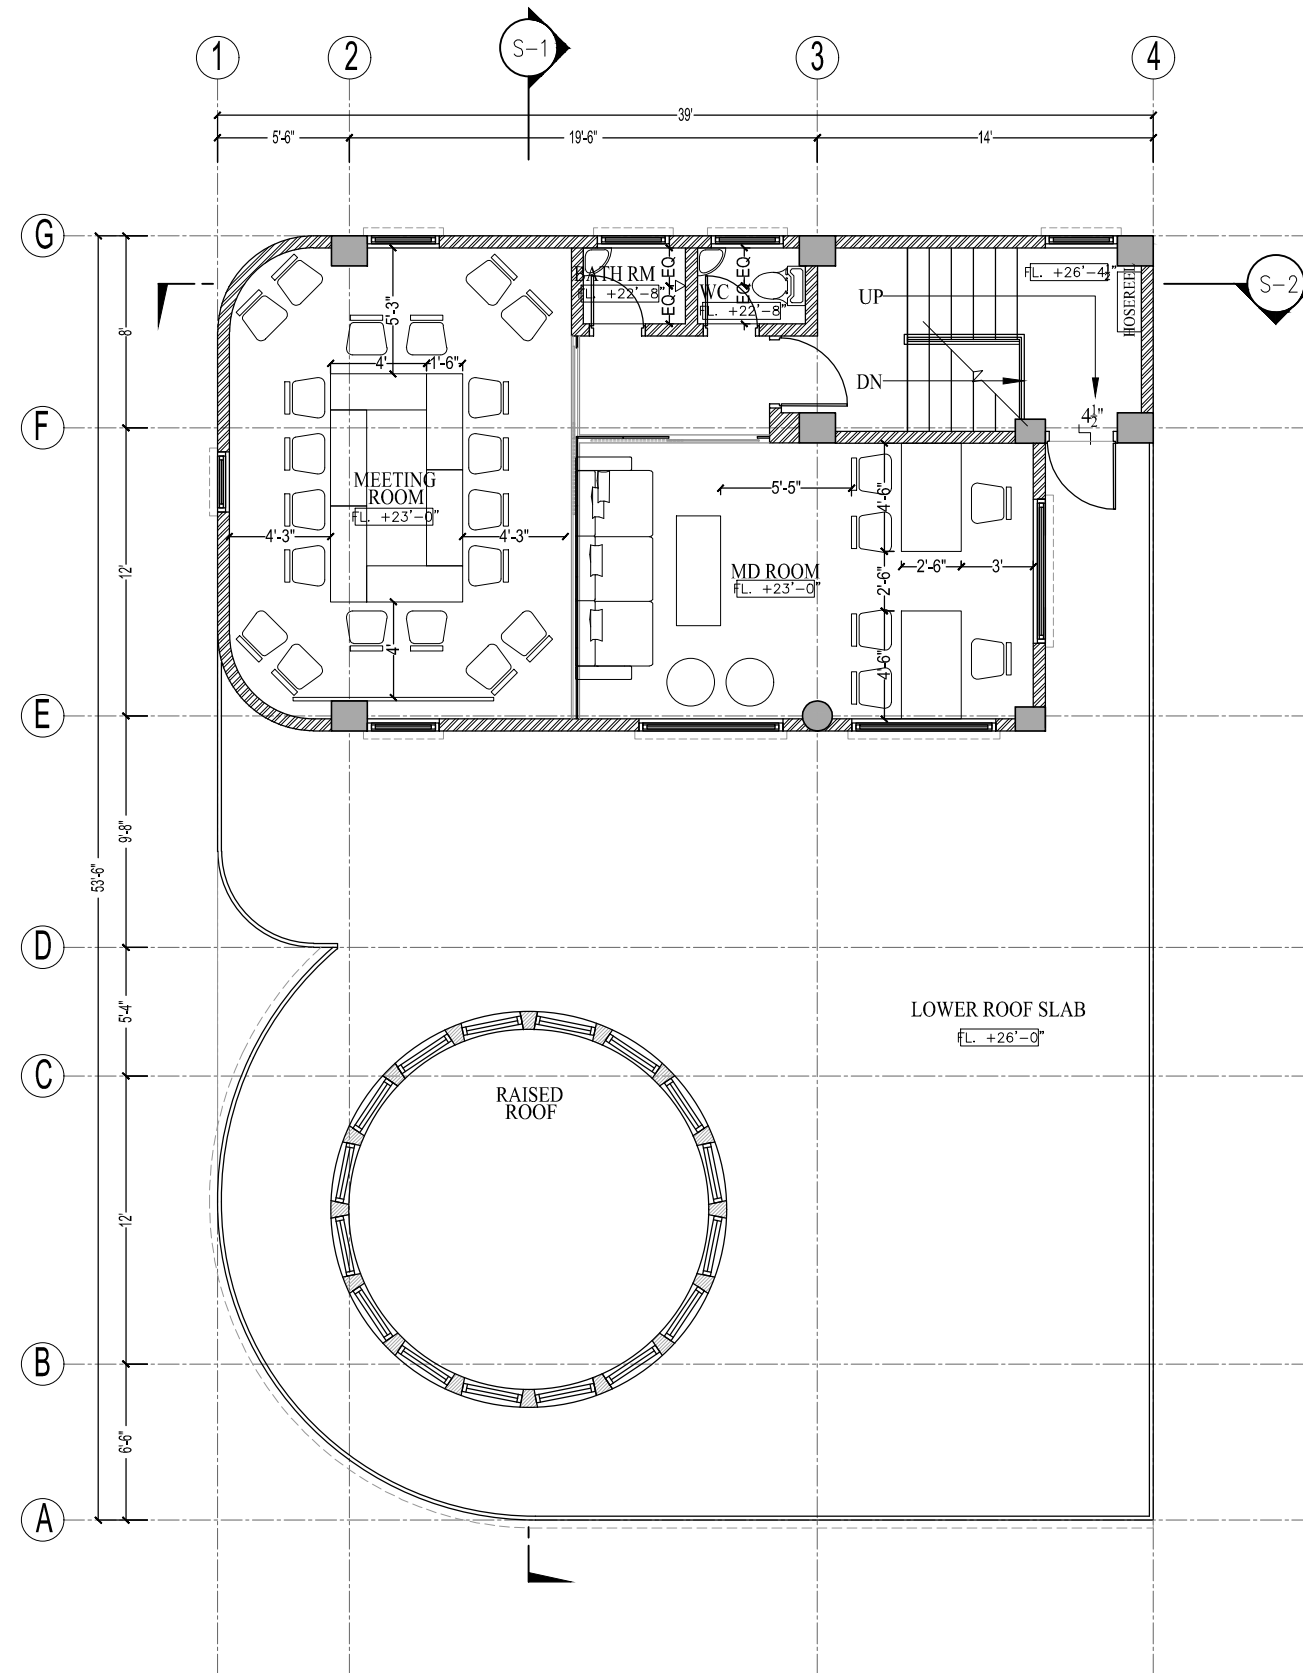

4 1/2" BRICK WALL WITH 1/2" PLASTER
ON BOTH SIDES

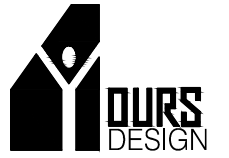

REVISION

PROJECT

YIN YIN
COSMETIC SHOP
(PAKOKKU)

OWNER / APPLICANT

SUBJECT

FURNITURE LAYOUT PLAN
(SECOND FLOOR)

SCALE


1/8" = 1'-0"

DATE

L.S

SHEET NO.

A-1.03b

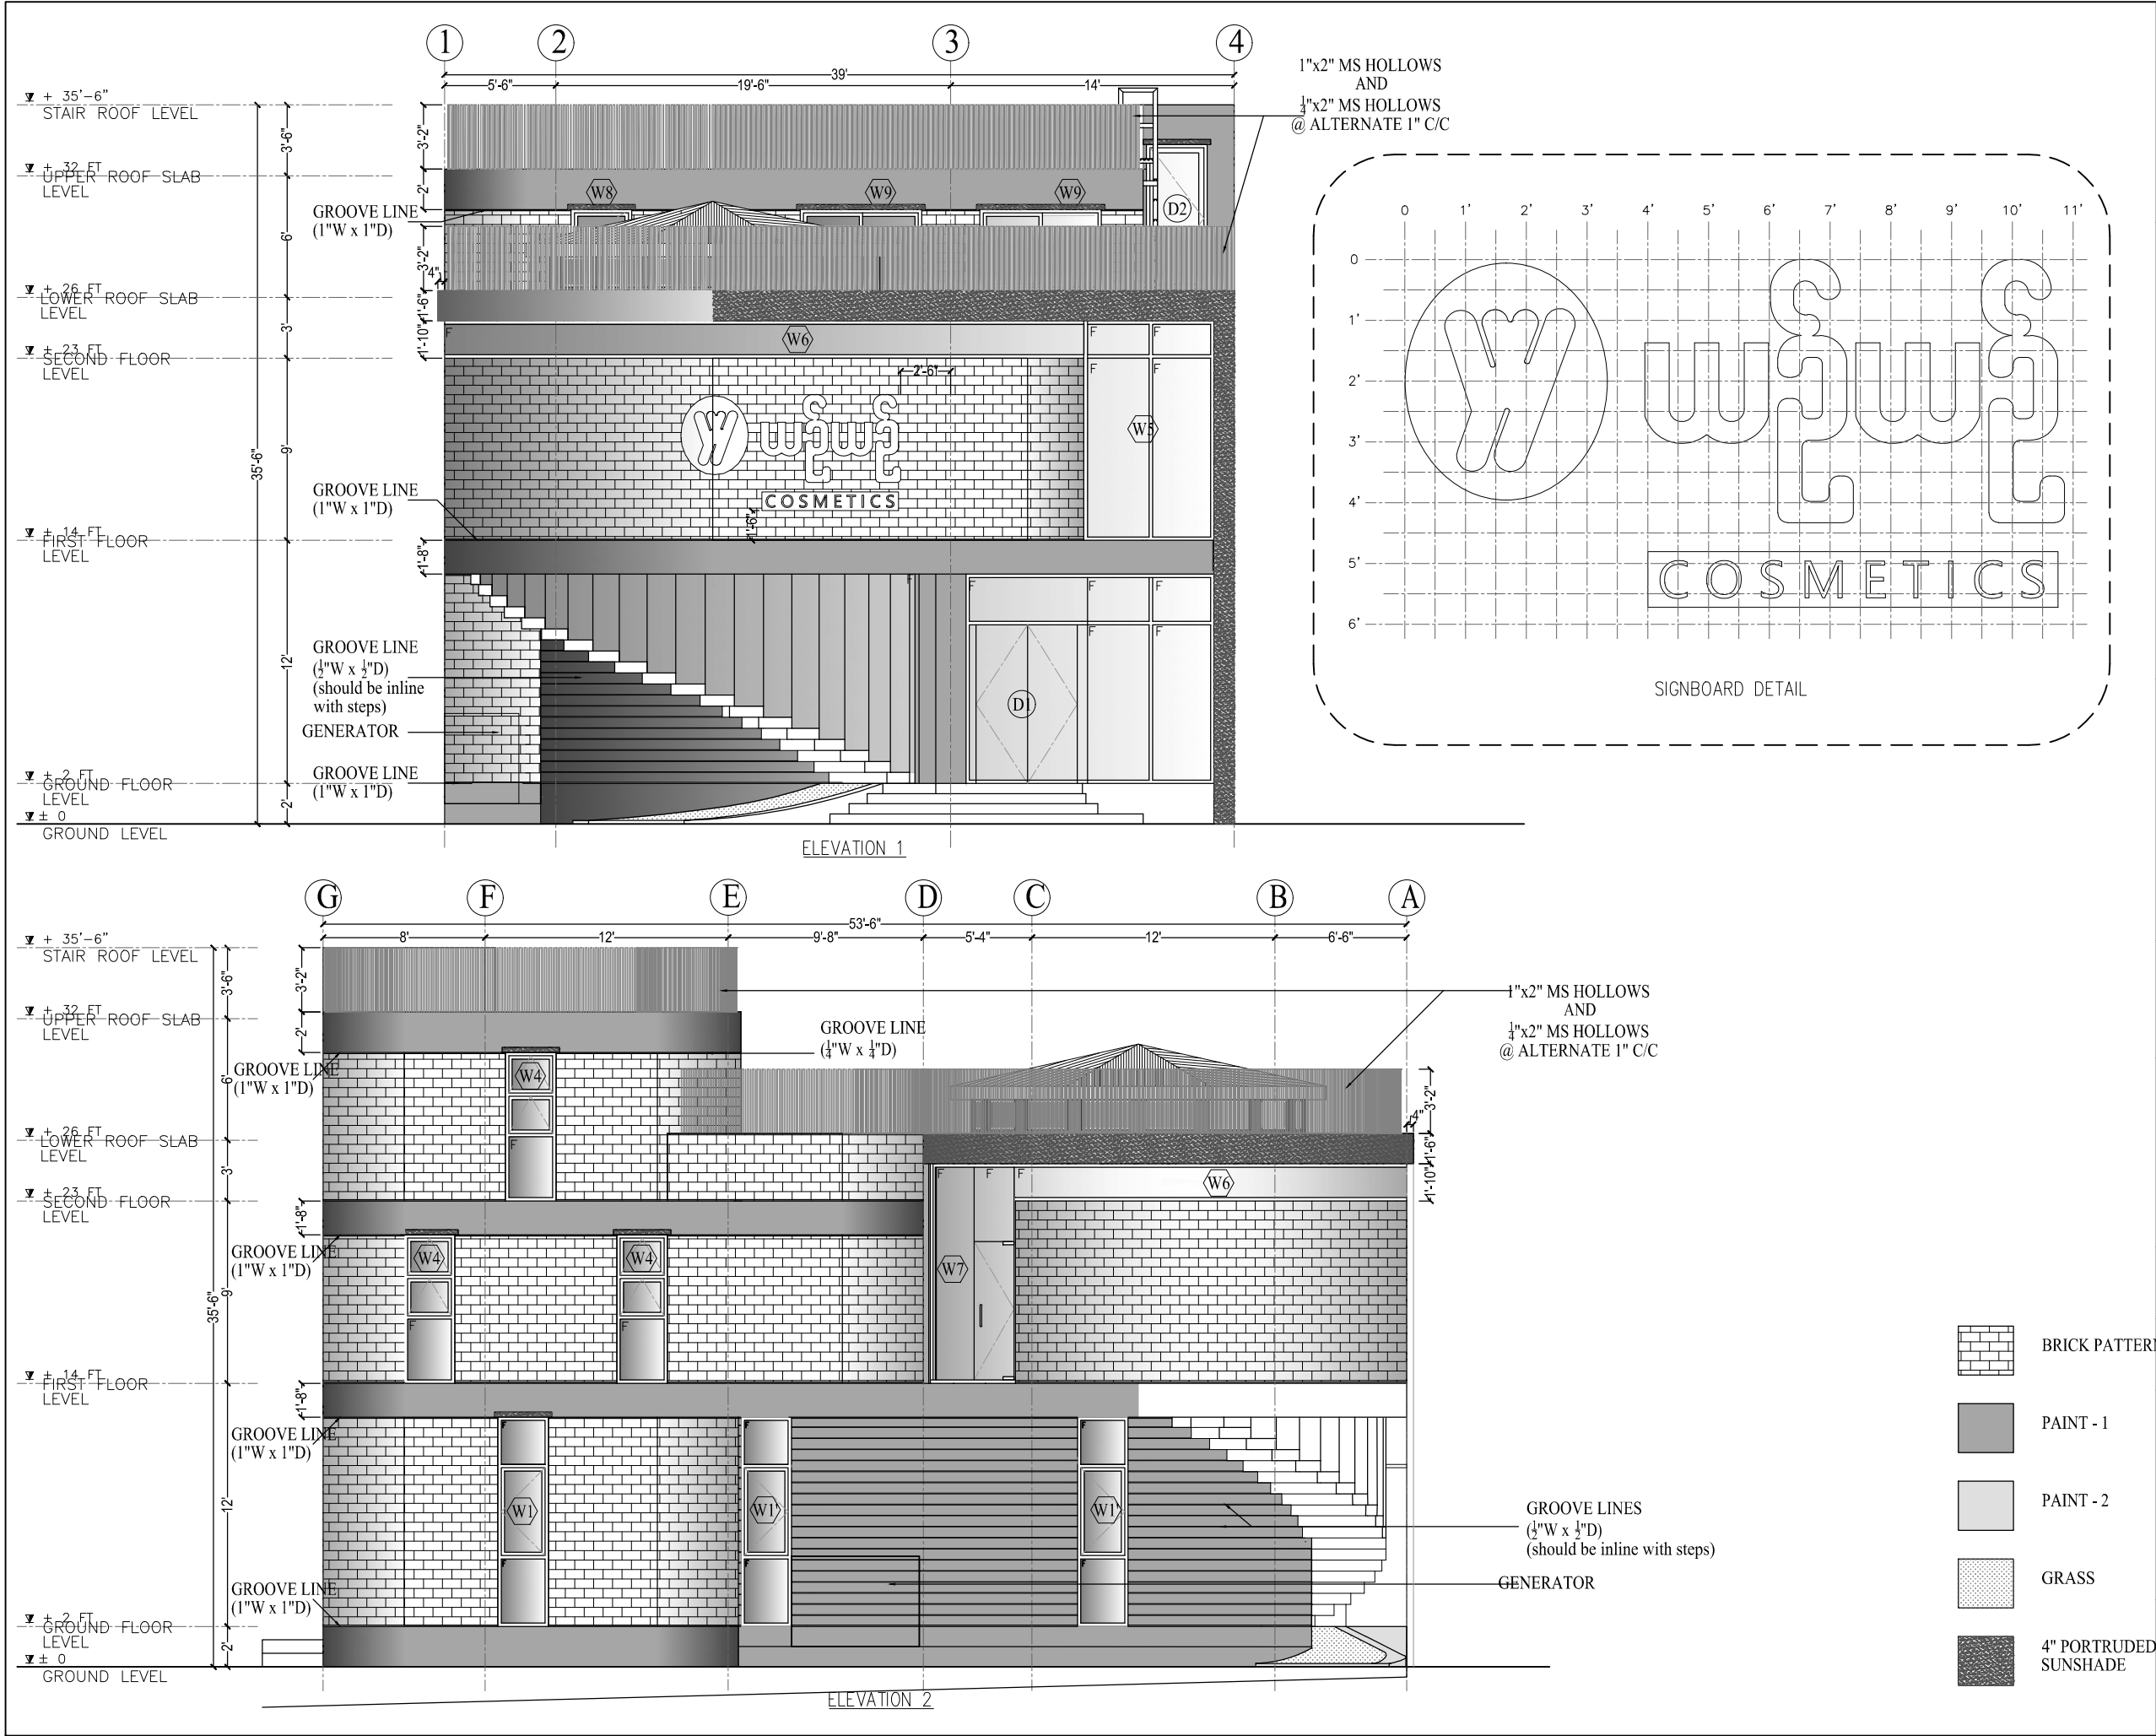

REVISION

PROJECT

YIN YIN
COSMETIC SHOP
(PAKOKKU)

OWNER / APPLICANT

SUBJECT

ELEVATION 1 & 2

SCALE


1/8" = 1'-0"

DATE


L.S

SHEET NO.

A-2.01

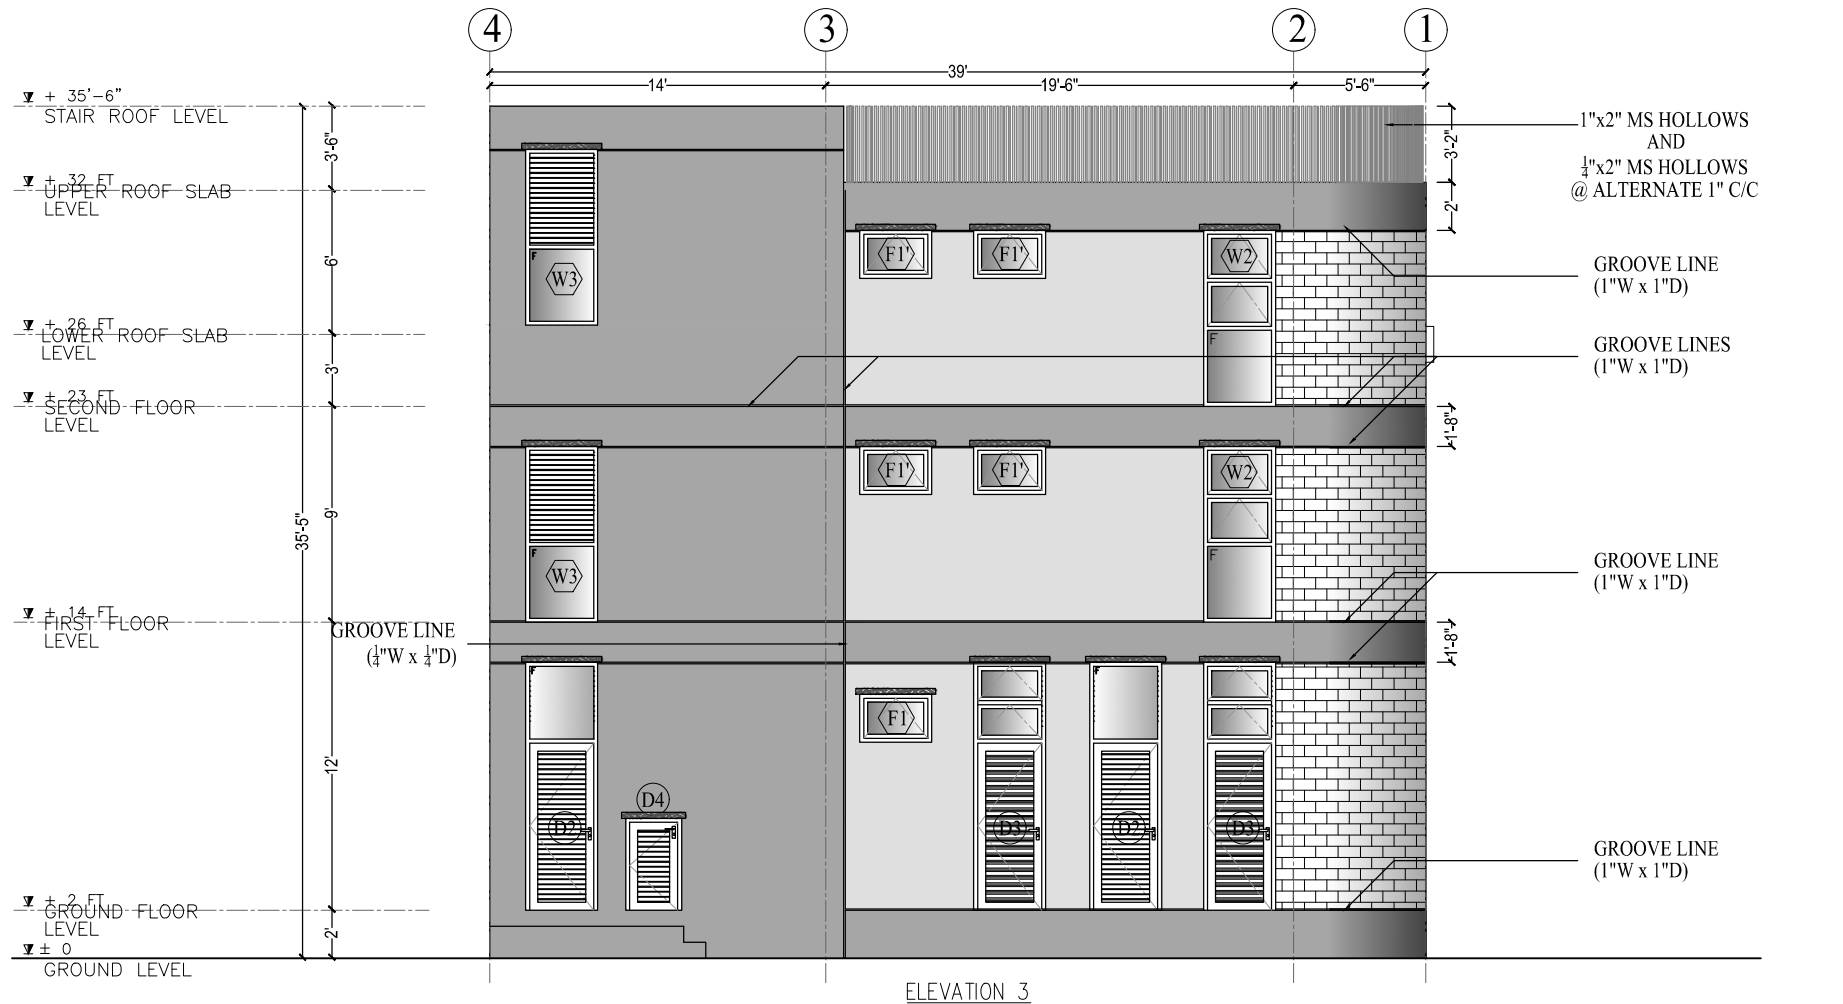

ELEVATION 3

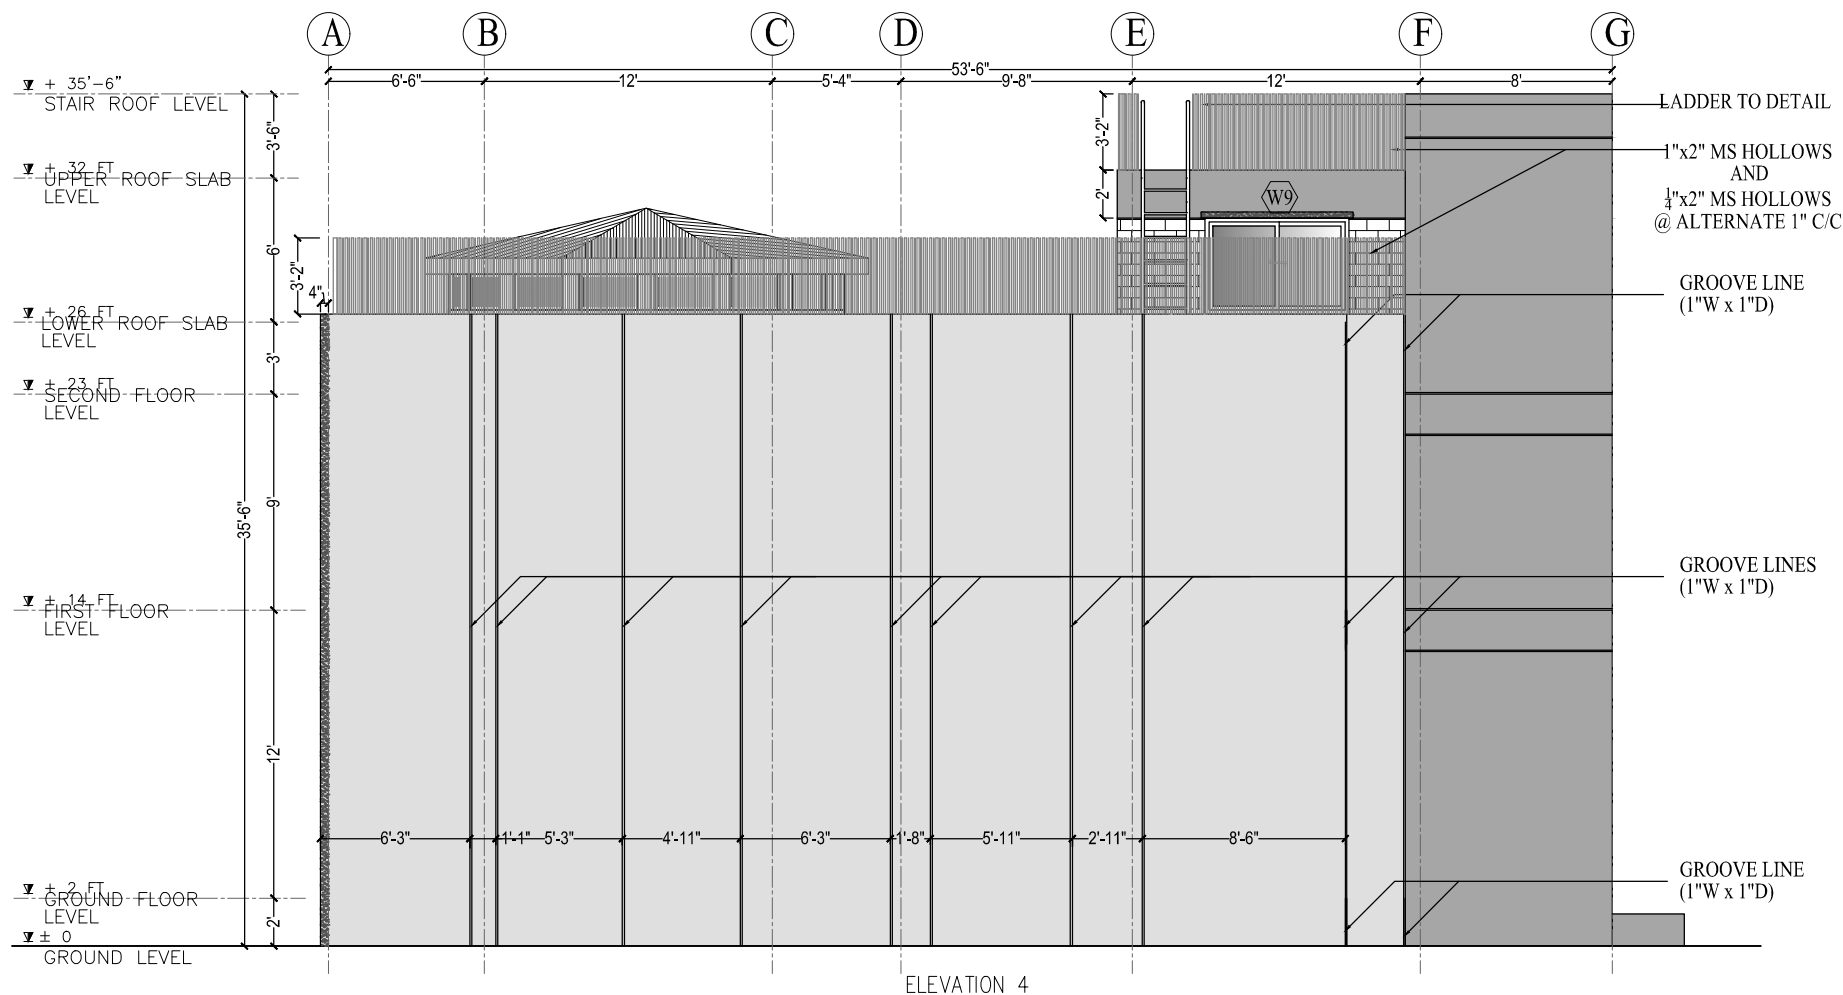

ELEVATION 4

-  BRICK LAYER
-  PAINT - 1
-  PAINT - 2
-  4" PORTRUDED SUNSHADE



REVISION

28.08.20
 WASHROOM DOOR
 ADDED

CHANGED
 D2,D3 DOOR TYPE

&
 F1,F1' WINDOW LOCATION
 DIMENSION CHANGED

PROJECT

YIN YIN
 COSMETIC SHOP
 (PAKOKKU)

OWNER / APPLICANT

SUBJECT

ELEVATION 3 & 4

SCALE


1/8" = 1'-0"

DATE


L.S

SHEET NO.

A-2.02

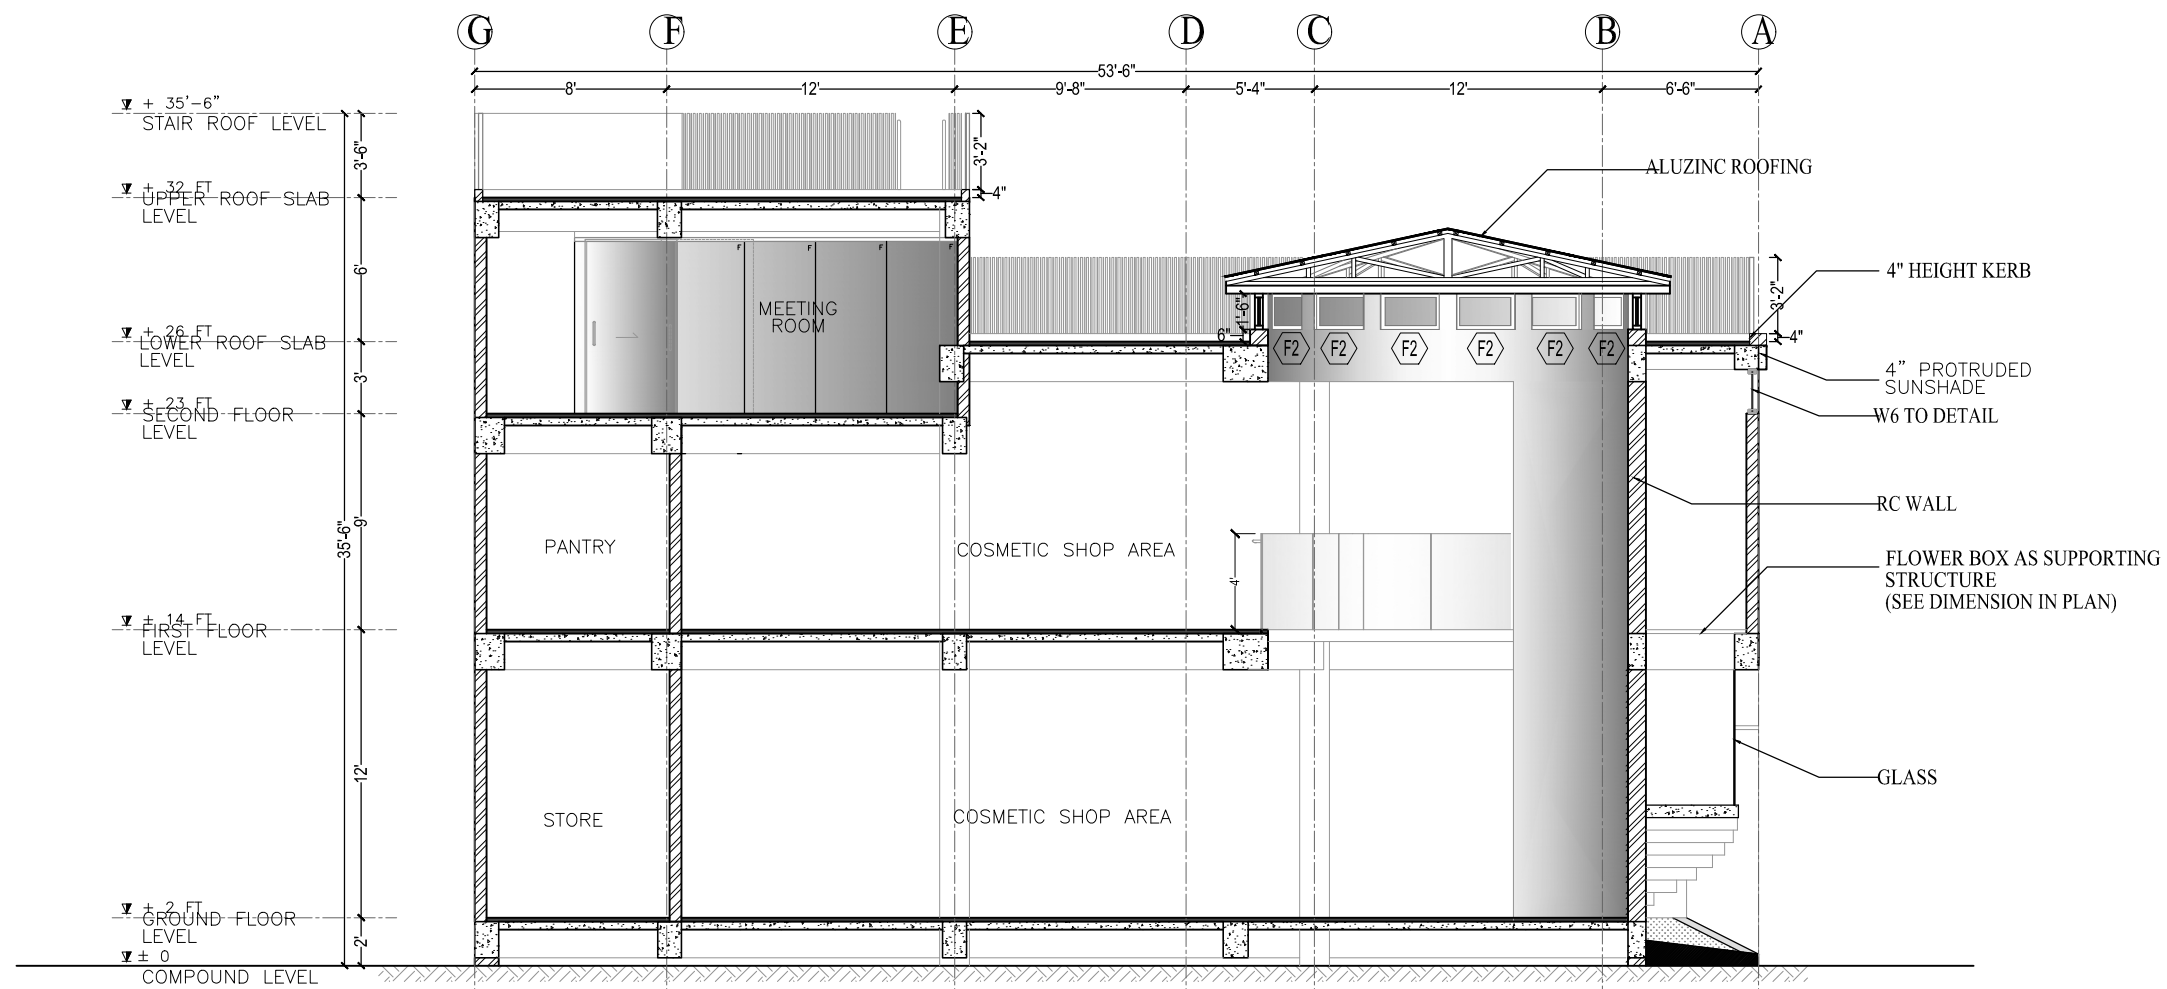

SECTION 1

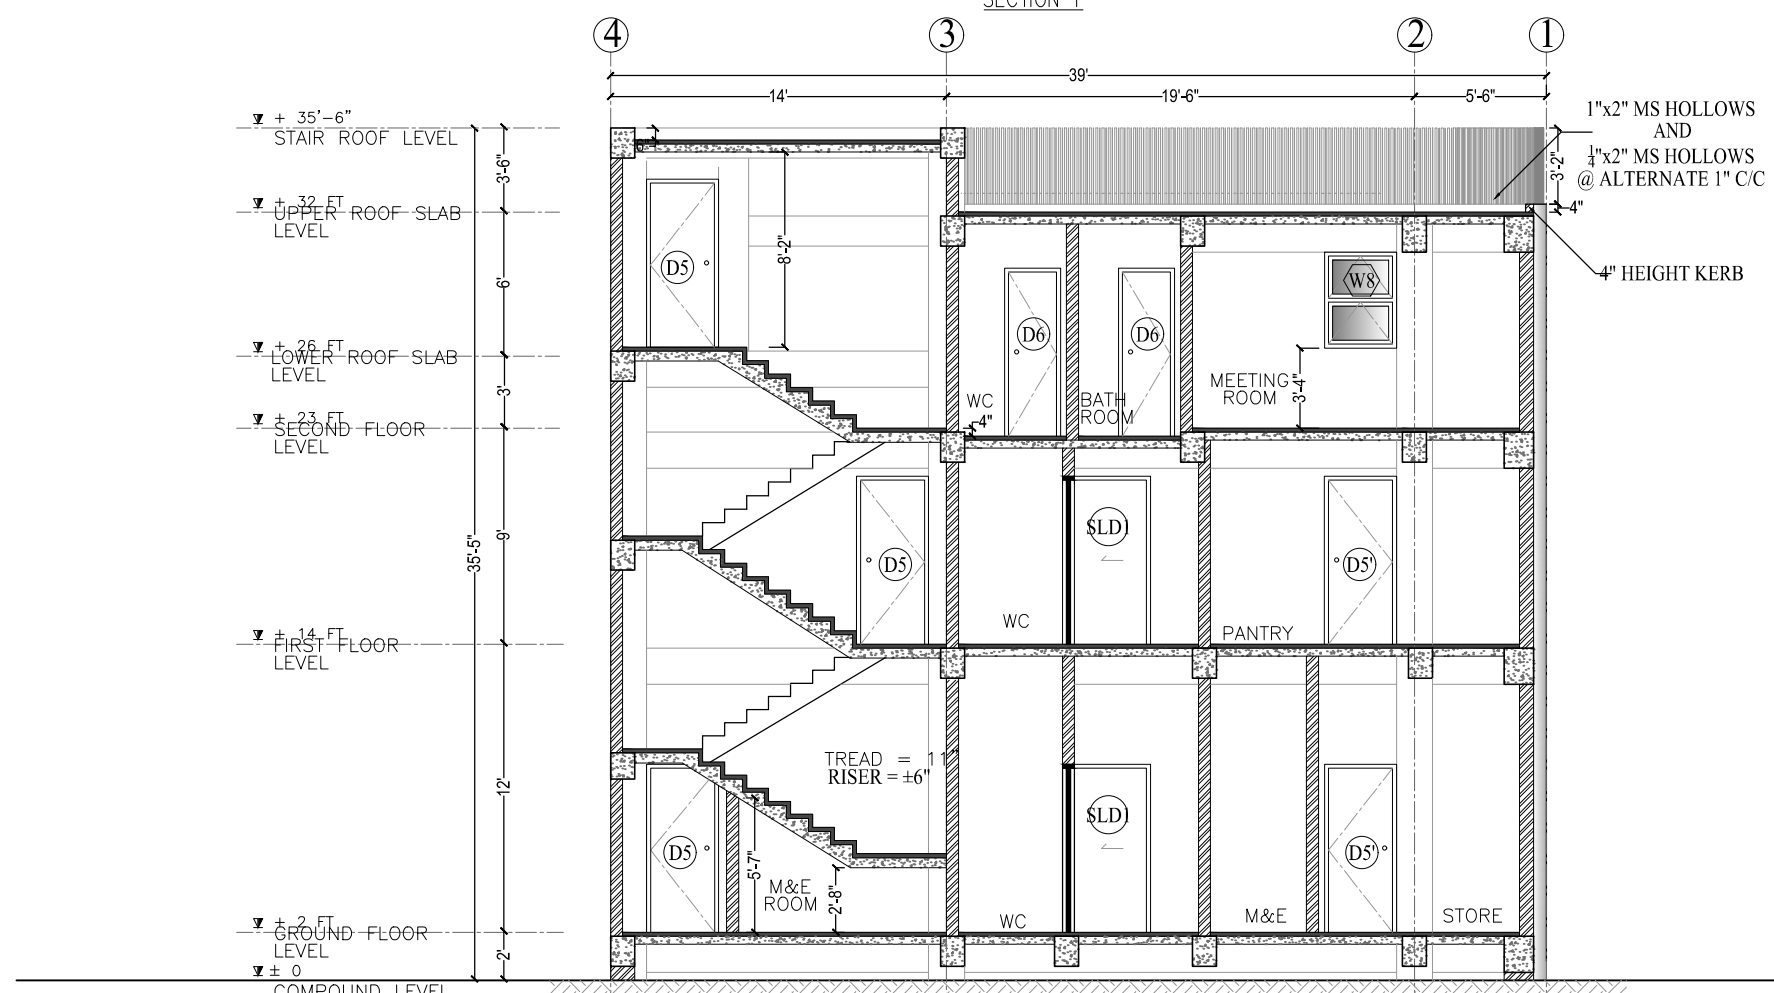

SECTION 2



REVISION

PROJECT

YIN YIN
COSMETIC SHOP
(PAKOKKU)

OWNER / APPLICANT

SUBJECT

SECTION 1 & 2

SCALE

1/8" = 1'-0"


DATE

L.S


SHEET NO.

A-3.01


DRAFT

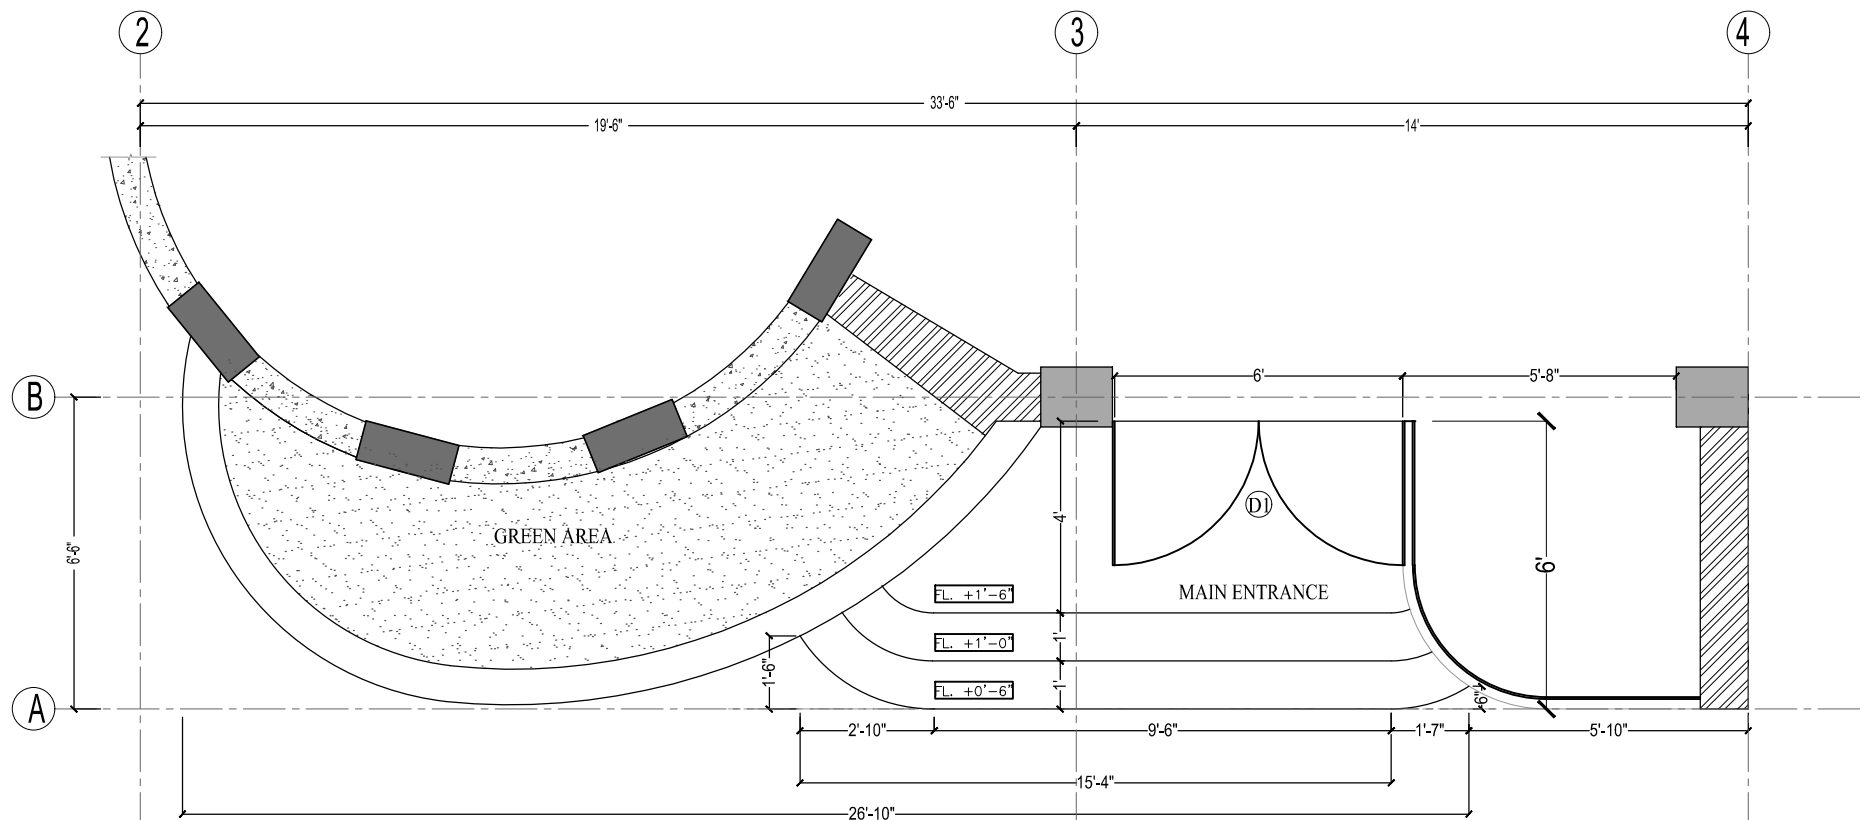

PLAN

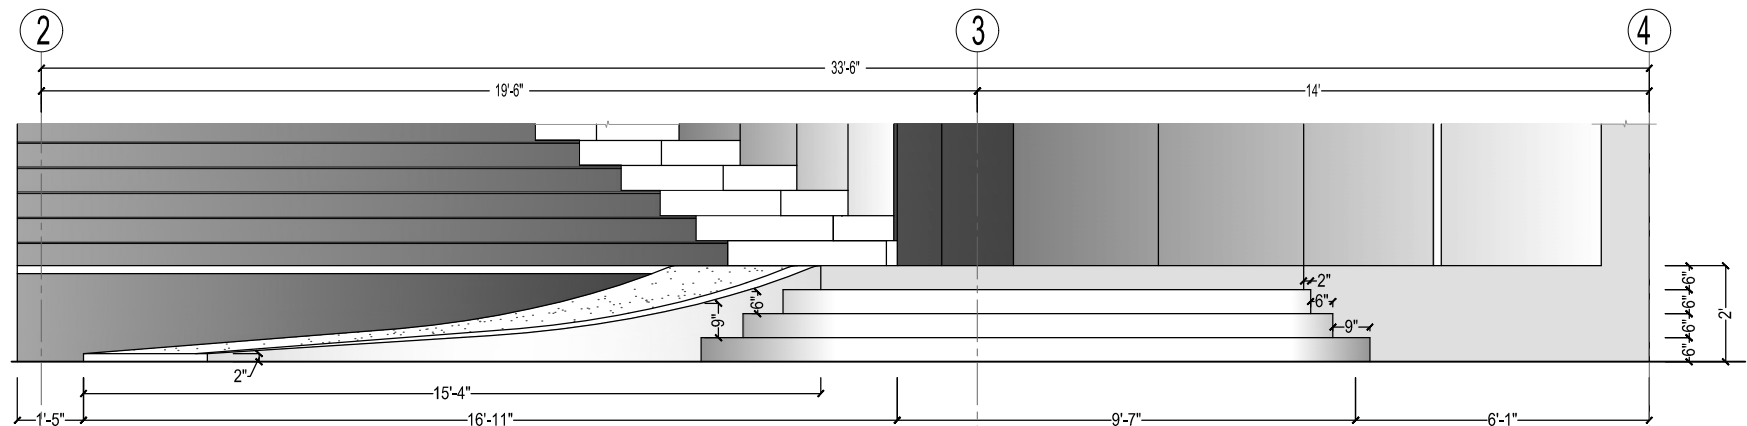

ELEVATION

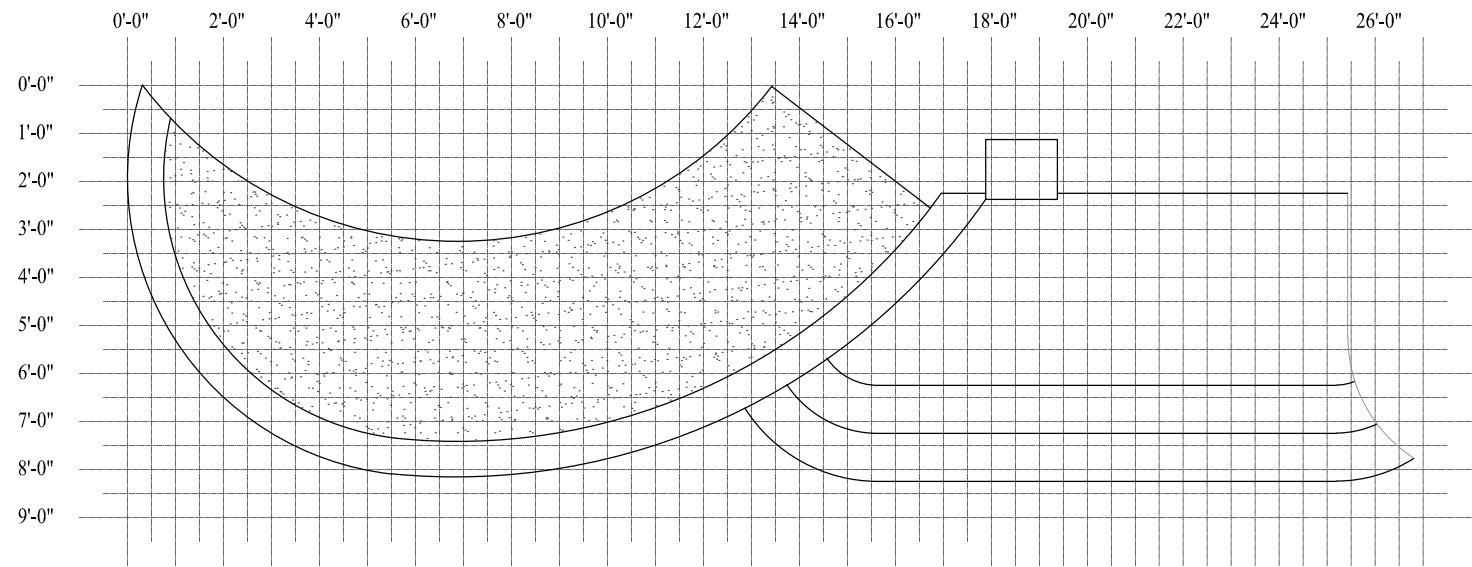

GREEN AREA DETAIL

NOTE: ON-SITE MEASUREMENT SHOULD BE MADE



REVISION

PROJECT

YIN YIN
COSMETIC SHOP
(PAKOKKU)

OWNER / APPLICANT

SUBJECT

ENTRANCE STAIR DETAIL

SCALE





$\frac{1}{4}" = 1'-0"$

DATE

L.S

SHEET NO.

A-4.01

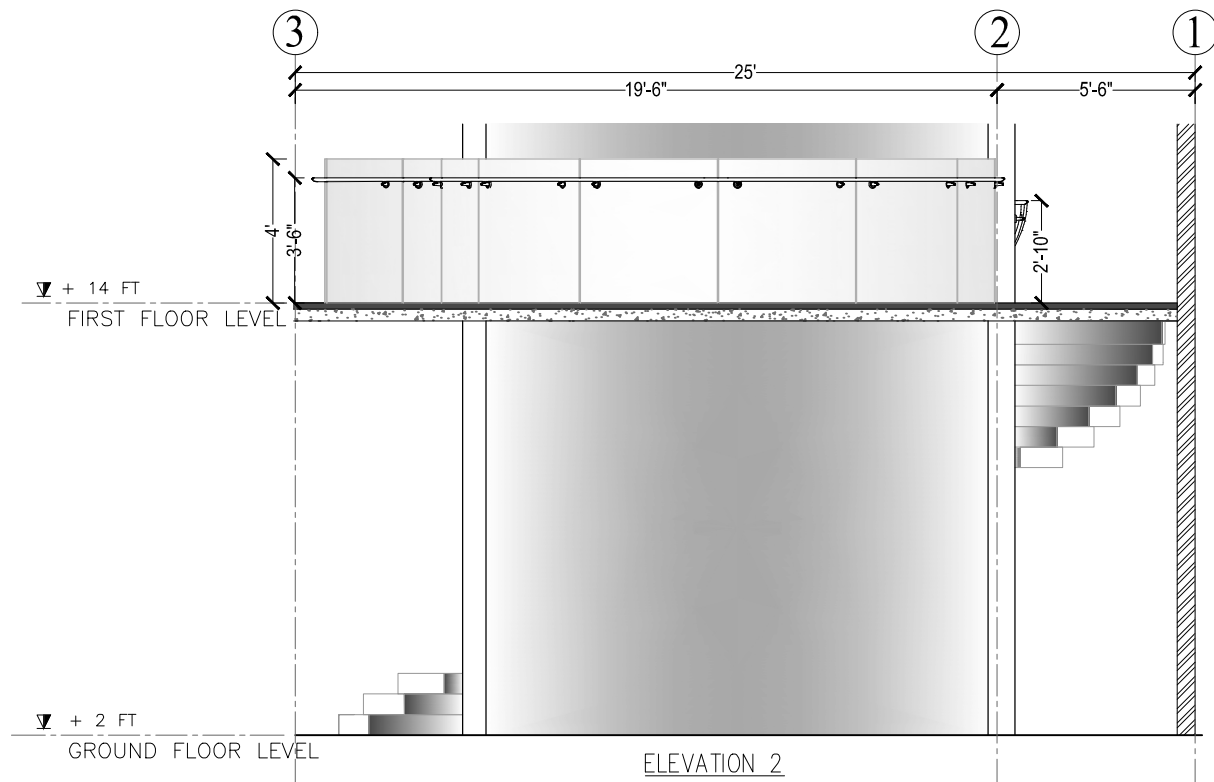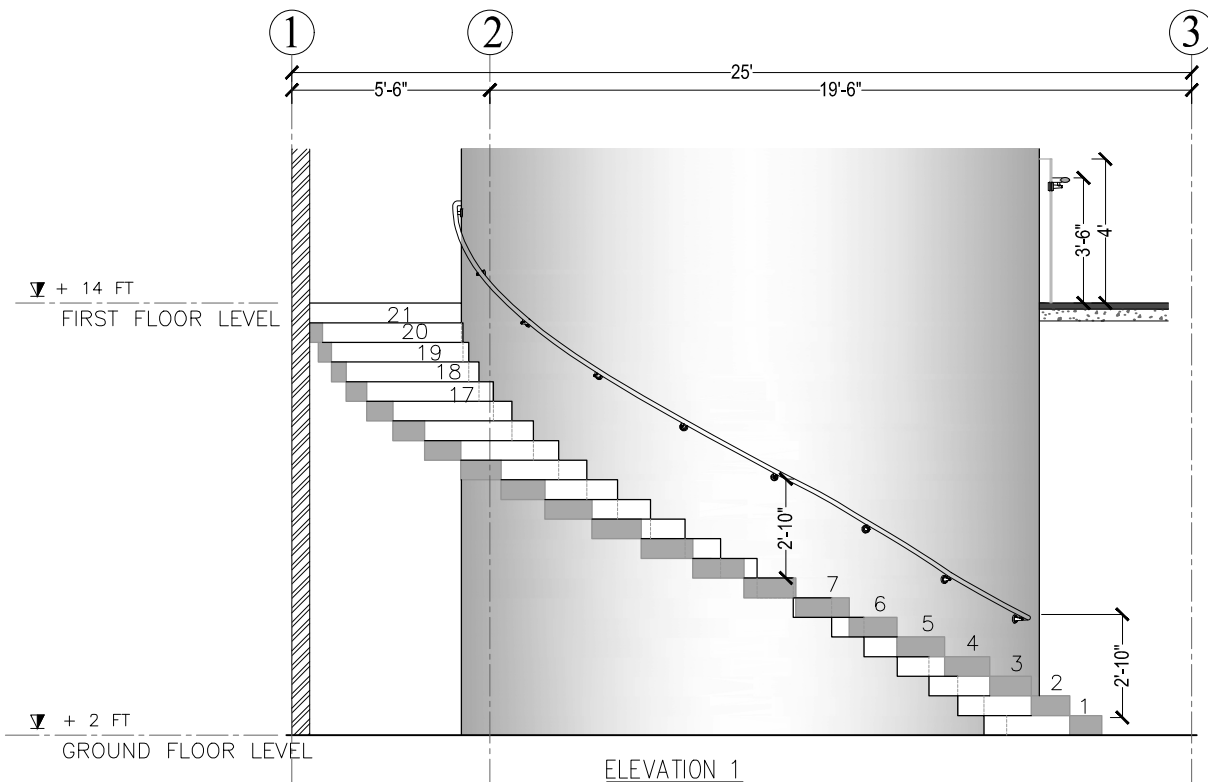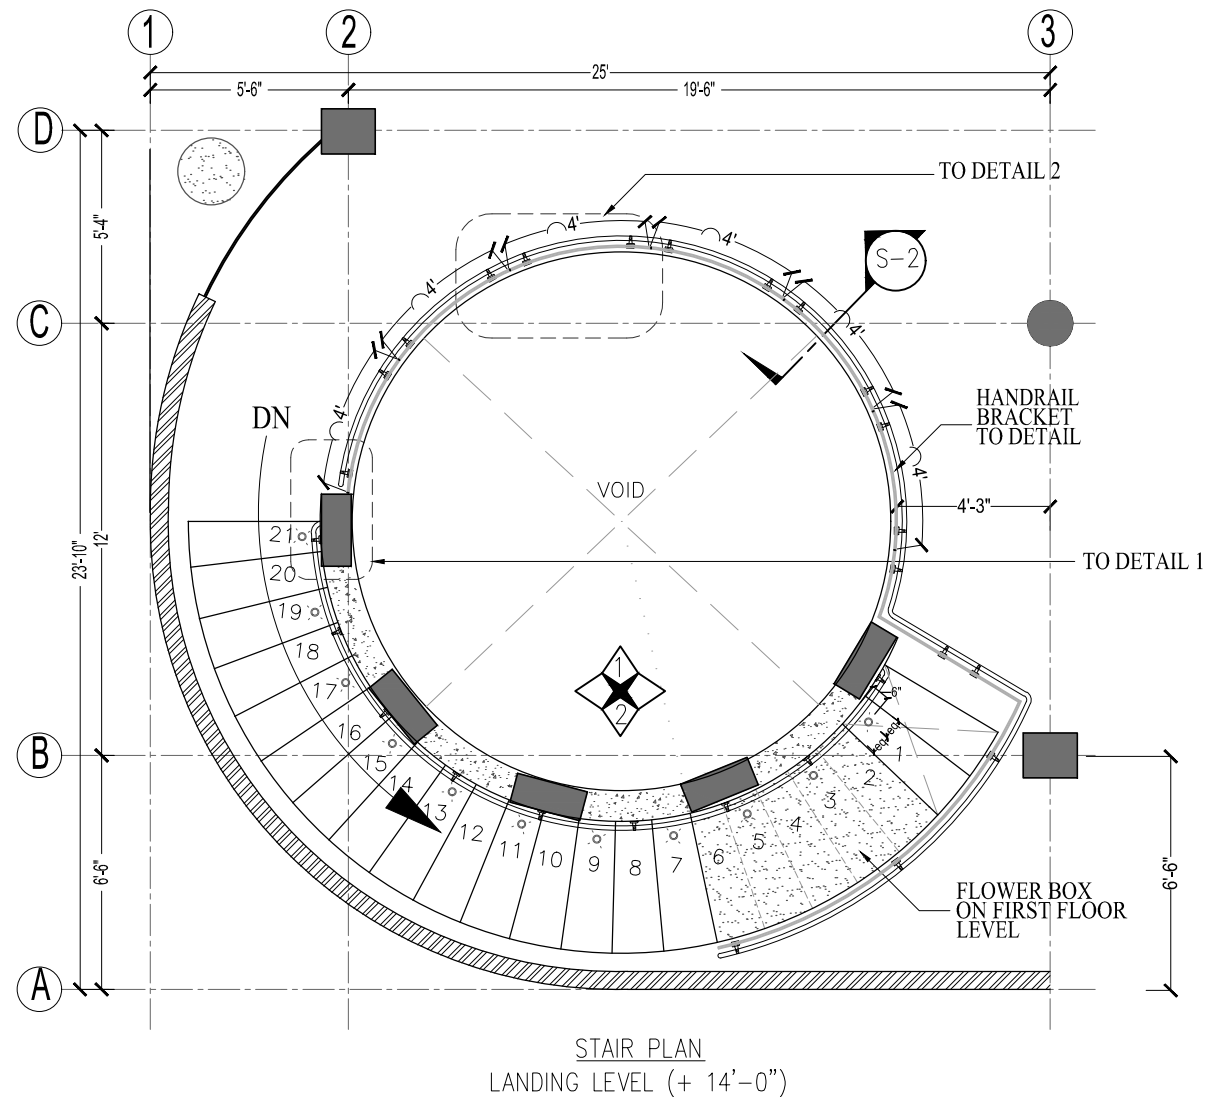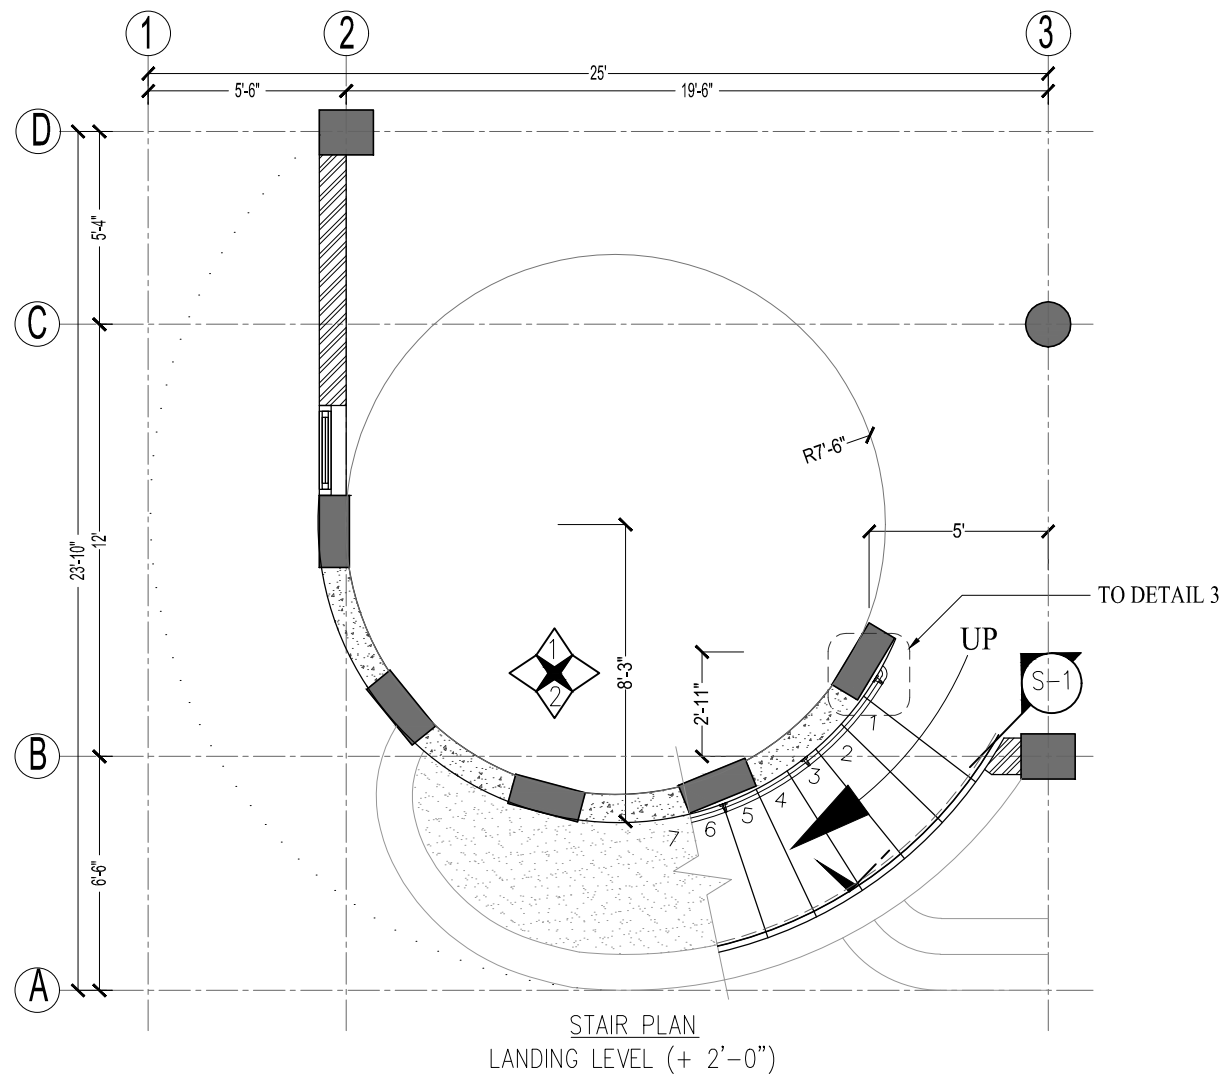

NOTE: ON-SITE MEASUREMENT SHOULD BE MADE



REVISION

PROJECT

YIN YIN
COSMETIC SHOP
(PAKOKKU)

OWNER / APPLICANT

SUBJECT

SPIRAL STAIR DETAIL

SCALE









$\frac{3}{16}" = 1' - 0"$

DATE

L.S

SHEET NO.

A-4.02a

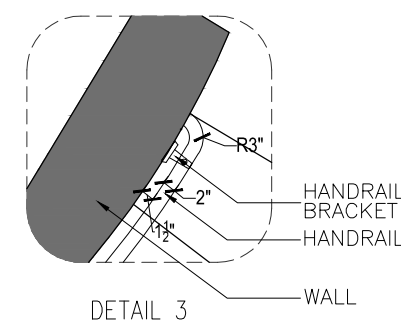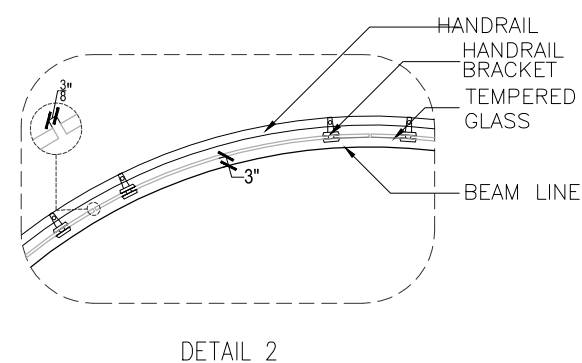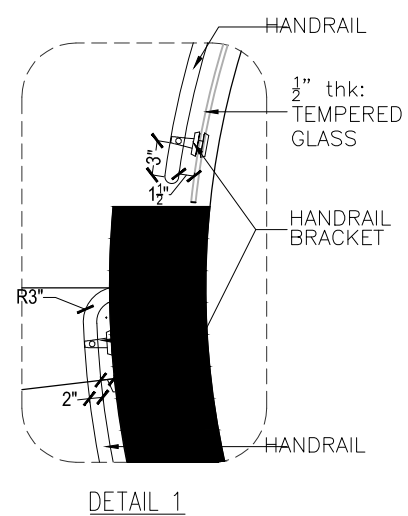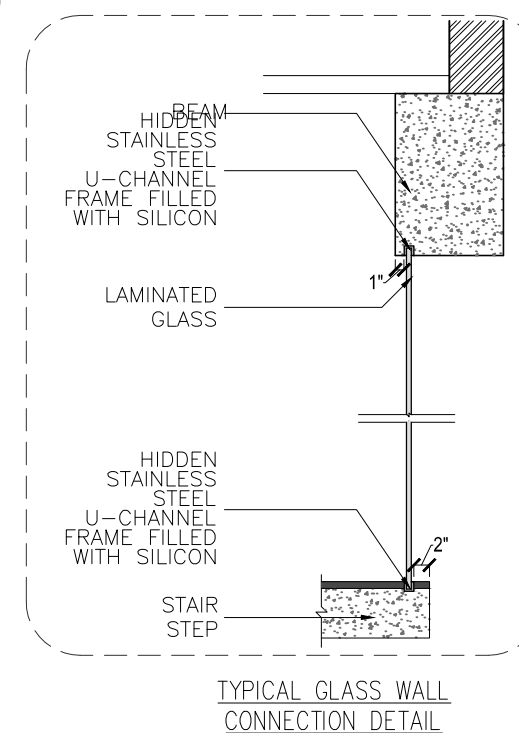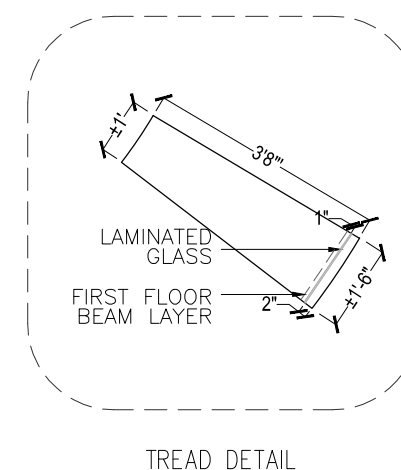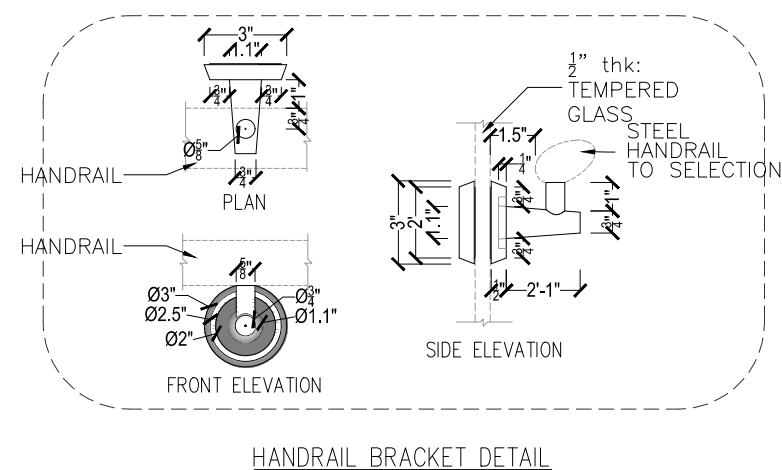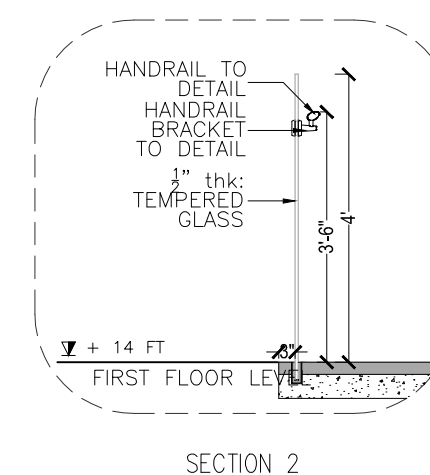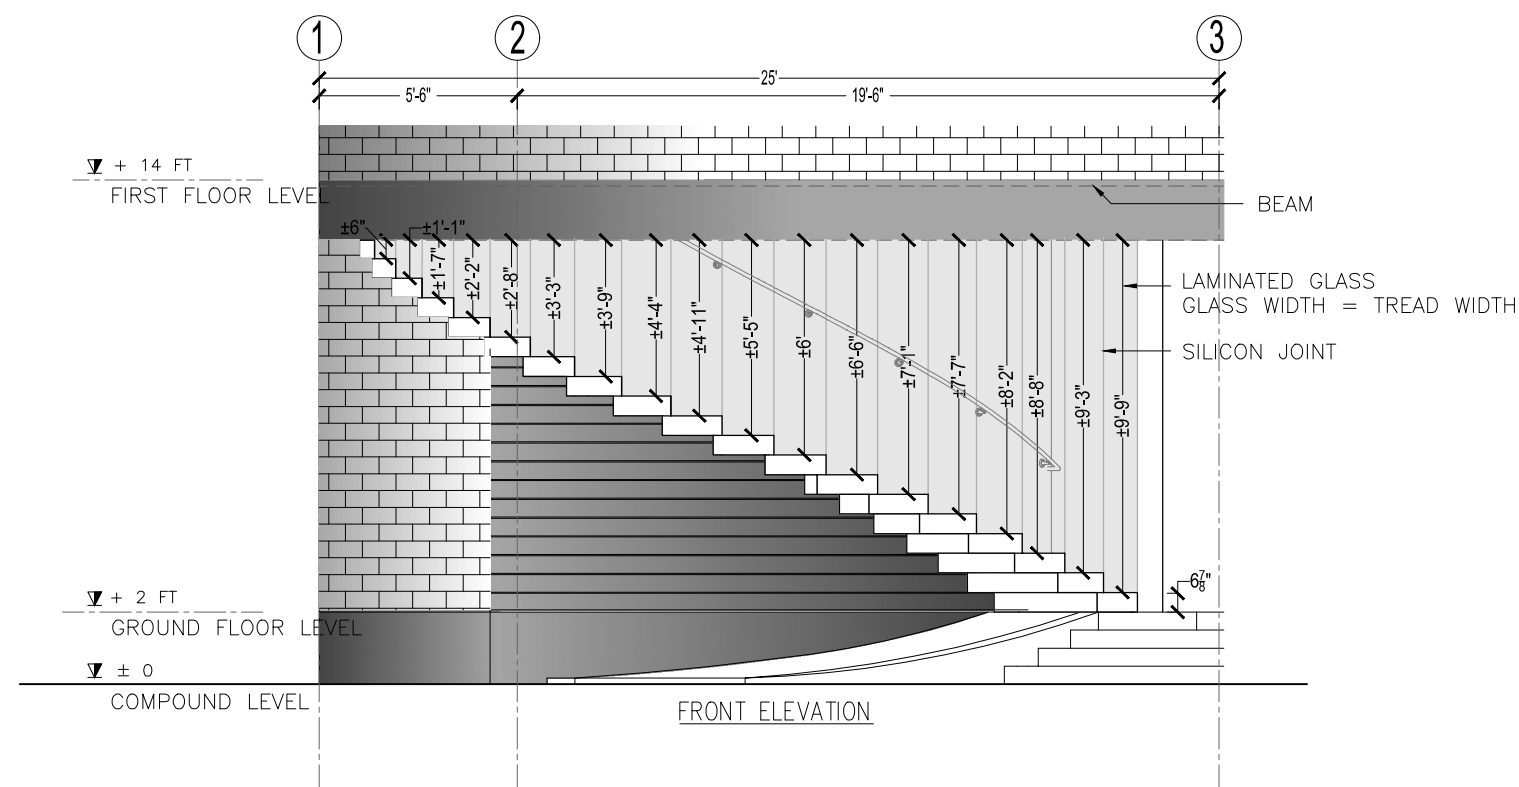

REVISION

PROJECT

YIN YIN
COSMETIC SHOP
(PAKOKKU)

OWNER / APPLICANT

SUBJECT

SPIRAL STAIR DETAIL

SCALE








$$\frac{3}{16}'' = 1' - 0''$$

DATE _____

L.S

SHEET NO.

A-4.02b

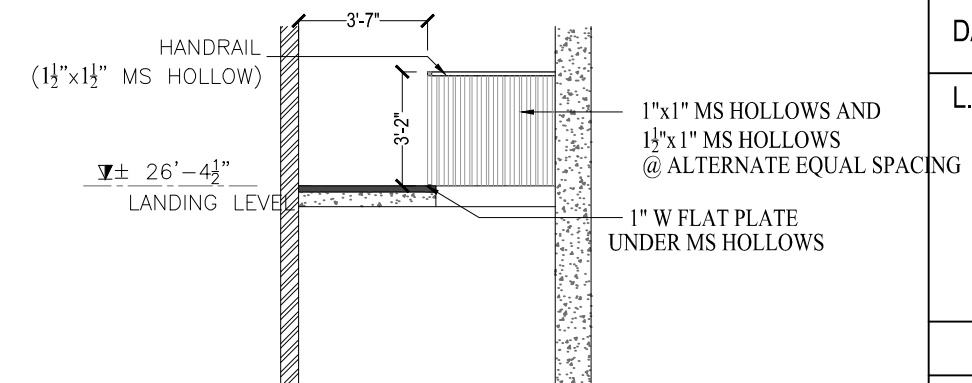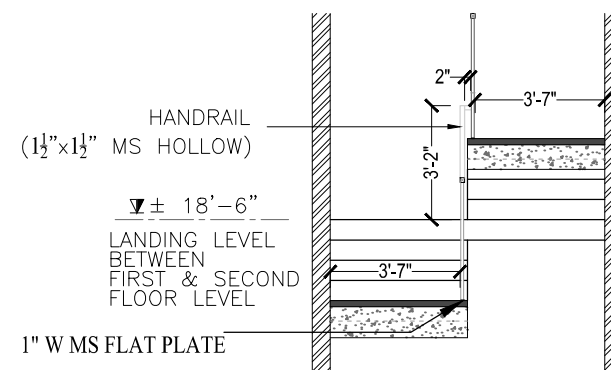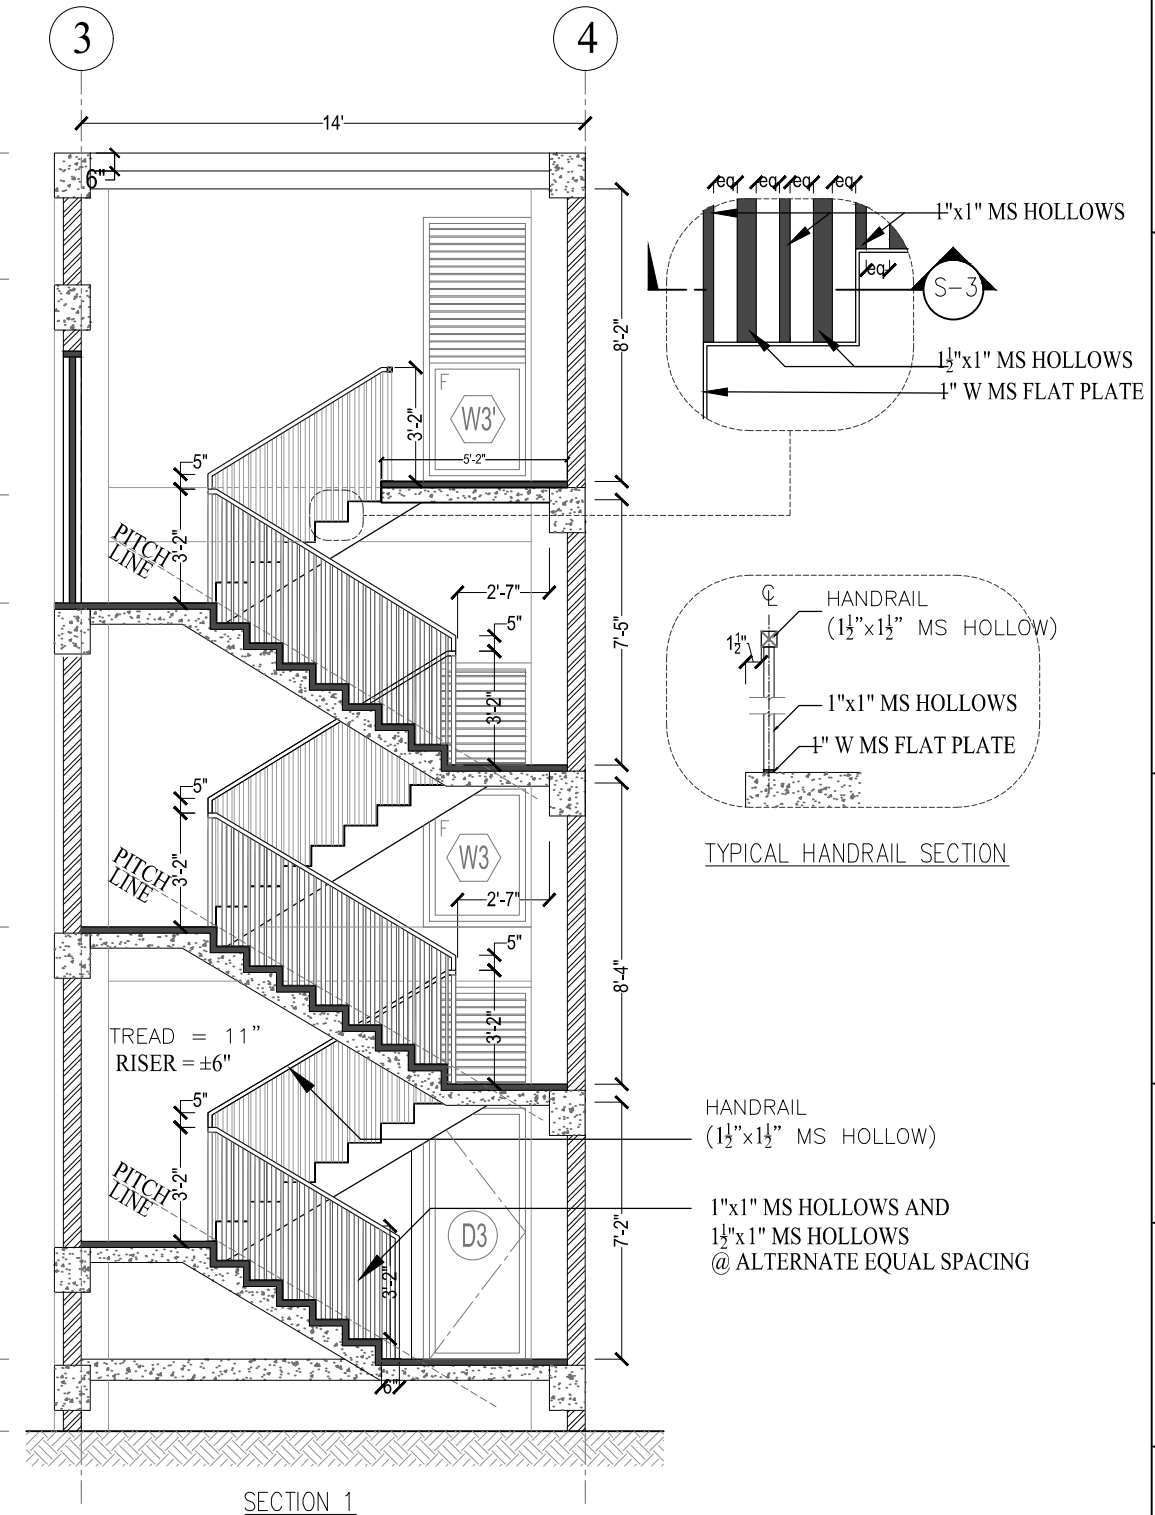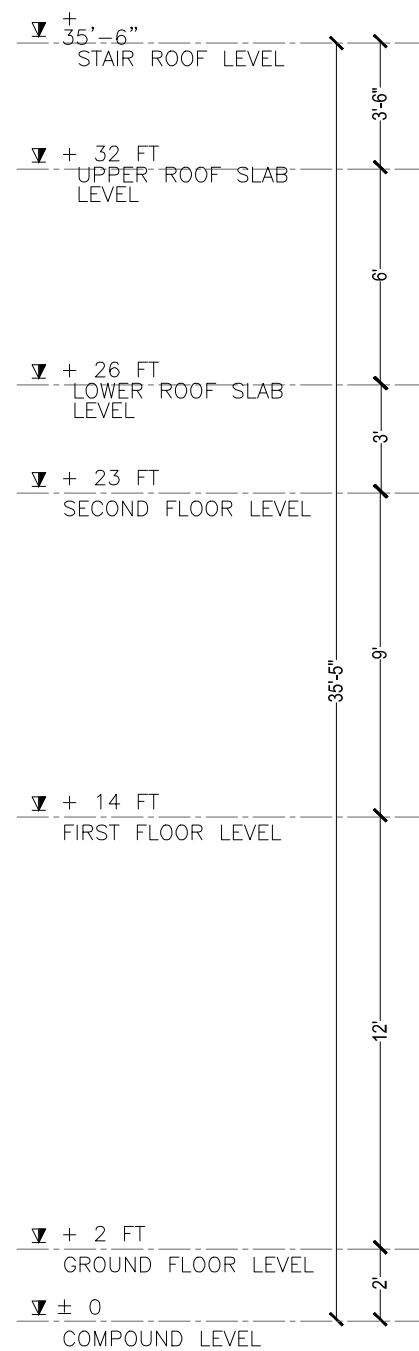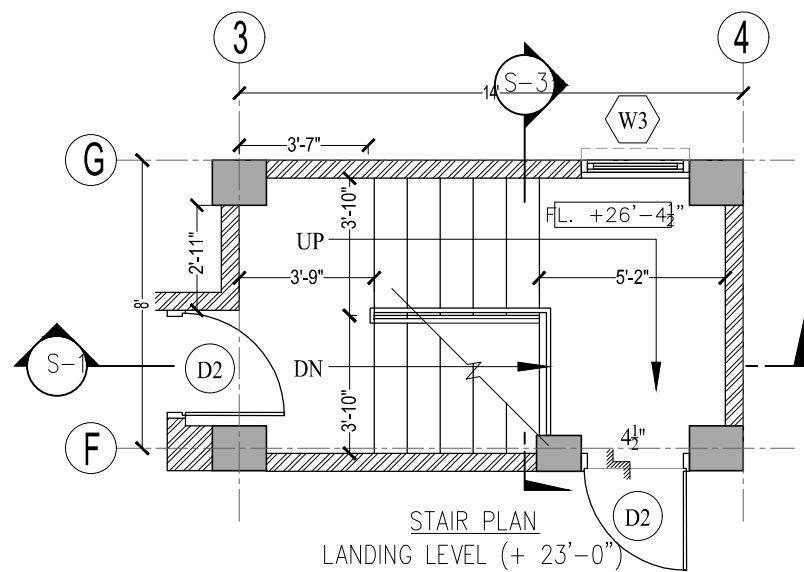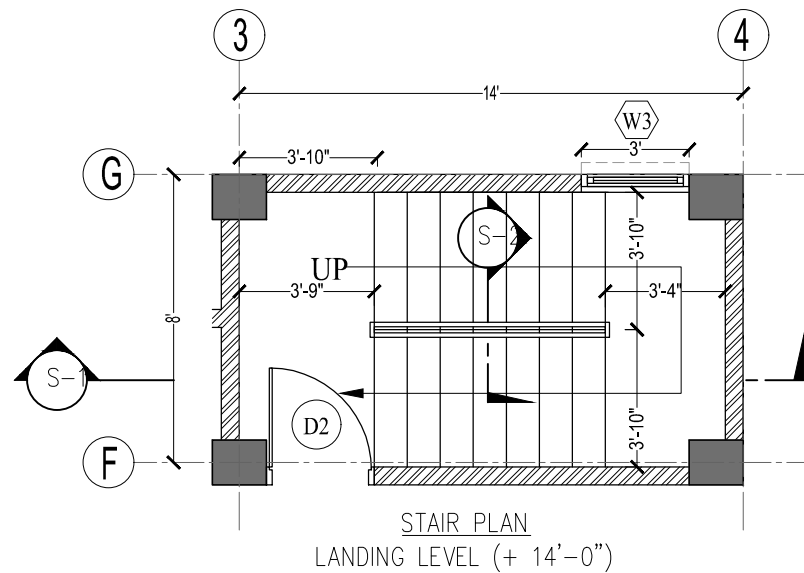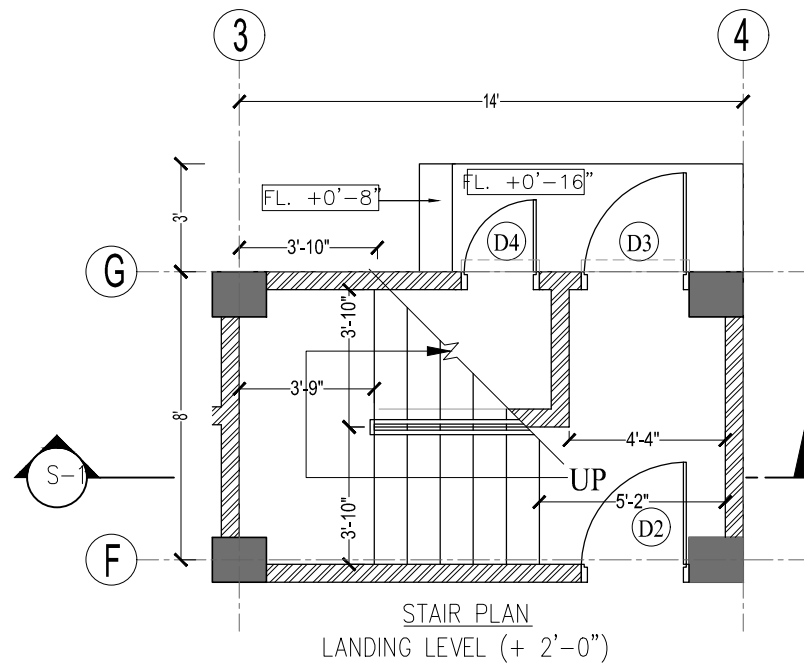

REVISION

PROJECT

YIN YIN
COSMETIC SHOP
(PAKOKKU)

OWNER / APPLICANT

SUBJECT

EMERGENCY STAIR DETAIL

SCALE

$\frac{3}{16}'' = 1' - 0''$

DATE

L.S

SHEET NO.

A-4.03



REVISION

PROJECT

YIN YIN
COSMETIC SHOP
(PAKOKKU)

OWNER / APPLICANT

SUBJECT

LADDER DETAIL
(LOWER ROOF TO
UPPER ROOF)

SCALE



1/2"=1'-0"











DATE


L.S

SHEET NO.



A-4.04

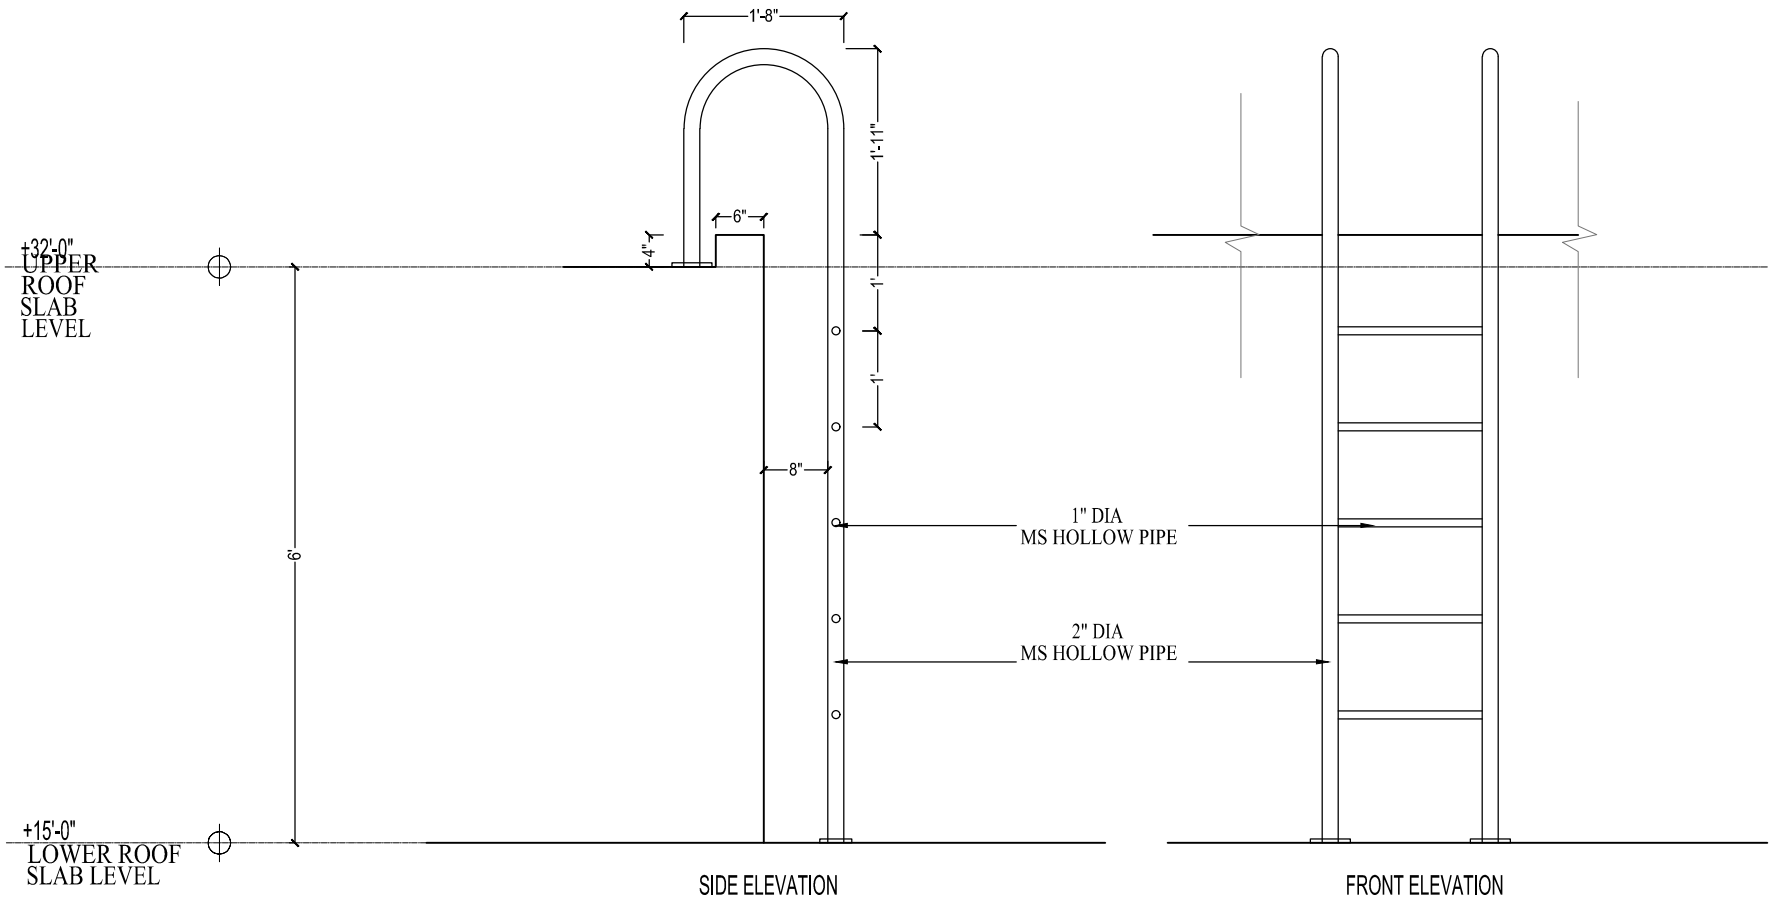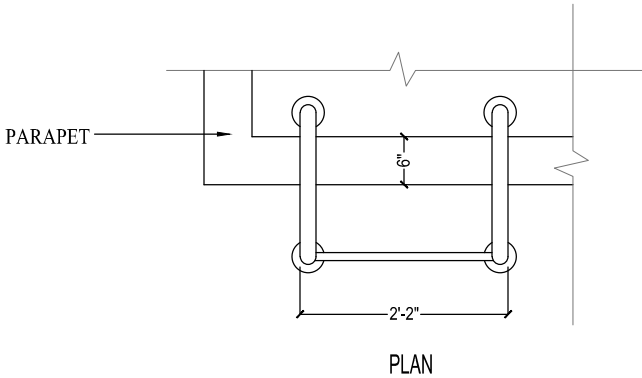

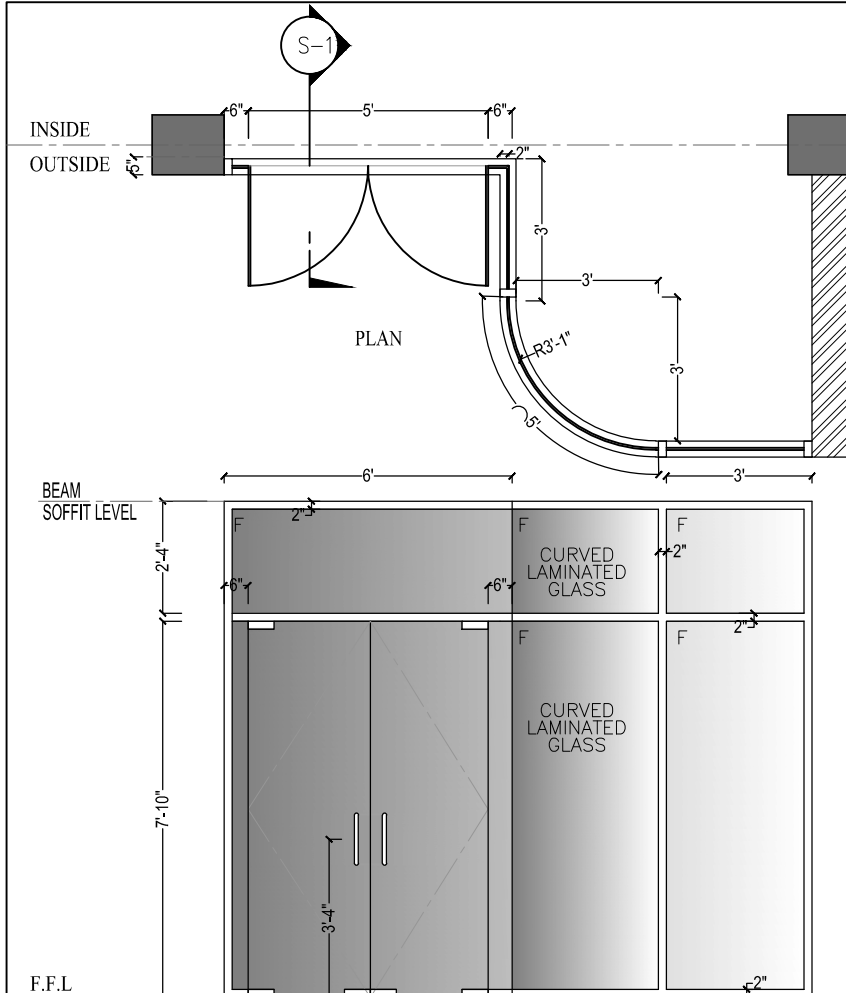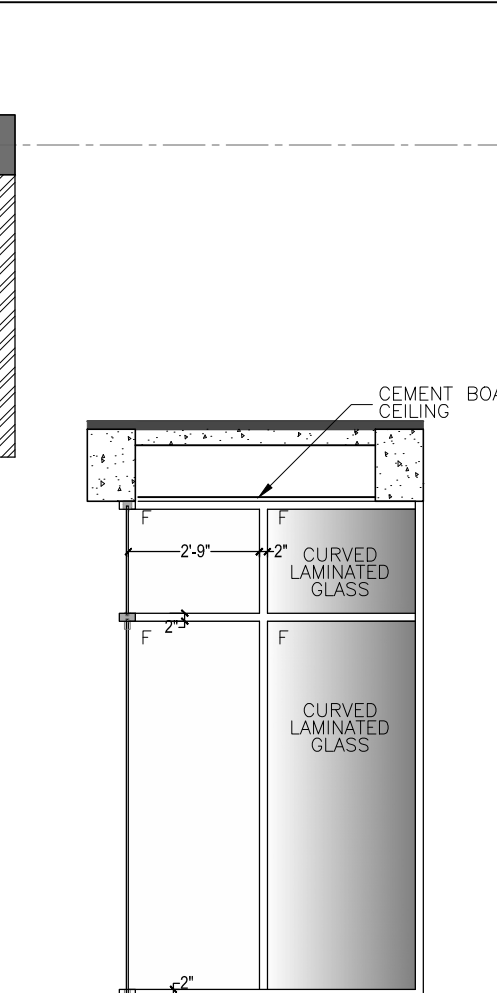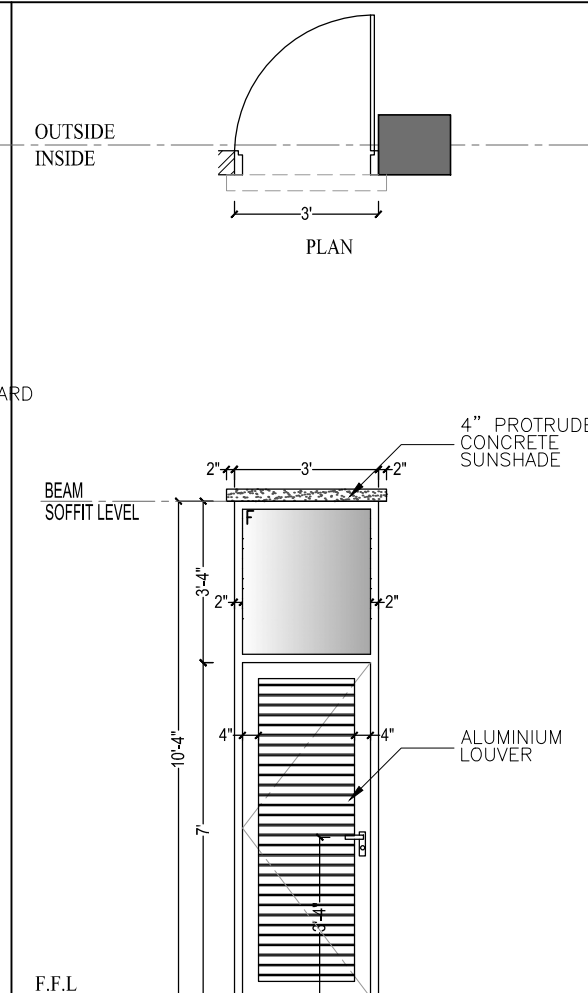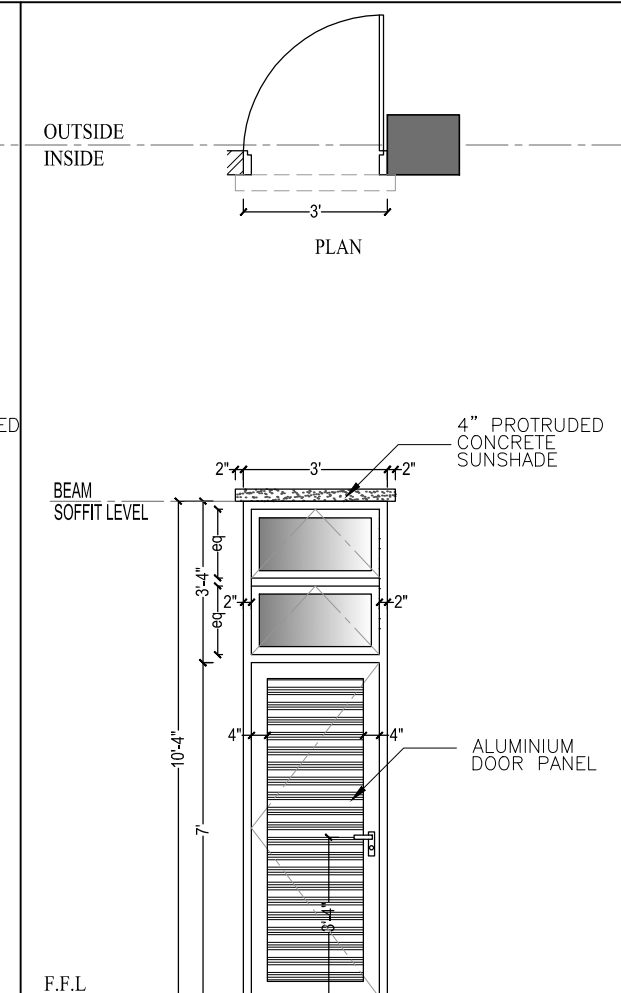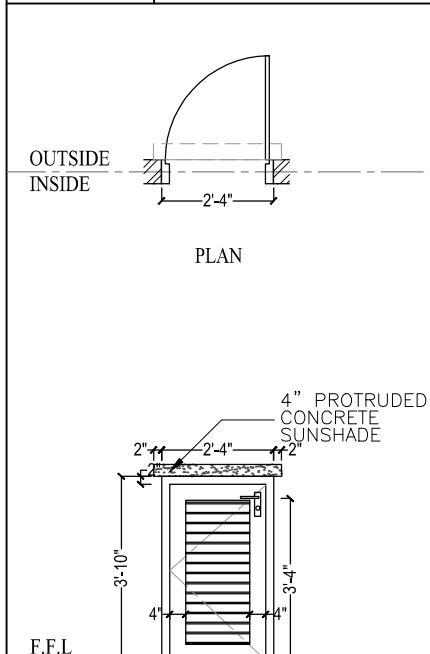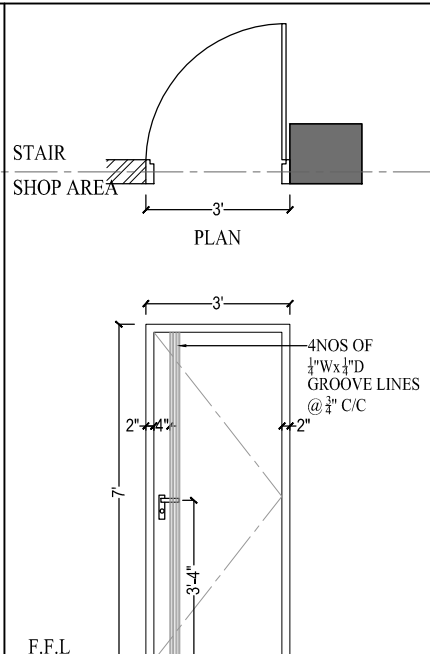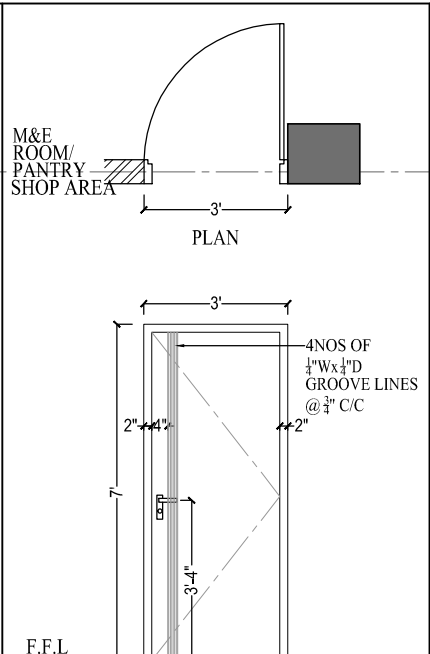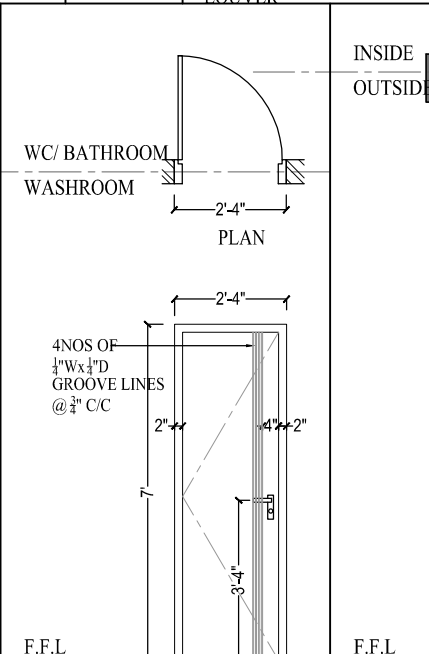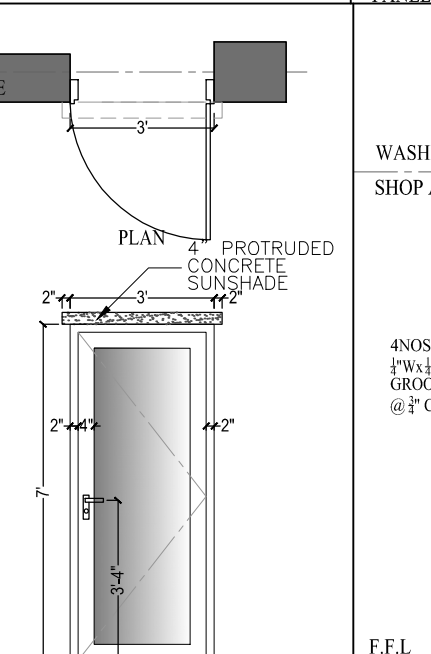
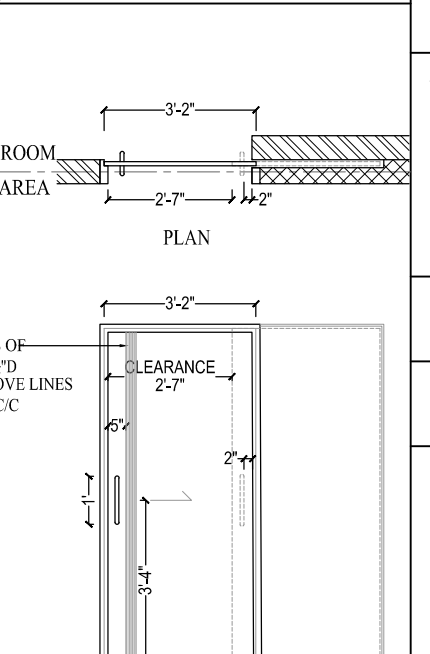
	
REVISION	
PROJECT	
YIN YIN COSMETIC SHOP (PAKOKKU)	
OWNER / APPLICANT	
SUBJECT	
DOOR & WINDOW DETAIL	
TYPE				D1				TYPE				D2				TYPE				D3																											
LOCATION				GROUND FLOOR				LOCATION				GROUND FLOOR (ELEVATION 3)				LOCATION				GROUND FLOOR (ELEVATION 3)																											
QUANTITY				1				QUANTITY				2				QUANTITY				2																											
MATERIAL				POWDER COATED ALUMINIUM FRAME WITH CLEAR LAMINATED GLASS				MATERIAL				POWDER COATED ALUMINIUM FRAME WITH COLOURED TEMPERED GLASS AND ALUMINIUM LOUVER				MATERIAL				POWDER COATED ALUMINIUM FRAME WITH COLOURED TEMPERED GLASS AND ALUMINIUM PANEL																											
	
TYPE				D4				TYPE				D5				TYPE				D6				TYPE				D7				TYPE				SLD 1											
LOCATION				GROUND FLOOR (ELEVATION 3)				LOCATION				WC				LOCATION				WC				LOCATION				TOP FLOOR (ELEVATION 1)				LOCATION				GROUND FLOOR & FIRST FLOOR											
QUANTITY				1				QUANTITY				3				QUANTITY				2				QUANTITY				6				QUANTITY				1				QUANTITY				2			
MATERIAL				POWDER COATED ALUMINIUM FRAME WITH ALUMINIUM LOUVER				MATERIAL				ONE HOUR FIRE RETARDANT PAINT COATED TEAK DOOR WITH TEAK FRAME				MATERIAL				TEAK DOOR WITH TEAK FRAME				MATERIAL				TEAK DOOR WITH TEAK FRAME				MATERIAL				POWDER COATED ALUMINIUM FRAME WITH COLOURED TEMPERED GLASS				MATERIAL				TEAK DOOR WITH TEAK FRAME			
MATERIAL				POWDER COATED ALUMINIUM FRAME WITH COLOURED TEMPERED GLASS				MATERIAL				POWDER COATED ALUMINIUM FRAME WITH COLOURED TEMPERED GLASS				MATERIAL				POWDER COATED ALUMINIUM FRAME WITH COLOURED TEMPERED GLASS				MATERIAL				POWDER COATED ALUMINIUM FRAME WITH COLOURED TEMPERED GLASS				MATERIAL				POWDER COATED ALUMINIUM FRAME WITH COLOURED TEMPERED GLASS											

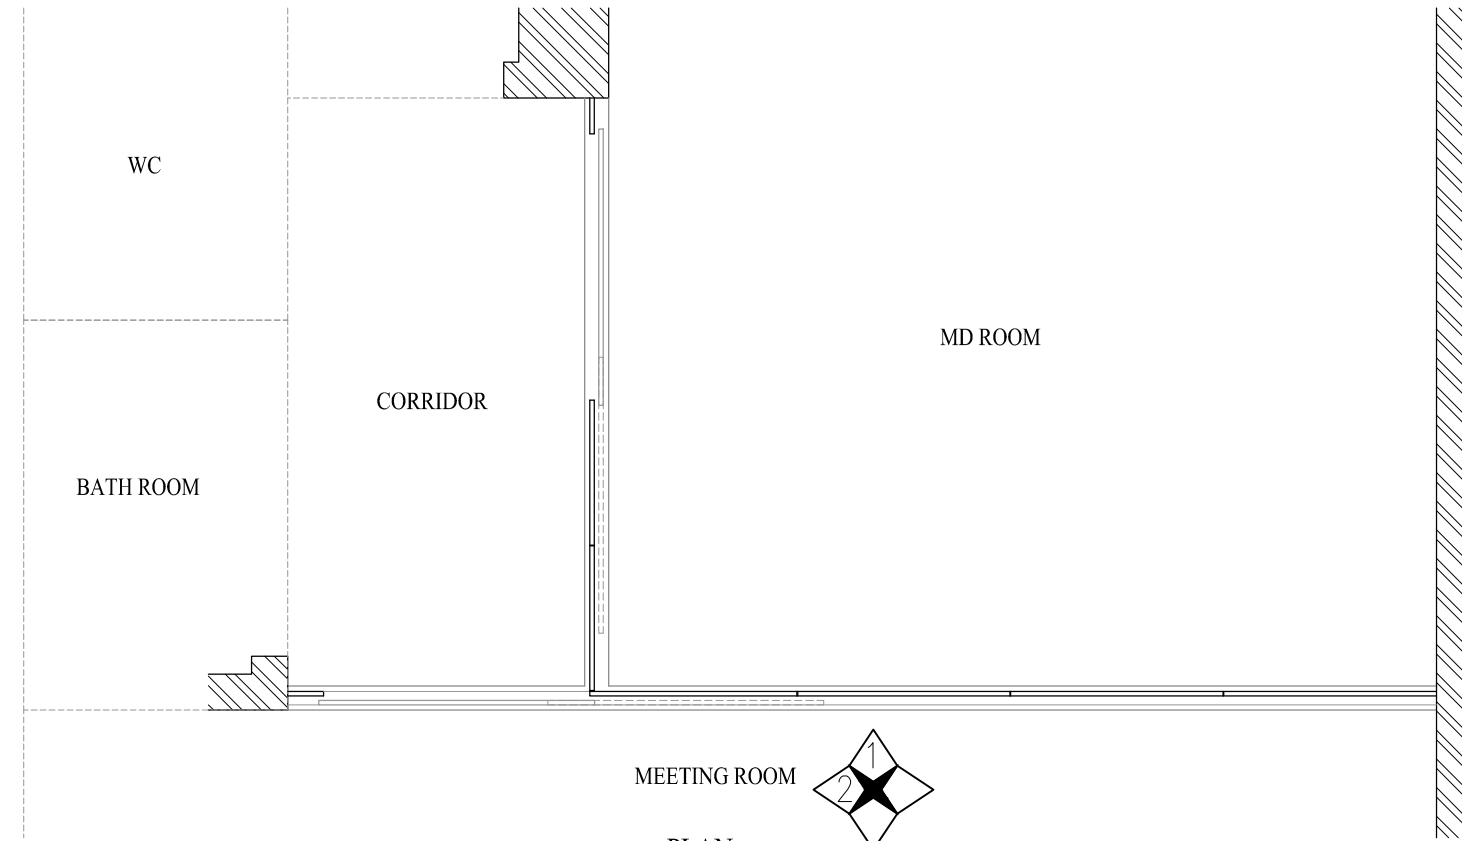

A-5.02

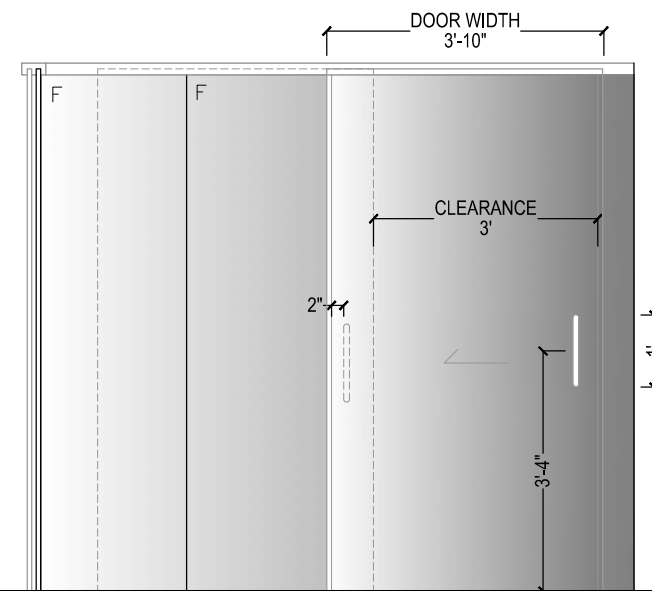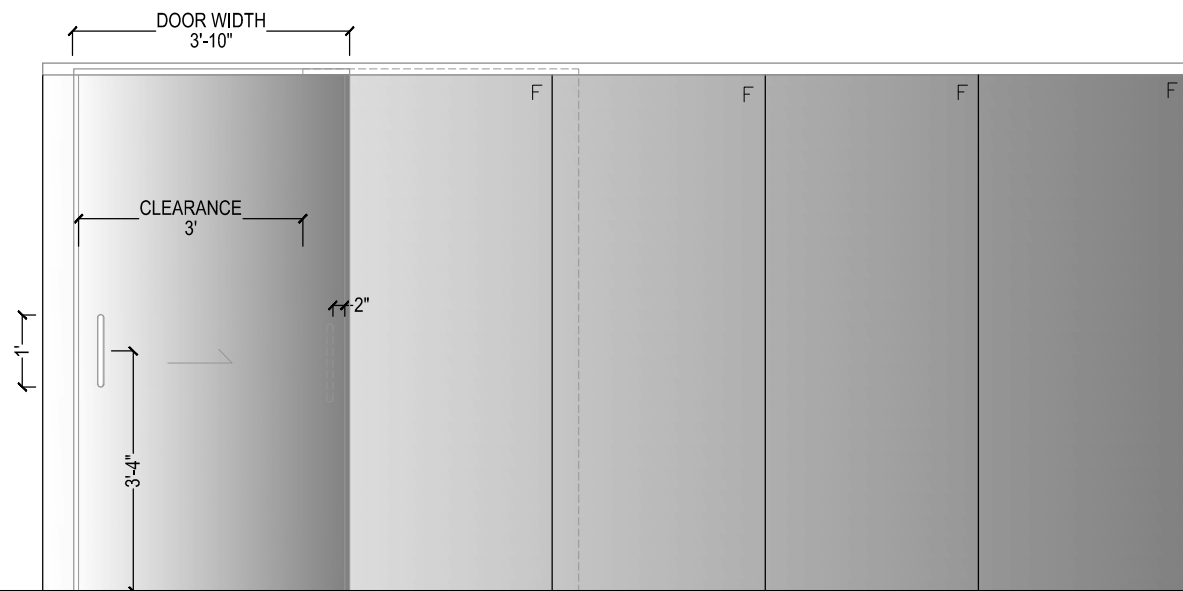

						REVISION	
						PROJECT YIN YIN COSMETIC SHOP (PAKOKKU)	
TYPE	W1	TYPE	W1'	TYPE	W2		
LOCATION	GROUND FLOOR (ELEVATION 4)	LOCATION	GROUND FLOOR (ELEVATION 2)	LOCATION	FIRST FLOOR & SECOND FLOOR (ELEVATION 3)		
QUANTITY	1	QUANTITY	2	QUANTITY	2		
MATERIAL	POWDER COATED ALUMINIUM FRAME WITH COLOURED LAMINATED GLASS	MATERIAL	POWDER COATED ALUMINIUM FRAME WITH COLOURED LAMINATED GLASS	MATERIAL	POWDER COATED ALUMINIUM FRAME WITH COLOURED TEMPERED GLASS	OWNER / APPLICANT	
						SUBJECT DOOR & WINDOW DETAIL	
TYPE	W3	TYPE	W4	TYPE	W5		
LOCATION	FIRST FLOOR & SECOND FLOOR (ELEVATION 3)	LOCATION	FIRST FLOOR & SECOND FLOOR (ELEVATION 4)	LOCATION	FIRST FLOOR		
QUANTITY	2	QUANTITY	3	QUANTITY	1		
MATERIAL	POWDER COATED ALUMINIUM FRAME WITH COLOURED TEMPERED GLASS AND ALUMINIUM LOUVER	MATERIAL	POWDER COATED ALUMINIUM FRAME WITH COLOURED TEMPERED GLASS	MATERIAL	POWDER COATED ALUMINIUM FRAME WITH CLEAR TEMPERED GLASS	SCALE $\frac{1}{4}'' = 1'-0''$	
						DATE	
						L.S	
						SHEET NO.	
						A-5.03	

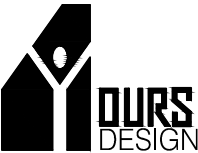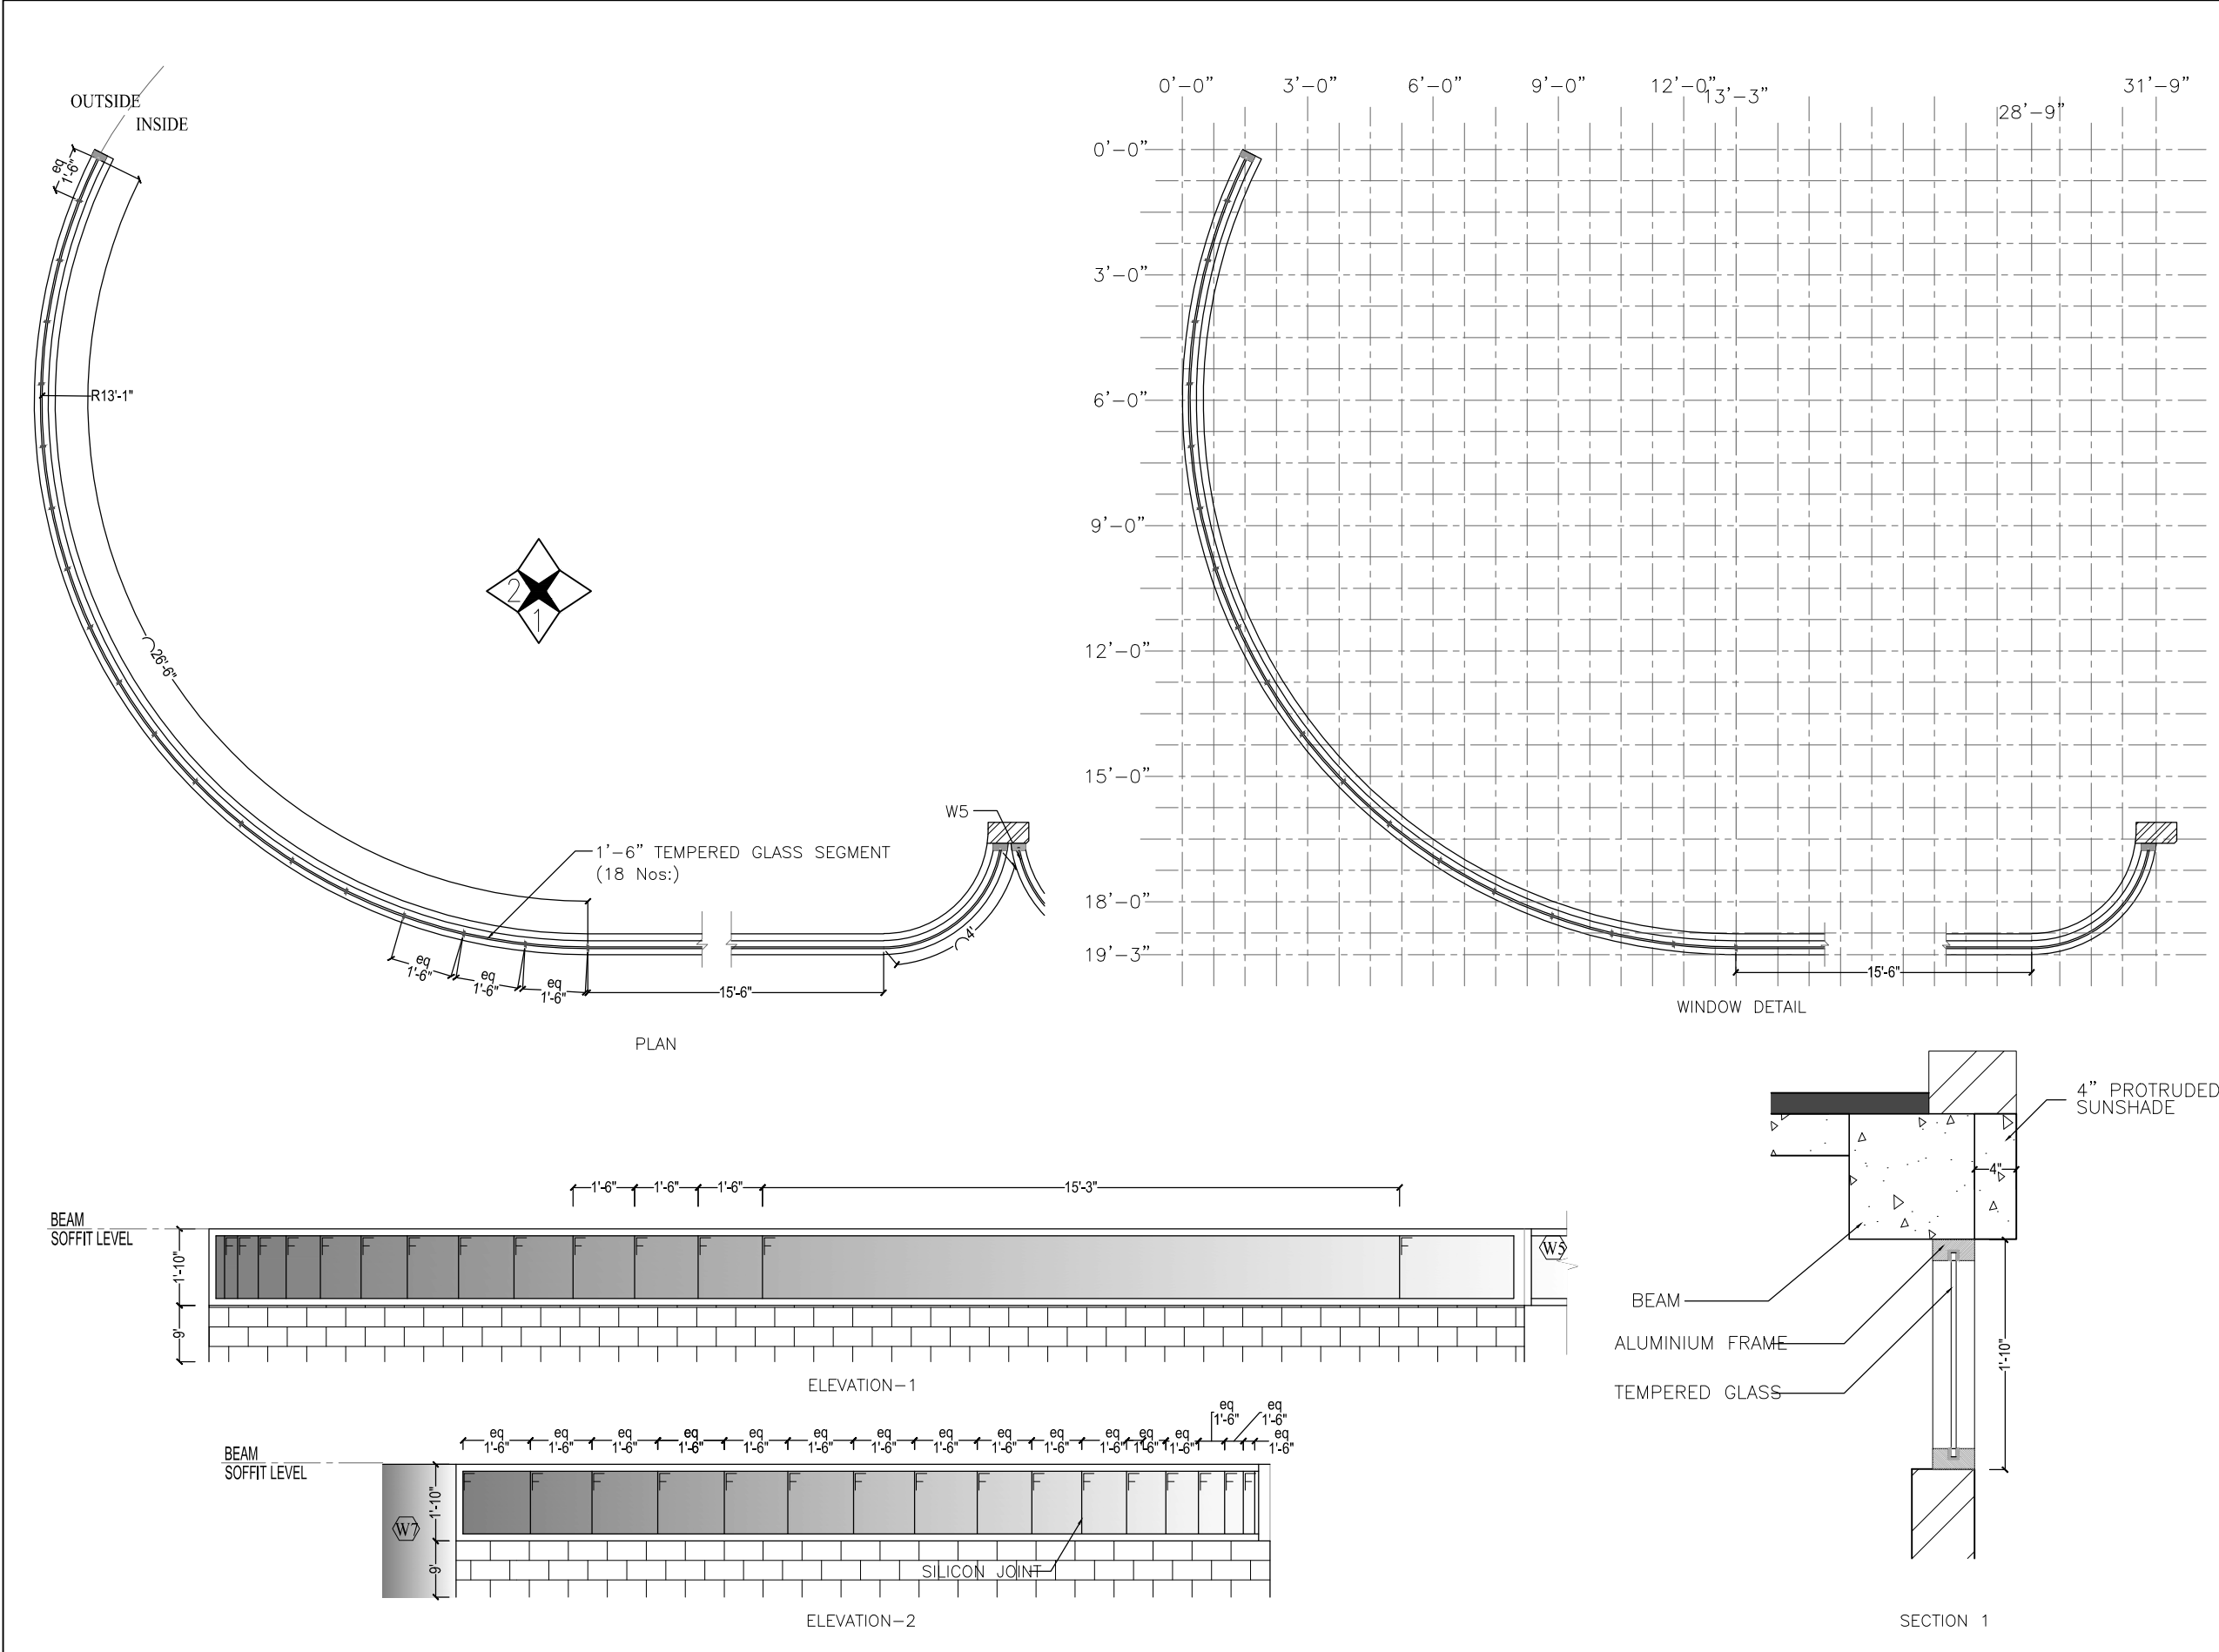

REVISION

PROJECT

YIN YIN
COSMETIC SHOP
(PAKOKKU)

OWNER / APPLICANT

SUBJECT

DOOR & WINDOW DETAIL

SCALE

$\frac{1}{4}" = 1'-0"$

DATE




L.S

SHEET NO.

A-5.04

TYPE	W6
LOCATION	FIRST FLOOR
QUANTITY	1
MATERIAL	POWDER COATED ALUMINIUM FRAME WITH CLEAR TEMPERED GLASS

ELEVATION (OUTSIDE)		ELEVATION (OUTSIDE)		ELEVATION (OUTSIDE)		REVISION	
TYPE W7		TYPE W8		TYPE W9		PROJECT	
LOCATION FIRST FLOOR		LOCATION SECOND FLOOR (ELEVATION 1)		LOCATION SECOND FLOOR (ELEVATION 1 & 4)		YIN YIN COSMETIC SHOP (PAKOKKU)	
QUANTITY 1		QUANTITY 1		QUANTITY 3		OWNER / APPLICANT	
MATERIAL FIXED CLEAR TEMPERED GLASS WITH NO VISIBLE FRAME		MATERIAL POWDER COATED ALUMINIUM FRAME WITH COLOURED TEMPERED GLASS		MATERIAL POWDER COATED ALUMINIUM FRAME WITH COLOURED TEMPERED GLASS		SUBJECT	
NOTE: PLEASE REFER TO SPIRAL STAIR DETAIL FOR THIS GLASS WALL DETAIL						DOOR & WINDOW DETAIL	
		ELEVATION (OUTSIDE)		ELEVATION (OUTSIDE)		SCALE 1/4" = 1'-0"	
		TYPE F1		TYPE F1'		DATE	
		LOCATION GROUND FLOOR WC (ELEVATION 3)		LOCATION FIRST FLOOR & SECOND FLOOR WC (ELEVATION 3)		L.S	
QUANTITY 1		QUANTITY 1		QUANTITY 4		SHEET NO.	
MATERIAL POWDER COATED ALUMINIUM FRAME WITH COLOURED TEMPERED GLASS		MATERIAL POWDER COATED ALUMINIUM FRAME WITH COLOURED TEMPERED GLASS		MATERIAL POWDER COATED ALUMINIUM FRAME WITH COLOURED TEMPERED GLASS		A-5.05	

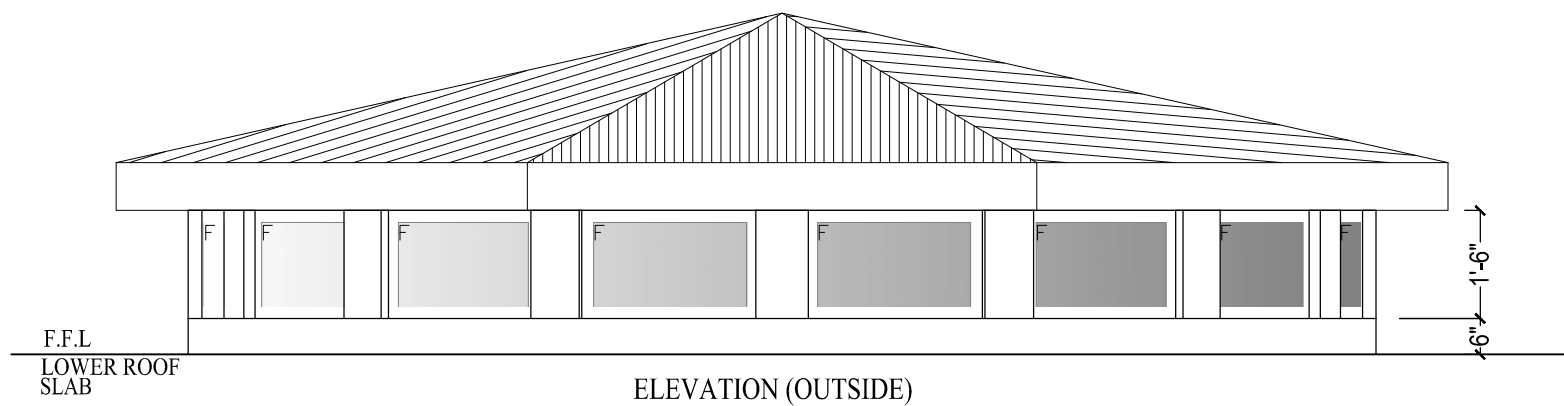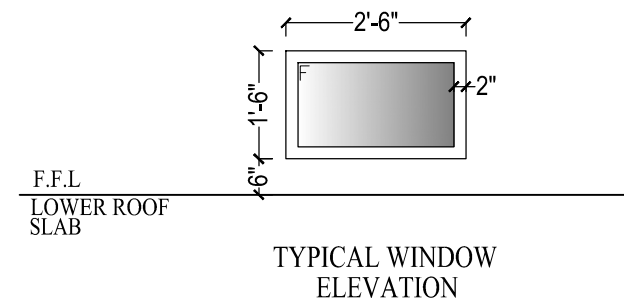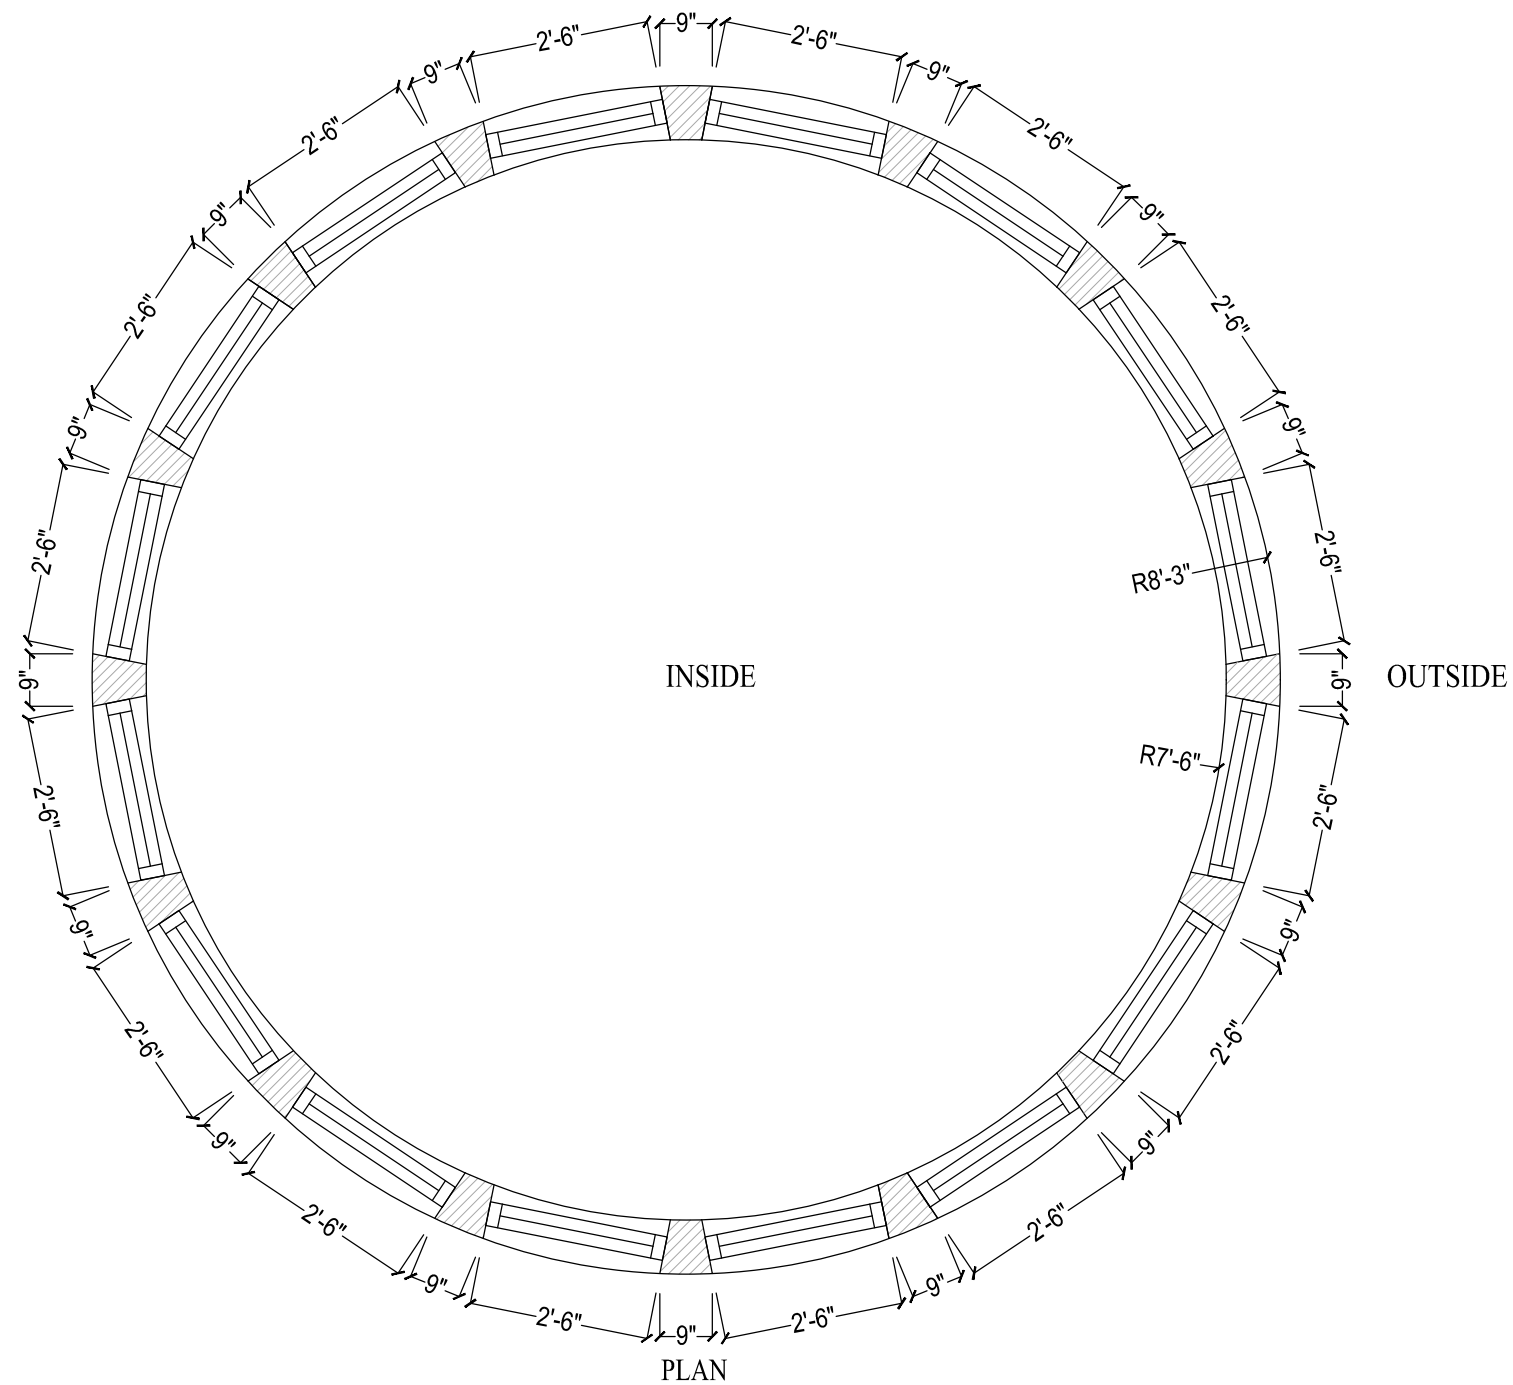

REVISION

PROJECT

YIN YIN
COSMETIC SHOP
(PAKOKKU)

OWNER / APPLICANT

SUBJECT

DOOR & WINDOW DETAIL

SCALE

$\frac{3}{8}"=1'-0"$

DATE

L.S

SHEET NO.

A-5.06

TYPE	F2
LOCATION	LOWER ROOF SLAB
QUANTITY	16
MATERIAL	POWDER COATED ALUMINIUM FRAME WITH COLOURED TEMPERED GLASS