



REVISION

PROJECT

INTERIOR DESIGN FOR
13TH STREET APARTMENT

(THIRD FLOOR)

OWNER / APPLICANT

SUBJECT

WALLING PLAN

SCALE


1:100

DATE


L.S

SHEET NO.

3F-I-1.01


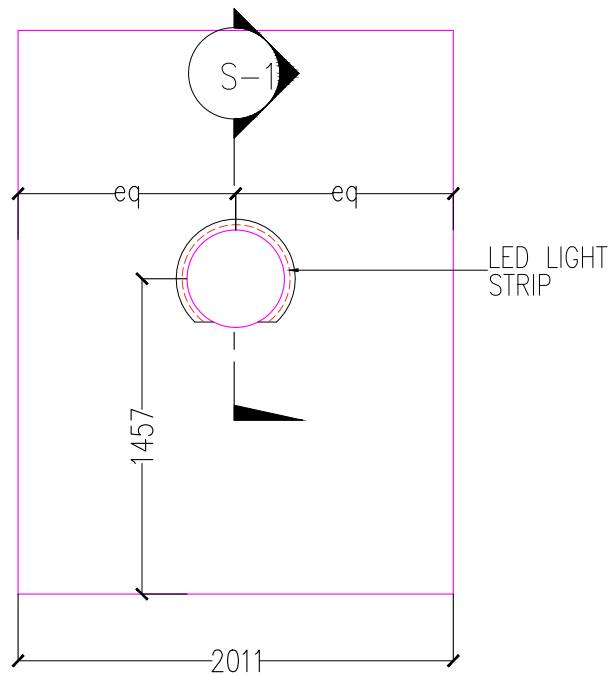


ELEVATION

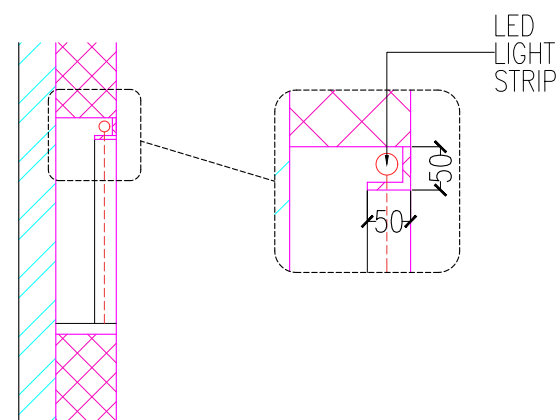

SECTION-1

SHRINE DRY WALL DETAIL

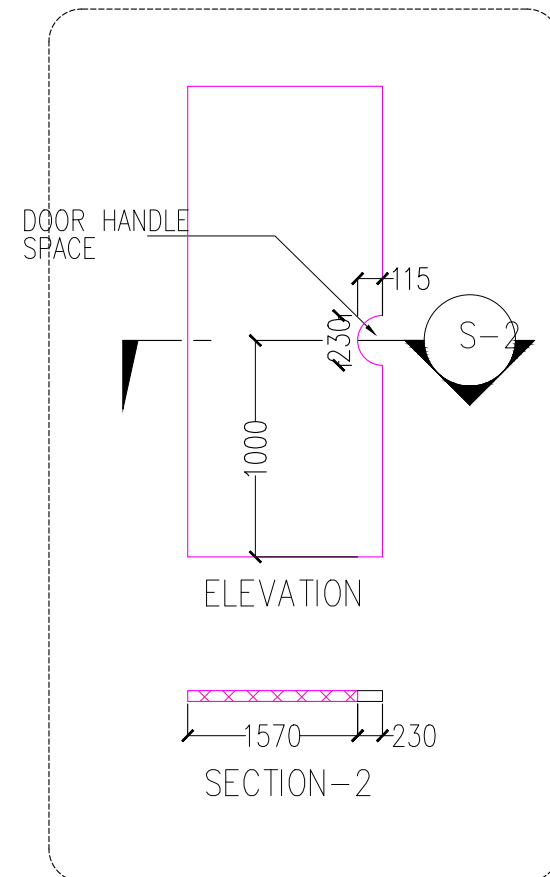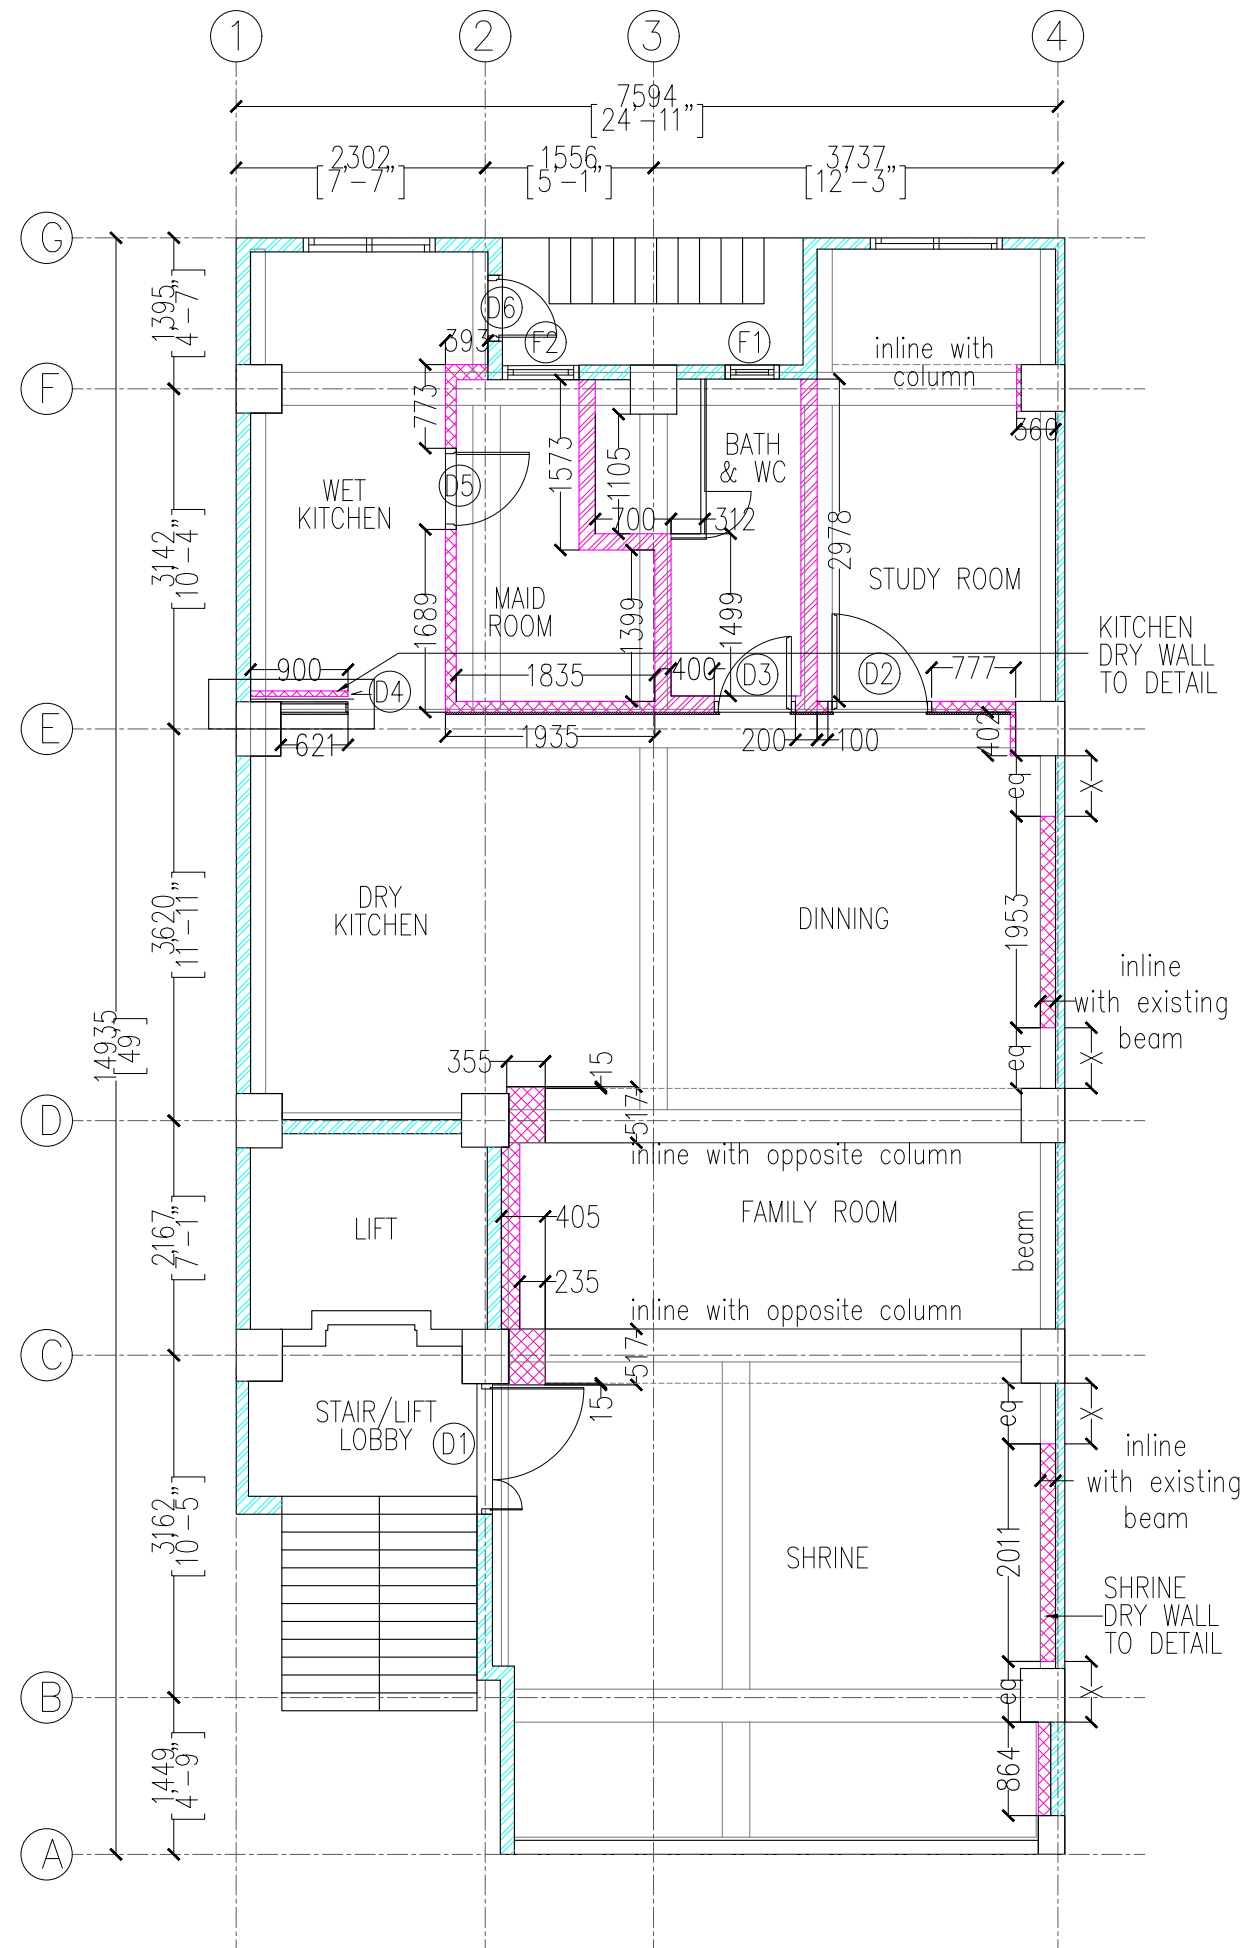


ELEVATION

SECTION-2

KITCHEN DRY WALL DETAIL

- NEW BRICK WALL
- EXISTING BRICK WALL
- NEW DRY WALL (8MM TK CEMENT BOARD)
- TEMPERED GLASS

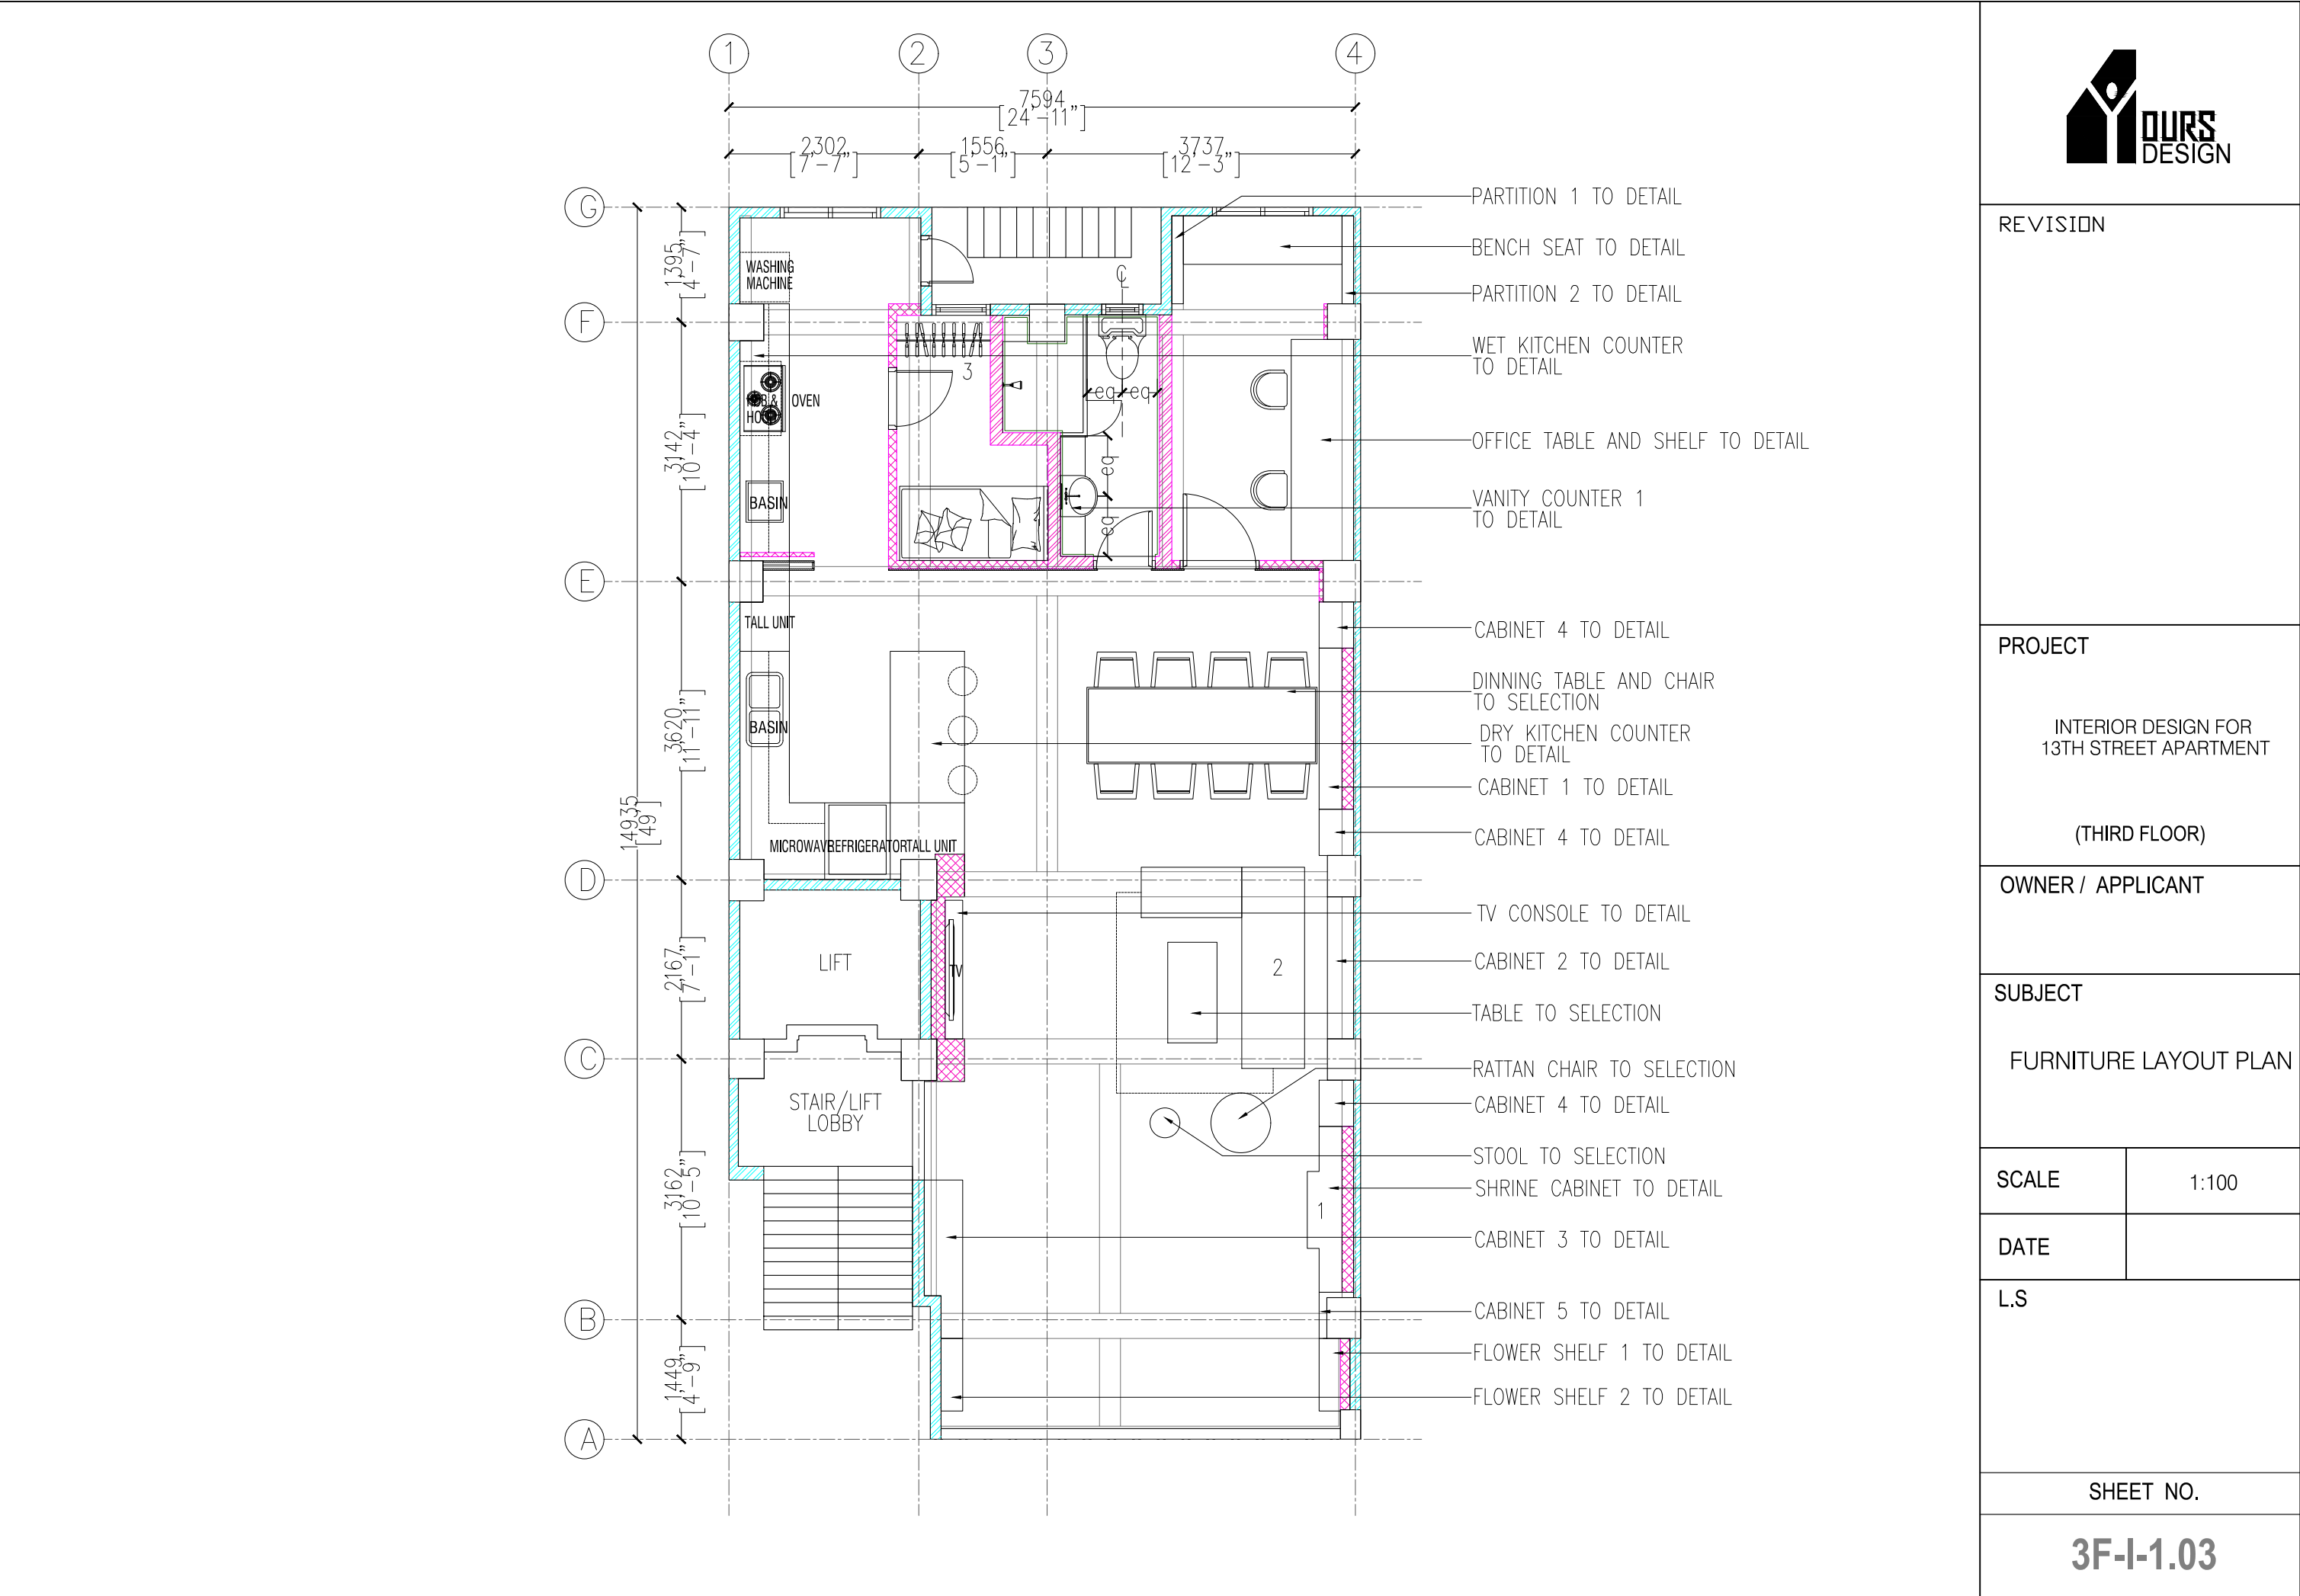

REVISION

PROJECT

INTERIOR DESIGN FOR
13TH STREET APARTMENT

(THIRD FLOOR)

OWNER / APPLICANT

SUBJECT

FURNITURE LAYOUT PLAN

SCALE


1:100

DATE

L.S

SHEET NO.

3F-I-1.03

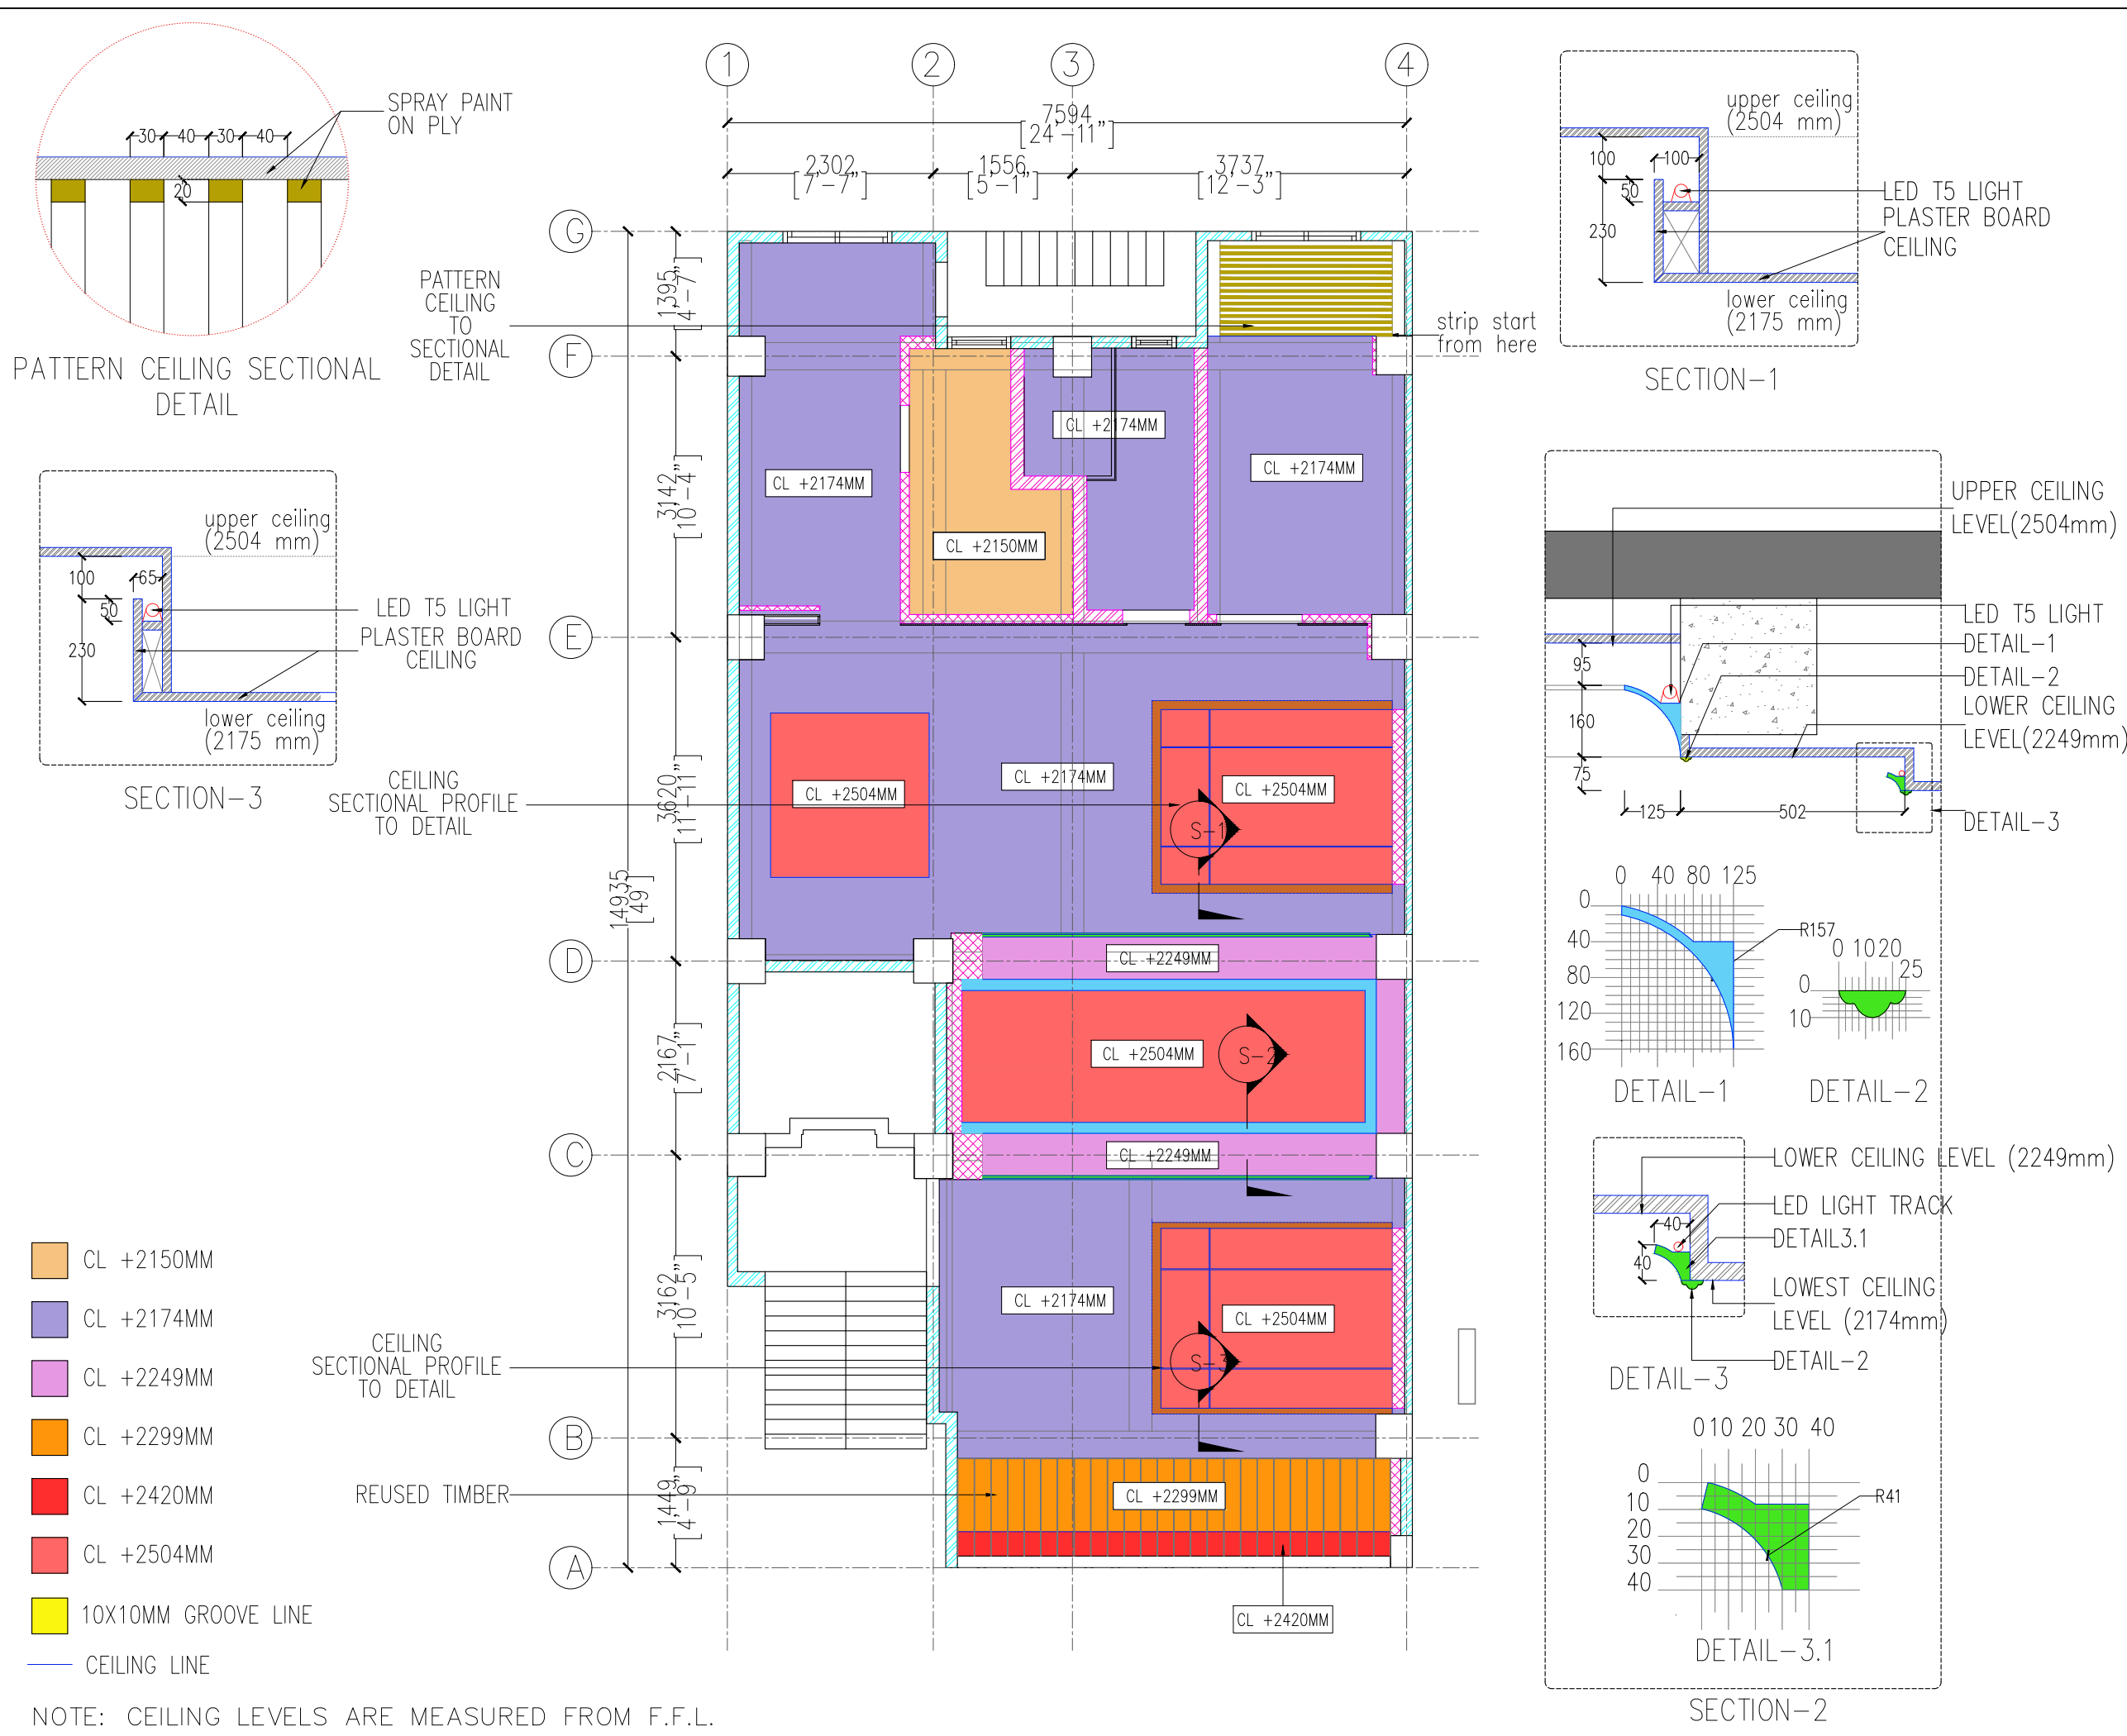

REVISION

PROJECT

INTERIOR DESIGN FOR
13TH STREET APARTMENT

(THIRD FLOOR)

OWNER / APPLICANT

SUBJECT

CEILING PLAN
(SHOWING CEILING LEVEL)

SCALE

1:100

DATE

L.S

SHEET NO.

3F-I-1.04



REVISION

PROJECT

INTERIOR DESIGN FOR
13TH STREET APARTMENT

(THIRD FLOOR)

OWNER / APPLICANT

SUBJECT

CEILING PLAN
(SHOWING DIMENSIONS)

SCALE

1:100

DATE

L.S

SHEET NO.

3F-I-1.05

DRY KITCHEN COUNTER
(WALL UNIT AND TALL UNIT)

PATTERN
CEILING TO
SECTIONAL
DETAIL

SPRAY PAINT
ON RUBER WOOD

10MM WIDE
GOLD COLOR STRIP

PATTERN CEILING SECTIONAL
DETAIL

10MM WIDE
GOLD COLOR STRIP

PLASTER BOARD CEILING
WITH PLY VINEER

PLASTERBOARD CEILING (9MM)


CEILING LINE

NOTE: CEILING LEVELS ARE MEASURED FROM F.F.L.

THIS DRAWING IS NOT A M&E DRAWING.
CHECKING AND NEGOTIATION WILL BE DONE BY
M&E CONSULTANT.

Note: HEIGHT OF SWITCH CENTER = 4'-0" FROM FFL.

HEIGHT OF PANDENT LIGHTS (H) ARE MEASURED BETWEEN THE FIXTURE BOTTOM AND FLOOR FINISH LEVEL

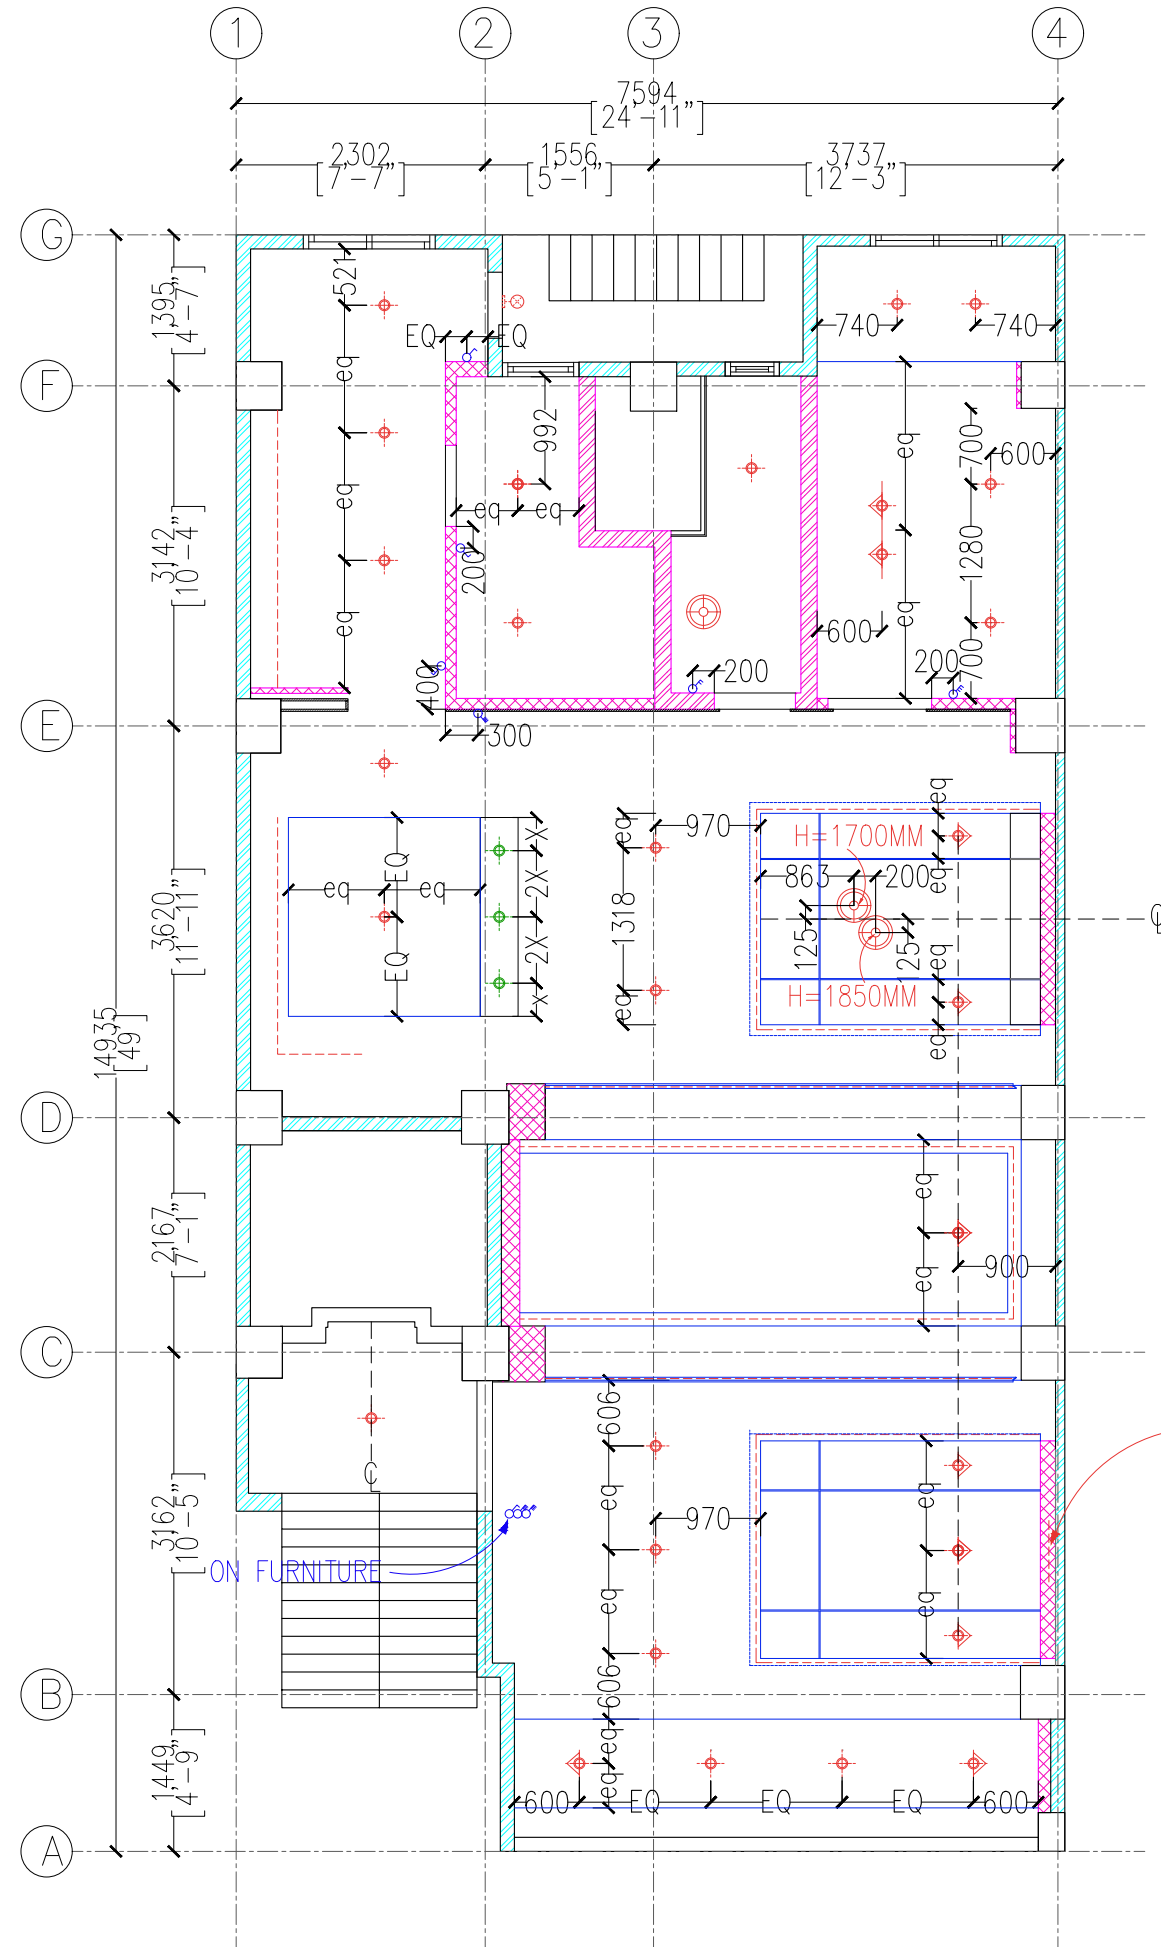

REVISION

PROJECT

INTERIOR DESIGN FOR
13TH STREET APARTMENT

(THIRD FLOOR)

OWNER / APPLICANT

SUBJECT

LIGHTING PLAN
(SHOWING FIXTURE AND
SWITCH LOCATION)

SCALE


1:100

DATE

L.S

SHEET NO.

3F-I-1.06

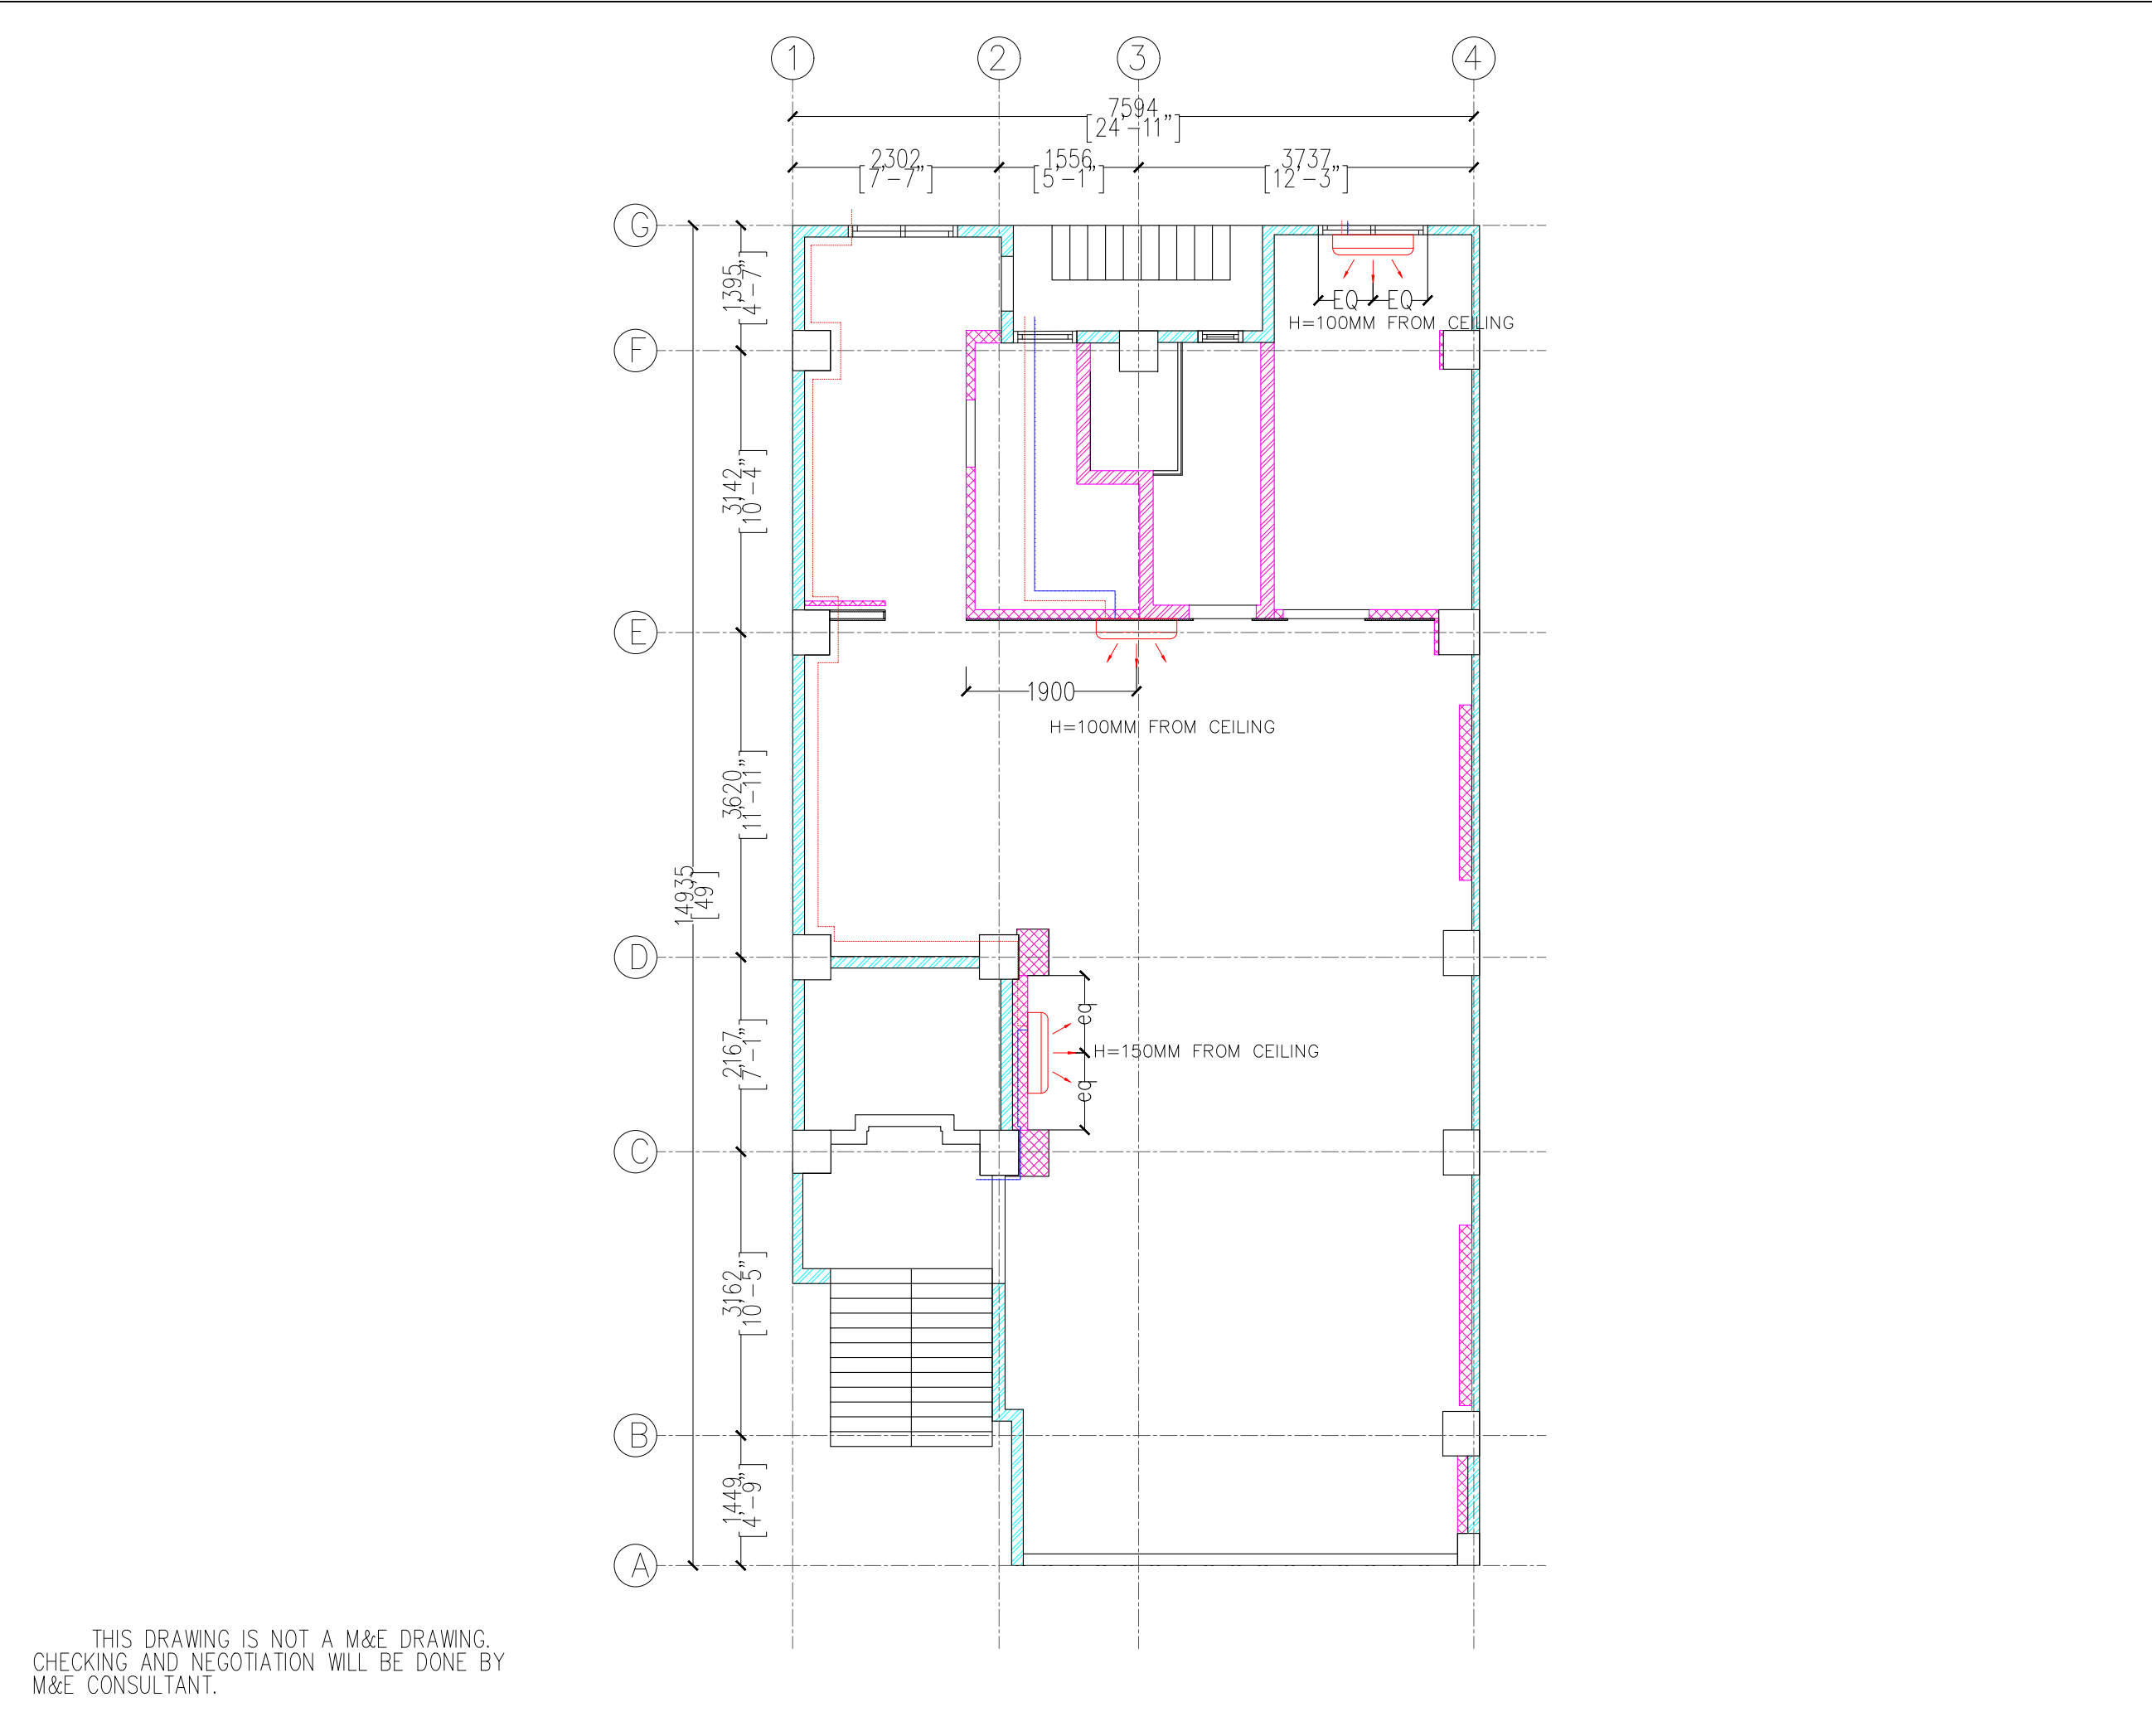

REVISION	
PROJECT	
INTERIOR DESIGN FOR 13TH STREET APARTMENT	
(THIRD FLOOR)	
OWNER / APPLICANT	
SUBJECT	
AIR-CON PLAN	
SCALE	1:100
DATE	
L.S	
SHEET NO.	
3F-I-1.09	