


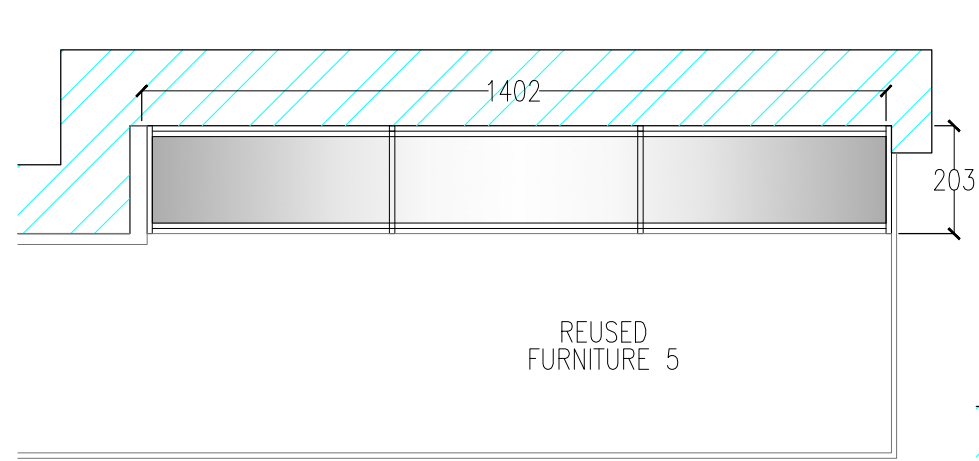

Technical drawing of a rectangular plate. The plate is divided into three equal sections by two vertical lines. The total width is labeled as 1402, and the total height is labeled as 203. The width of each section is labeled as EQ. The height of the plate is also labeled as 183. The drawing includes dimension lines and arrows indicating the measurements.

Technical drawing showing a cross-section of a wall and window assembly. The wall is indicated by a hatched pattern. A window frame is shown with a hatched pattern. A detail callout labeled "DETAIL - 1" points to a specific section of the window frame.

REUSED FURNITURE

SPRAY PAINT ON PLY

DRAWER

Architectural section drawing of a wall unit. The unit is divided into three vertical sections and eight horizontal sections. The top section is labeled "S-2" and the bottom section is labeled "S-1". The unit is shown with a base labeled "MARBLE TO SELECTION" and a height dimension of "540 (ALIGNED WITH REUSED FURNITURE NO. 5)". 

10 mm GOLD
COLOUR MILD
STEEL

ANGLE BAR

CLEAR GLASS

10

10

540

REUSED FURNITURE 5

S-2

100

R15

DRAWER


WIRE MESH WITH WHITE COLOR SPRAY PAINT

req req

100


ACK

REVISION	
18.3.2020	shoe cabinet added
PROJECT	
INTERIOR DESIGN FOR 13TH STREET APARTMENT (FOURTH FLOOR)	
OWNER / APPLICANT	
SUBJECT	
FAMILY ROOM SHELF 1 DETAIL (FAMILY ROOM)	
SCALE	1:20
DATE	
L.S	
SHEET NO.	
4F-I-4.02	

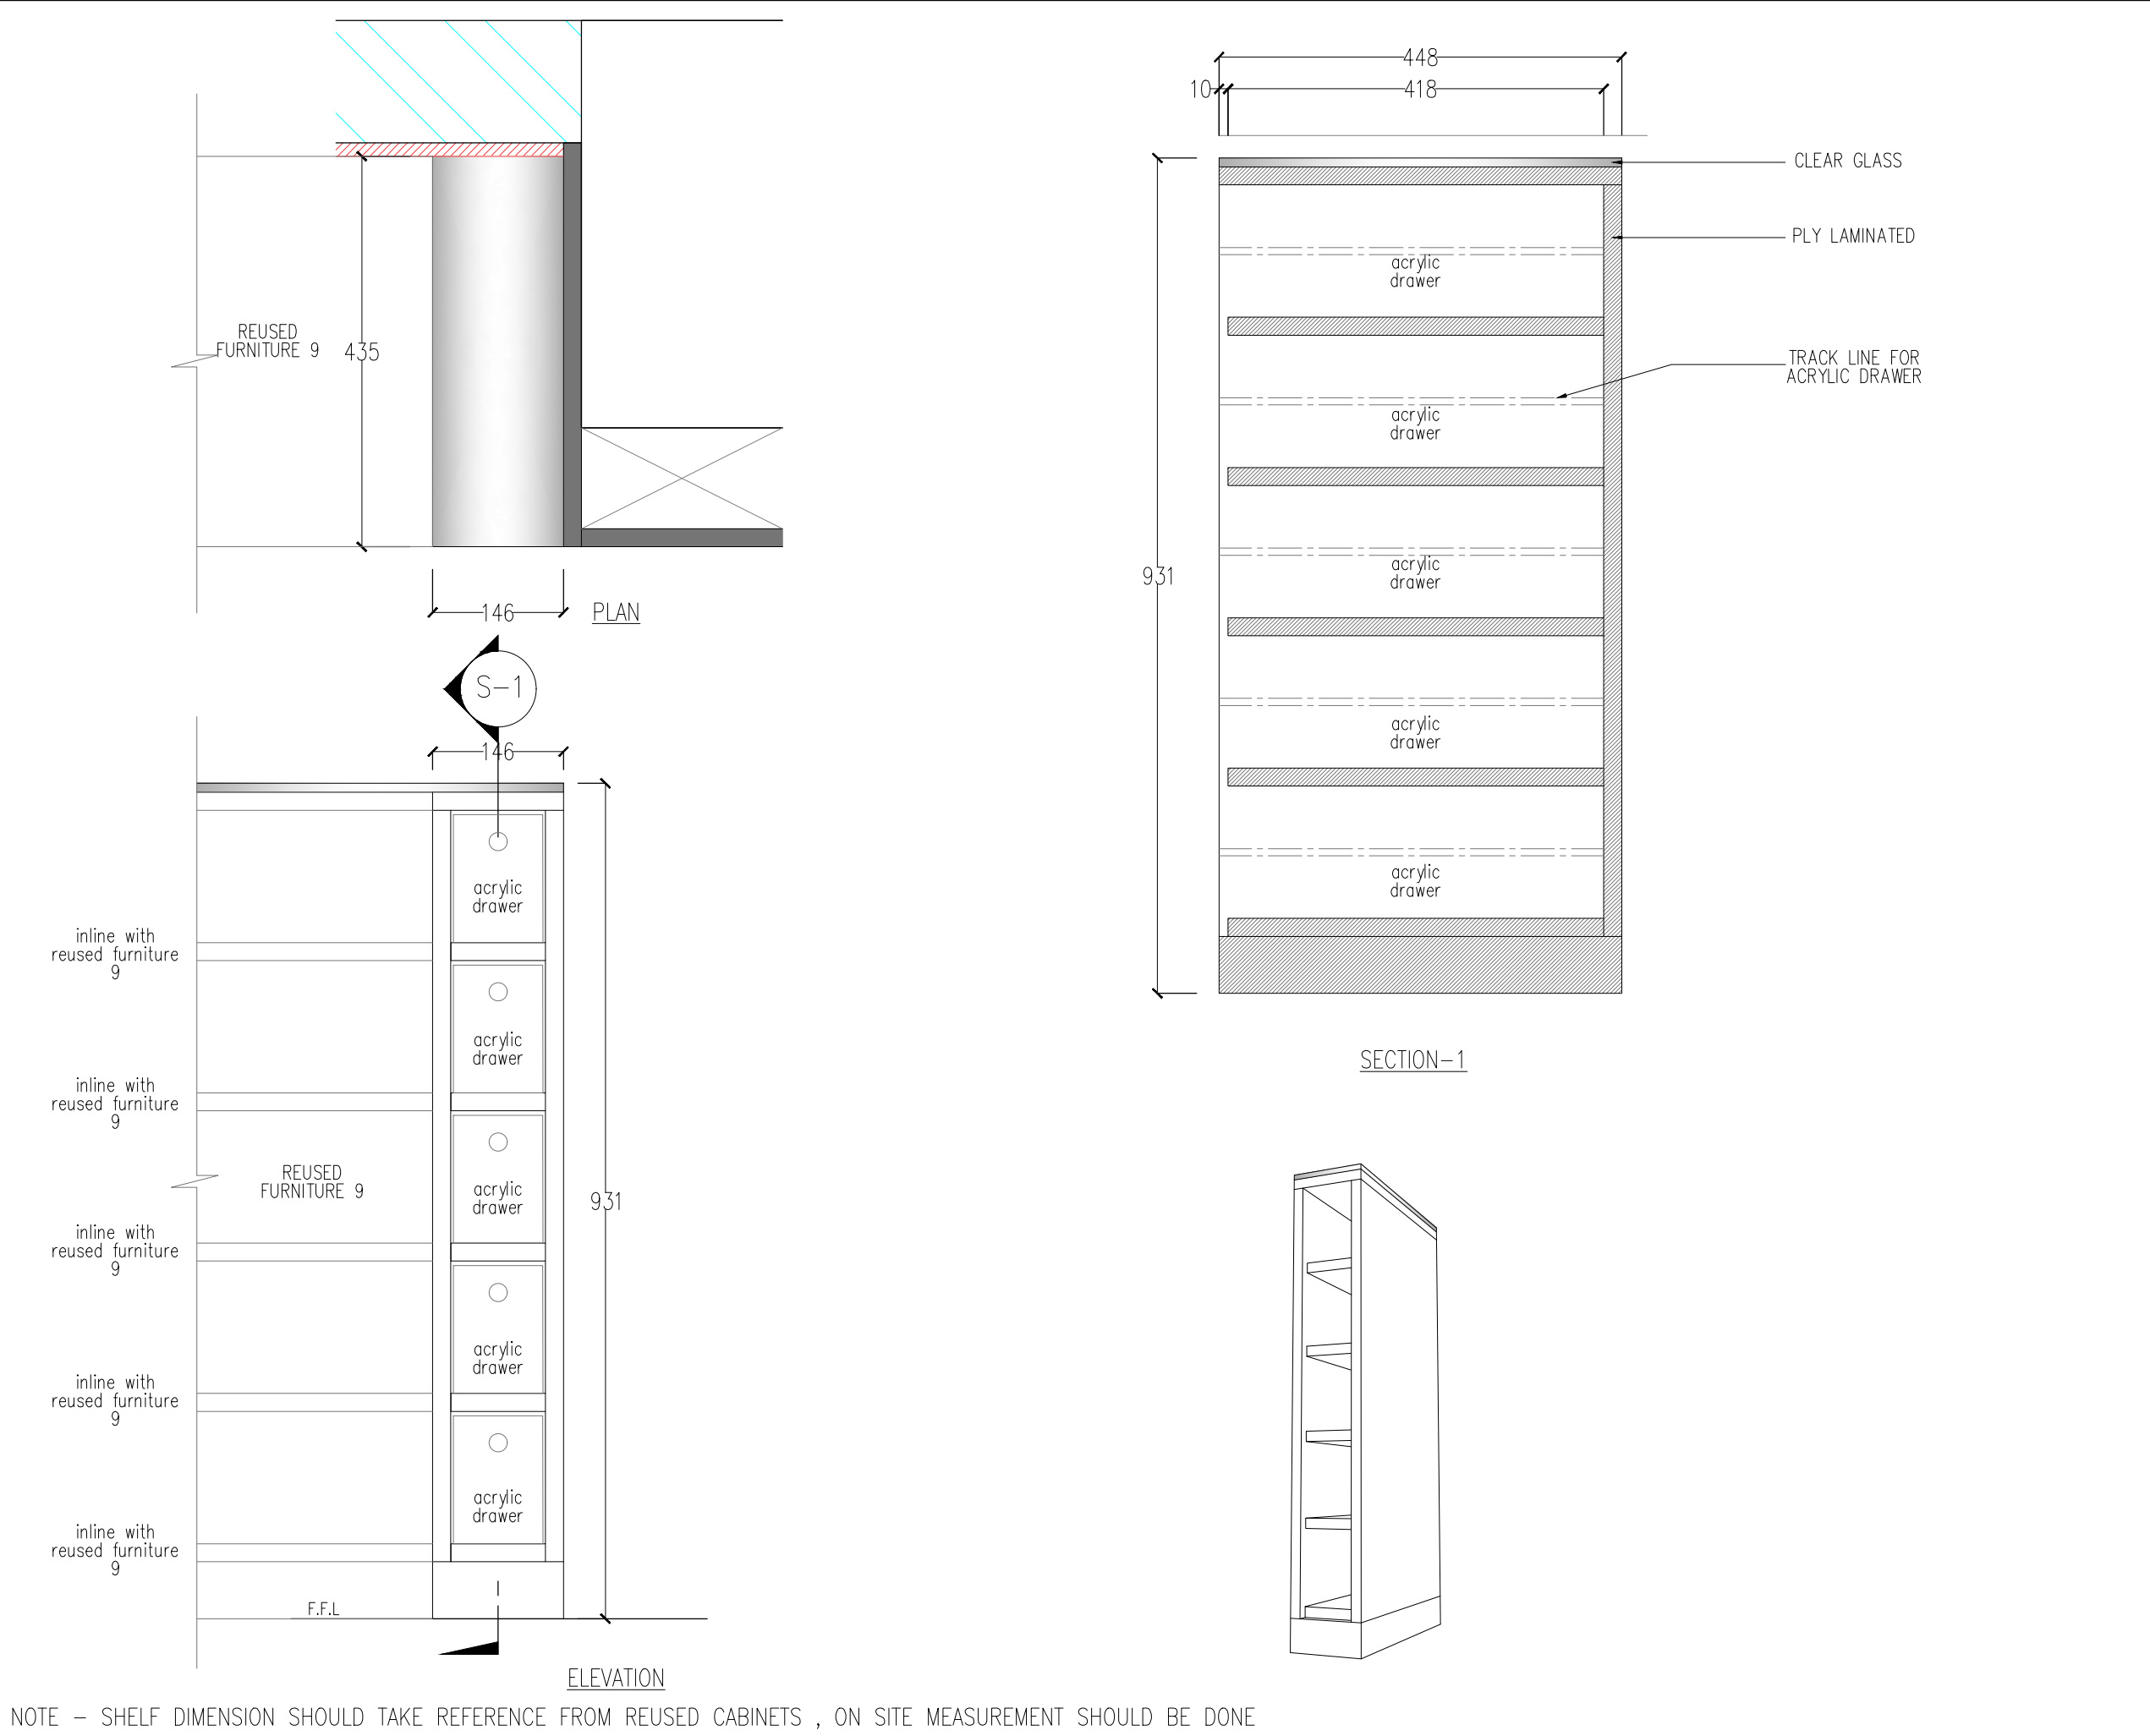

NOTE – SHELF DIMENSION SHOULD TAKE REFERENCE FROM REUSED CABINETS , ON SITE MEASUREMENT SHOULD BE DONE

	
REVISION	
PROJECT	
INTERIOR DESIGN FOR 13TH STREET APARTMENT (FOURTH FLOOR)	
OWNER / APPLICANT	
SUBJECT	
FAMILY ROOM SHELF 2 DETAIL (FAMILY ROOM)	
SCALE	1:10
DATE	
L.S	
SHEET NO.	
4F-I-4.03	

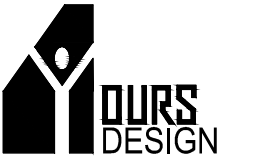

REVISION

PROJECT

INTERIOR DESIGN FOR
13TH STREET APARTMEN

OWNER / APPLICANT

SUBJECT

SHELF DETAIL
(STUDY ROOM)








SCALE


DATE

L.S


SHEET NO.

A101

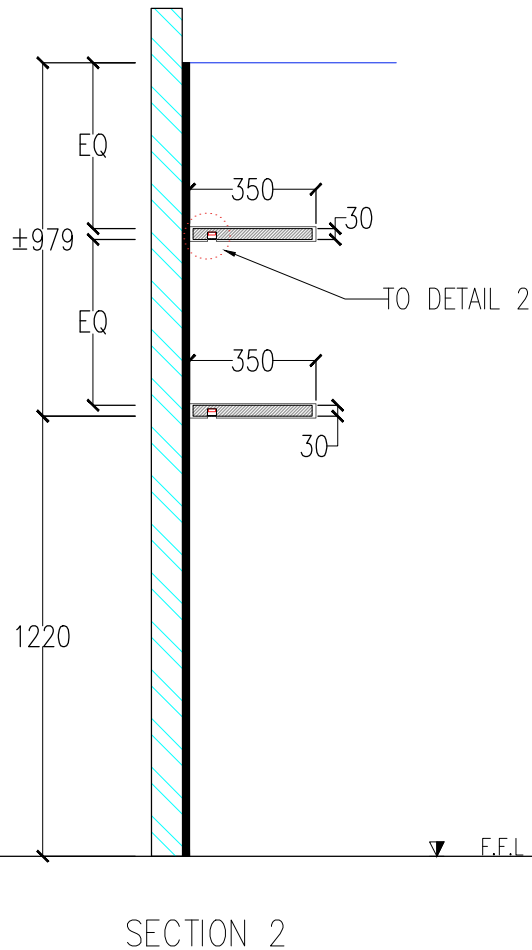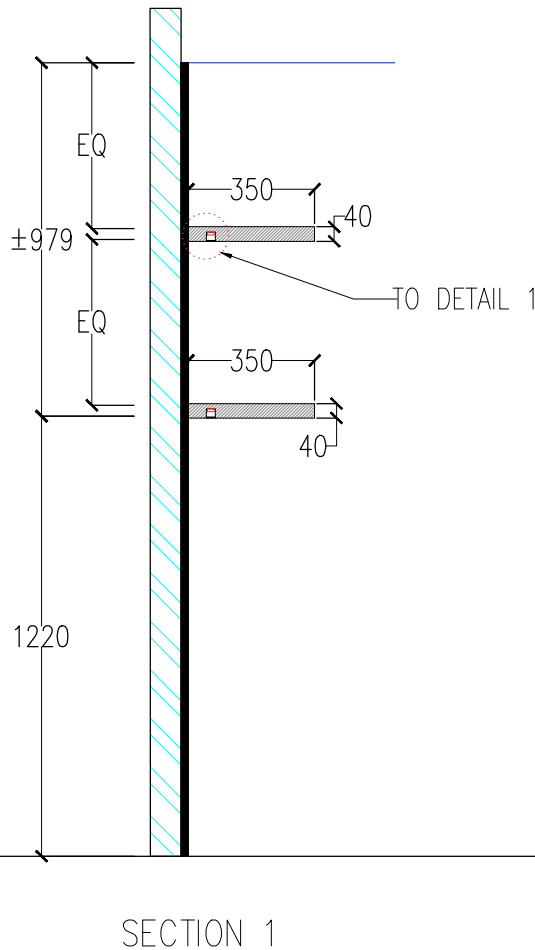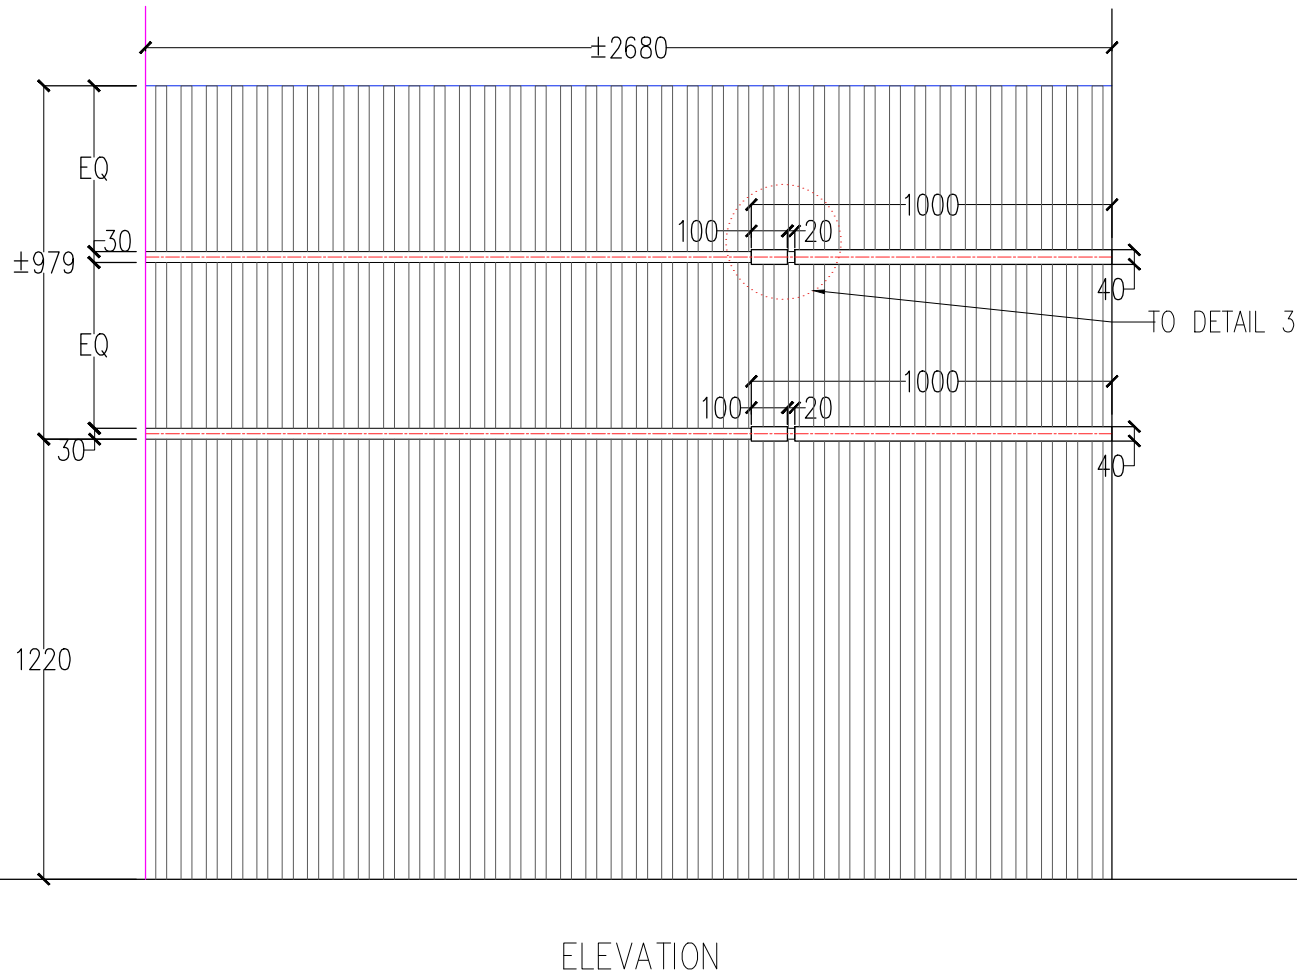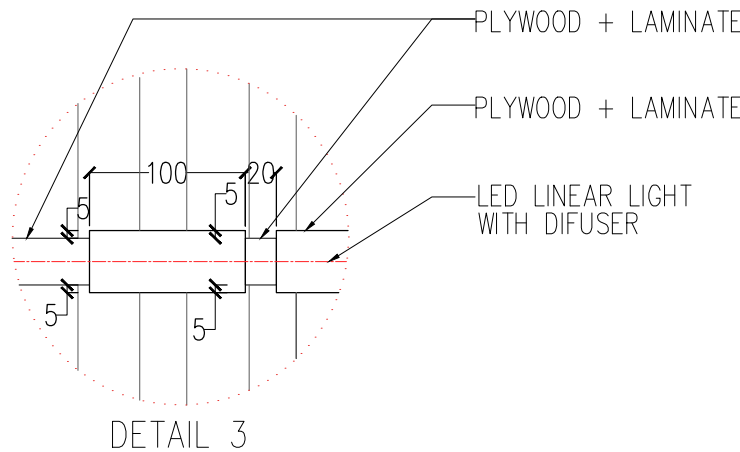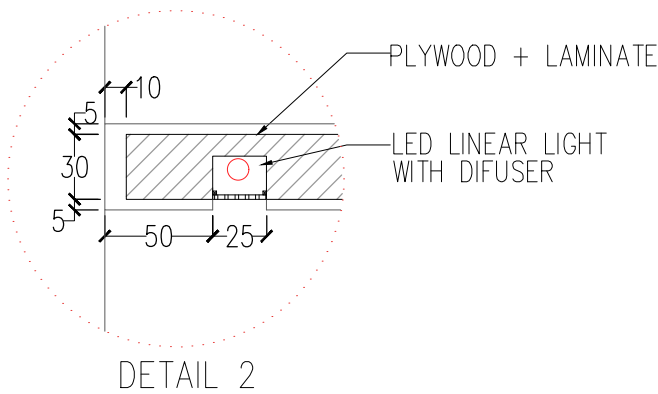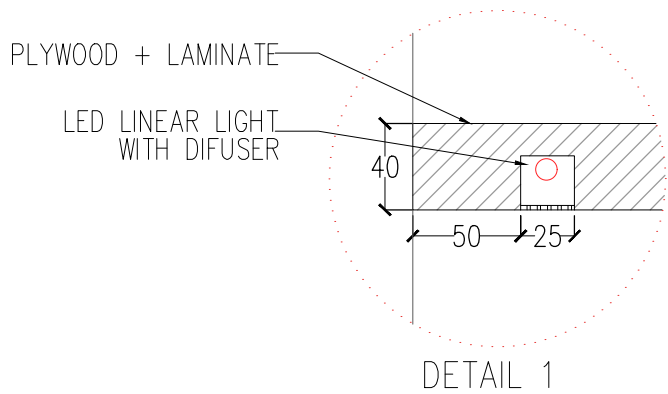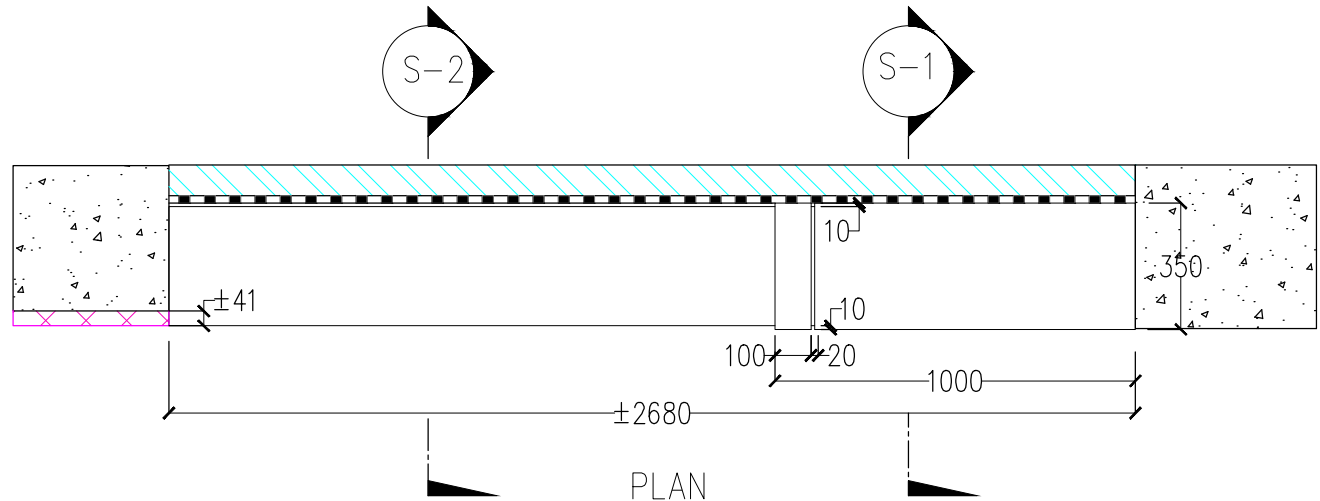

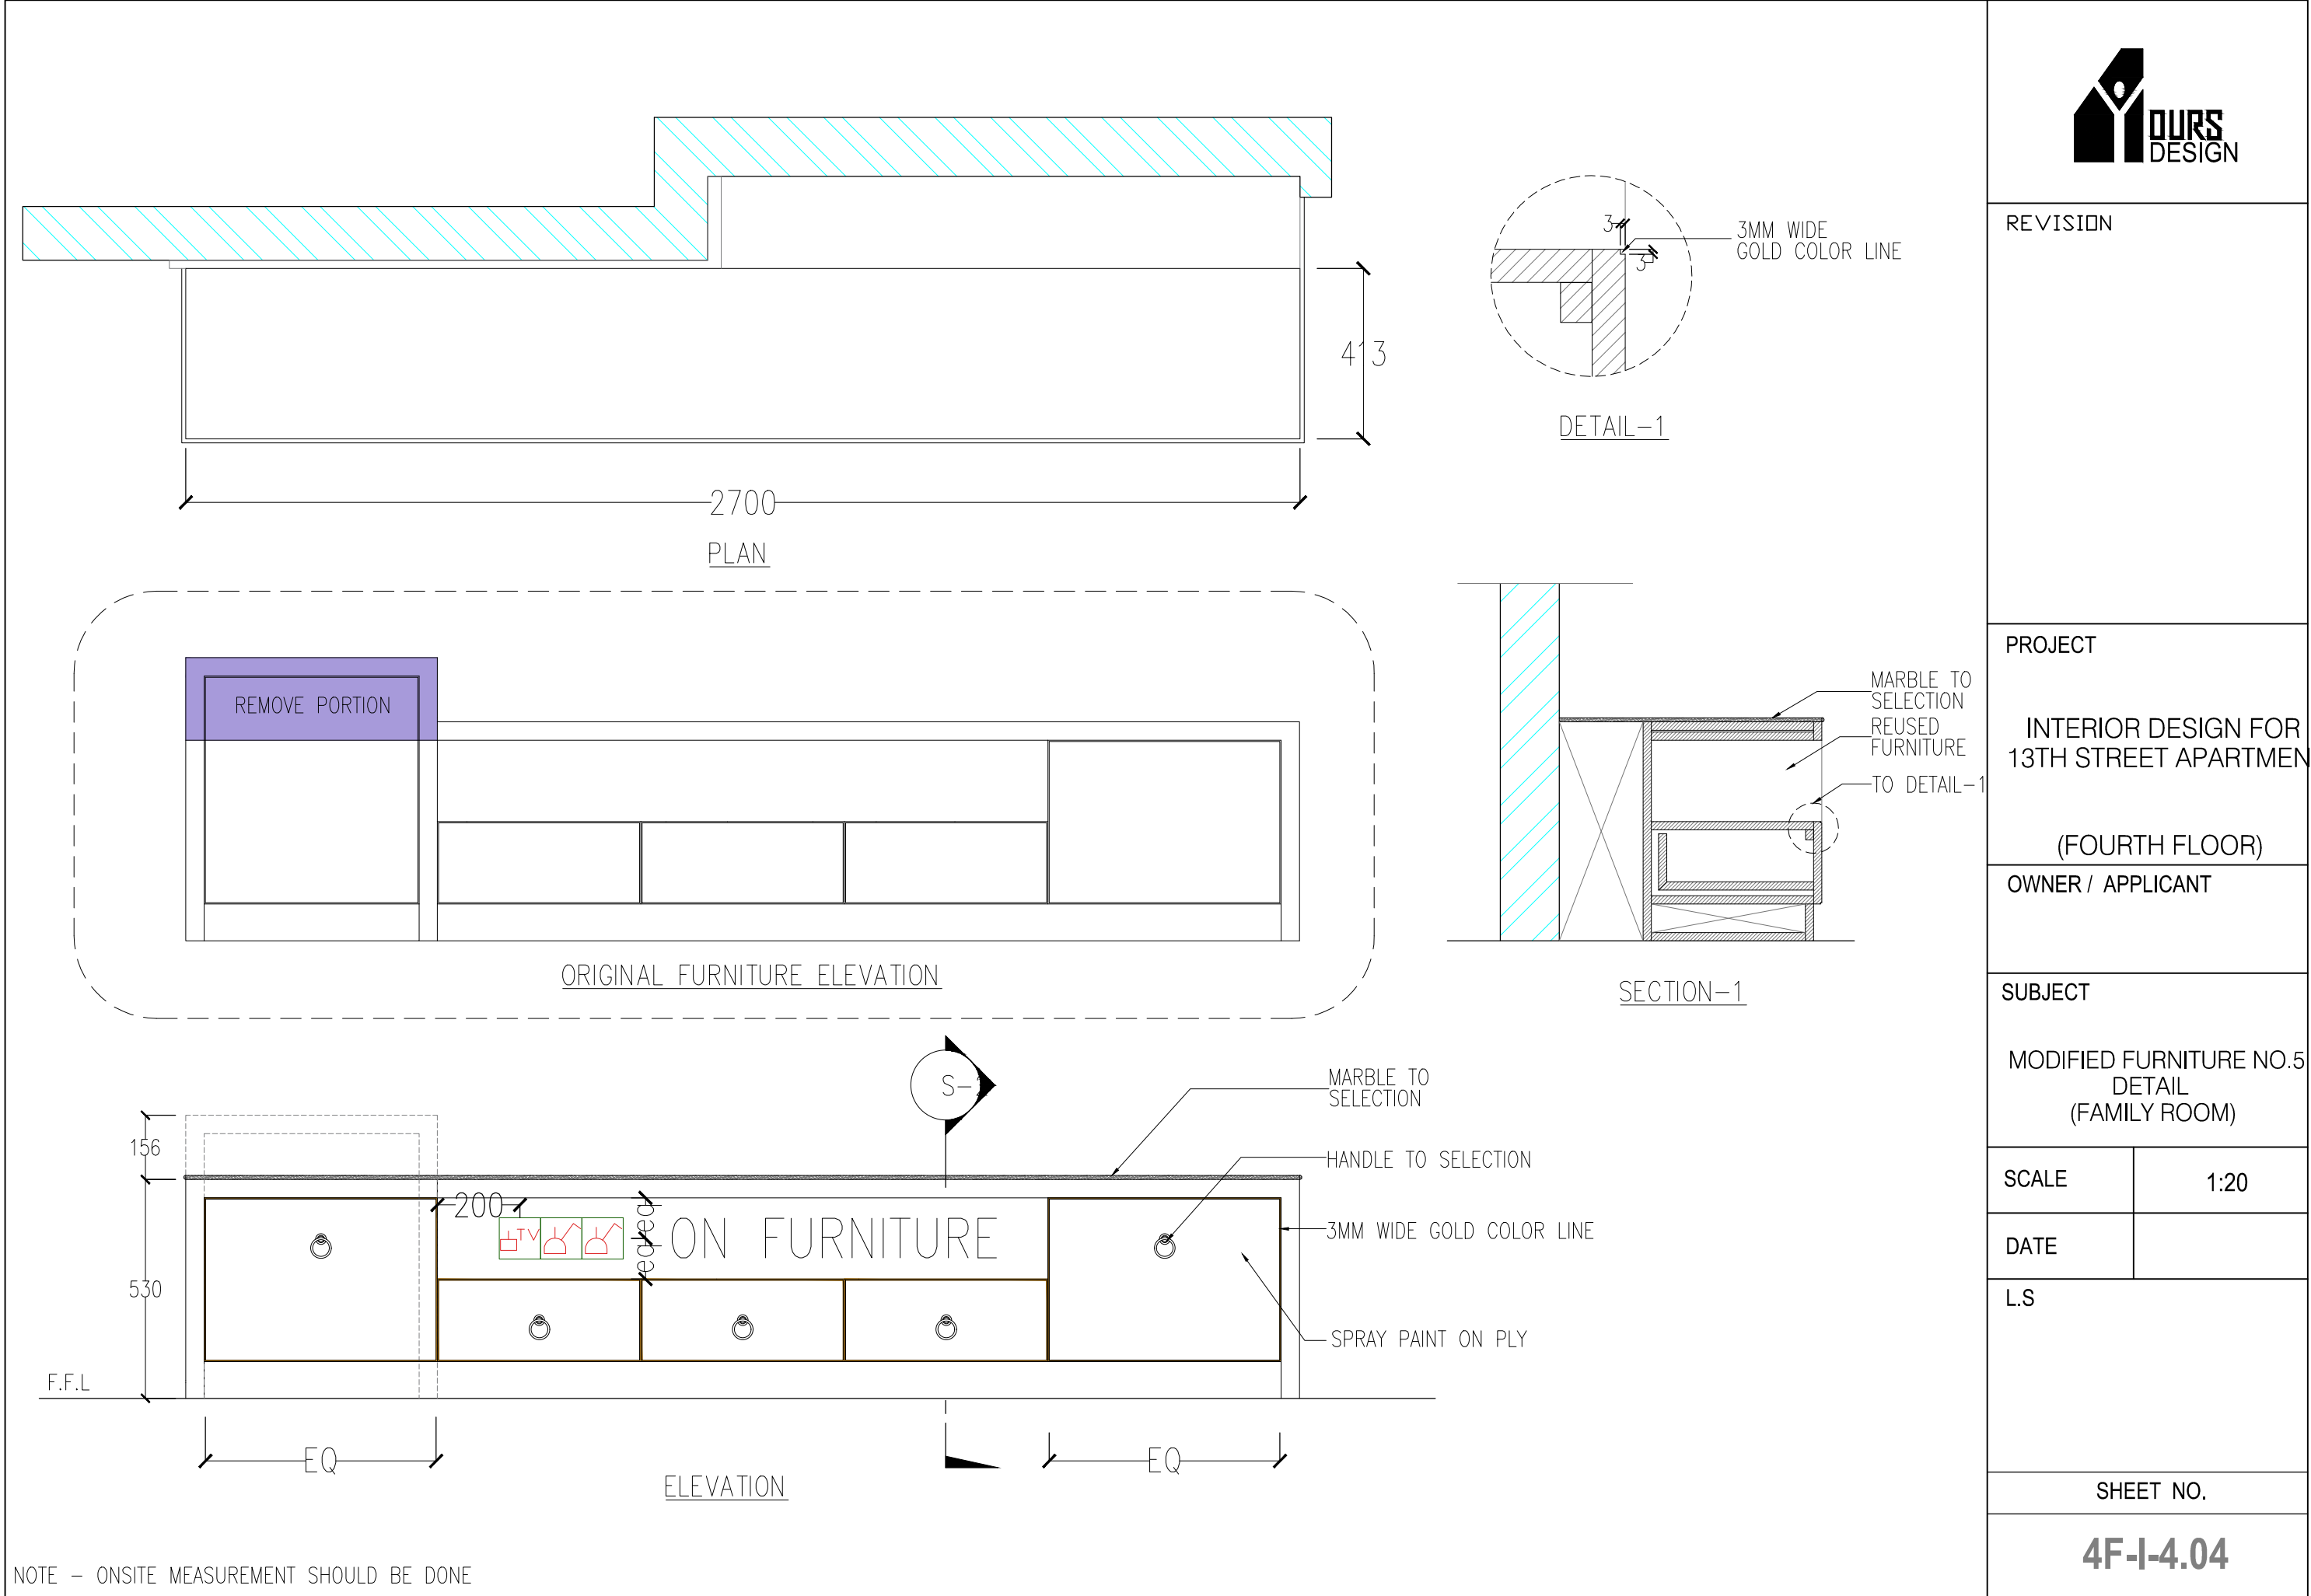

NOTE – ONSITE MEASUREMENT SHOULD BE DONE

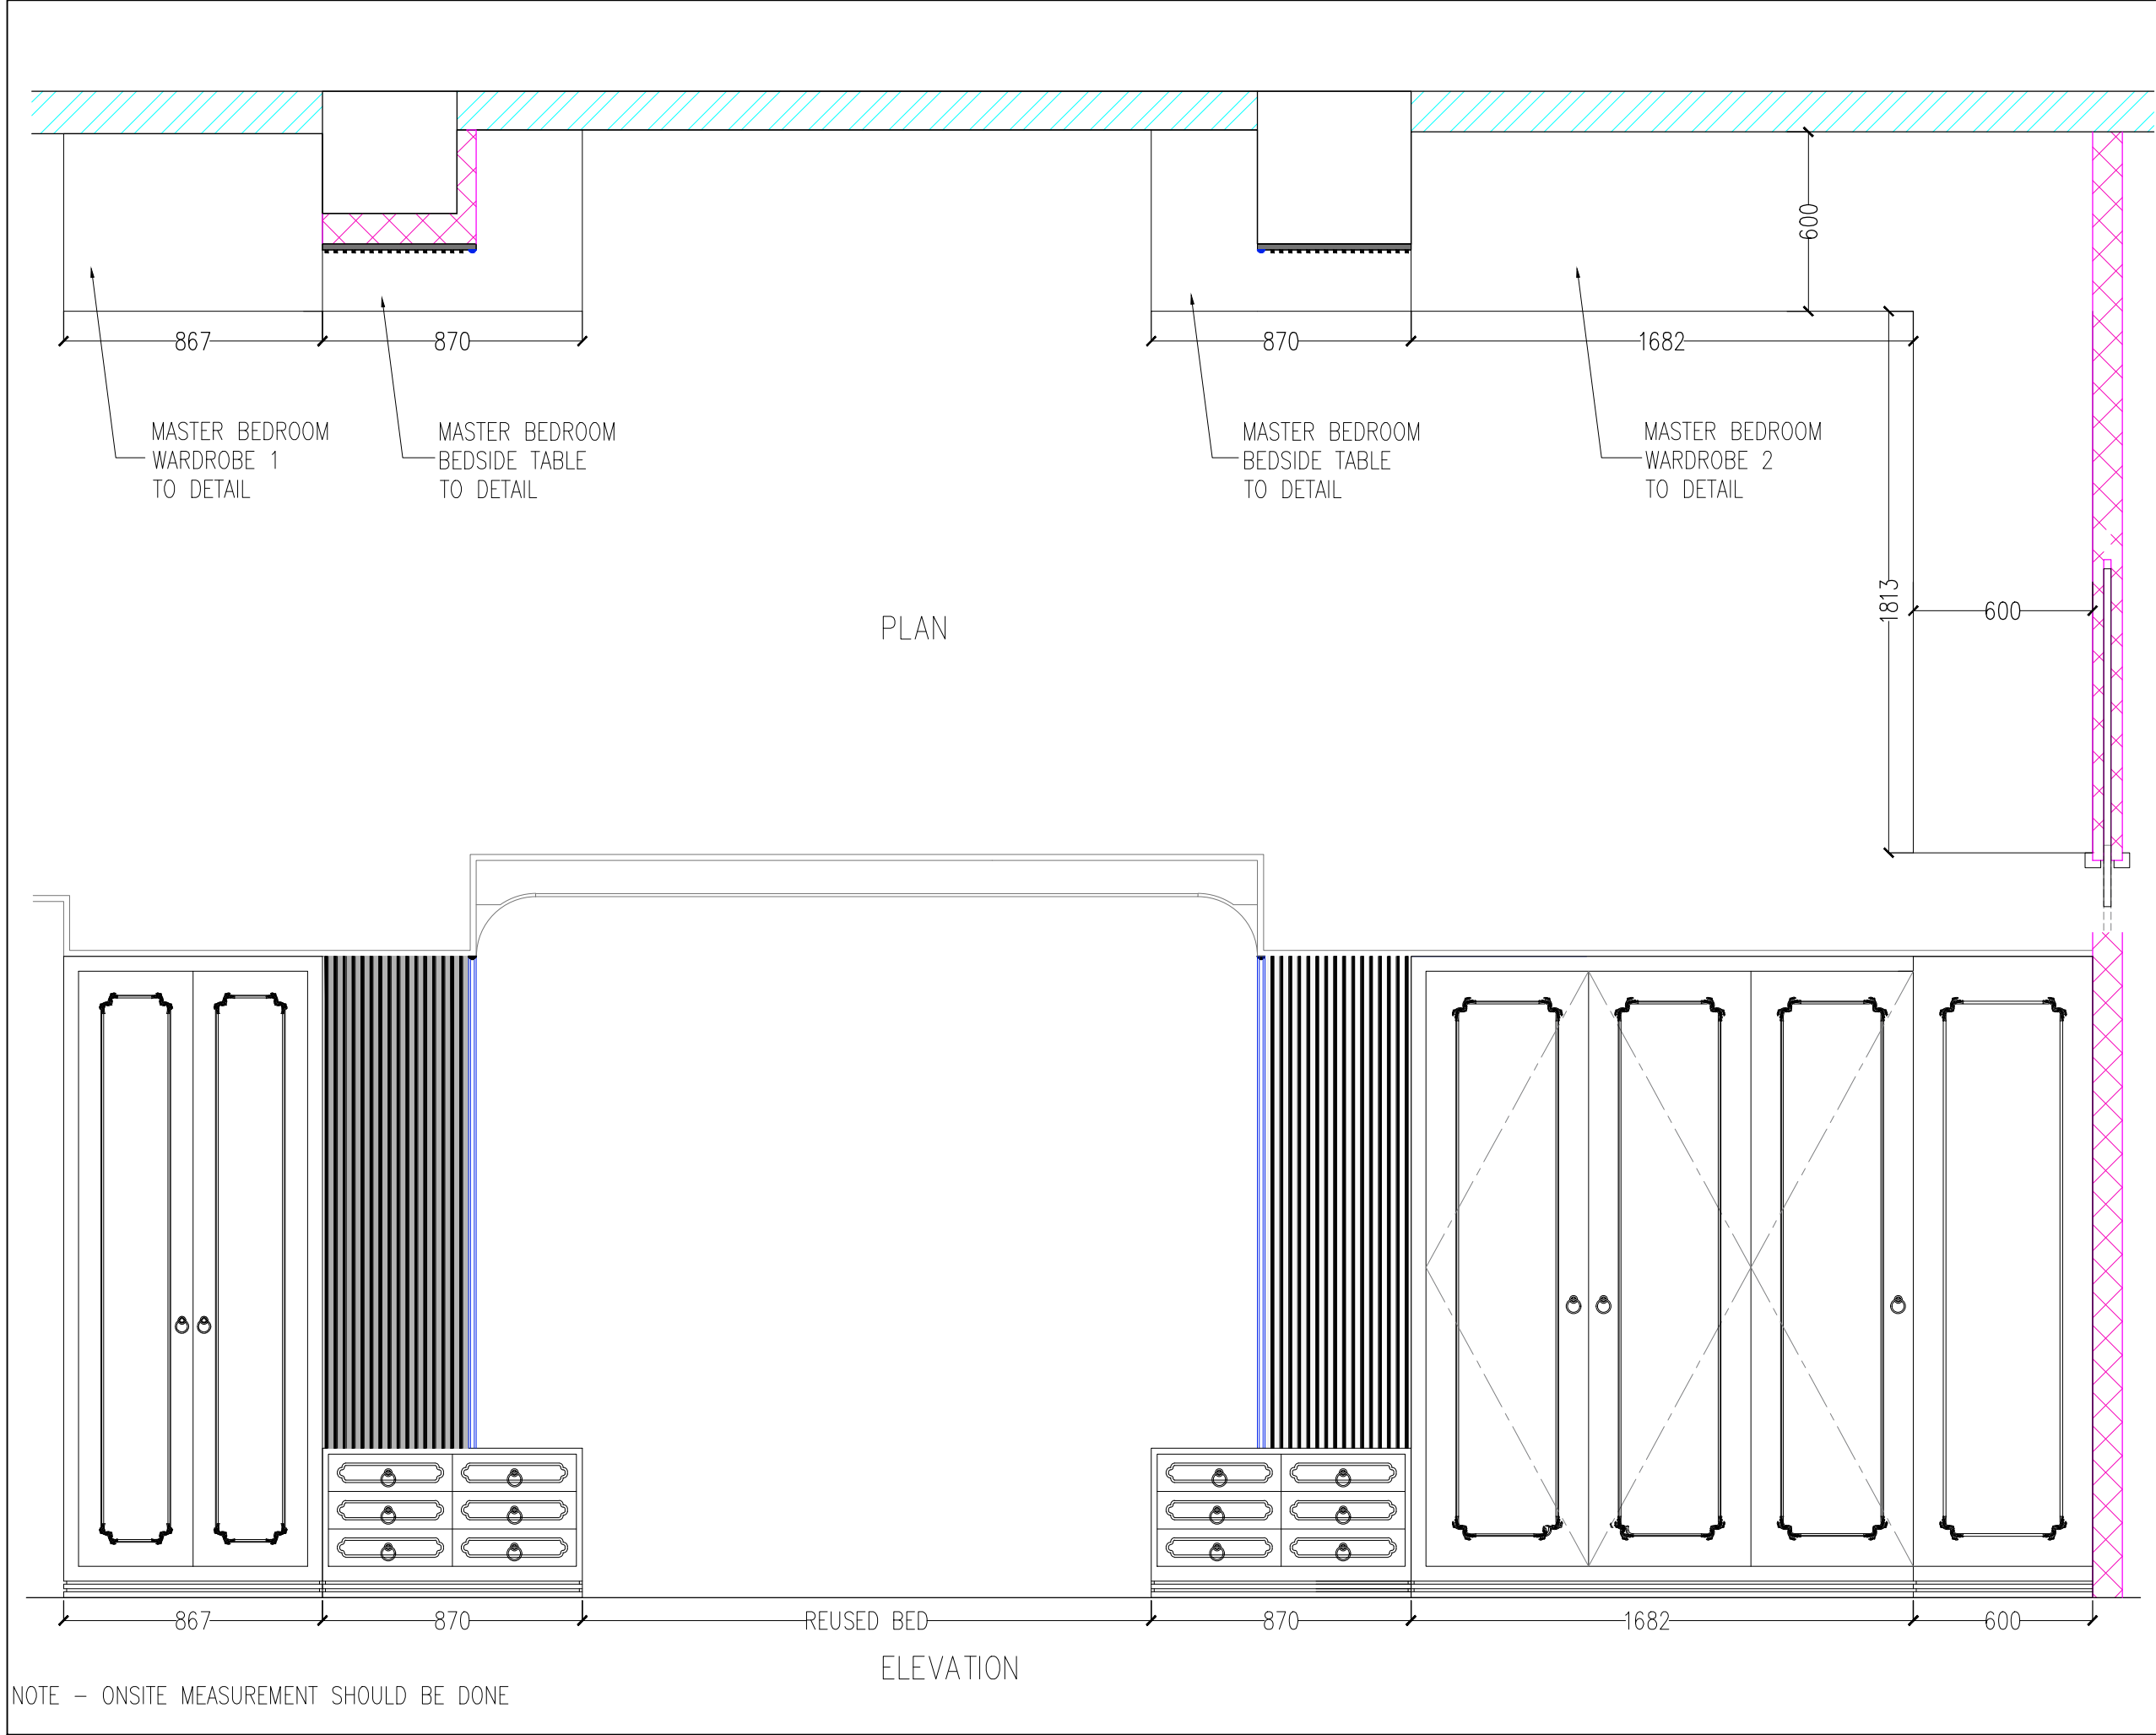

NOTE – ONSITE MEASUREMENT SHOULD BE DONE



REVISION

PROJECT

INTERIOR DESIGN FOR
13TH STREET APARTMENT

(FOURTH FLOOR)

OWNER / APPLICANT

SUBJECT

WARDROBE DETAIL
(MASTER BEDROOM)

SCALE

1:30

DATE

L.S

SHEET NO.

4F-I-4.08A



REVISION

PROJECT

INTERIOR DESIGN FOR
13TH STREET APARTMENT

(FOURTH FLOOR)

OWNER / APPLICANT

SUBJECT

WARDROBE 1 DETAIL
(MASTER BEDROOM)

SCALE











1:20

DATE


L.S

SHEET NO.

4F-I-4.08B

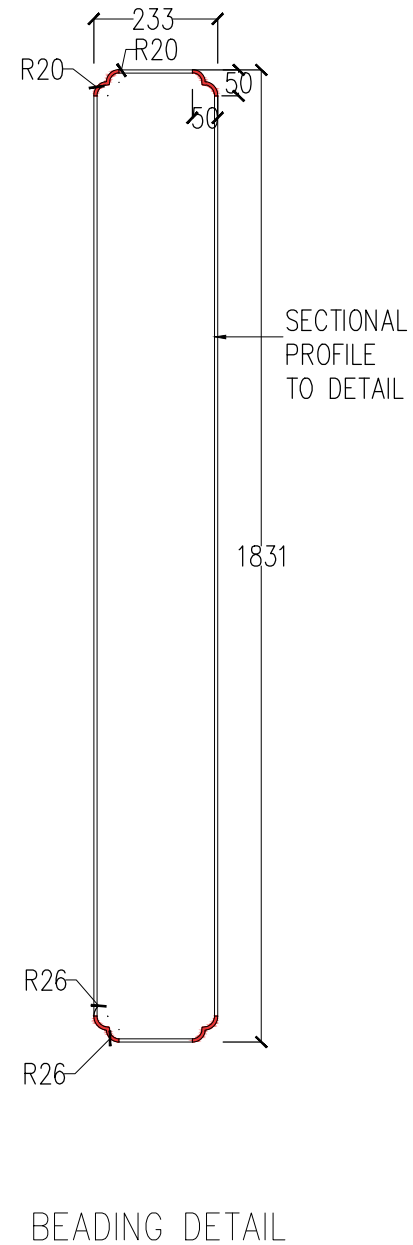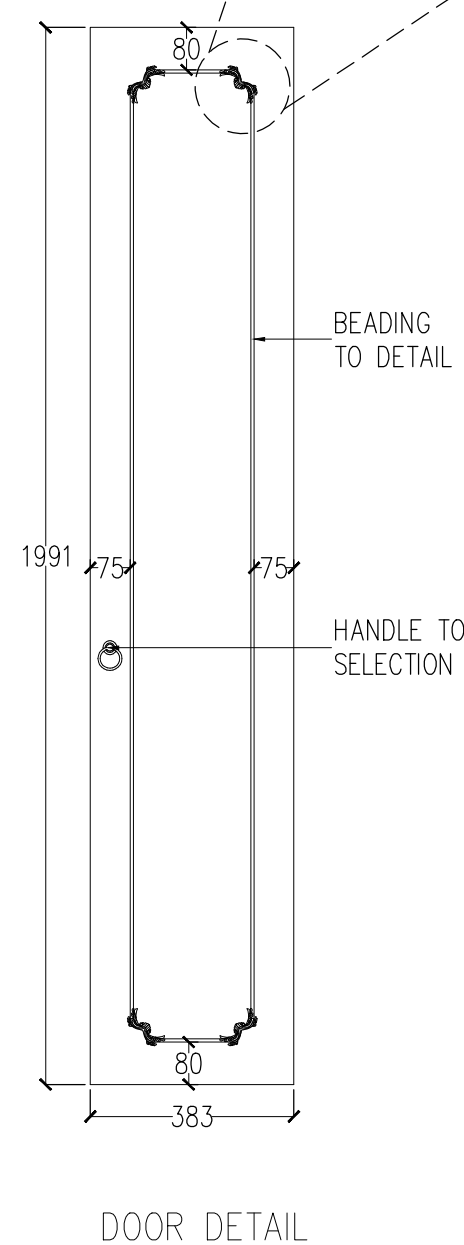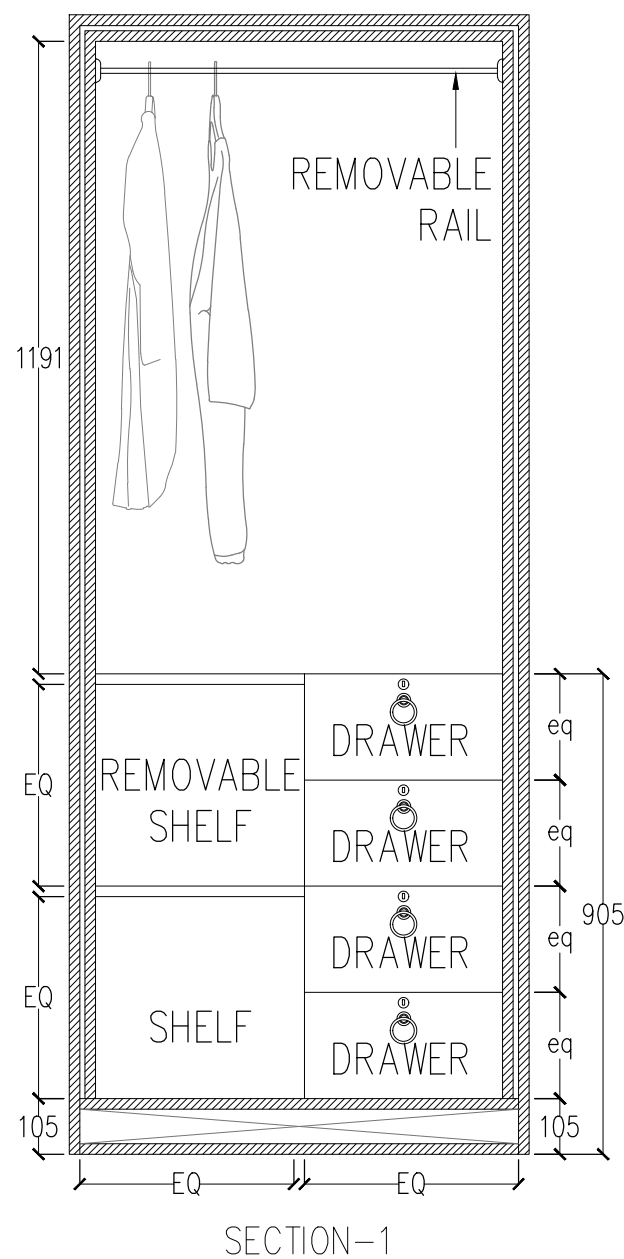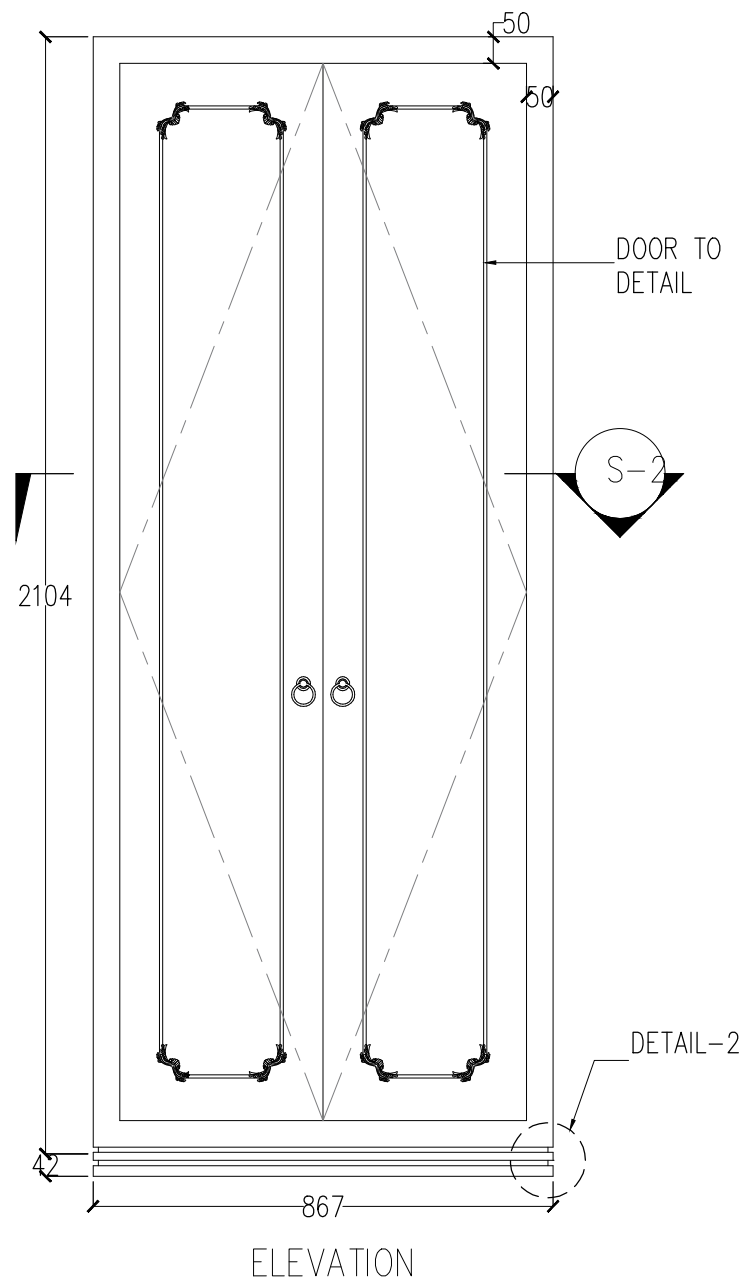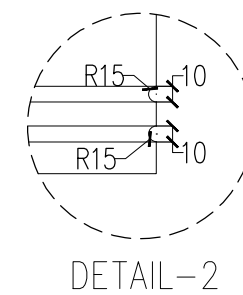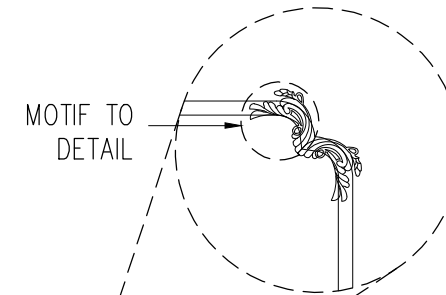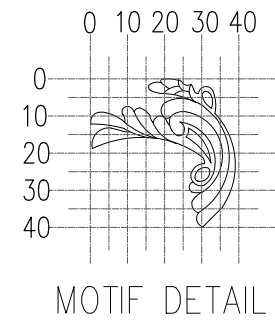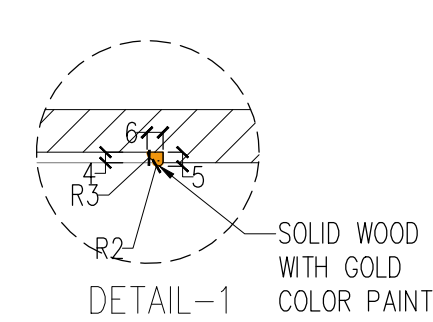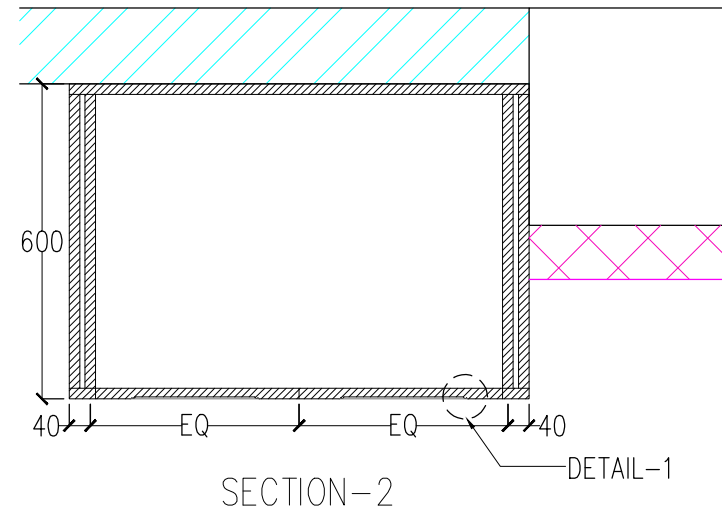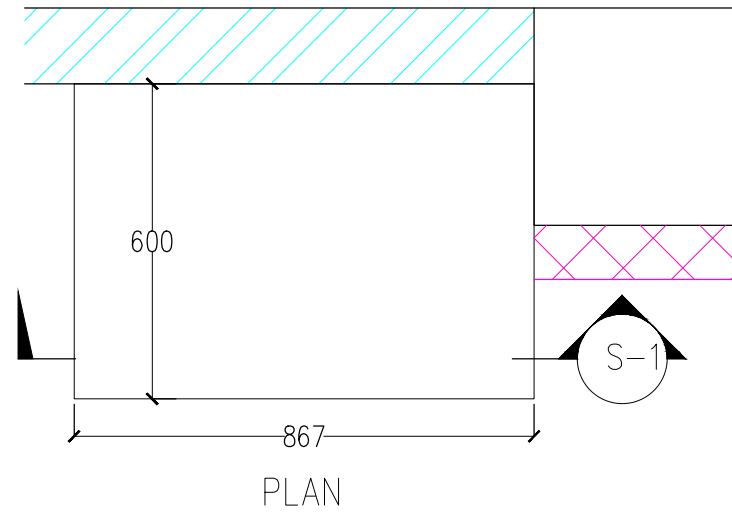

NOTE - ONSITE MEASUREMENT SHOULD BE DONE

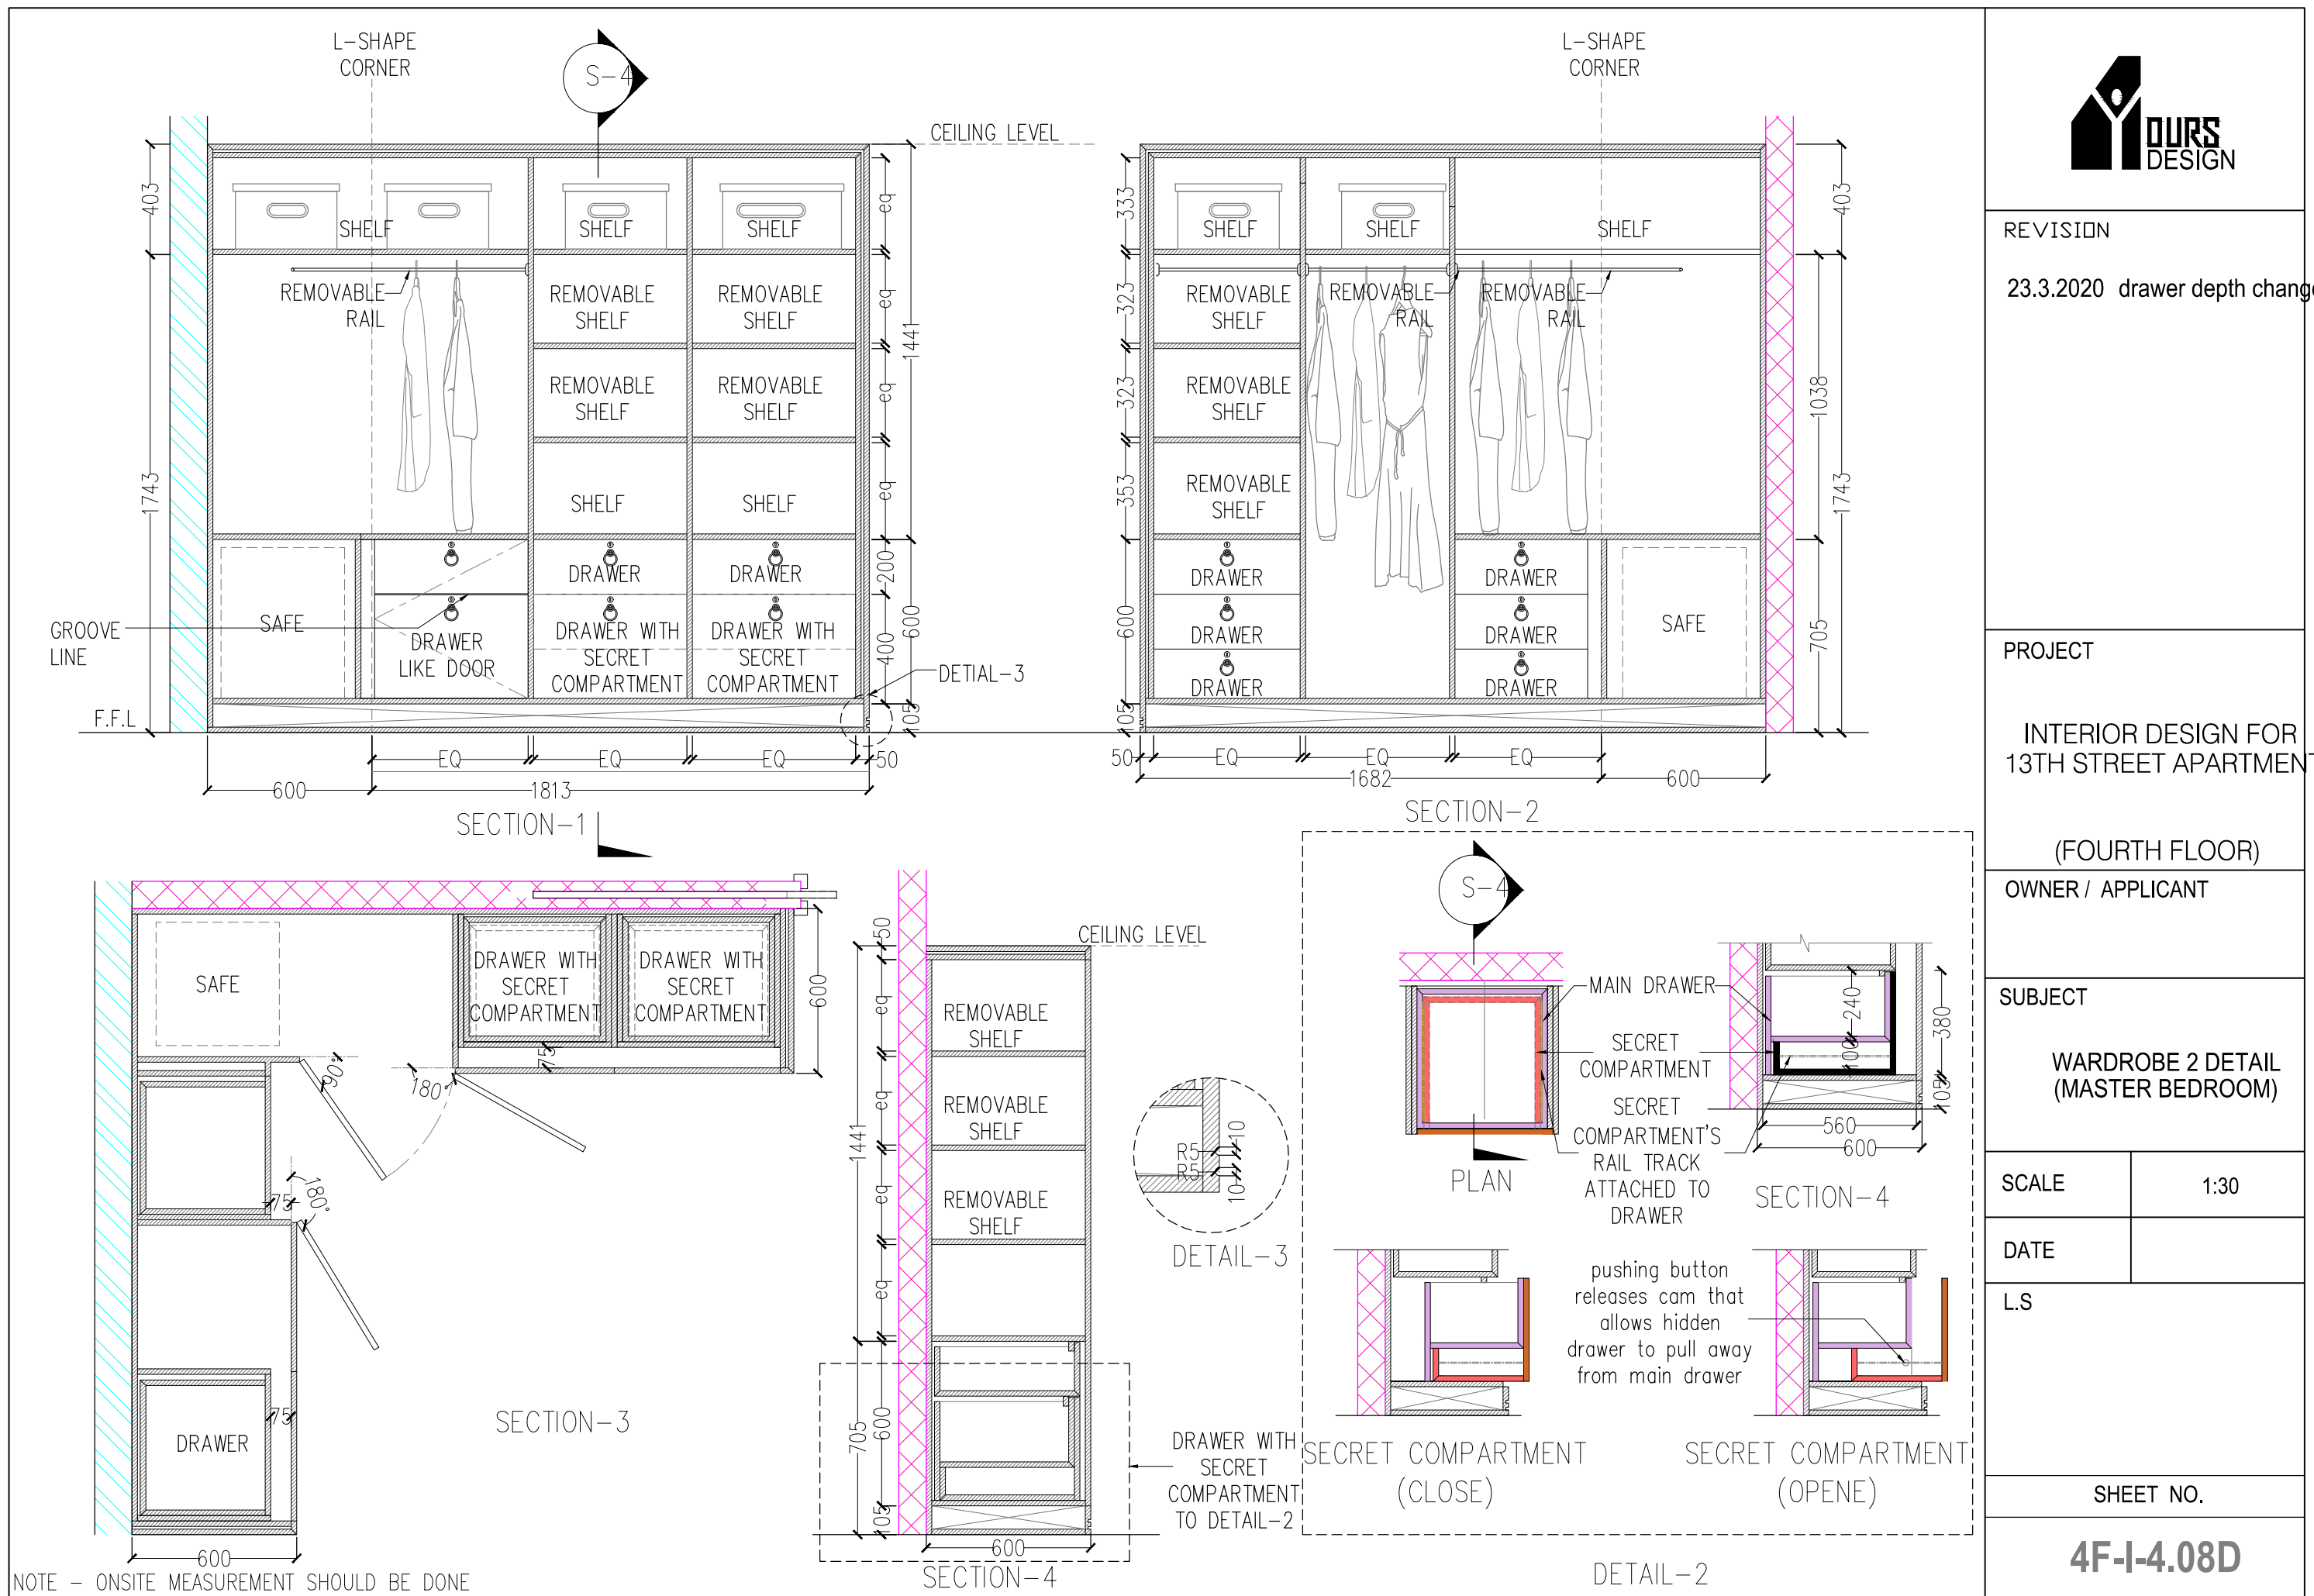

REVISION
23.3.2020 drawer depth changed

PROJECT
INTERIOR DESIGN FOR
13TH STREET APARTMENT
(FOURTH FLOOR)

OWNER / APPLICANT

SUBJECT
WARDROBE 2 DETAIL
(MASTER BEDROOM)


SCALE 1:30

DATE

L.S

SHEET NO.

4F-I-4.08D

 

INTERIOR DESIGN FOR 13TH STREET APARTMENT

(FOURTH FLOOR)

OWNER / APPLICANT

SUBJECT

DRESSING TABLE DETAIL (MASTER BEDROOM)

SCALE

1:20

DATE

L.S

SHEET NO.

4F-I-4.06



NOTE - ONSITE MEASUREMENT SHOULD BE DONE





PROJECT

INTERIOR DESIGN FOR 13TH STREET APARTMENT

(FOURTH FLOOR)

OWNER / APPLICANT

SUBJECT

BEDSIDE TABLE DETAIL (MASTER BEDROOM)

SCALE



1:10

DATE _____


L.S

SHEET NO.


4F-I-4.08E

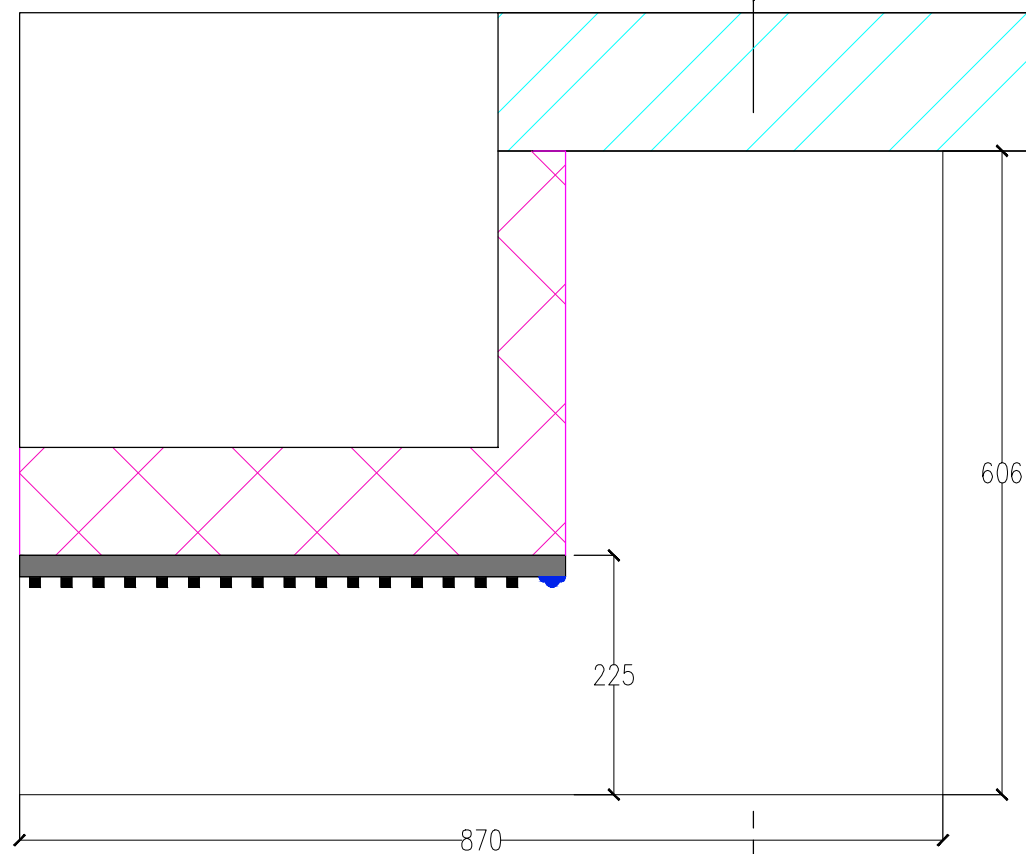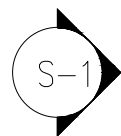


PLAN

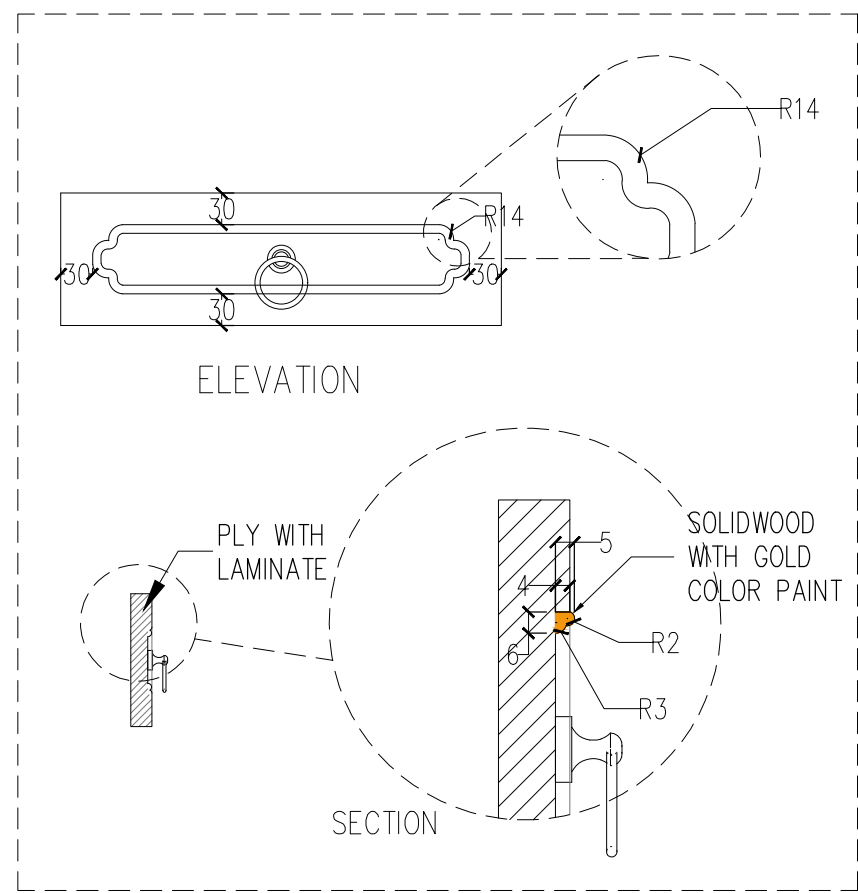

DRAWER DOOR DETAIL

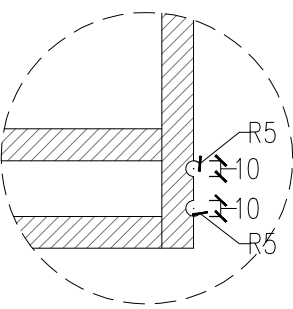


DETAIL-1

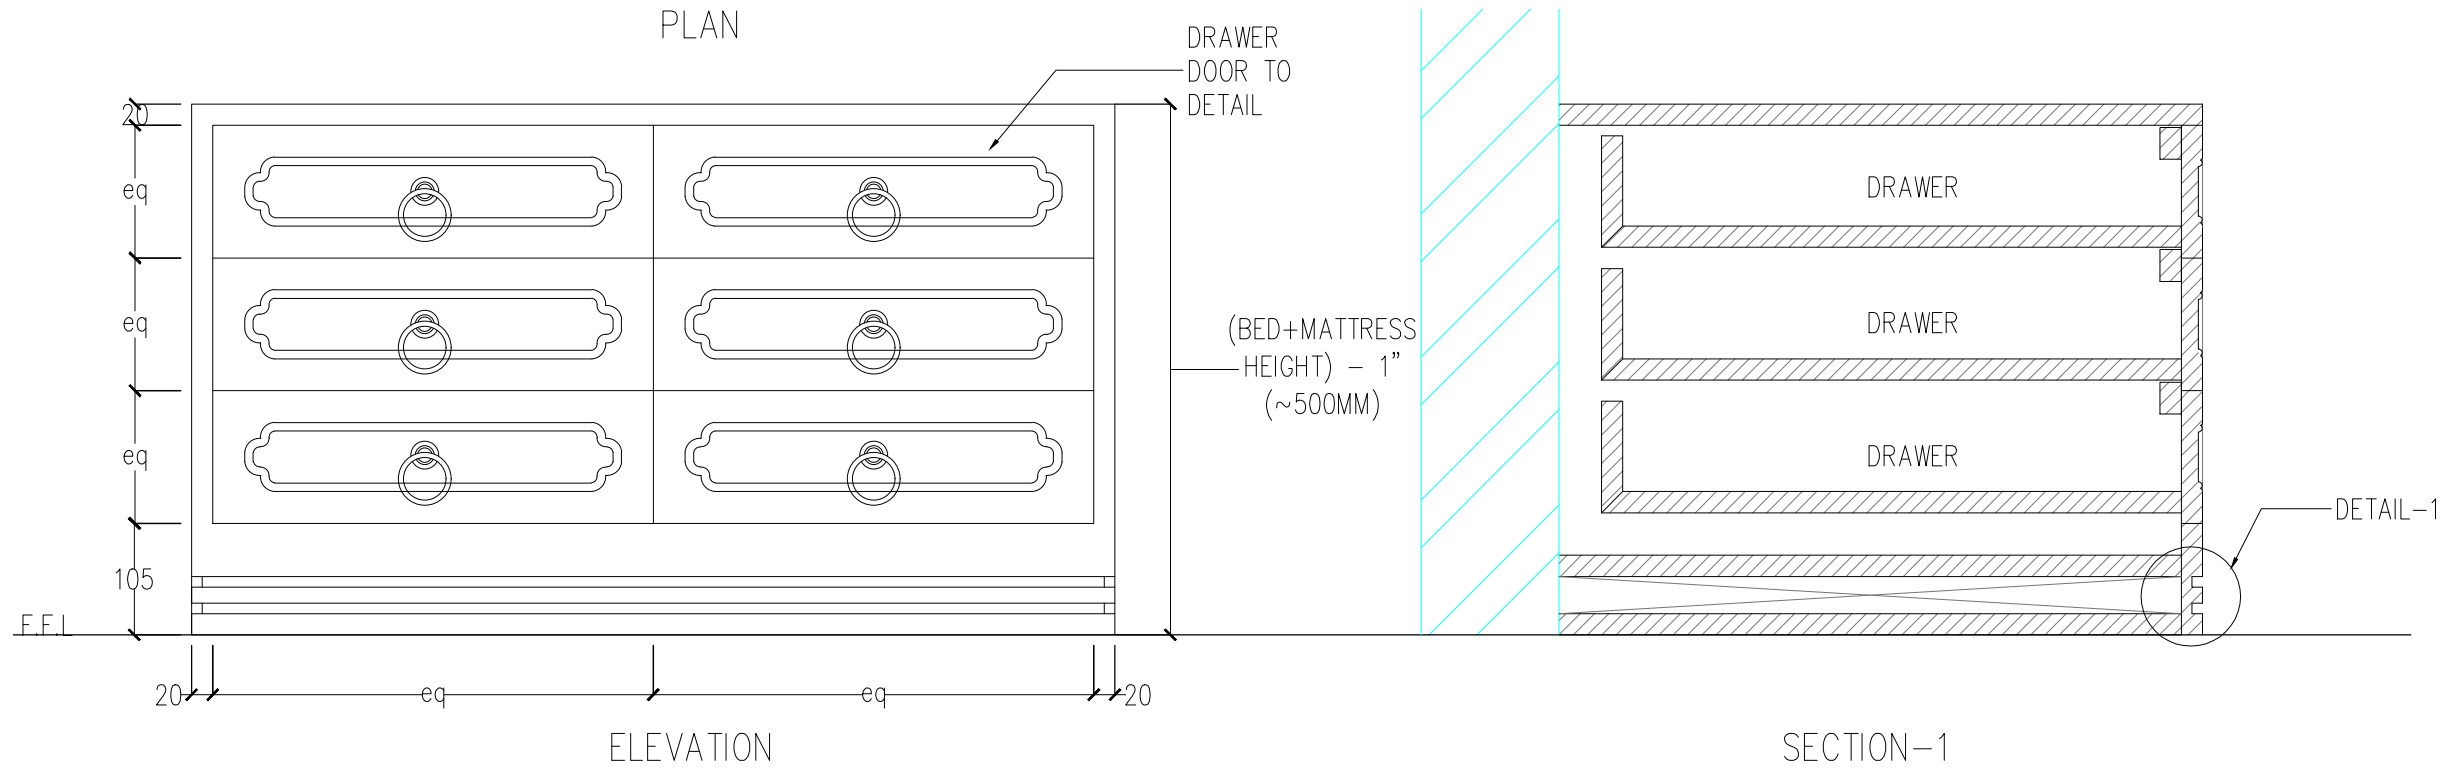


SECTION-1

NOTE – ONSITE MEASUREMENT SHOULD BE DONE

TYPE	MASTERBEDROOM BEDSIDE TABLE	SHEET NO. 4F-I-4.08E
LOCATION	MASTERBEDROOM	
QUANTITY	2	
MATERIAL	PLY WITH LAMINATE	

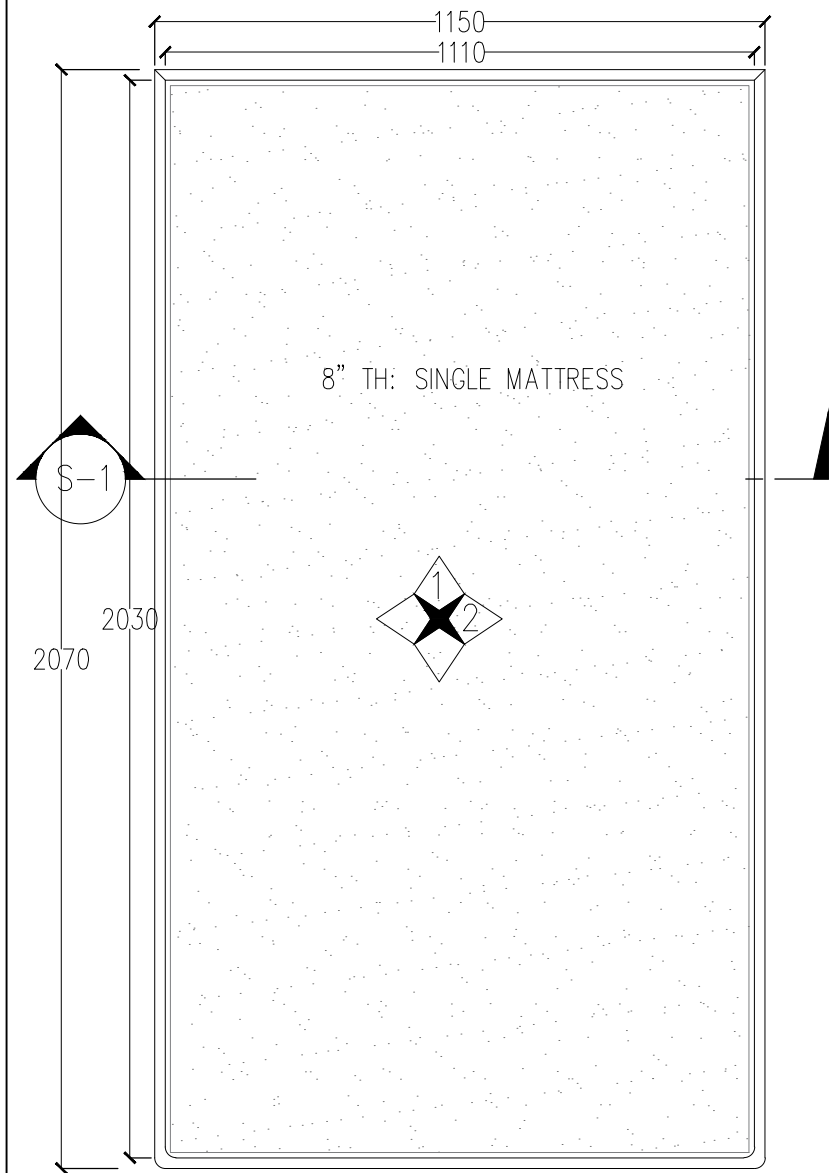


PLAN

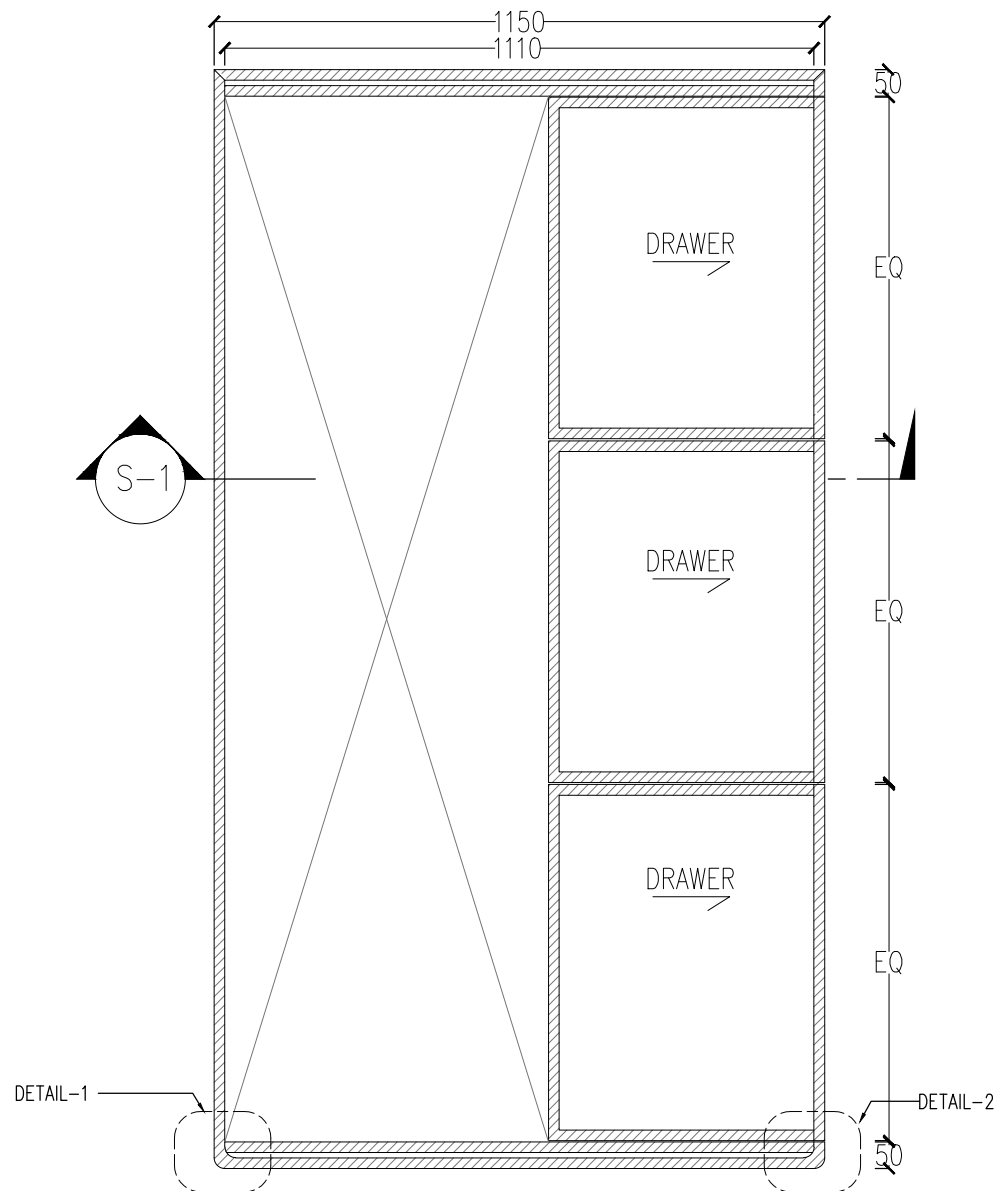


SECTIONAL PLAN




ELEVATION 1

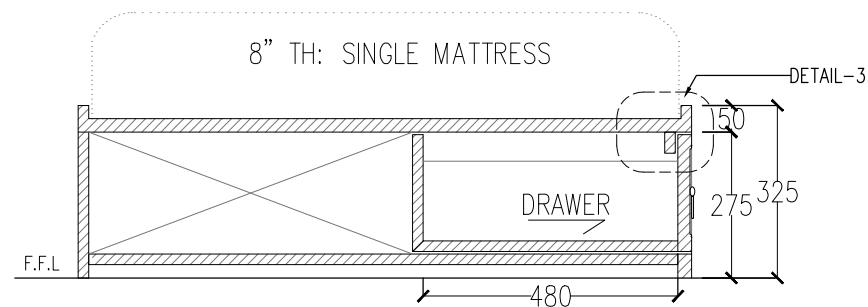


SECTION 1

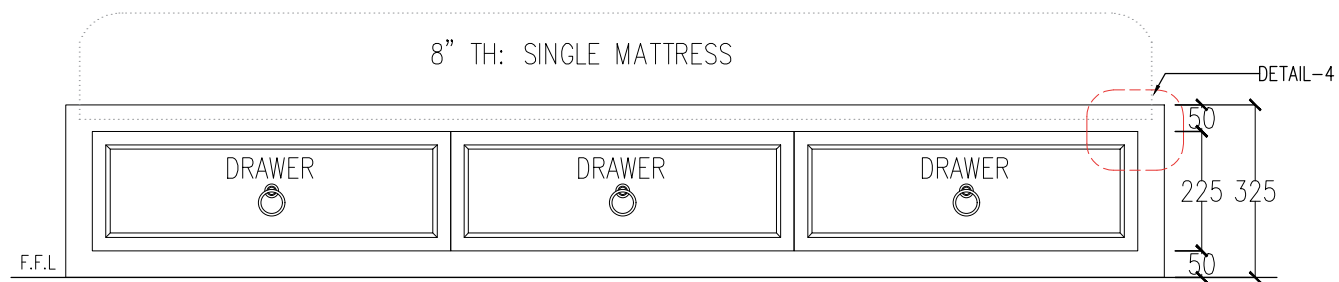


ELEVATION 2

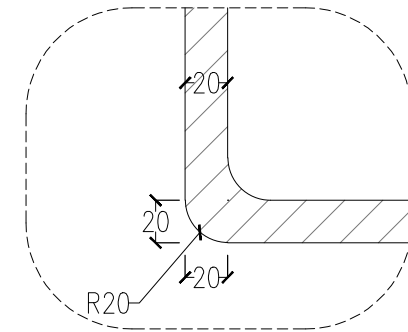


DETAIL 1

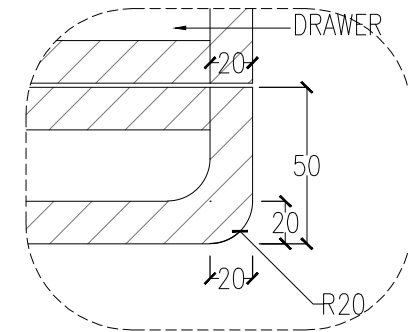


DETAIL 2

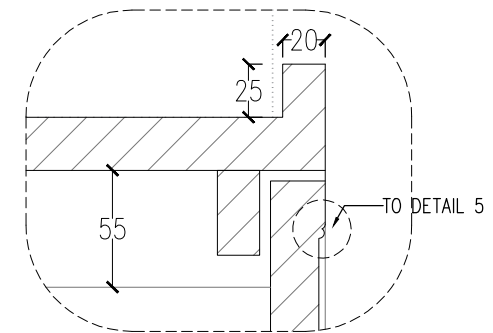

DETAIL 3

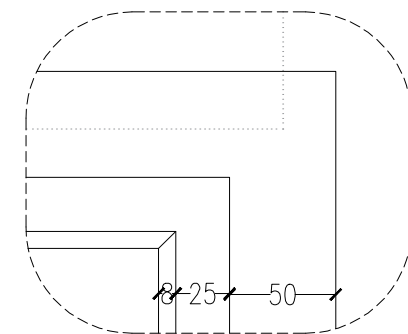

DETAIL 4

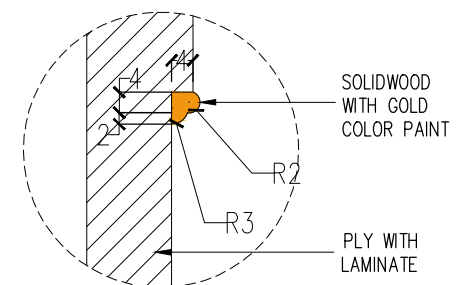

DETAIL 5



REVISION

PROJECT

INTERIOR DESIGN FOR
13TH STREET APARTMENT

(FOURTH FLOOR)

OWNER / APPLICANT

SUBJECT

SINGLE BED 2 DETAIL
(TWIN BEDROOM)

SCALE

1:20


DATE

L.S


SHEET NO.

4F-I-4.15

NOTE ; ONSITE MEASUREMENT SHOULD BE DONE.

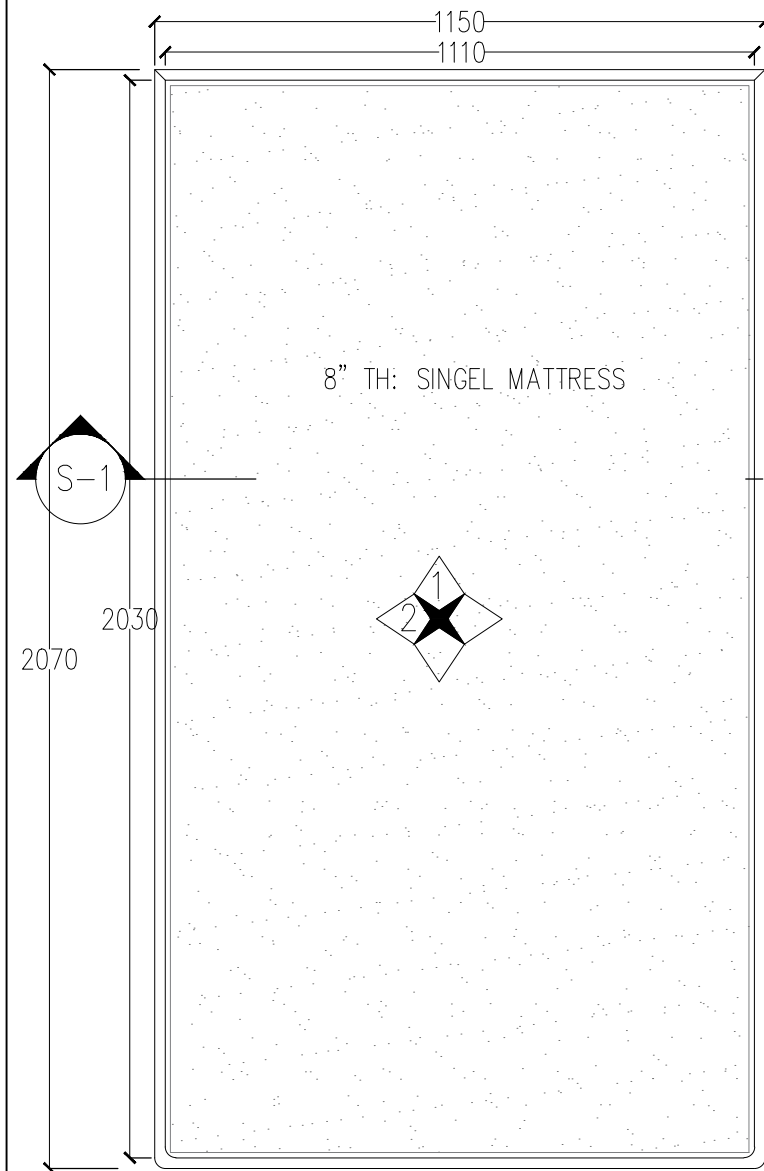


PLAN

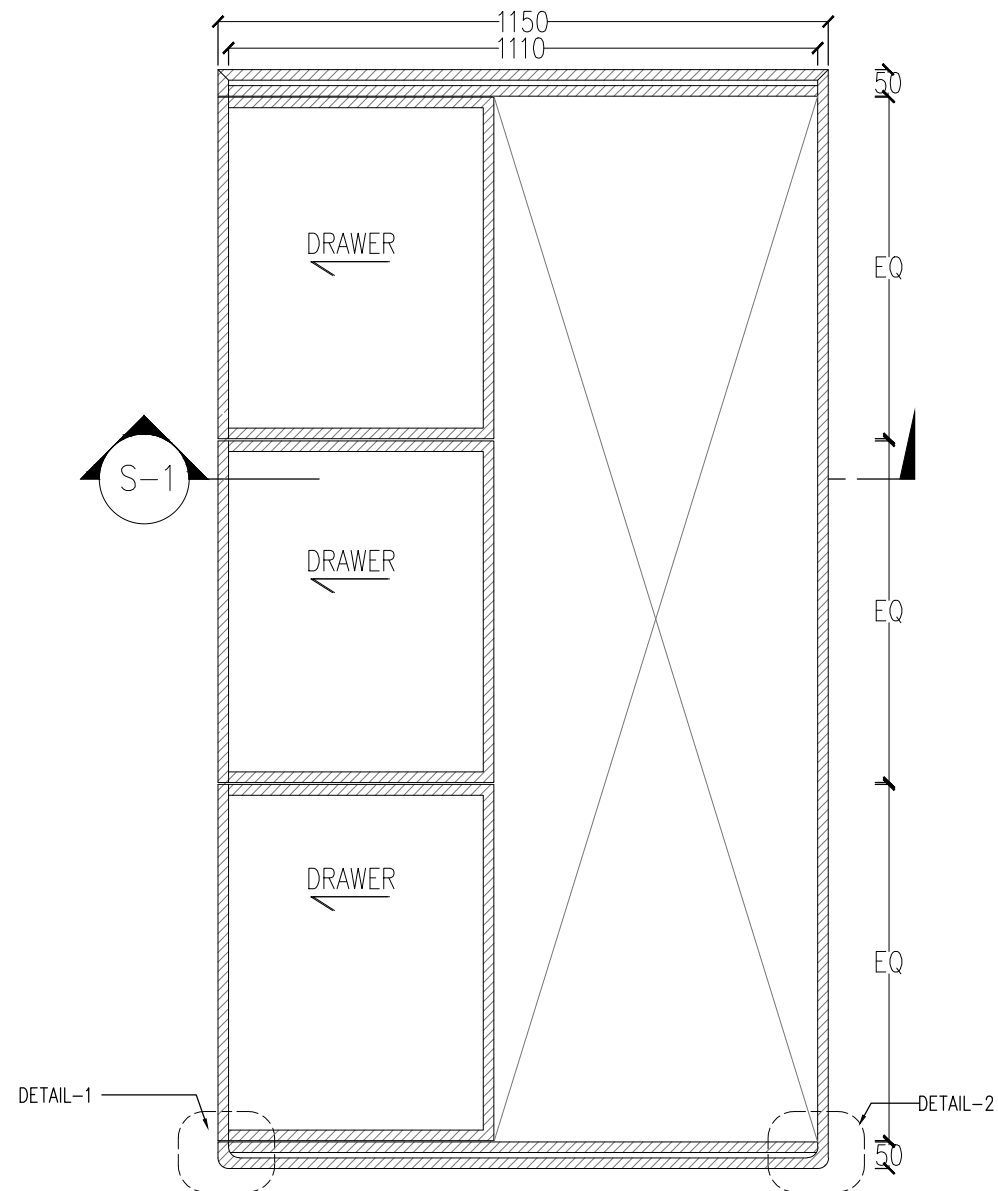

SECTIONAL PLAN




ELEVATION 1

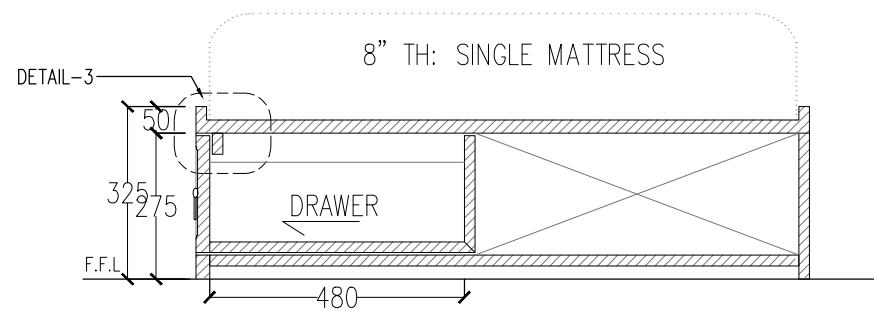


SECTION 1




ELEVATION 2

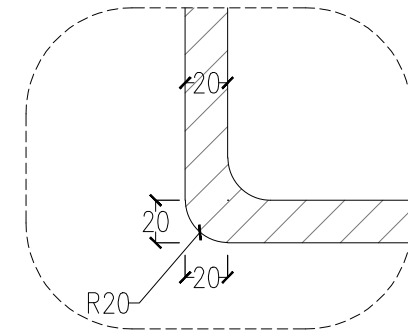


DETAIL 1

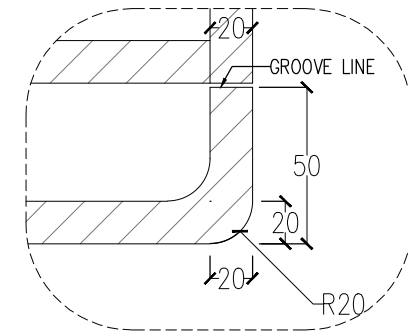


DETAIL 2

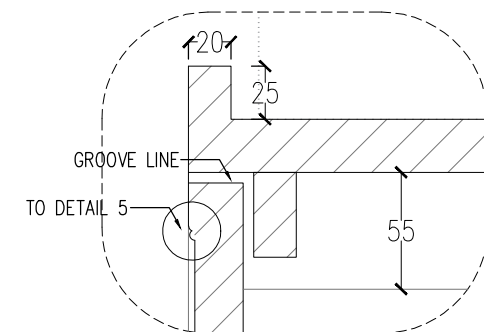

DETAIL 3

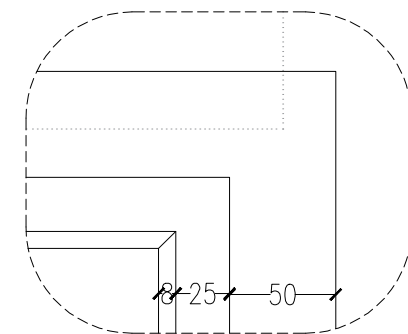

DETAIL 4

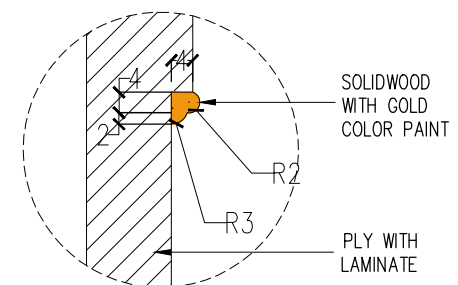

DETAIL 5



REVISION

PROJECT

INTERIOR DESIGN FOR
13TH STREET APARTMENT

(FOURTH FLOOR)

OWNER / APPLICANT

SUBJECT

SINGLE BED 3 DETAIL
(TWIN BEDROOM)

SCALE

1:20

DATE

L.S

SHEET NO.

4F-I-4.16

NOTE ; ONSITE MEASUREMENT SHOULD BE DONE.



REVISION

PROJECT

INTERIOR DESIGN FOR
13TH STREET APARTMENT

(FOURTH FLOOR)

OWNER / APPLICANT

SUBJECT

WARDROBE DETAIL
(TWIN BEDROOM)

SCALE





1:30

DATE











L.S

SHEET NO.

4F-I-4.14A

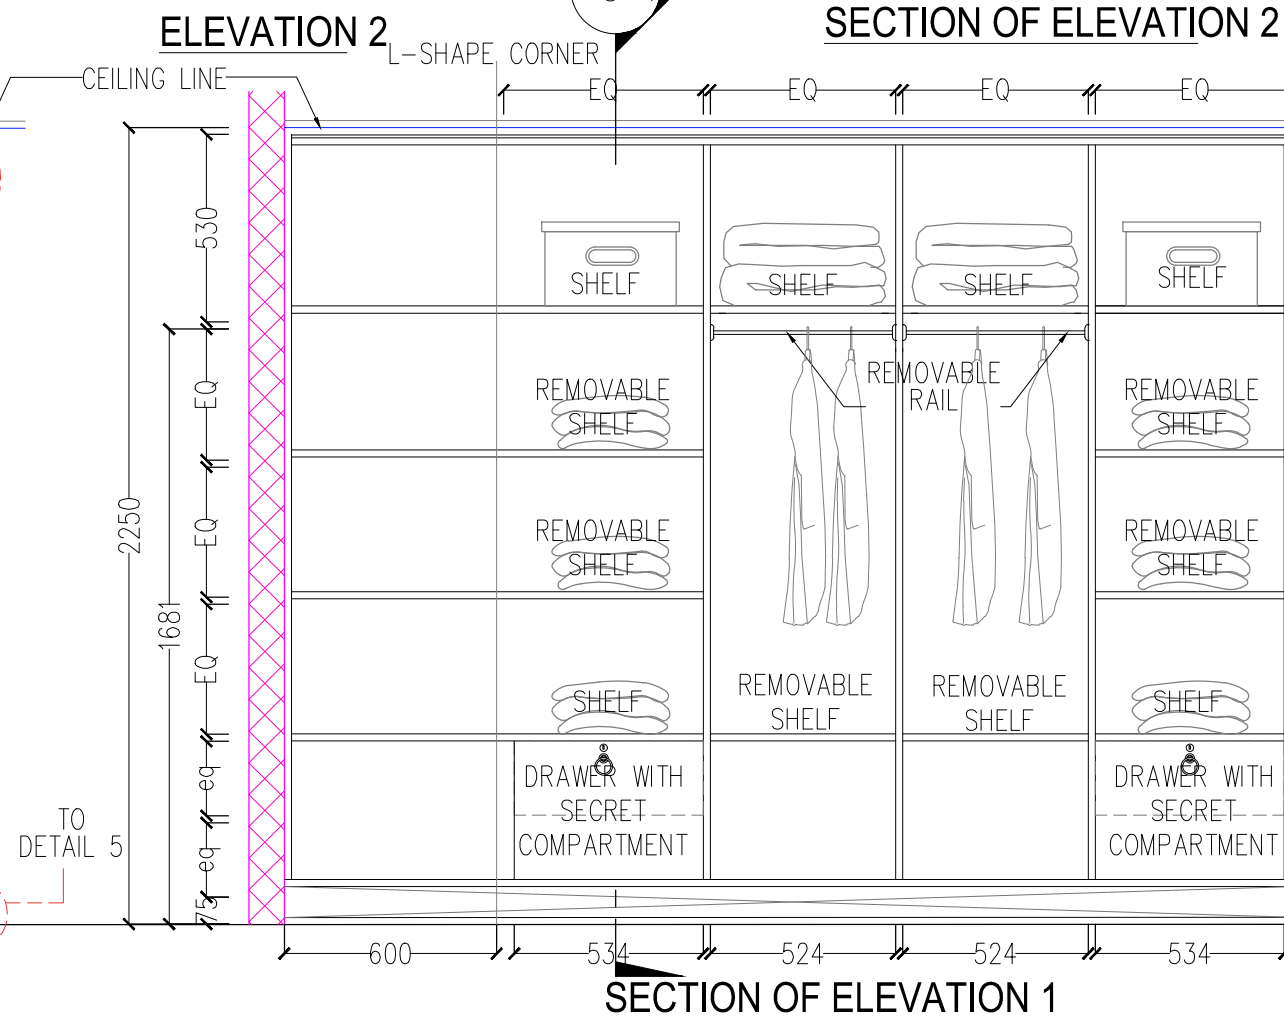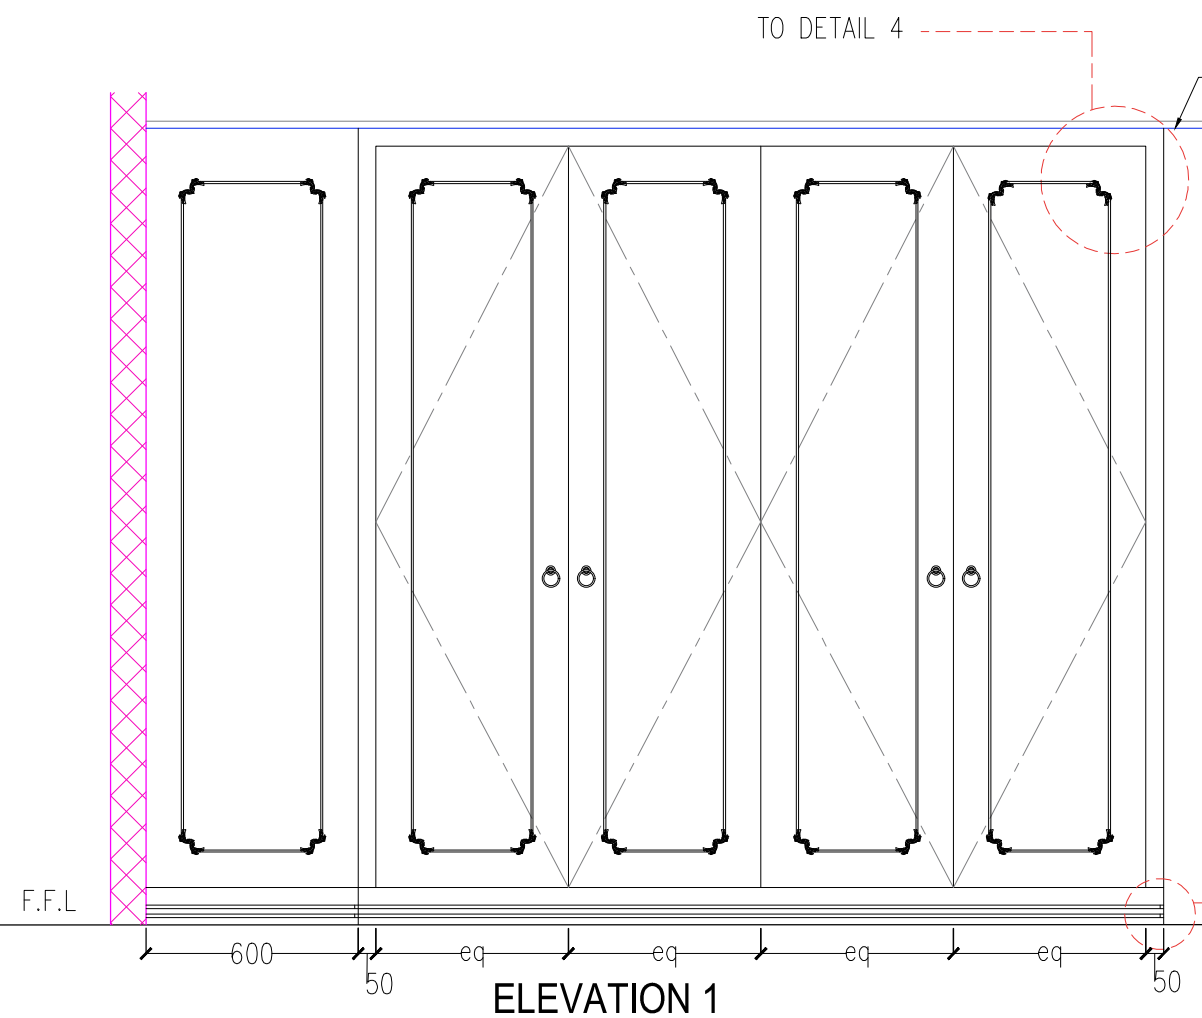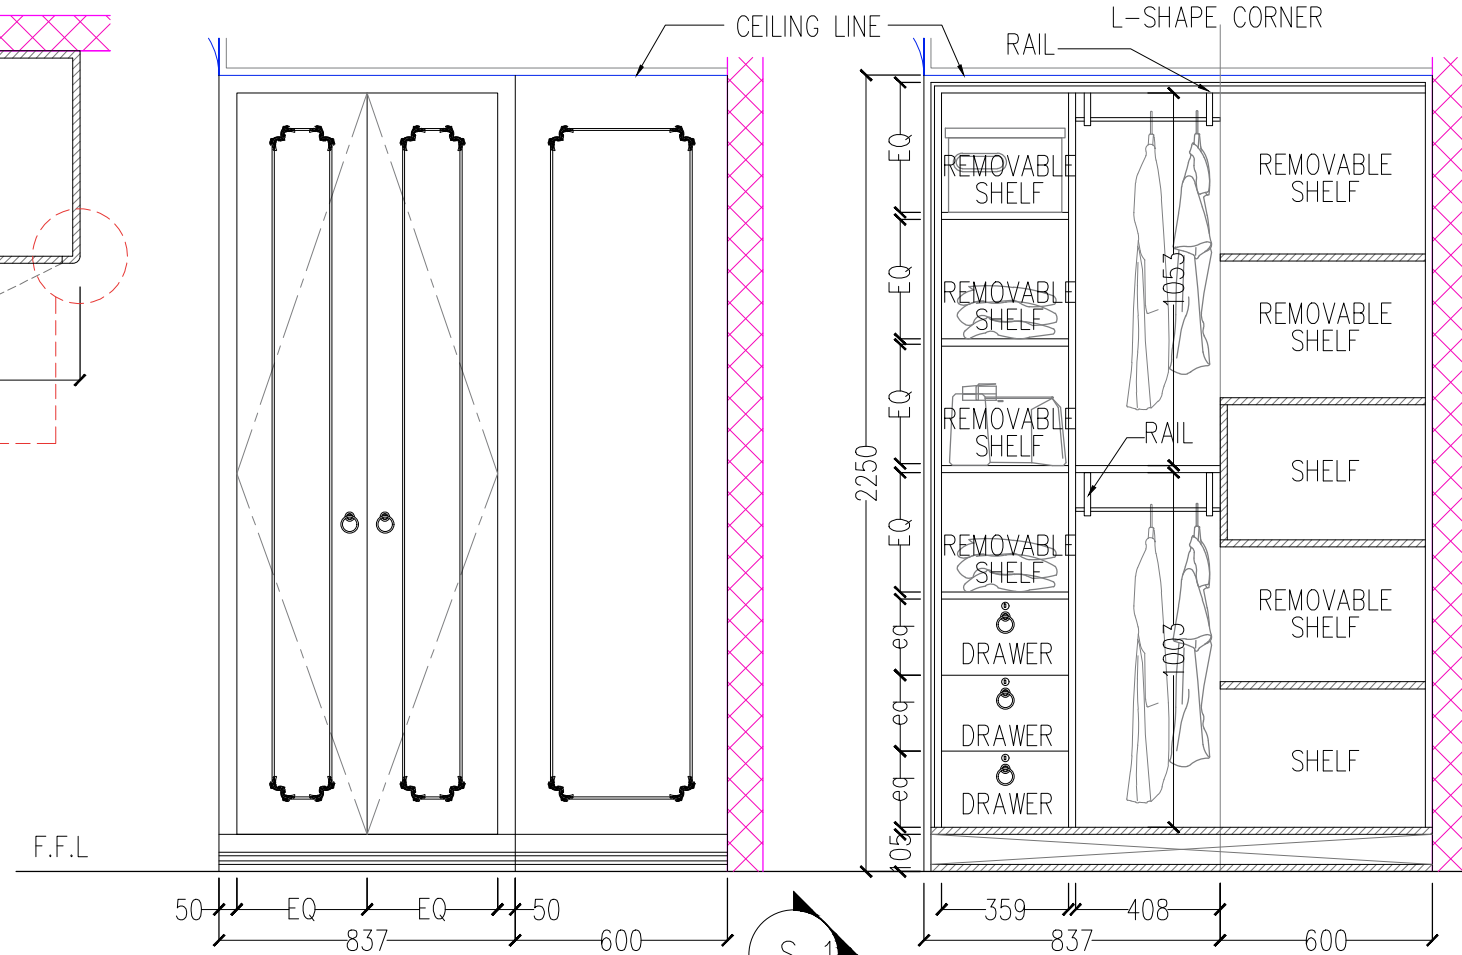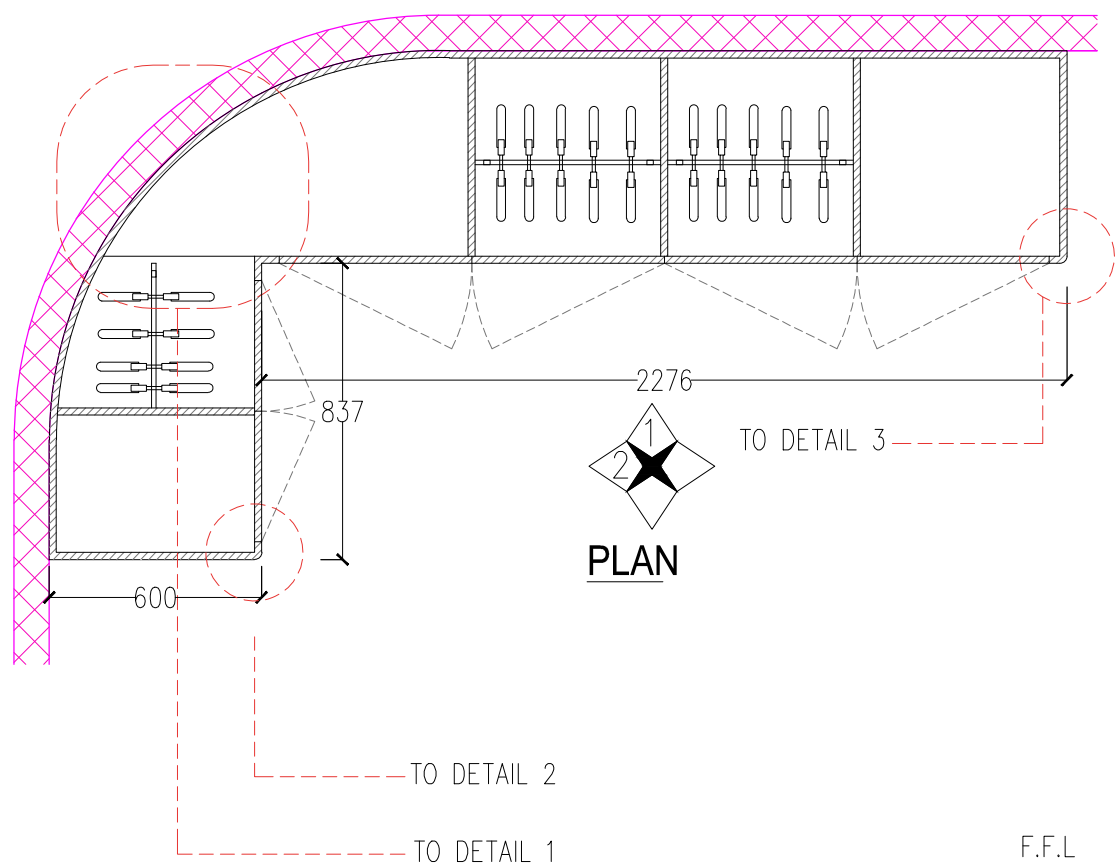

NOTE ; ONSITE MEASUREMENT SHOULD BE DONE.

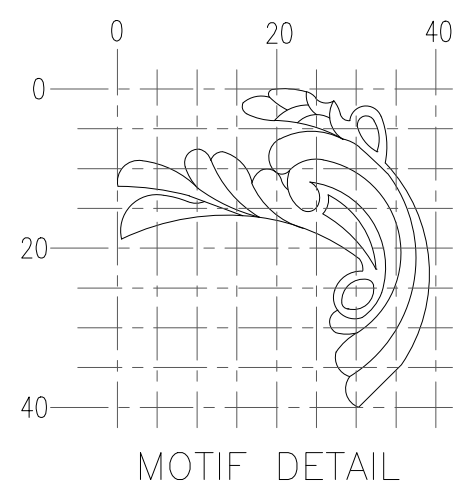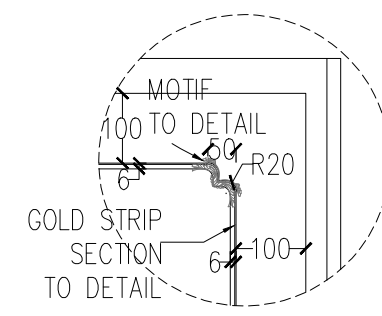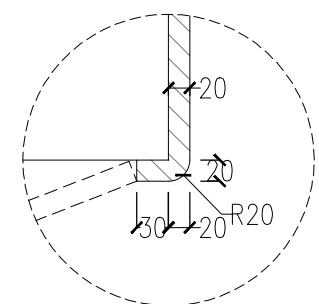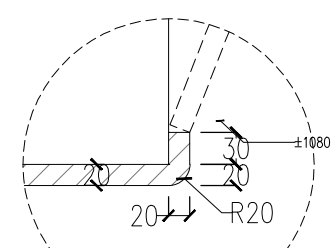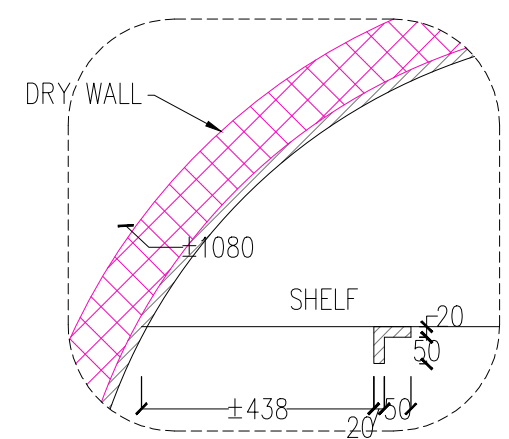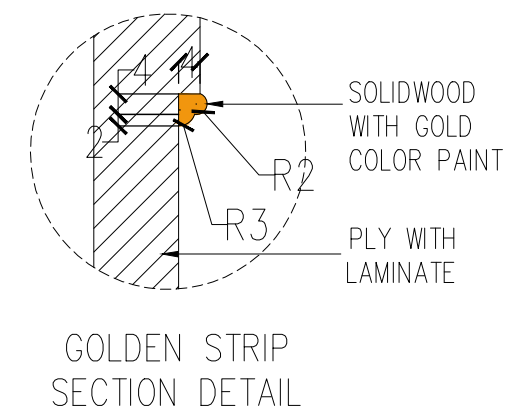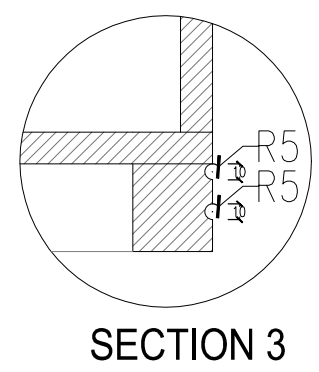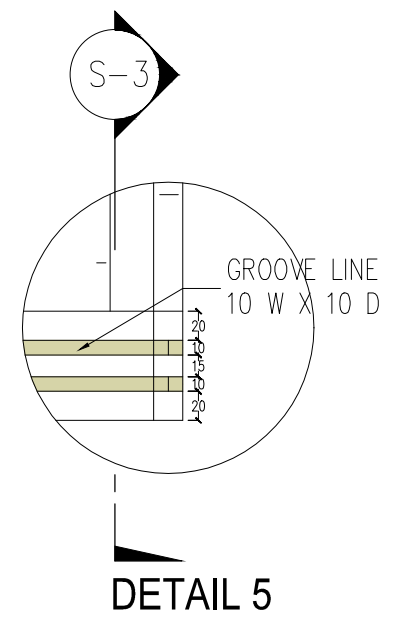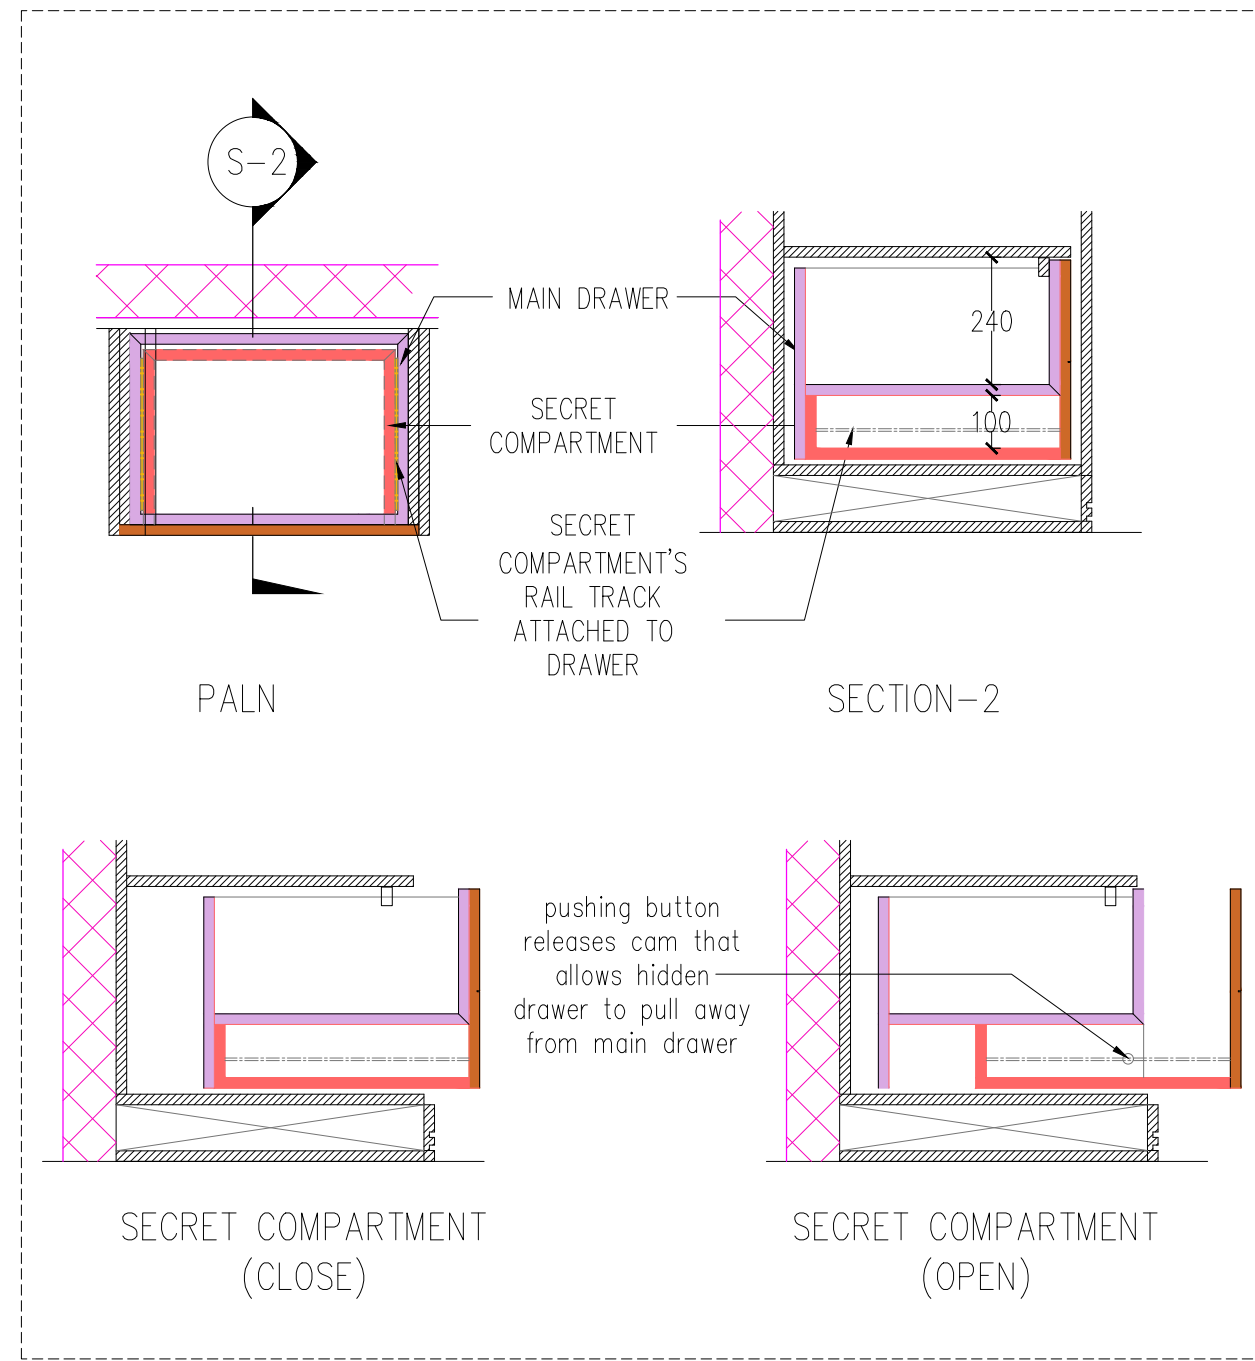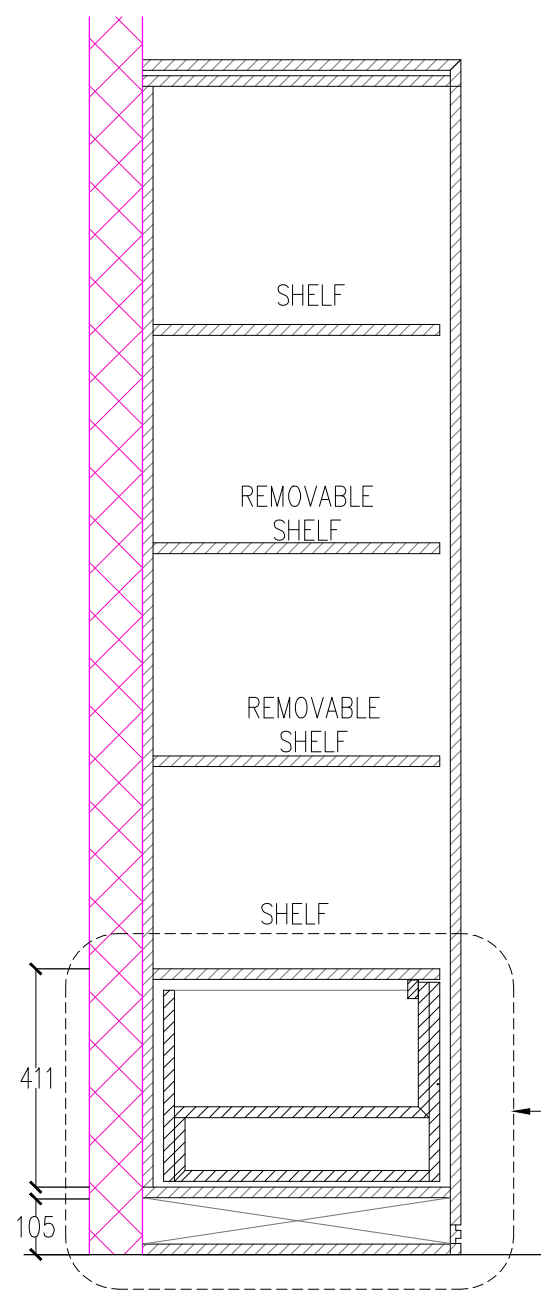

REVISION

PROJECT

INTERIOR DESIGN FOR
13TH STREET APARTMENT
(FOURTH FLOOR)

OWNER / APPLICANT

SUBJECT

WARDROBE DETAIL
(TWIN BEDROOM)

SCALE


1:20

DATE


L.S

SHEET NO.


4F-I-4.14B

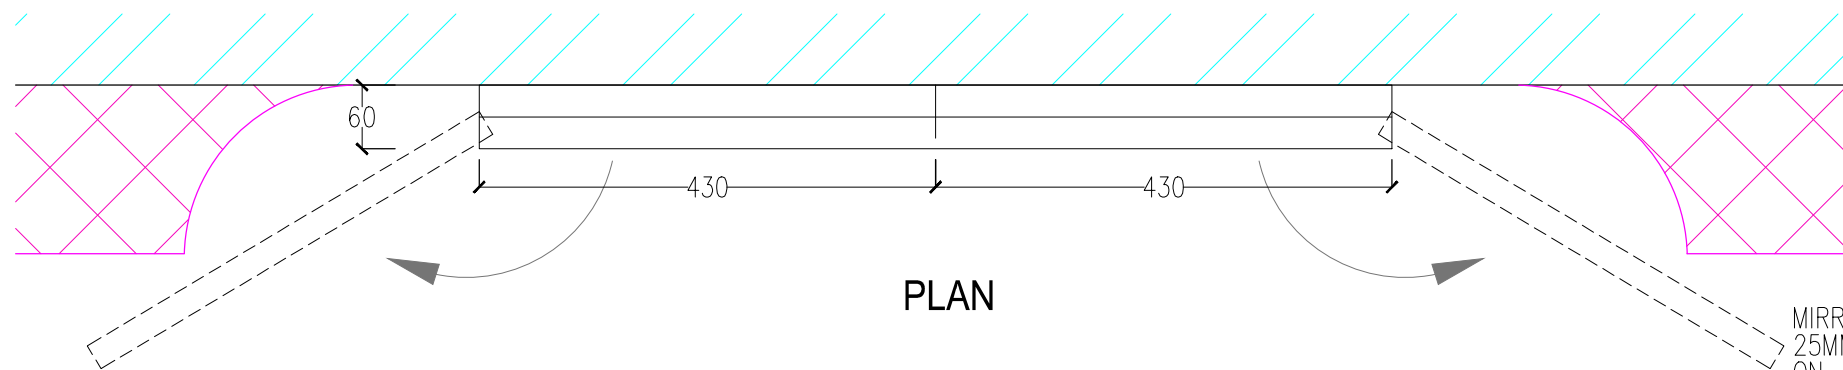


PLAN

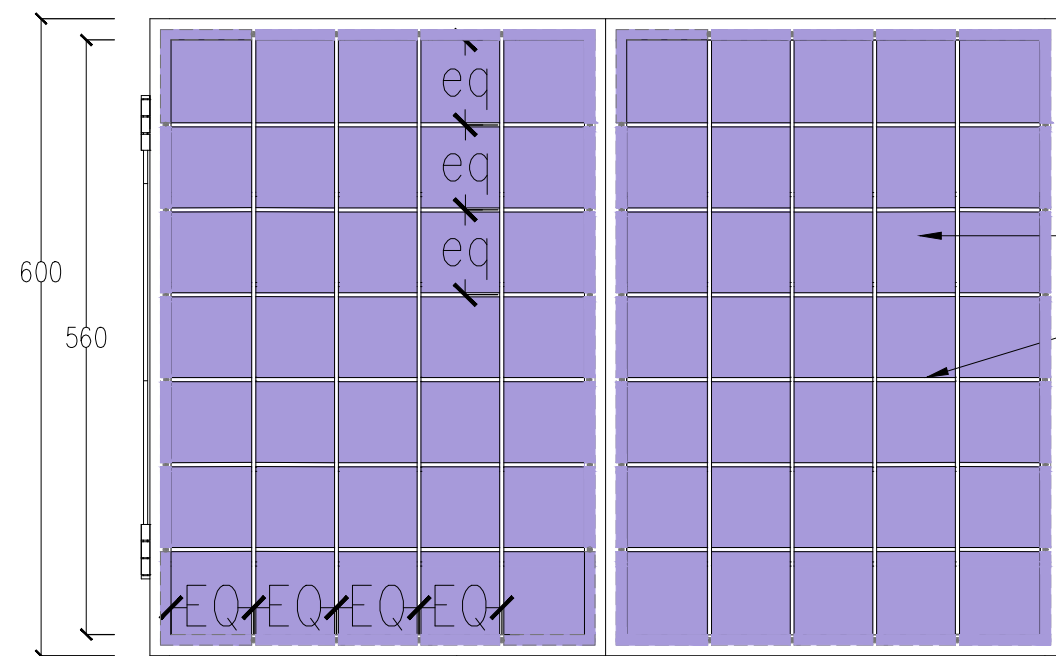


FRONT ELEVATION (CLOSED POSITION)

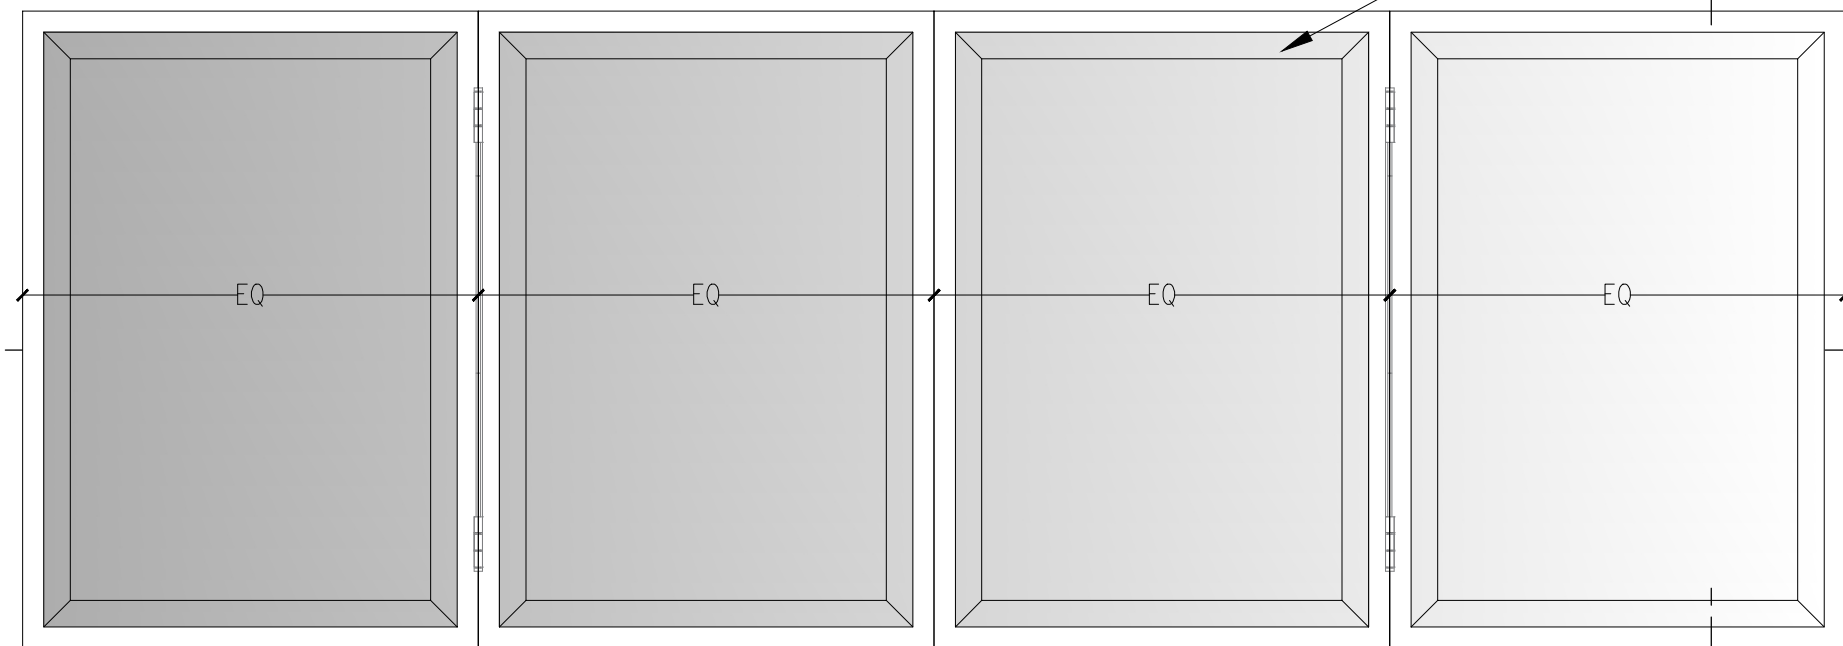


FRONT ELEVATION (OPEN POSITION)

 

SECTION 1

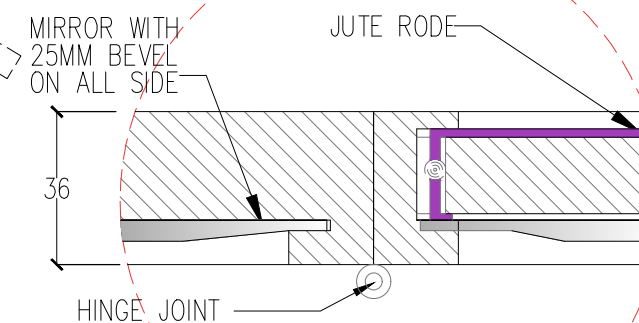

DETAIL 1

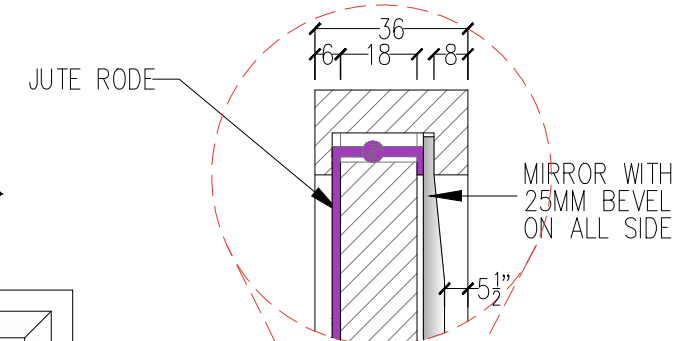

SECTION 2



REVISION

PROJECT

INTERIOR DESIGN FOR
13TH STREET APARTMENT

(FOURTH FLOOR)

OWNER / APPLICANT

SUBJECT

MIRROR WITH BOARD DETAIL
(TWIN BEDROOM)

SCALE

1:10




DATE

L.S

SHEET NO.

4F-I-4.18


NOTE - ONSITE MEASUREMENT SHOULD BE DONE

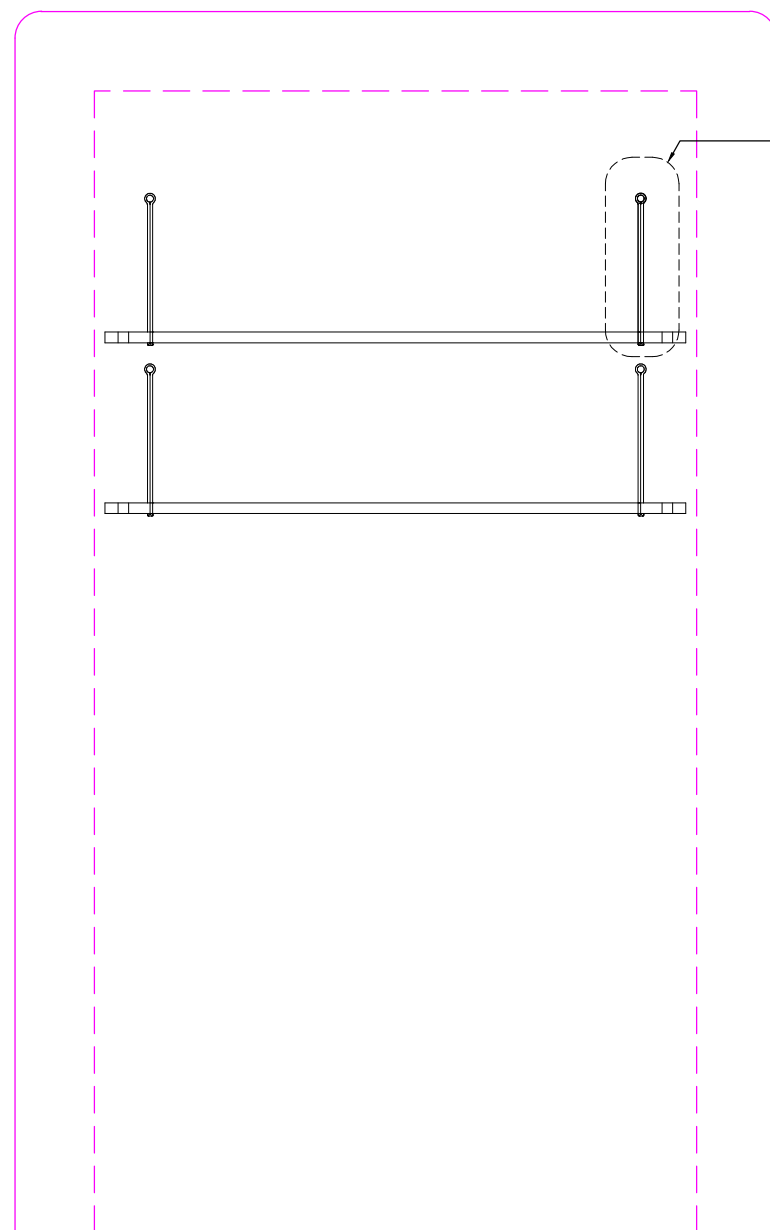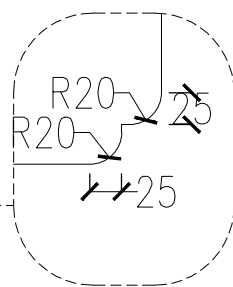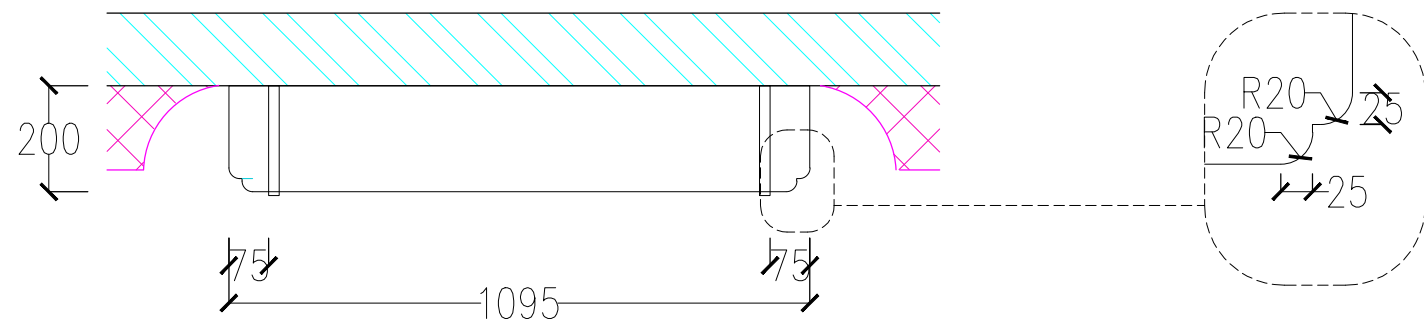


SUSPENDED
MILD STEEL ROD
TO DETAIL

300

1355

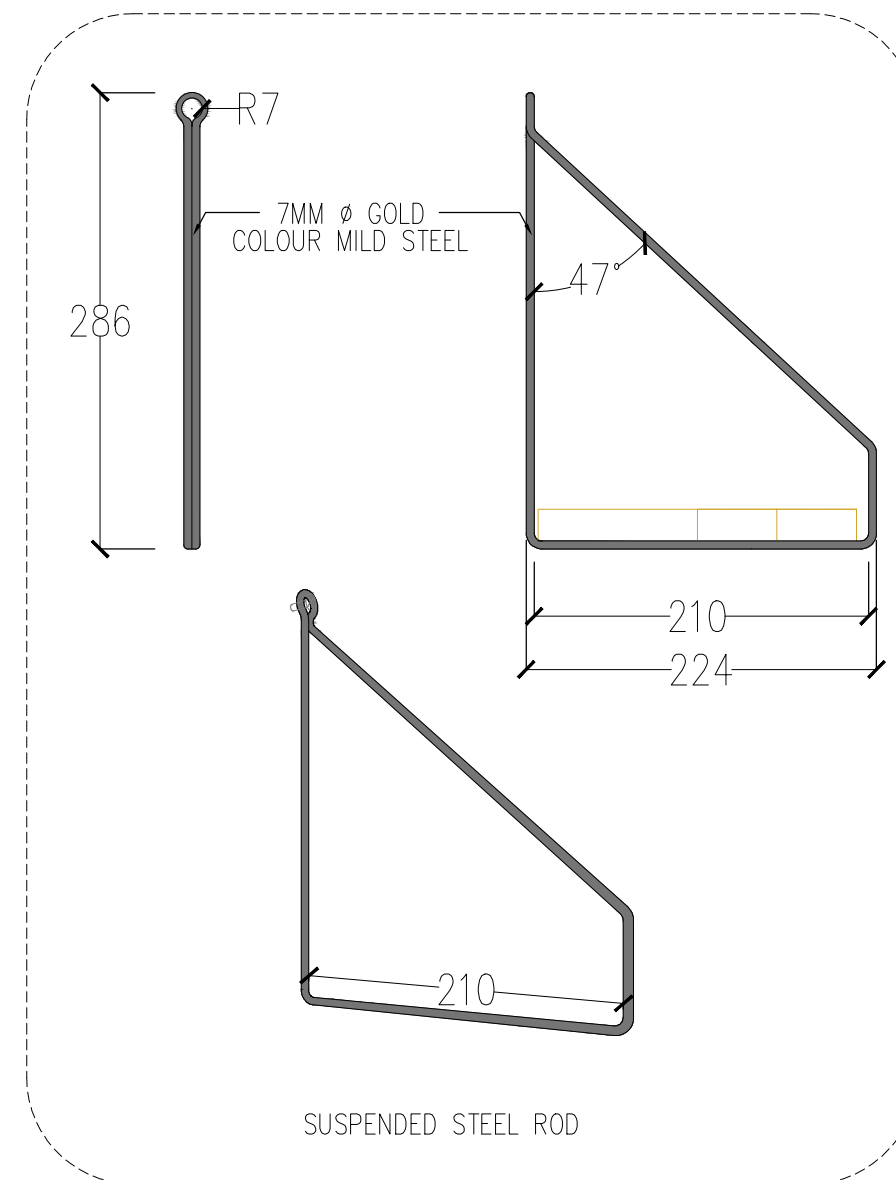

SUSPENDED STEEL ROD

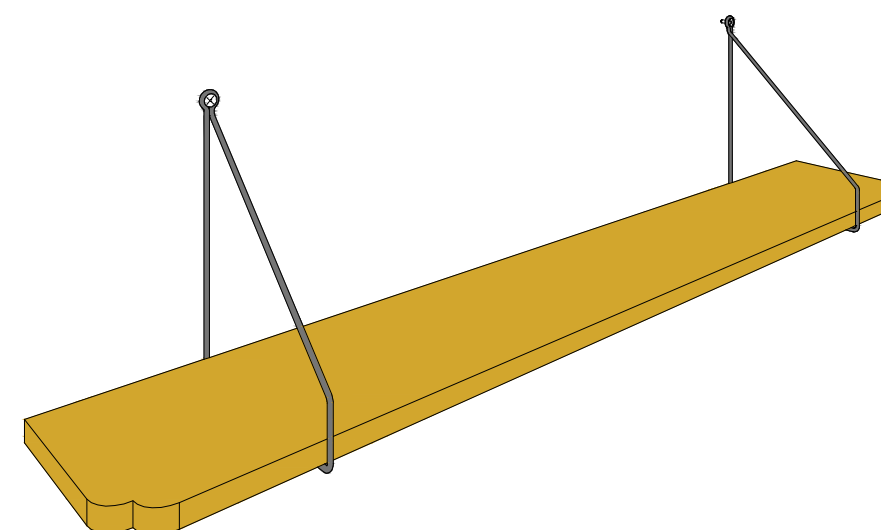

PERSPECTIVE VIEW



REVISION

PROJECT

INTERIOR DESIGN FOR
13TH STREET APARTMENT

(FOURTH FLOOR)

OWNER / APPLICANT

SUBJECT

SHELF DETAIL
(TWIN BEDROOM)

SCALE

1:20


DATE

L.S

SHEET NO.

4F-I-4.17

NOTE ; ONSITE MEASUREMENT SHOULD BE DONE.

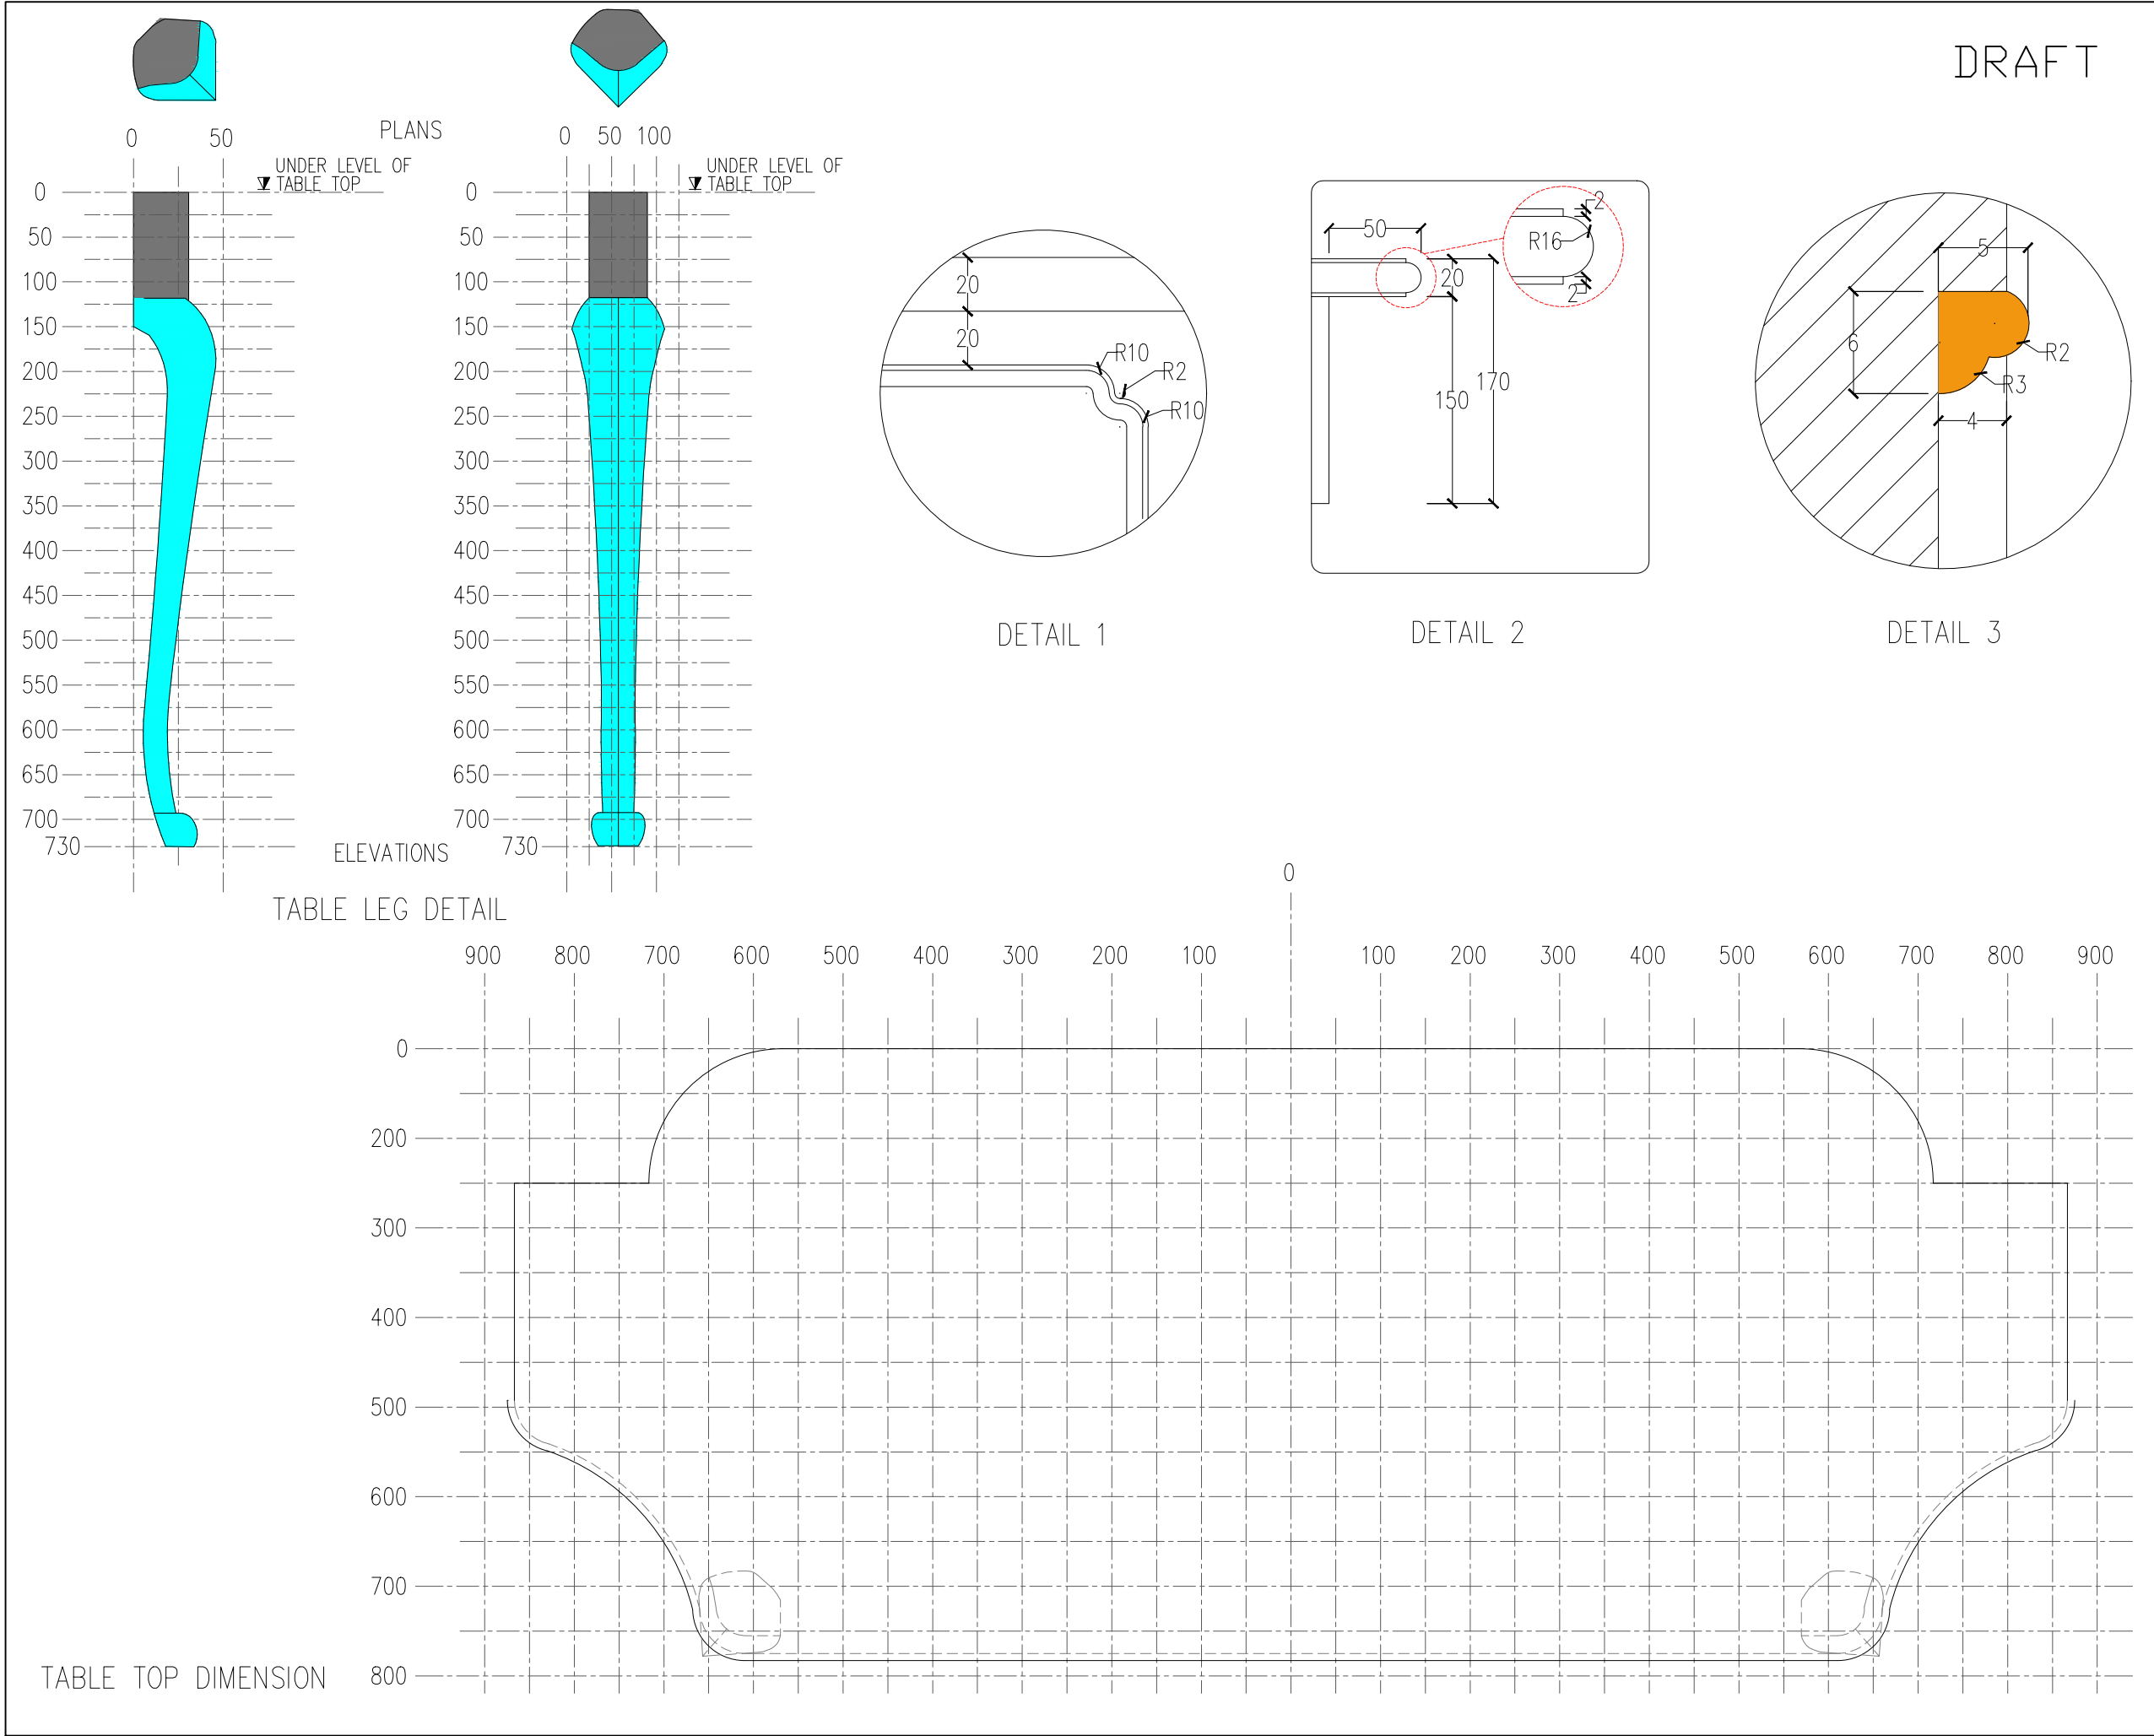

REVISION

PROJECT

INTERIOR DESIGN FOR
13TH STREET APARTMENT

(FOURTH FLOOR)

OWNER / APPLICANT

SUBJECT

STUDY TABLE DETAIL
(TWIN BEDROOM)

SCALE

1:10






DATE

L.S

SHEET NO.

4F-I-4.13B

DRAFT

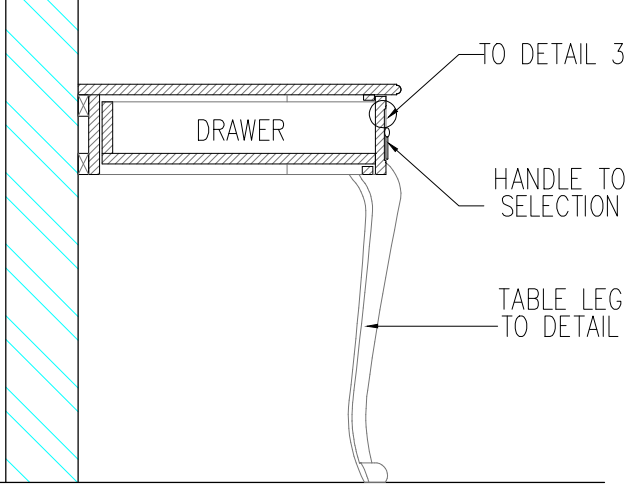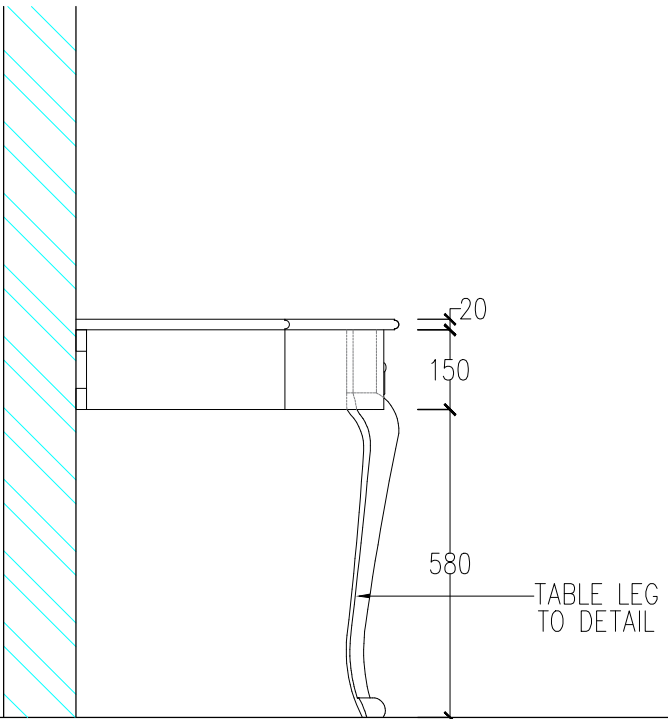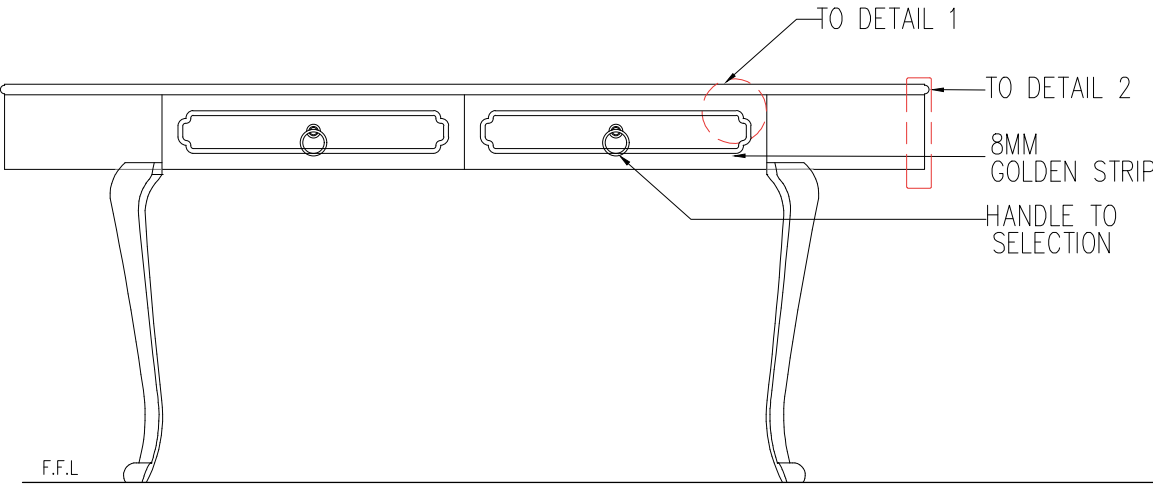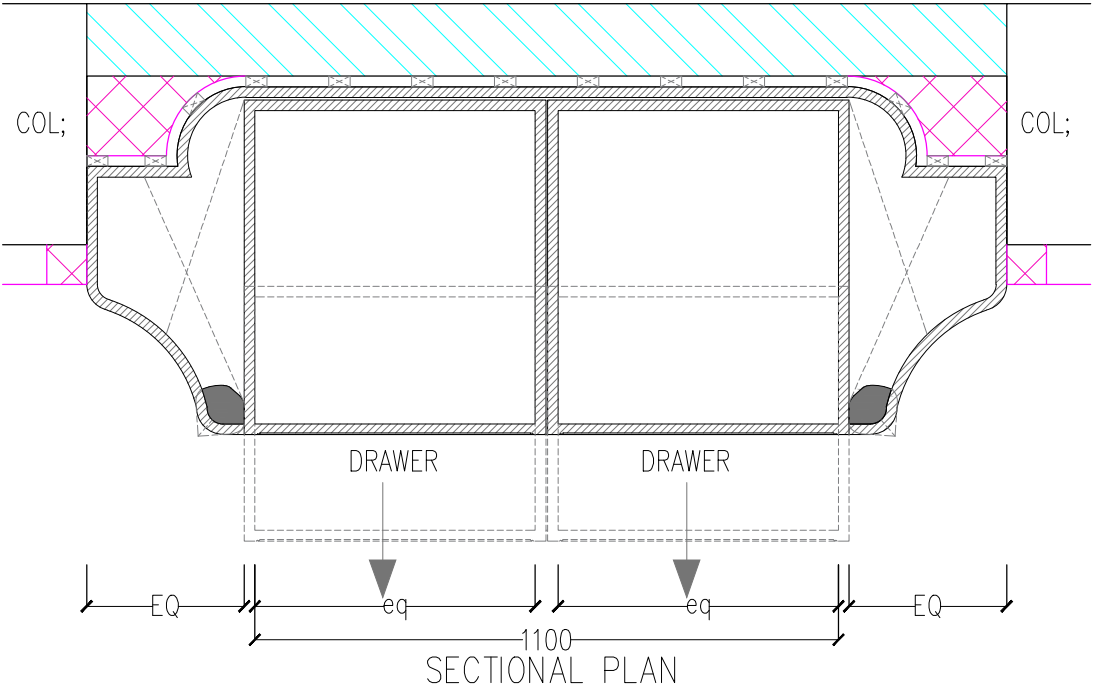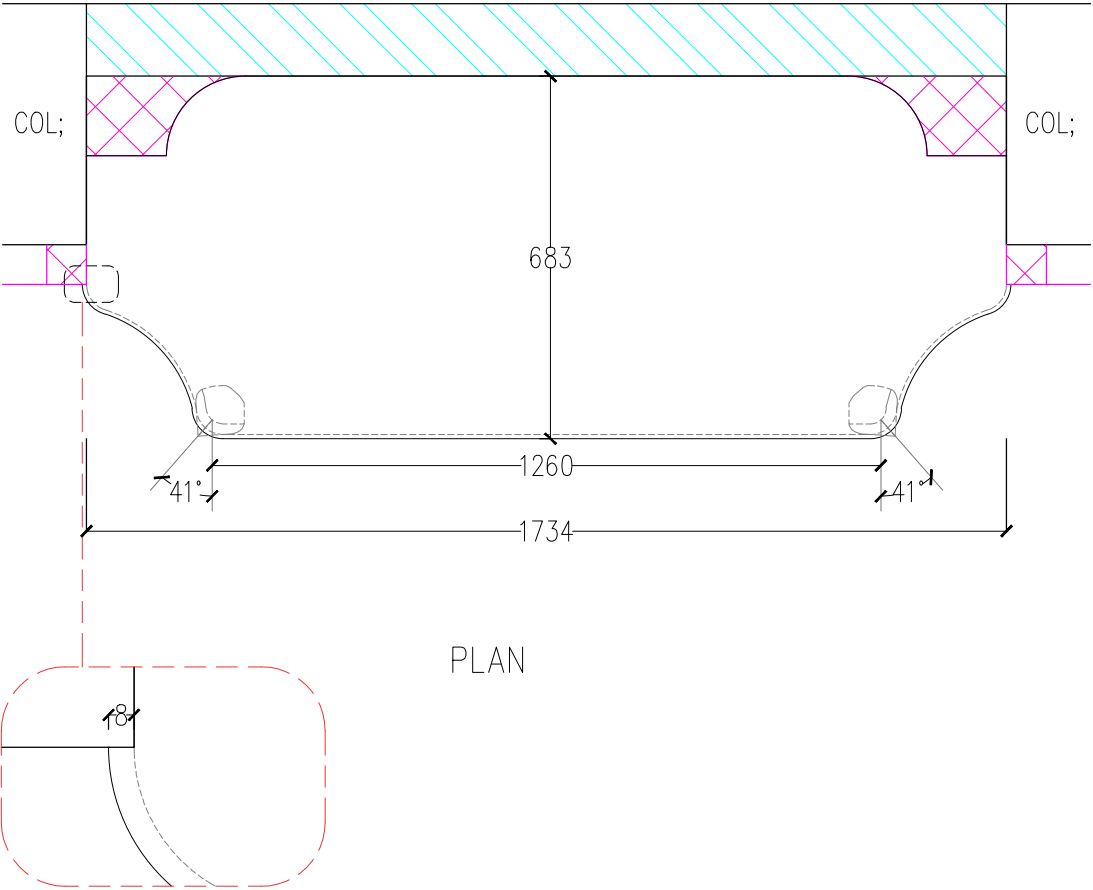

REVISION

PROJECT

INTERIOR DESIGN FOR
13TH STREET APARTMENT

(FOURTH FLOOR)

OWNER / APPLICANT

SUBJECT

STUDY TABLE DETAIL
(TWIN BEDROOM)

SCALE


1:20

DATE

L.S

SHEET NO.

4F-I-4.13A

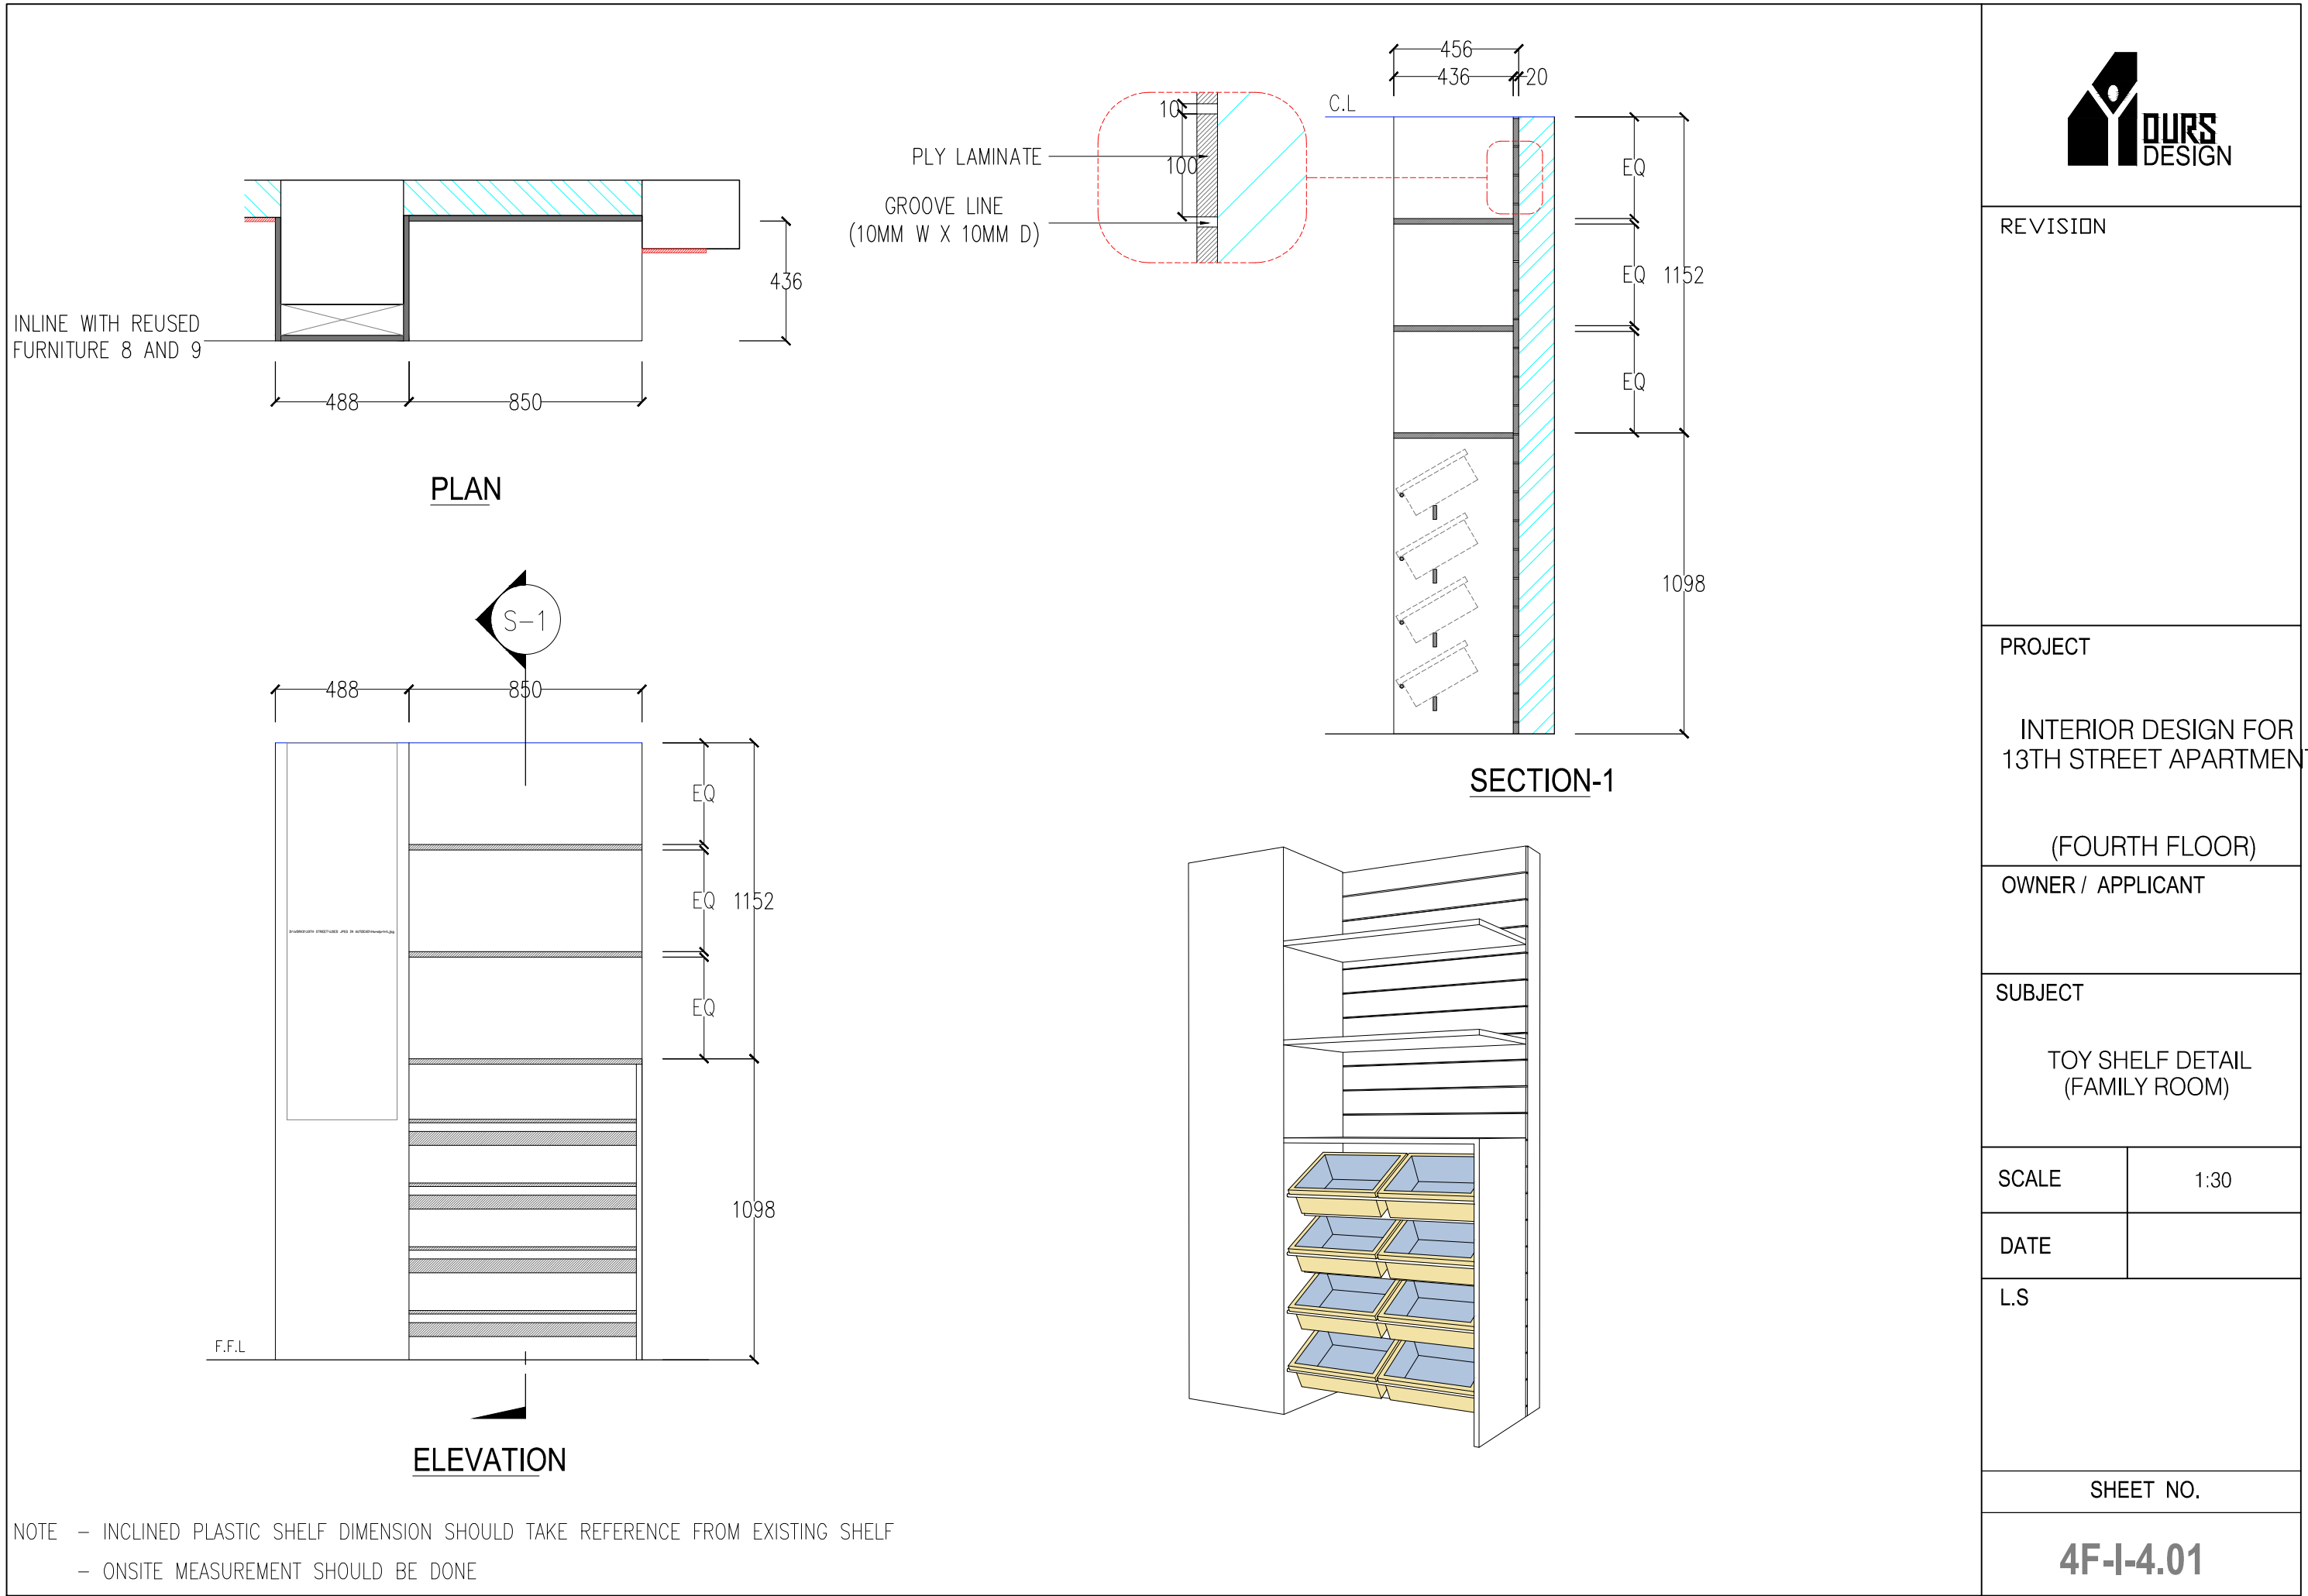

4F-I-4.01

NOTE – INCLINED PLASTIC SHELF DIMENSION SHOULD TAKE REFERENCE FROM EXISTING SHELF
– ONSITE MEASUREMENT SHOULD BE DONE



REVISION

PROJECT

INTERIOR DESIGN FOR
13TH STREET APARTMEN

OWNER / APPLICANT

SUBJECT

BUNCH SEAT DETAIL
(STUDY ROOM)

SCALE


1:20

DATE

L.S


SHEET NO.

A101

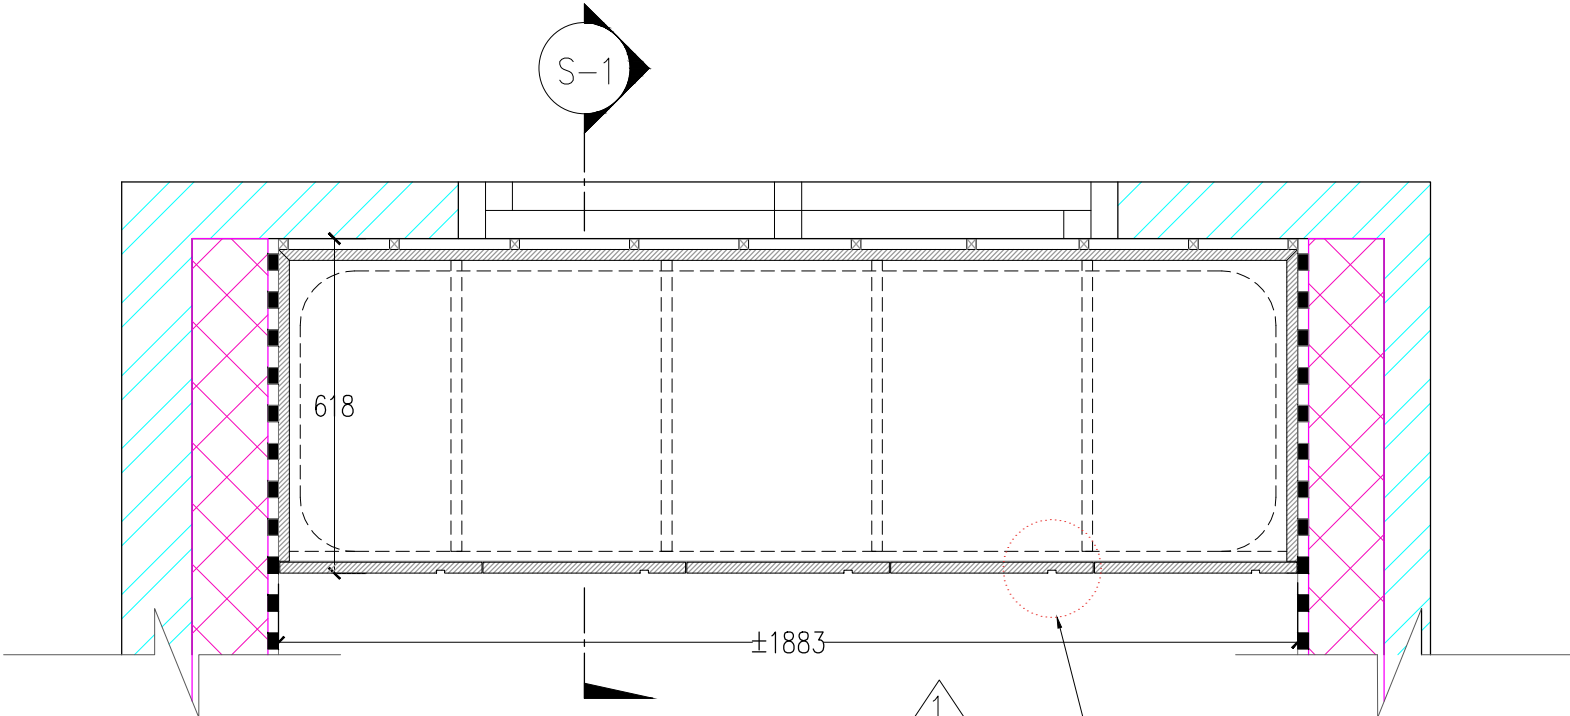


PLAN


TO DETAIL 3

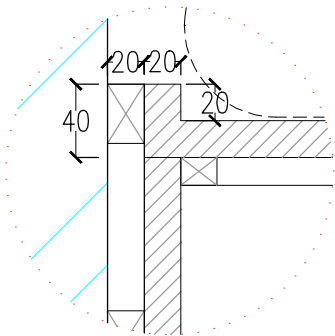


DETAIL 1

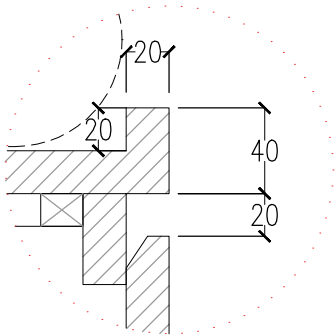


DETAIL 2

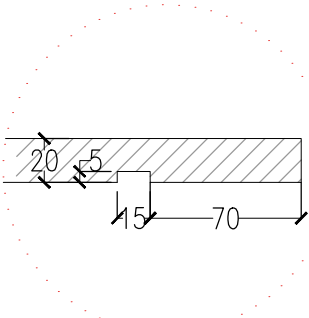


DETAIL 3

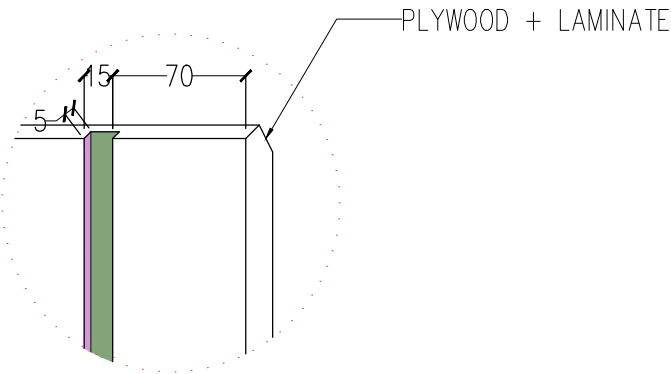


DOOR FRAME
PERSPECTIVE VIEW

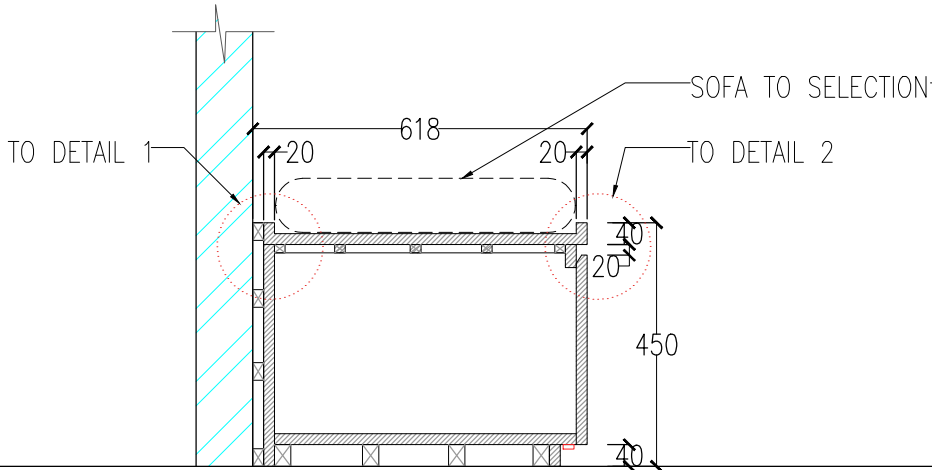

SECTION 1

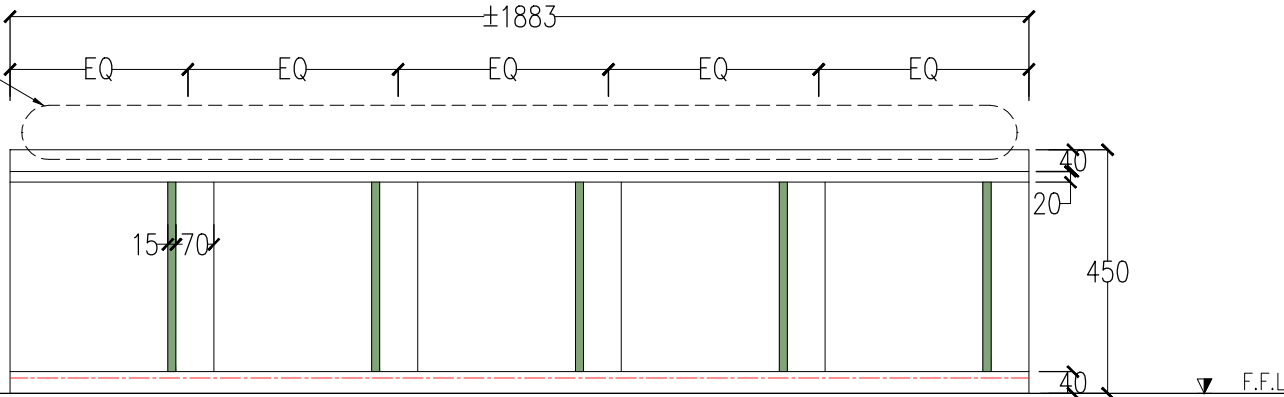

ELEVATION

 

PROJECT

INTERIOR DESIGN FOR 13TH STREET APARTMENT

(FOURTH FLOOR)

OWNER / APPLICANT

SUBJECT

PANTRY DETAIL (PANTRY ROOM)

SCALE


1:30

DATE _____

L.S

SHEET NO.

4F-I-4.05A

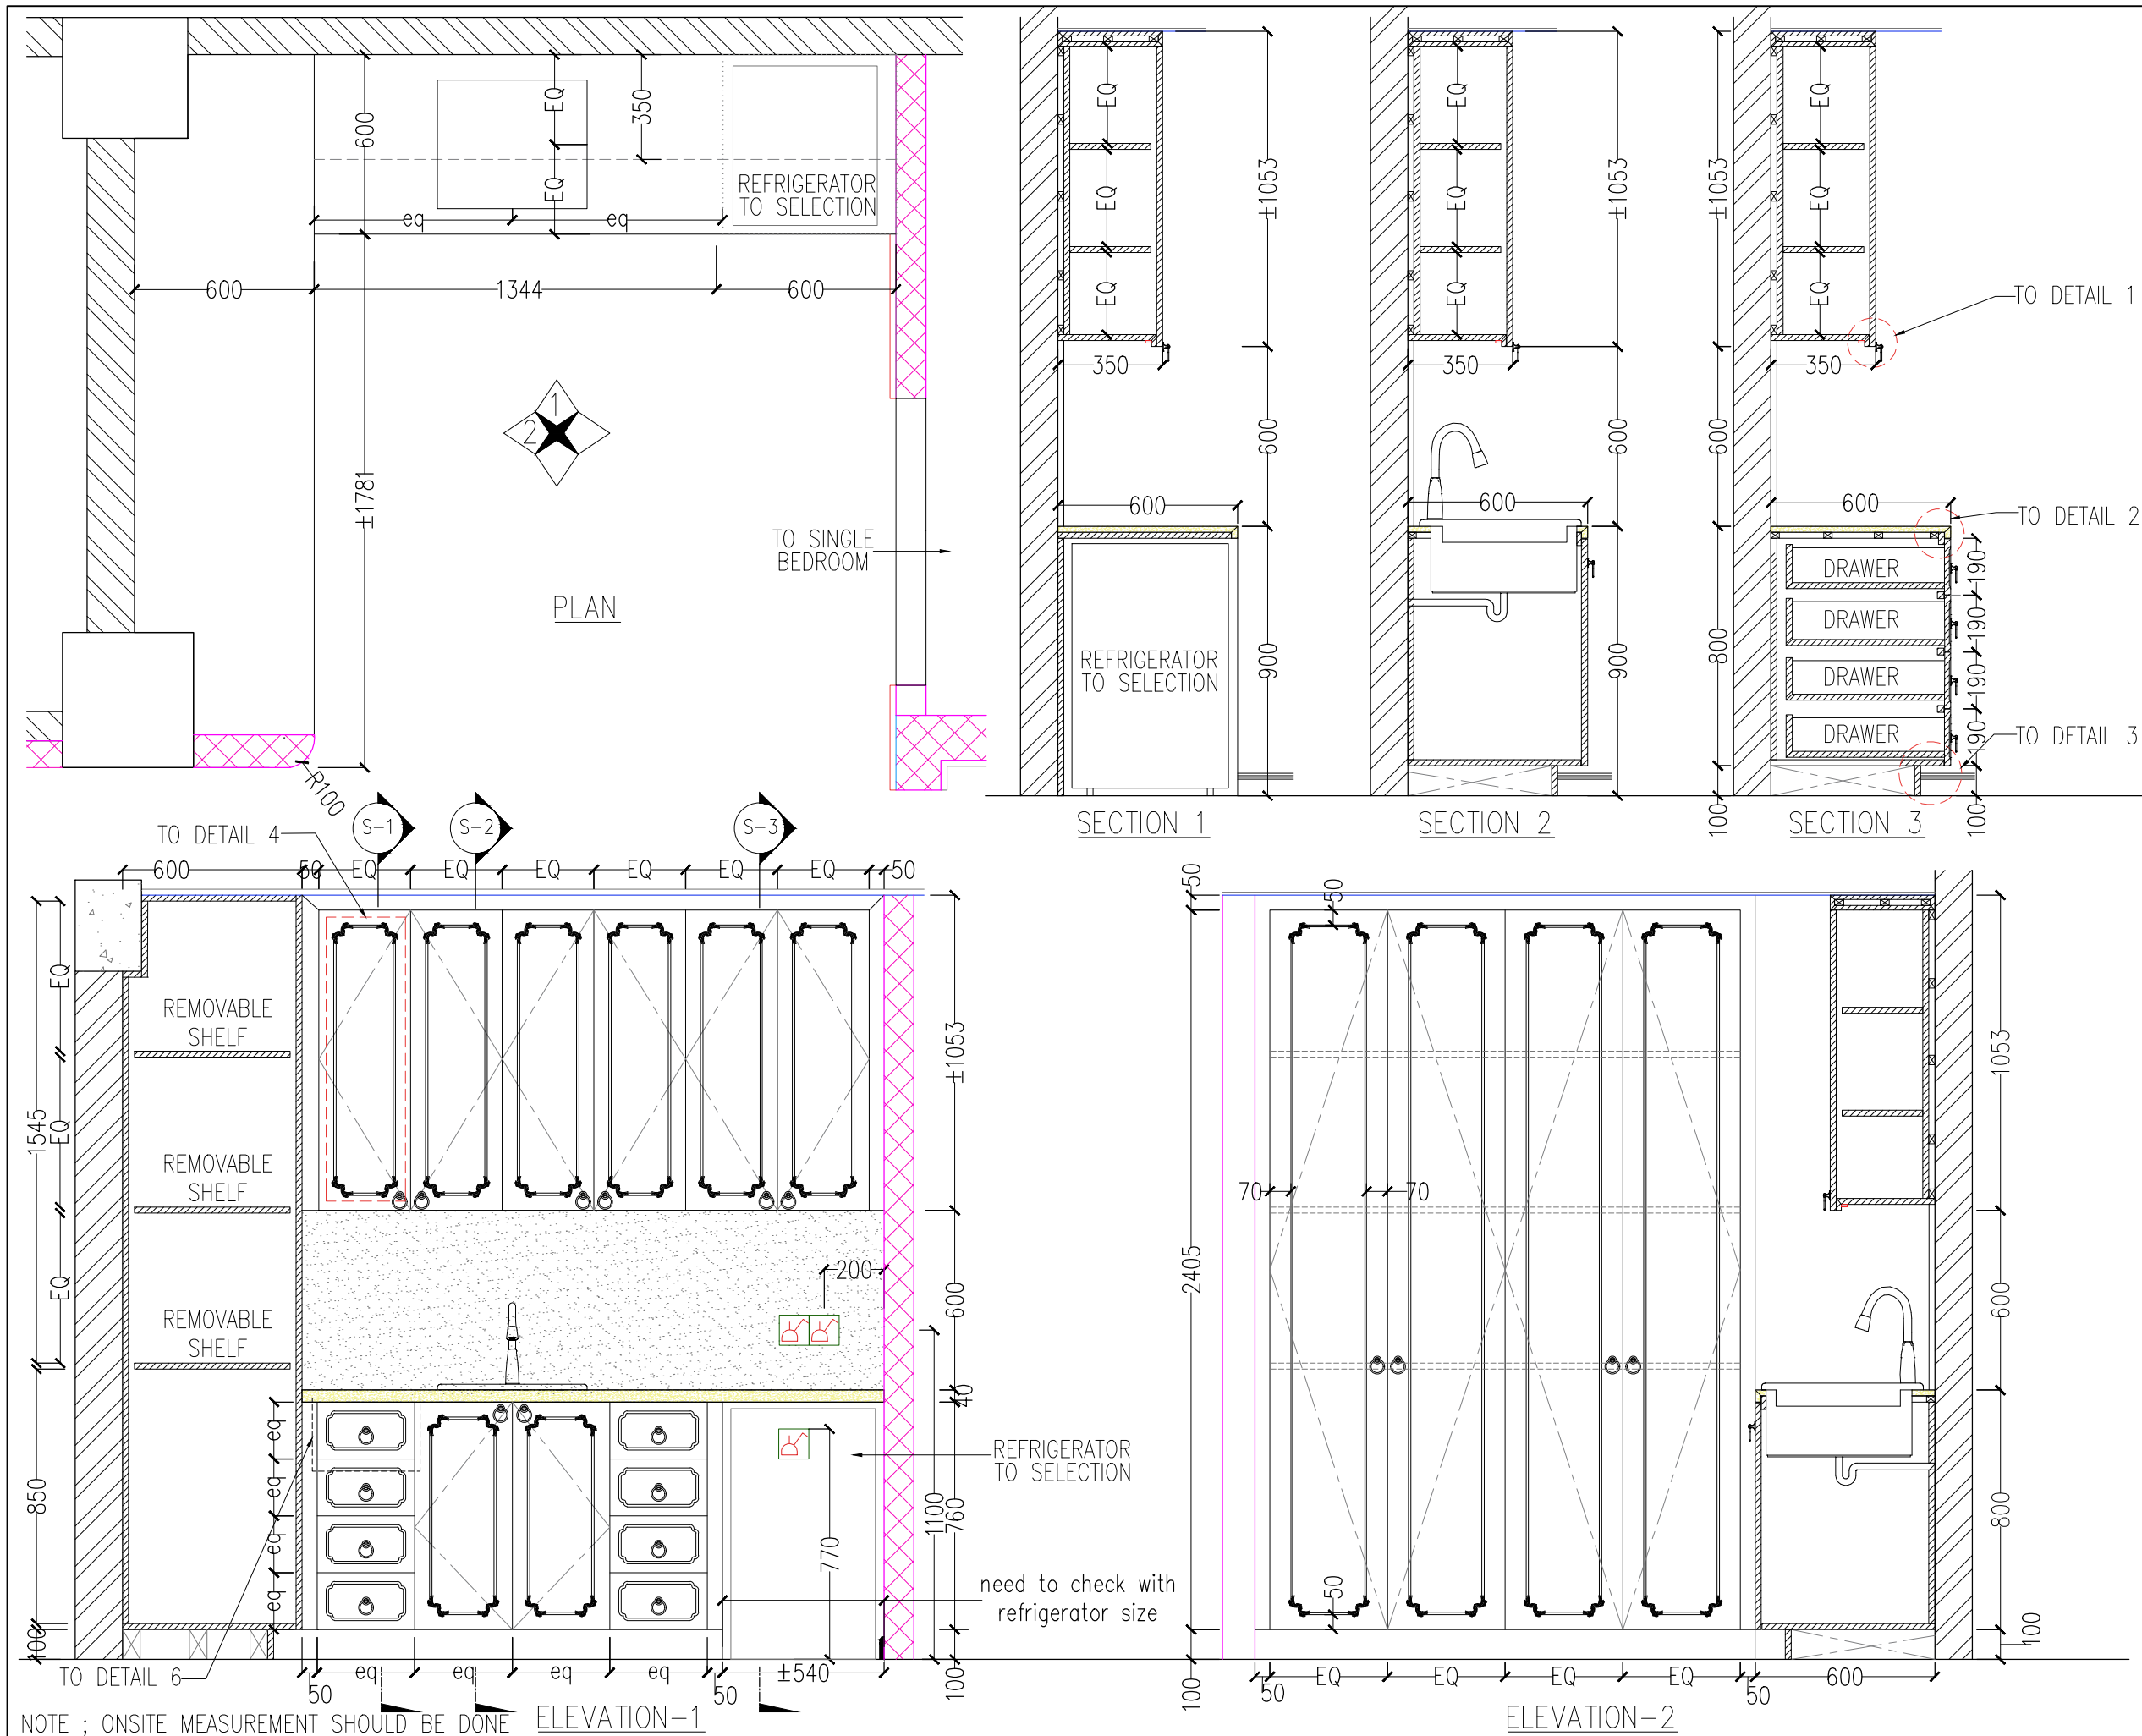



REVISION

4.6.2020 : door kanote detail
new added

PROJECT

INTERIOR DESIGN FOR
13TH STREET APARTMENT

(FOURTH FLOOR)

OWNER / APPLICANT

SUBJECT

PANTRY DETAIL
(PANTRY ROOM)

SCALE


1:10

DATE


L.S

SHEET NO.


4F-I-4.05B

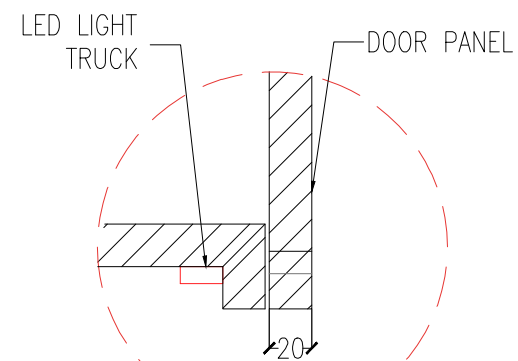


DETAIL 1

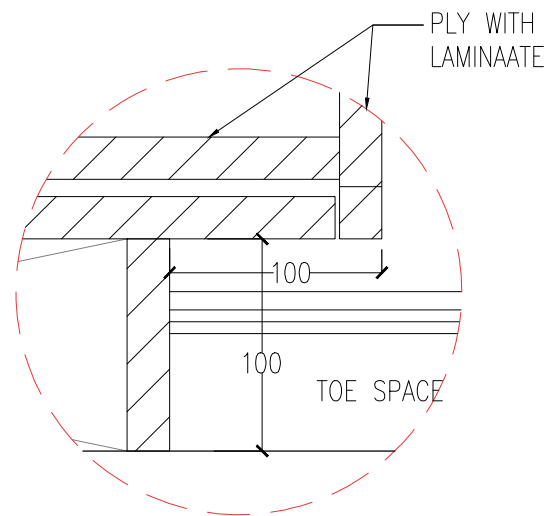

DETAIL 3


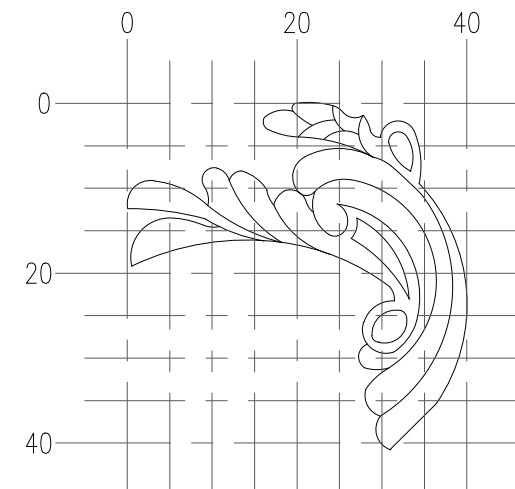


DETAIL 5

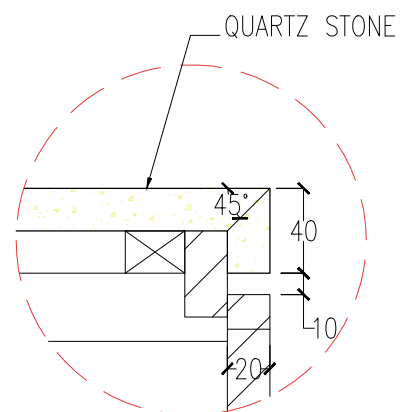


DETAIL 2


TO SECTIONAL
DETAIL

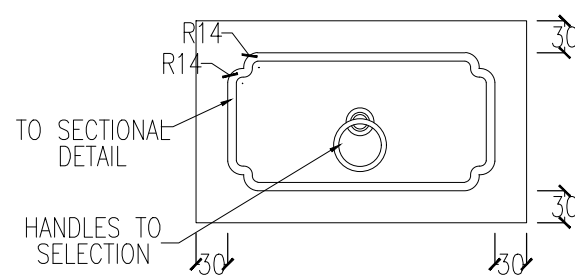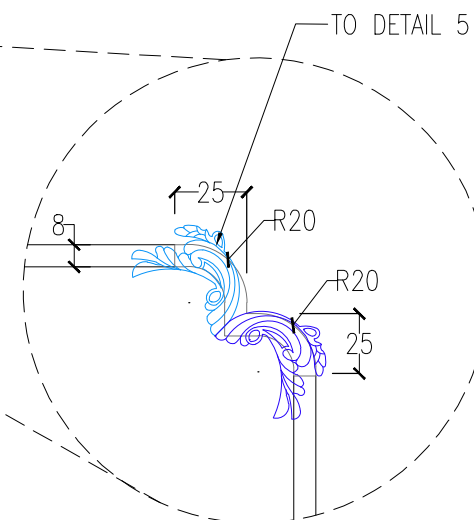


DETAIL 6

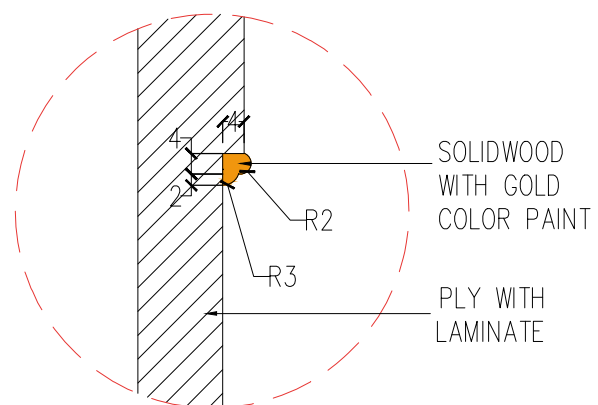


SECTIONAL
PROFILE DETAIL

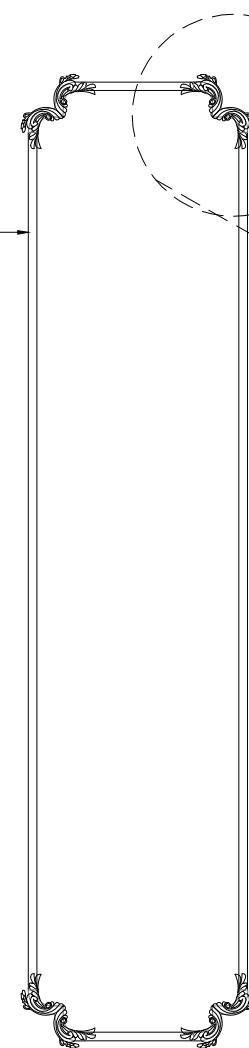

DETAIL 4

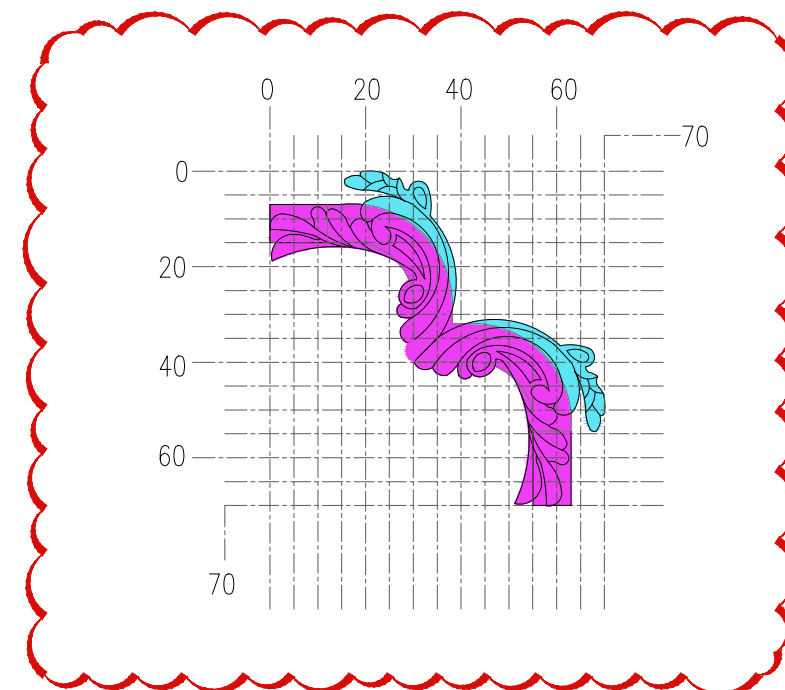

NOTE - ONSITE MEASUREMENT SHOULD BE DONE

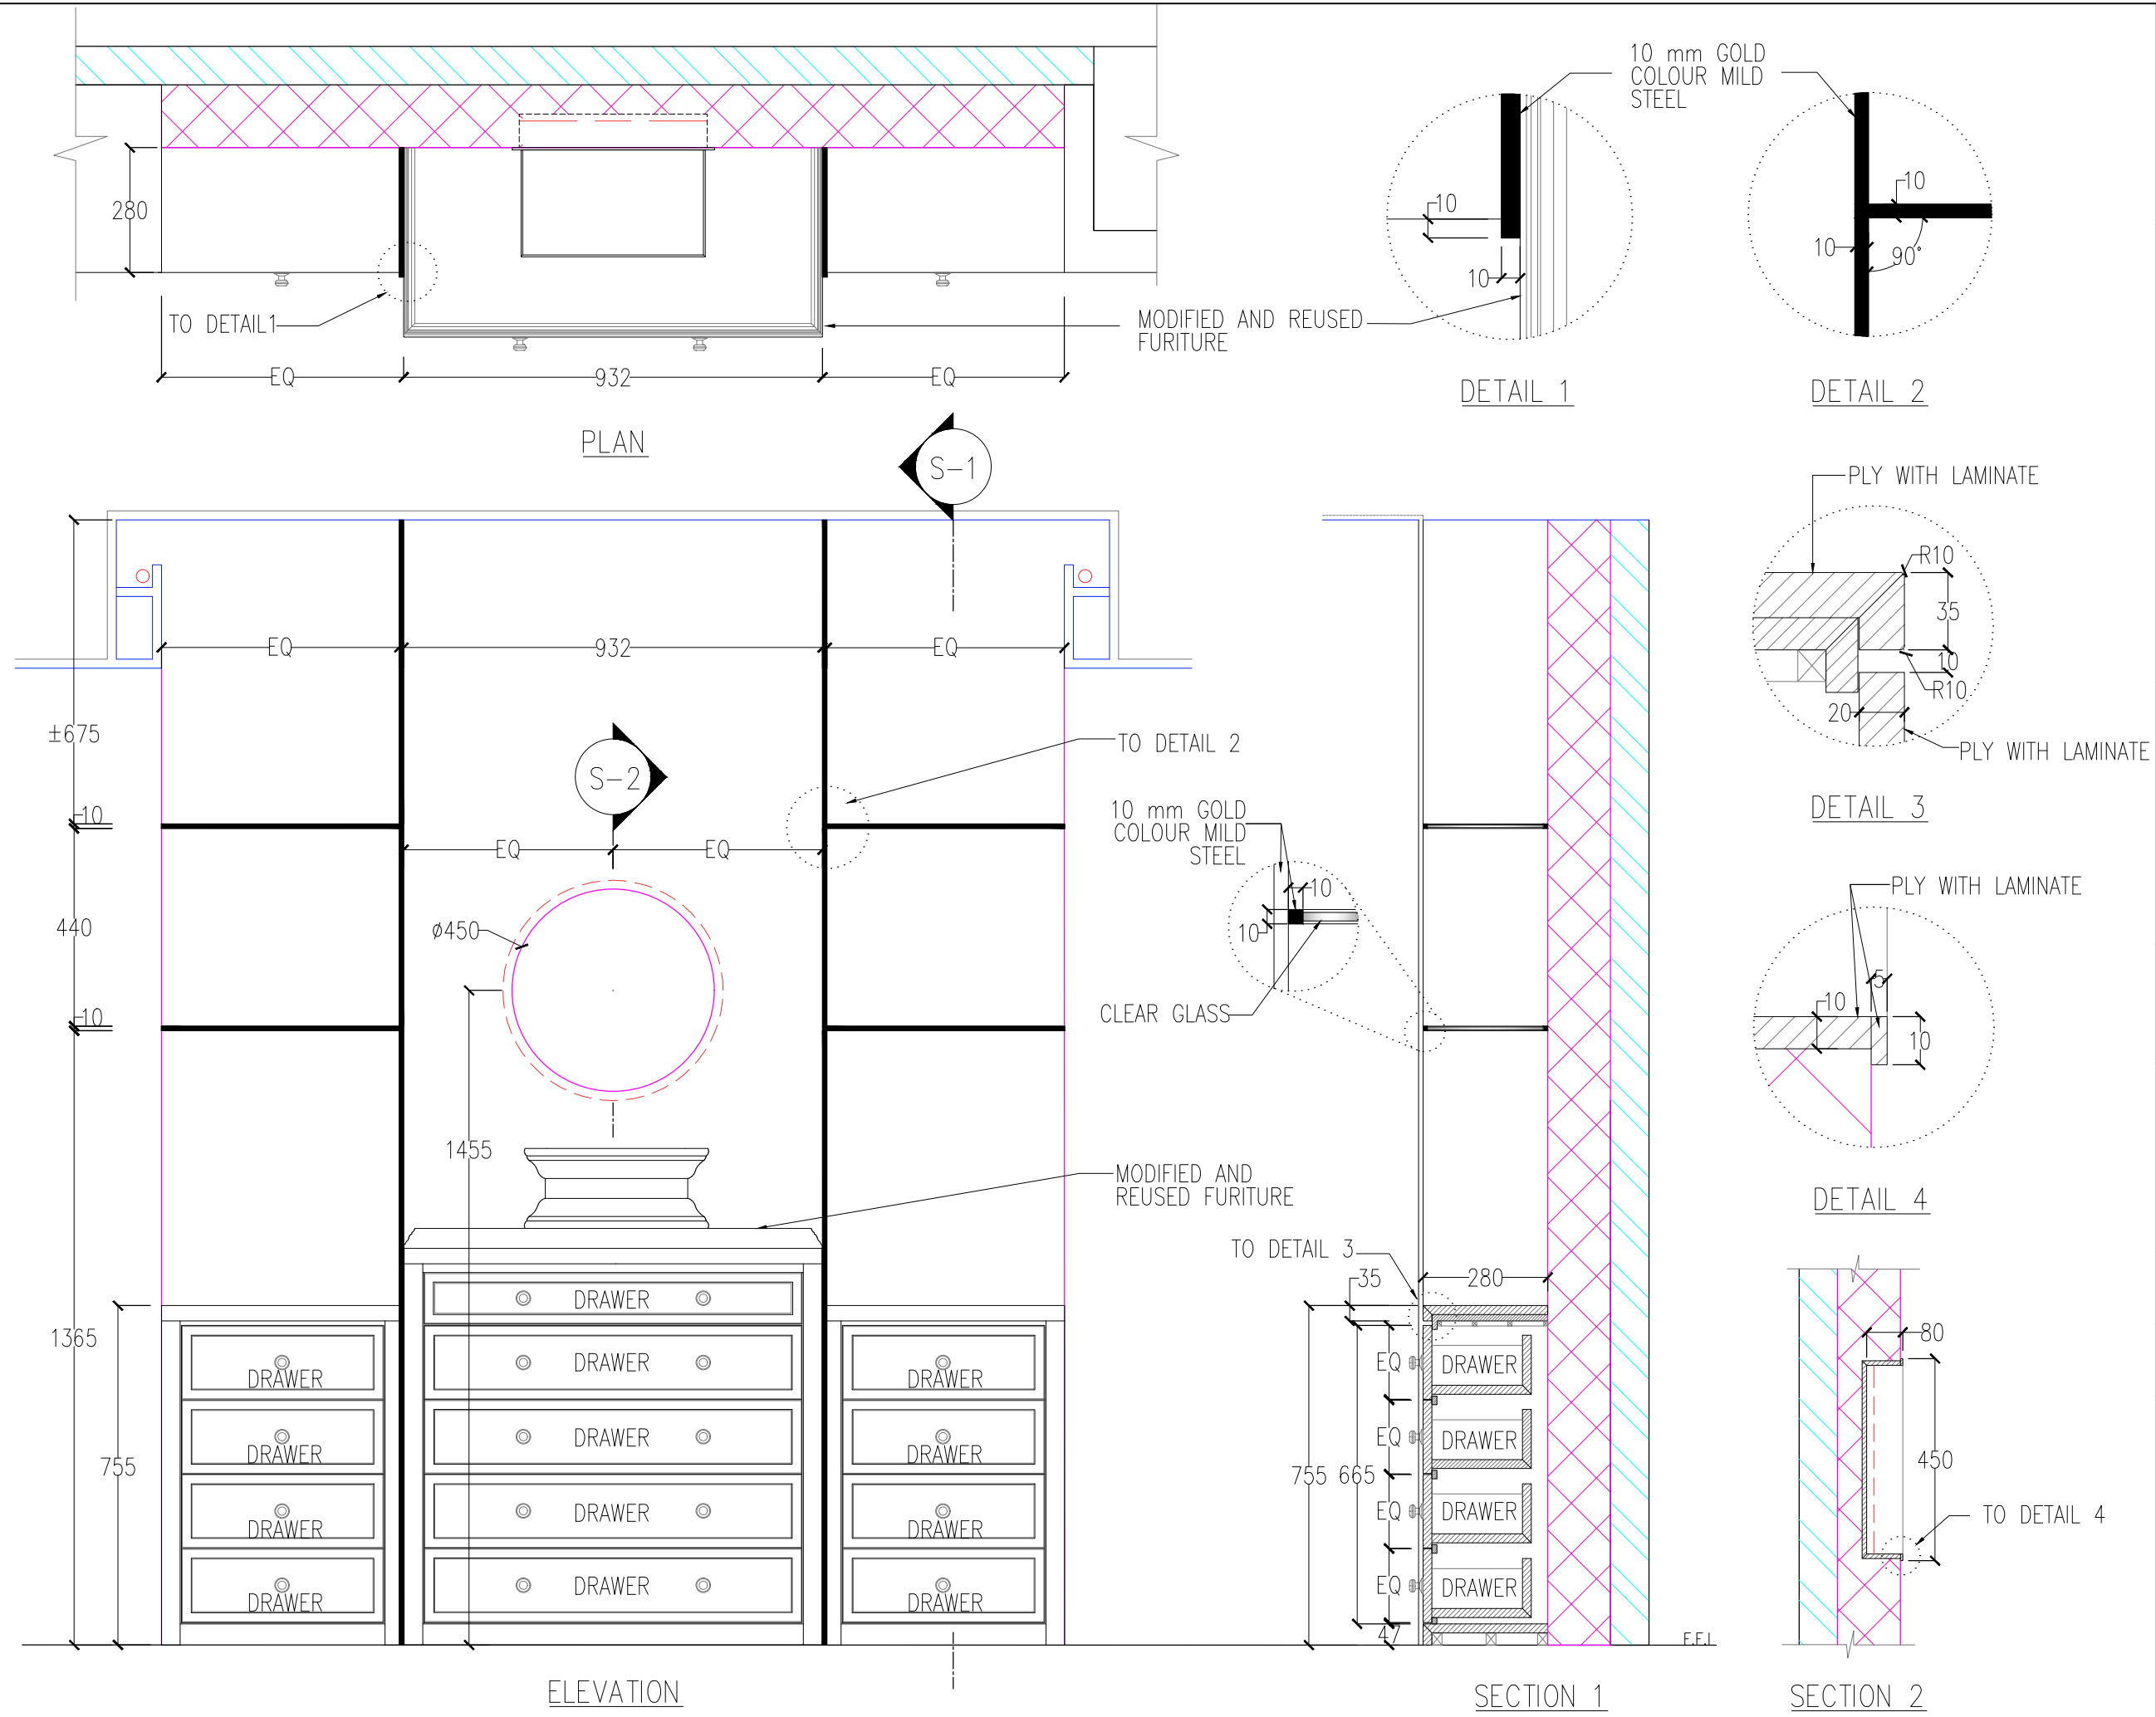

REVISION

PROJECT

INTERIOR DESIGN FOR
13TH STREET APARTMEN

OWNER / APPLICANT

SUBJECT

SHRINE CABINET DETAIL
(LIVING ROOM)

SCALE

-

DATE

-

L.S

SHEET NO.

A101