



REVISION

PROJECT

YIN YIN HOUSE
(PAKKOKU)

OWNER / APPLICANT

SUBJECT

ELEVATION 1&2

SCALE

1:150

DATE

16.12.2020

L.S

SHEET NO.

E-A-1

▼ EXISTING
ROOF LEVEL

▼ +4870mm
FIRST FLOOR LEVEL

▼ +605mm
GROUND FLOOR LEVEL


▼ +0
COMPOUND LEVEL

▼ EXISTING
ROOF LEVEL

▼ +4870mm
FIRST FLOOR LEVEL

▼ +605mm
GROUND FLOOR LEVEL



▼ +0
COMPOUND LEVEL

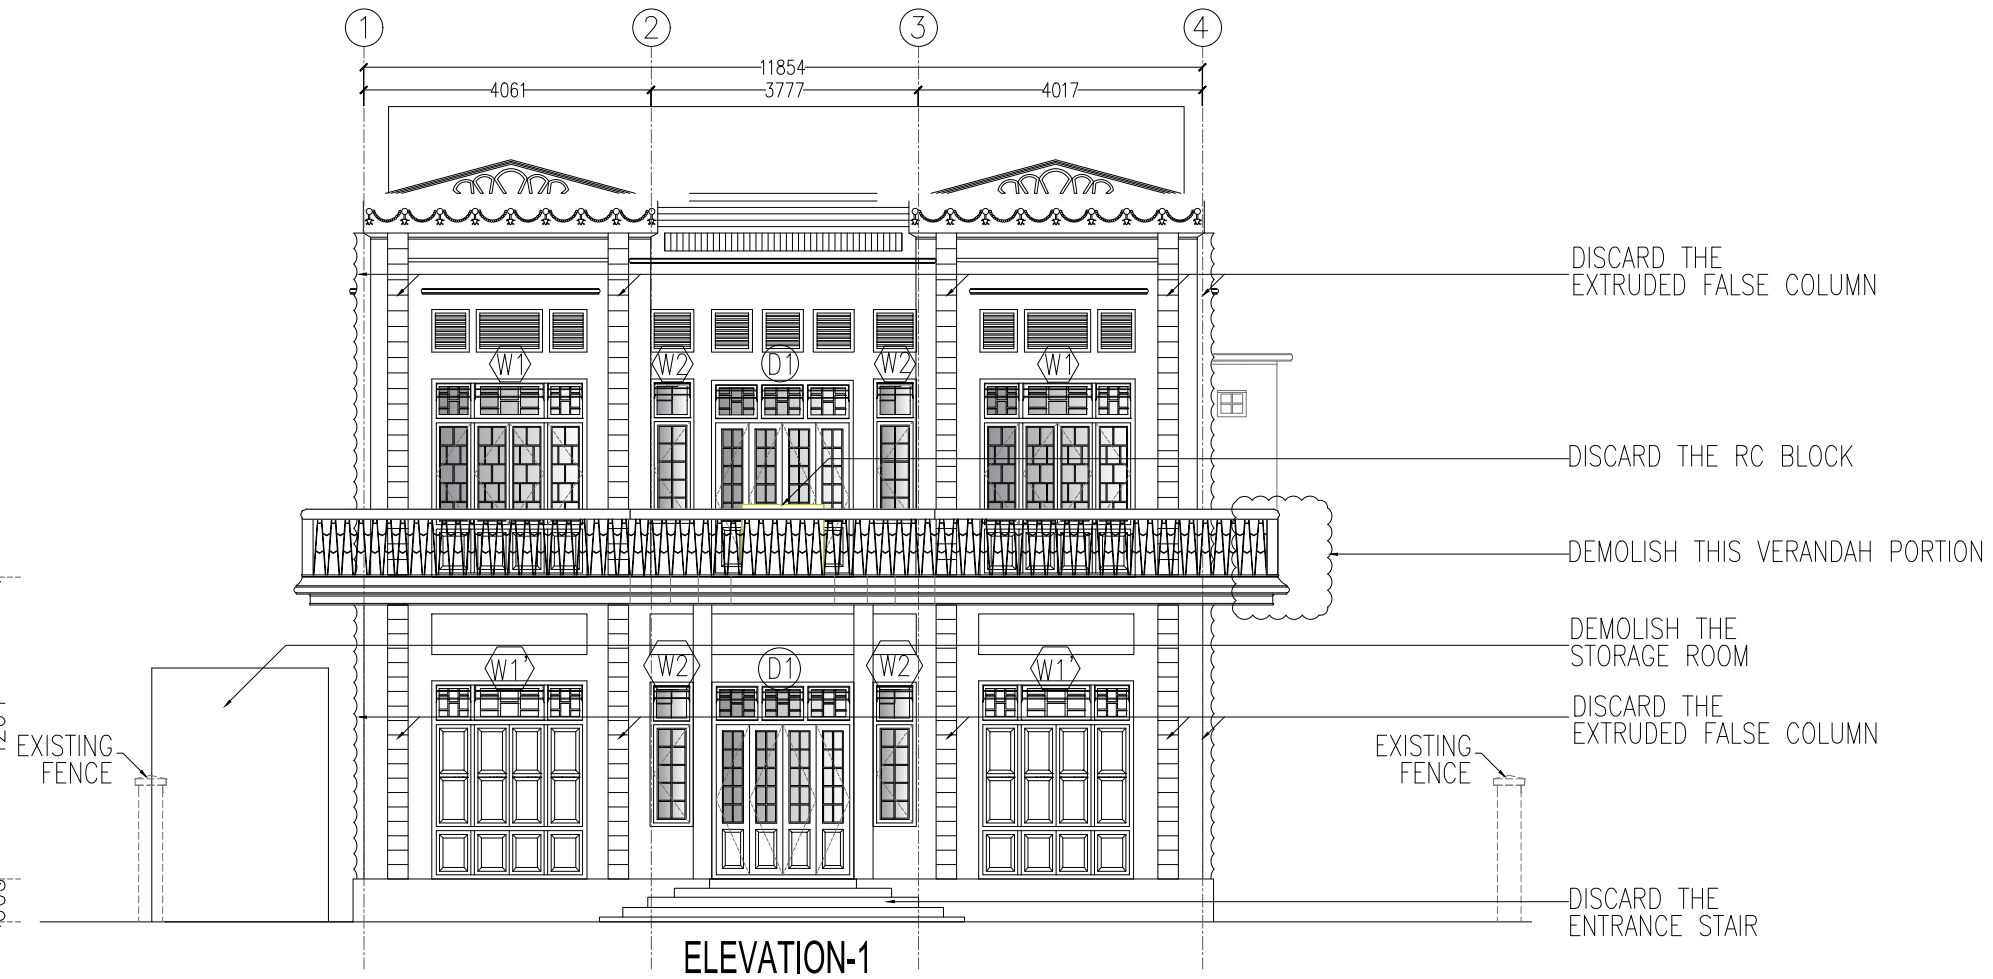

ELEVATION-1



ELEVATION-2

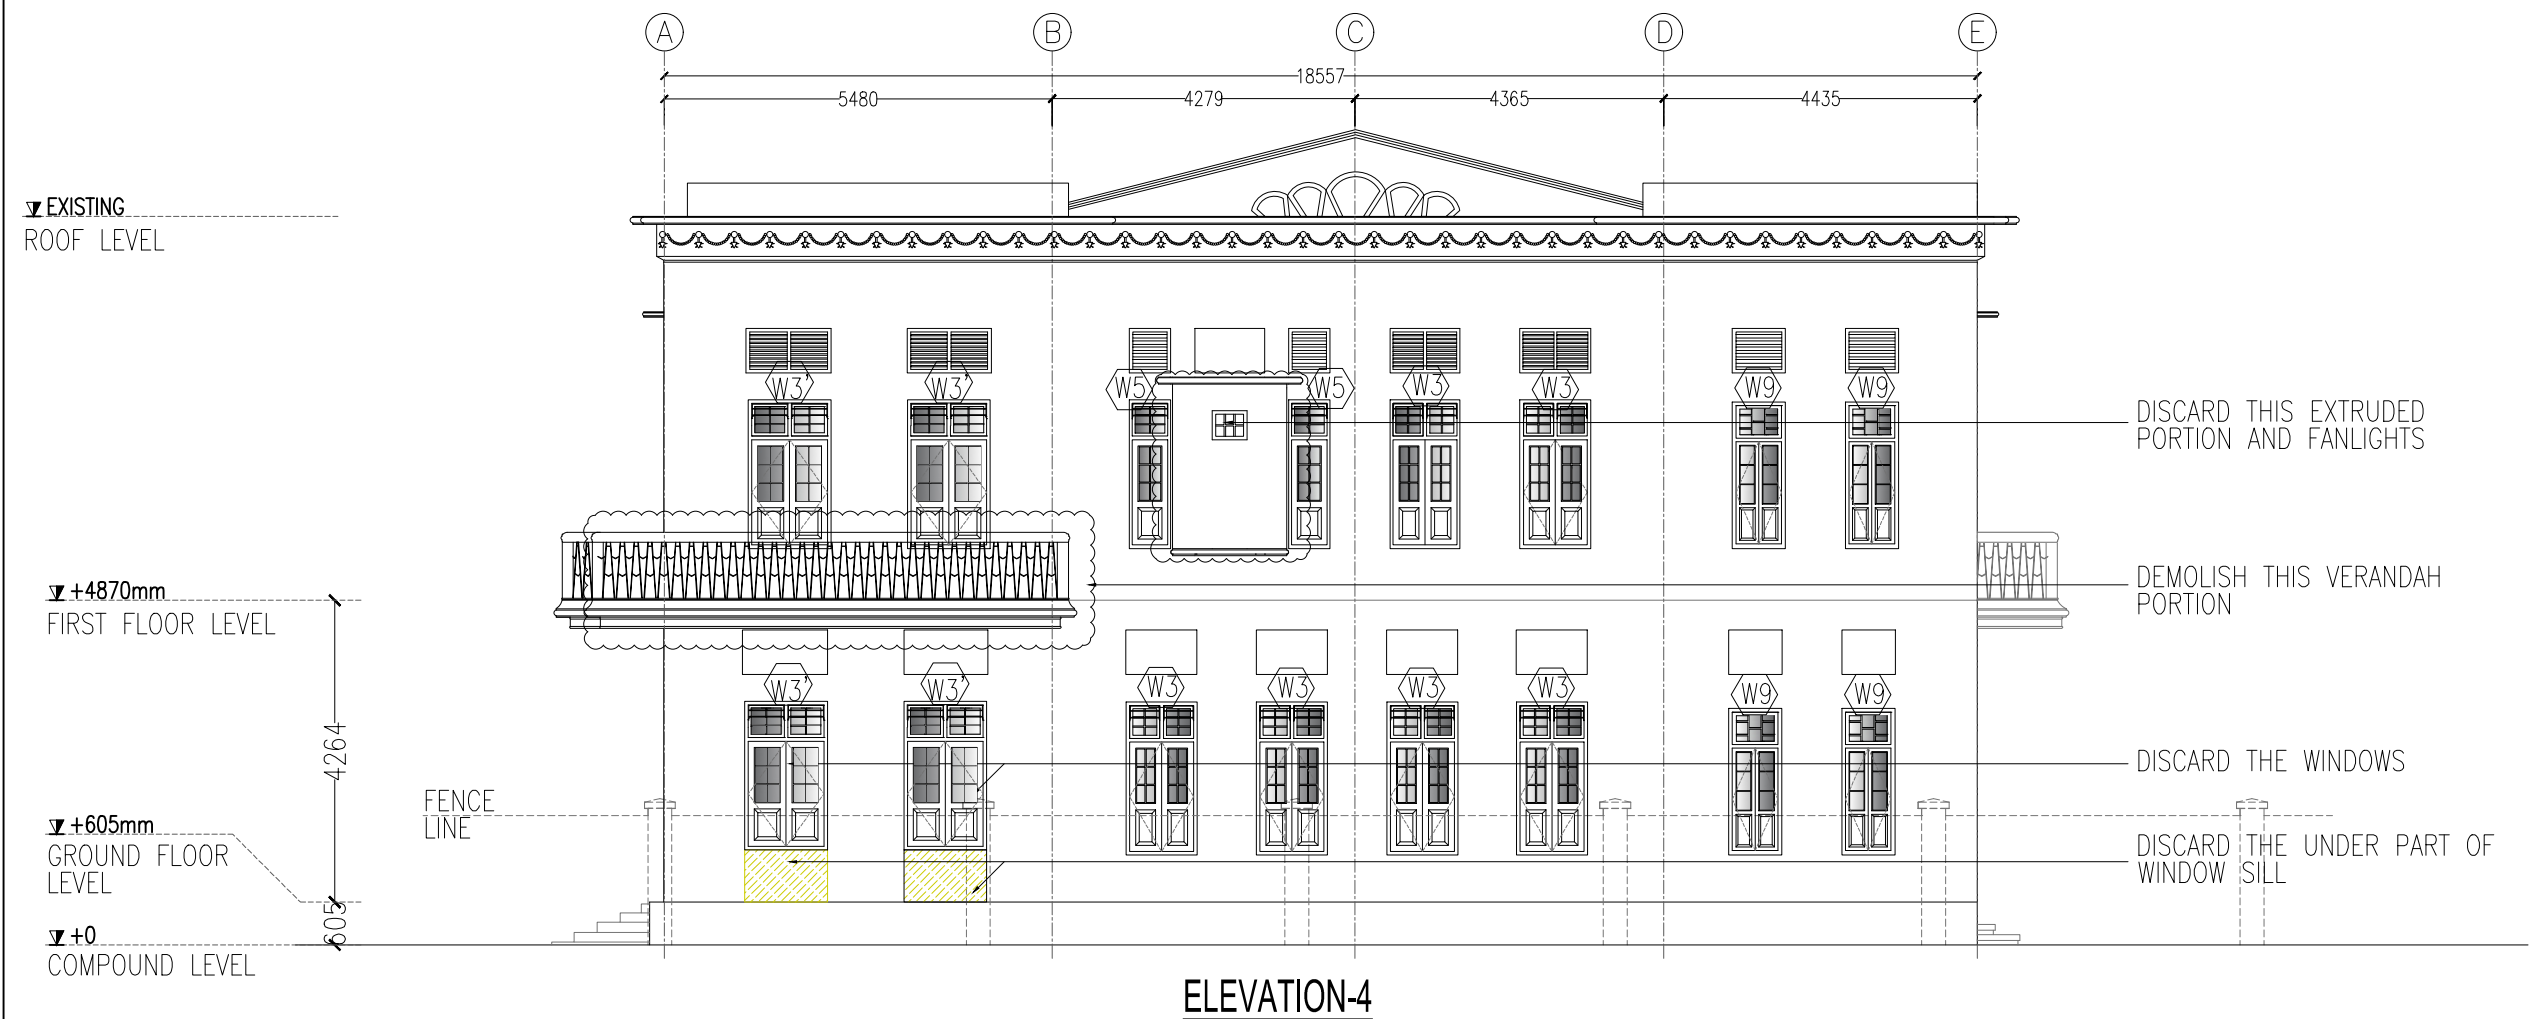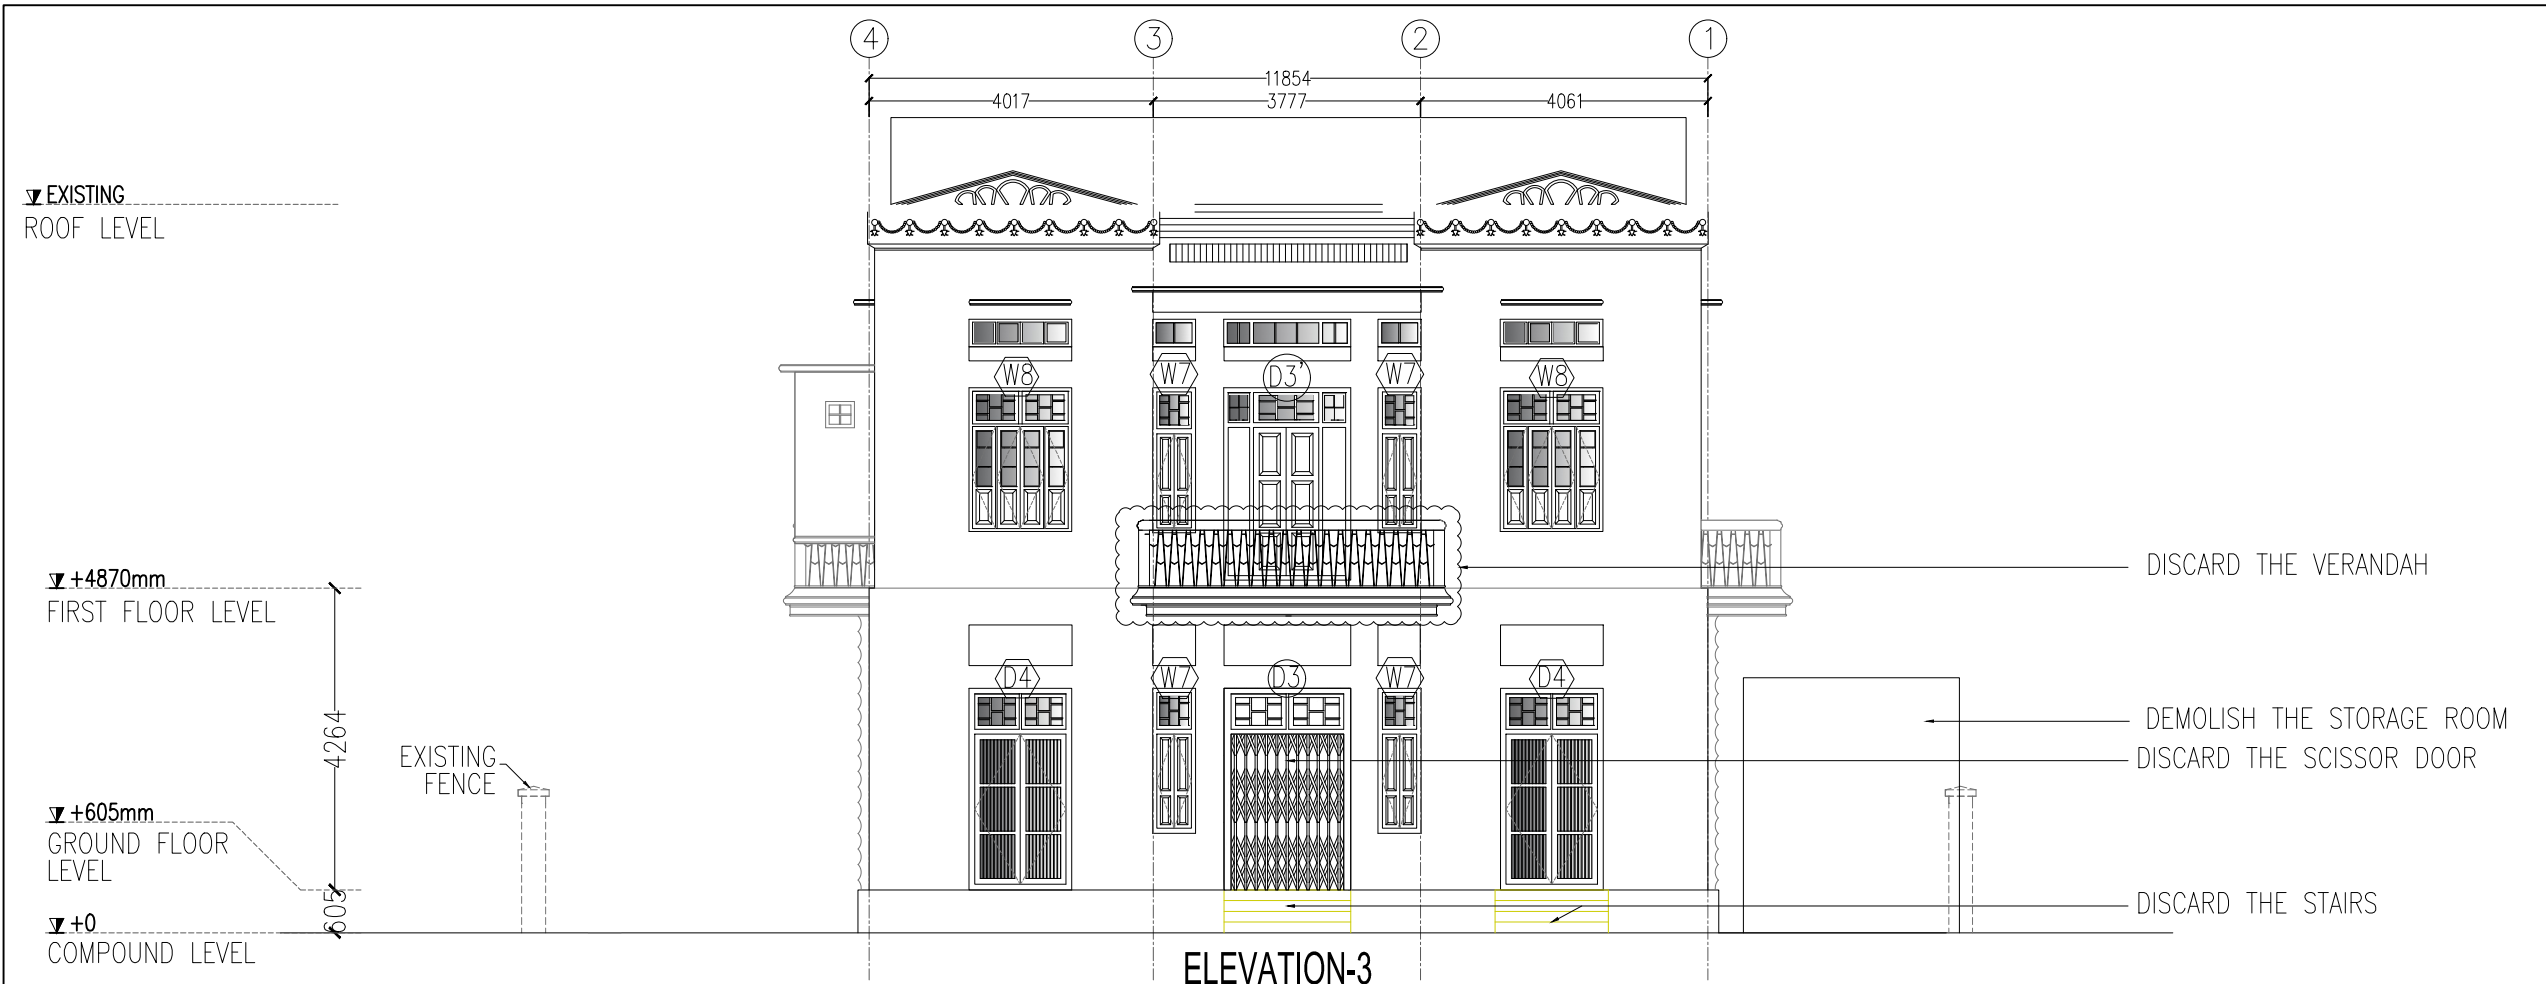

REVISION

PROJECT

YIN YIN HOUSE
(PAKKOKU)

OWNER / APPLICANT

SUBJECT

ELEVATION 3&4

SCALE

1:150

DATE

16.12.2020

L.S

SHEET NO.

E-A-2

EXISTING
ROOF LEVEL

+4870mm
FIRST FLOOR LEVEL

+605mm
GROUND FLOOR LEVEL

+0
COMPOUND LEVEL


CORNICE-1
TO DETAIL

EXISTING
FENCE

EXISTING
FENCE

RAMP

ELEVATION-1

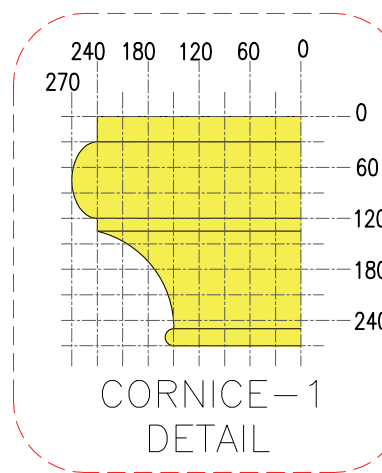

EXISTING
ROOF LEVEL

+4870mm
FIRST FLOOR LEVEL

+605mm
GROUND FLOOR LEVEL

+0
COMPOUND LEVEL

CORNICE
TO
DETAIL

EXISTING
FENCE LINE

ELEVATION-2



REVISION

PROJECT

YIN YIN HOUSE
(PAKKOKU)

OWNER / APPLICANT

SUBJECT

ELEVATION 1&2

SCALE

1:150

DATE

16.12.2020

L.S

SHEET NO.

E-A-3

▼ EXISTING
ROOF LEVEL

▼ +4870mm
FIRST FLOOR LEVEL



▼ +605mm
GROUND FLOOR LEVEL

▼ +0
COMPOUND LEVEL

EXISTING
FENCE

RAMP

ELEVATION-3

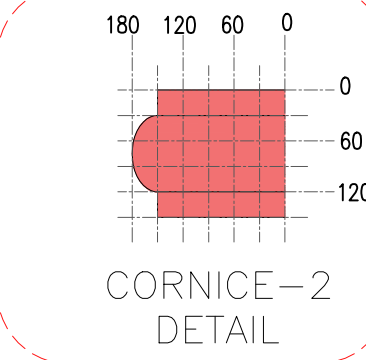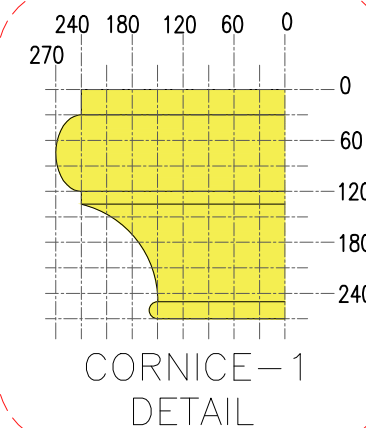

▼ EXISTING
ROOF LEVEL

▼ +4870mm
FIRST FLOOR LEVEL

▼ +605mm
GROUND FLOOR LEVEL

▼ +0
COMPOUND LEVEL

EXISTING
FENCE LINE

ELEVATION-4



REVISION

PROJECT

YIN YIN HOUSE
(PAKKOKU)

OWNER / APPLICANT

SUBJECT

ELEVATION 3&4

SCALE

1:150

DATE

16.12.2020

L.S

SHEET NO.

E-A-4