


▼ EXISTING
ROOF LEVEL

▼ +4870mm
FIRST FLOOR LEVEL

▼ +605mm
GROUND FLOOR LEVEL

▼ +0
COMPOUND LEVEL

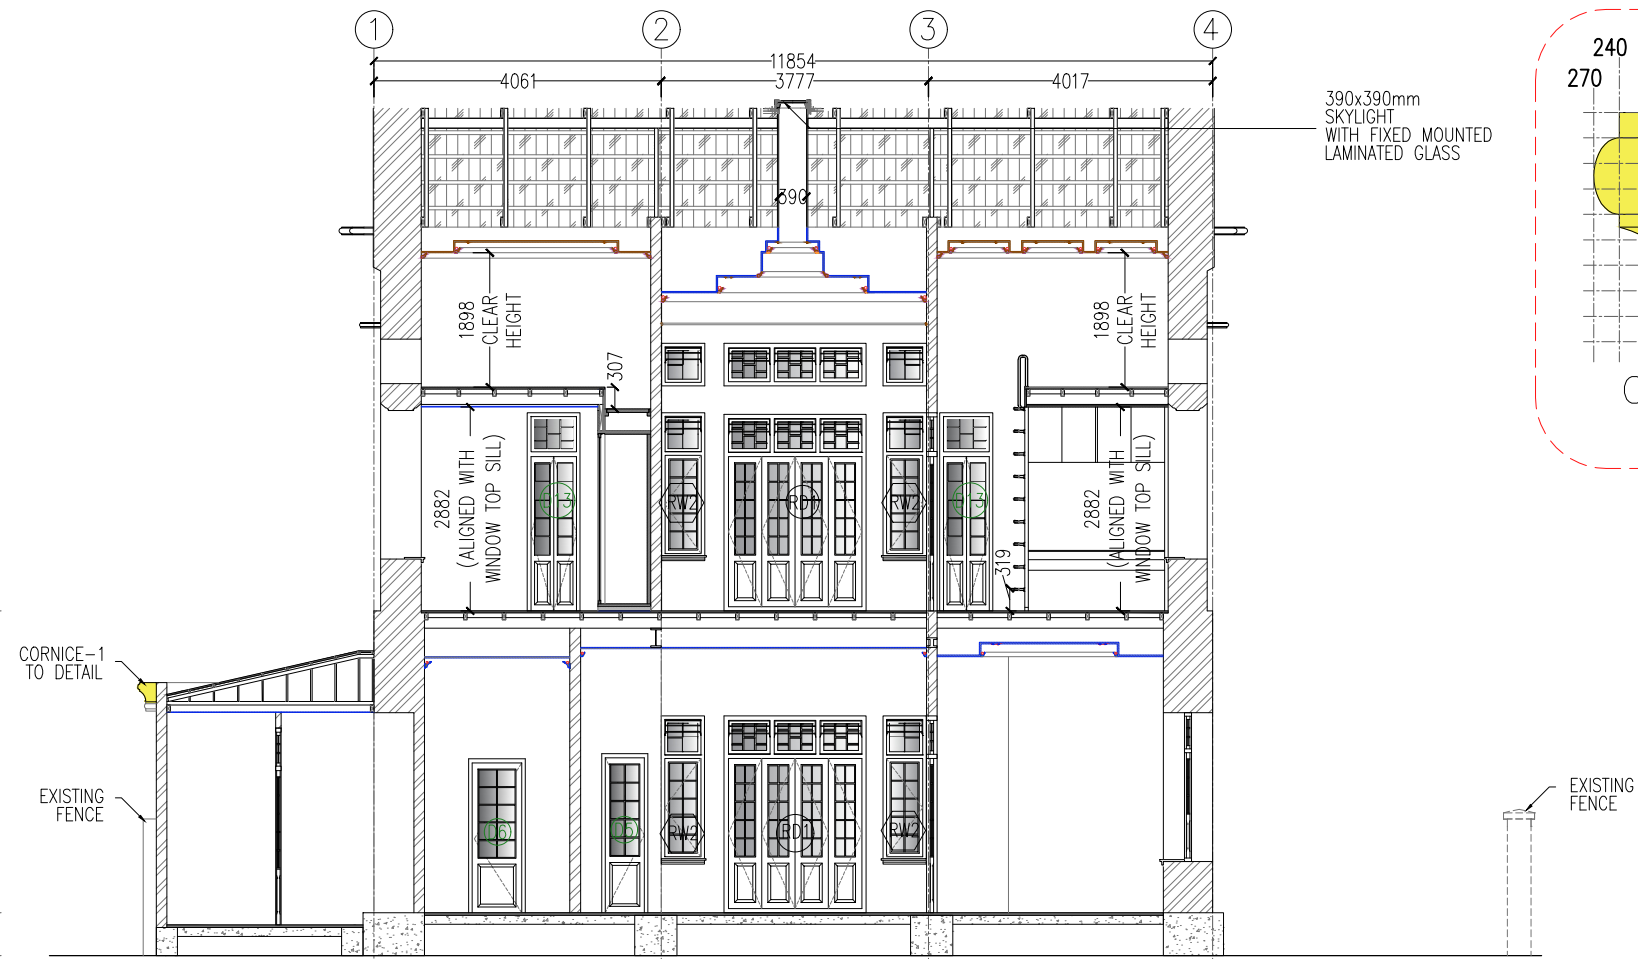


SECTION-1

▼ EXISTING
ROOF LEVEL


▼ +4870mm
FIRST FLOOR LEVEL

▼ +605mm
GROUND FLOOR LEVEL

▼ +0
COMPOUND LEVEL

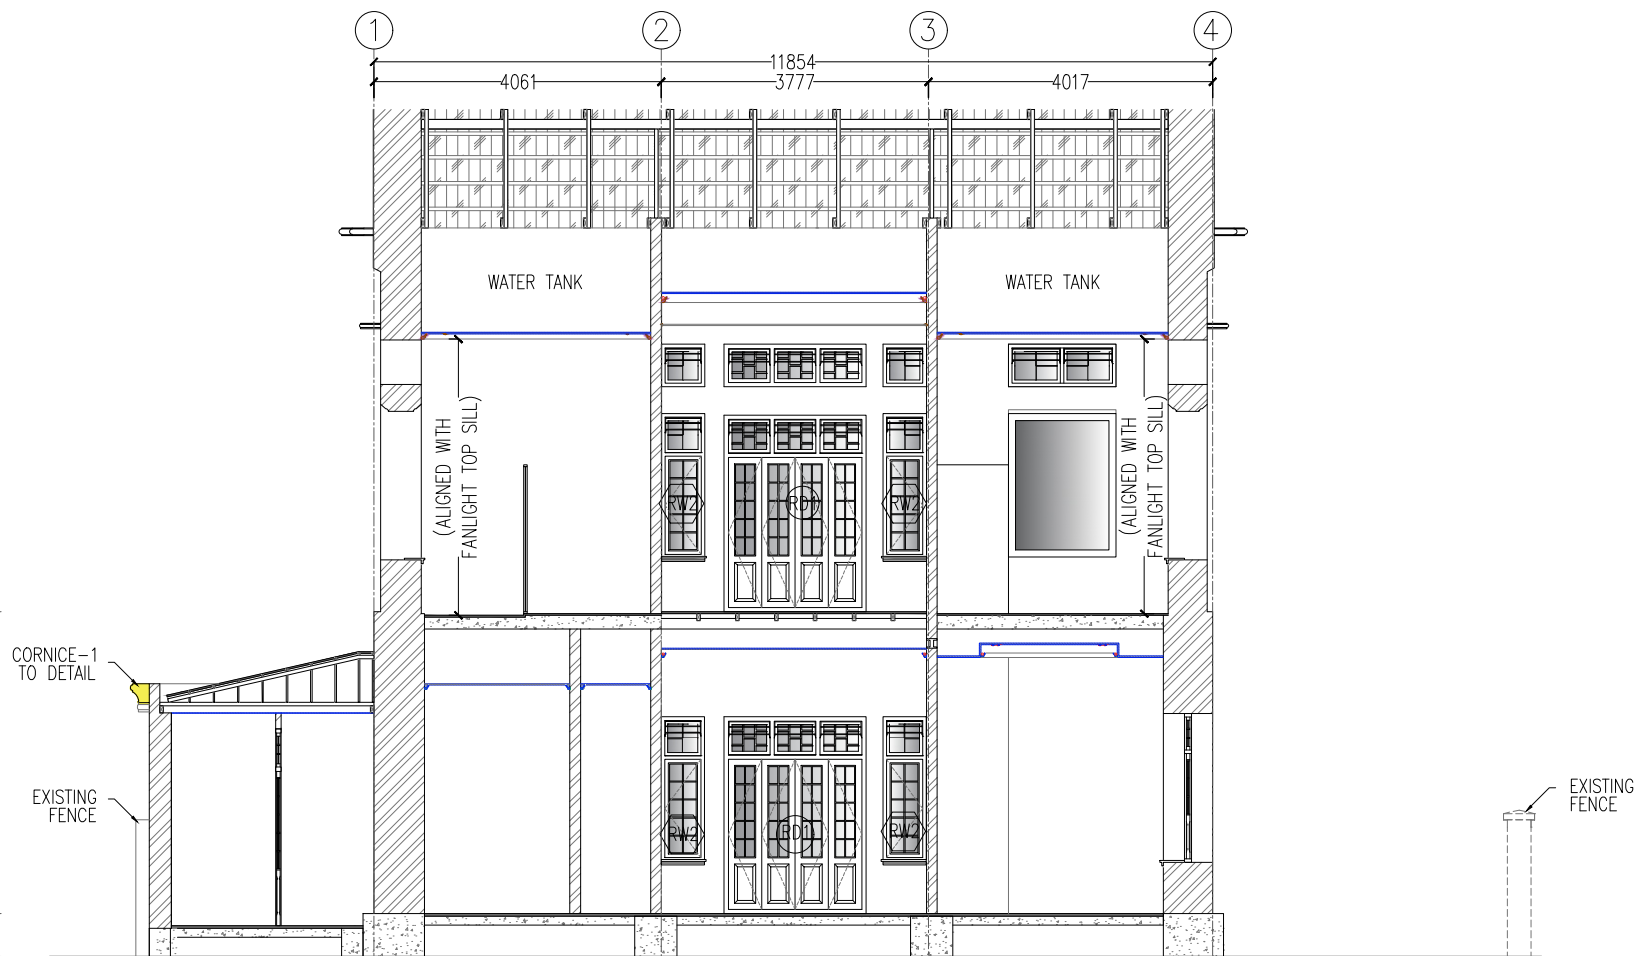

SECTION-2

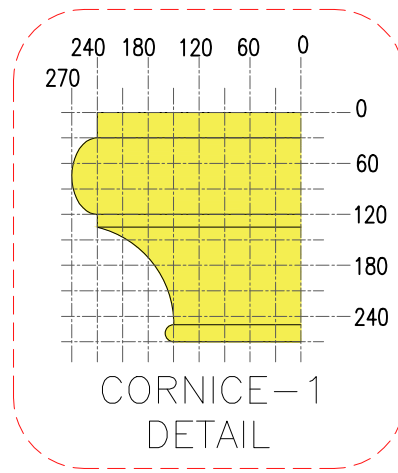

REVISION

PROJECT

YIN YIN HOUSE
(PAKKOKU)

OWNER / APPLICANT

SUBJECT

SECTION 1&2

SCALE

1:150

DATE

16.12.2020

L.S

SHEET NO.

S-A-1



REVISION

PROJECT

YIN YIN HOUSE
(PAKKOKU)

OWNER / APPLICANT

SUBJECT

SECTION 3

SCALE

1:150

DATE

16.12.2020

L.S

SHEET NO.

S-A-2

