



REVISION

PROJECT

INTERIOR DESIGN FOR
13TH STREET APARTMENT

(FOURTH FLOOR)

OWNER / APPLICANT

SUBJECT

FAMILY ROOM
DETAIL (PLAN)

SCALE


1:75

DATE


L.S

SHEET NO.

4F-I-2.01

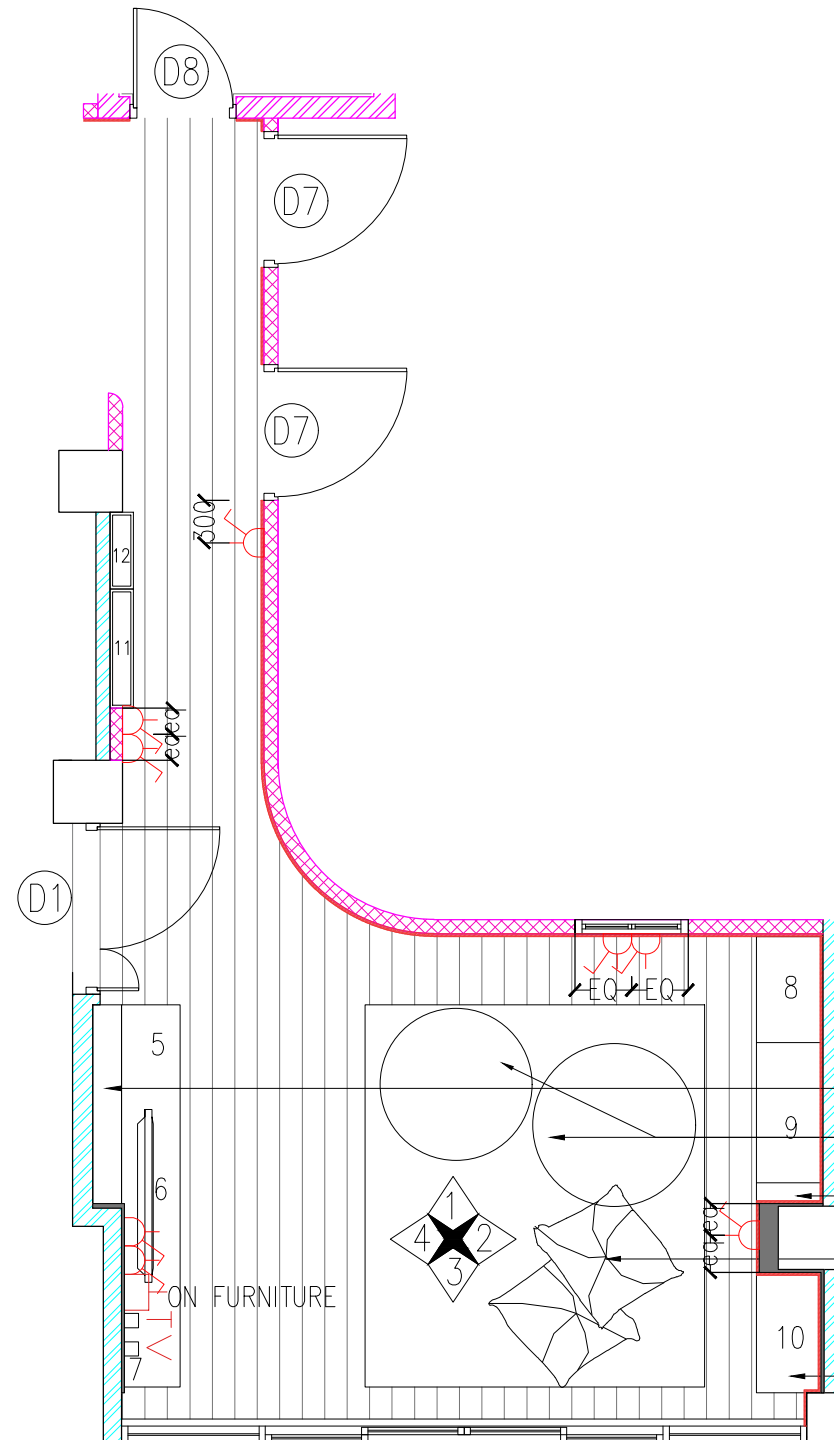

PLAN
(SHOWING WALLING, FLOOR
FINISHED, FURNITURE LAYOUT &
POWER SOCKET)

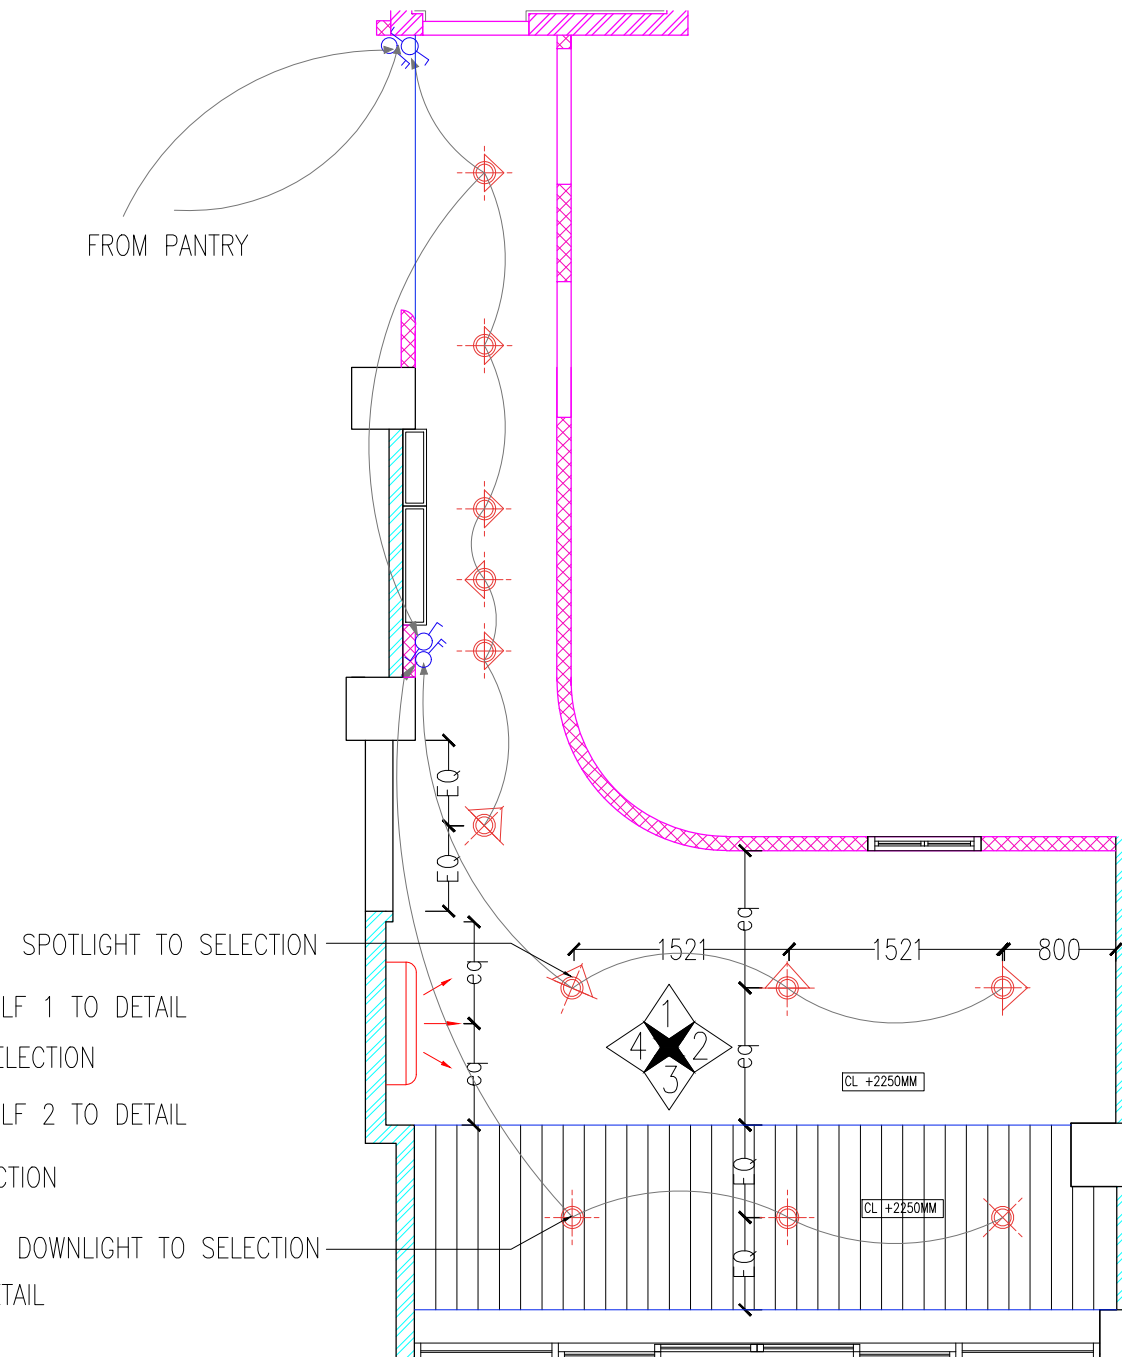

PLAN
(SHOWING CEILING & LIGHTING)

— CEILING LINE
— SKIRTING LINE

VINYL FLOORING

BRICK WALLING

Cement Board Walling


LED DOWN LIGHT

LED SPOT LIGHT


MULTI SWITCH SOCKET

TV SOCKET

NOTE: – ON-SITE MEASUREMENT SHOULD BE DONE.

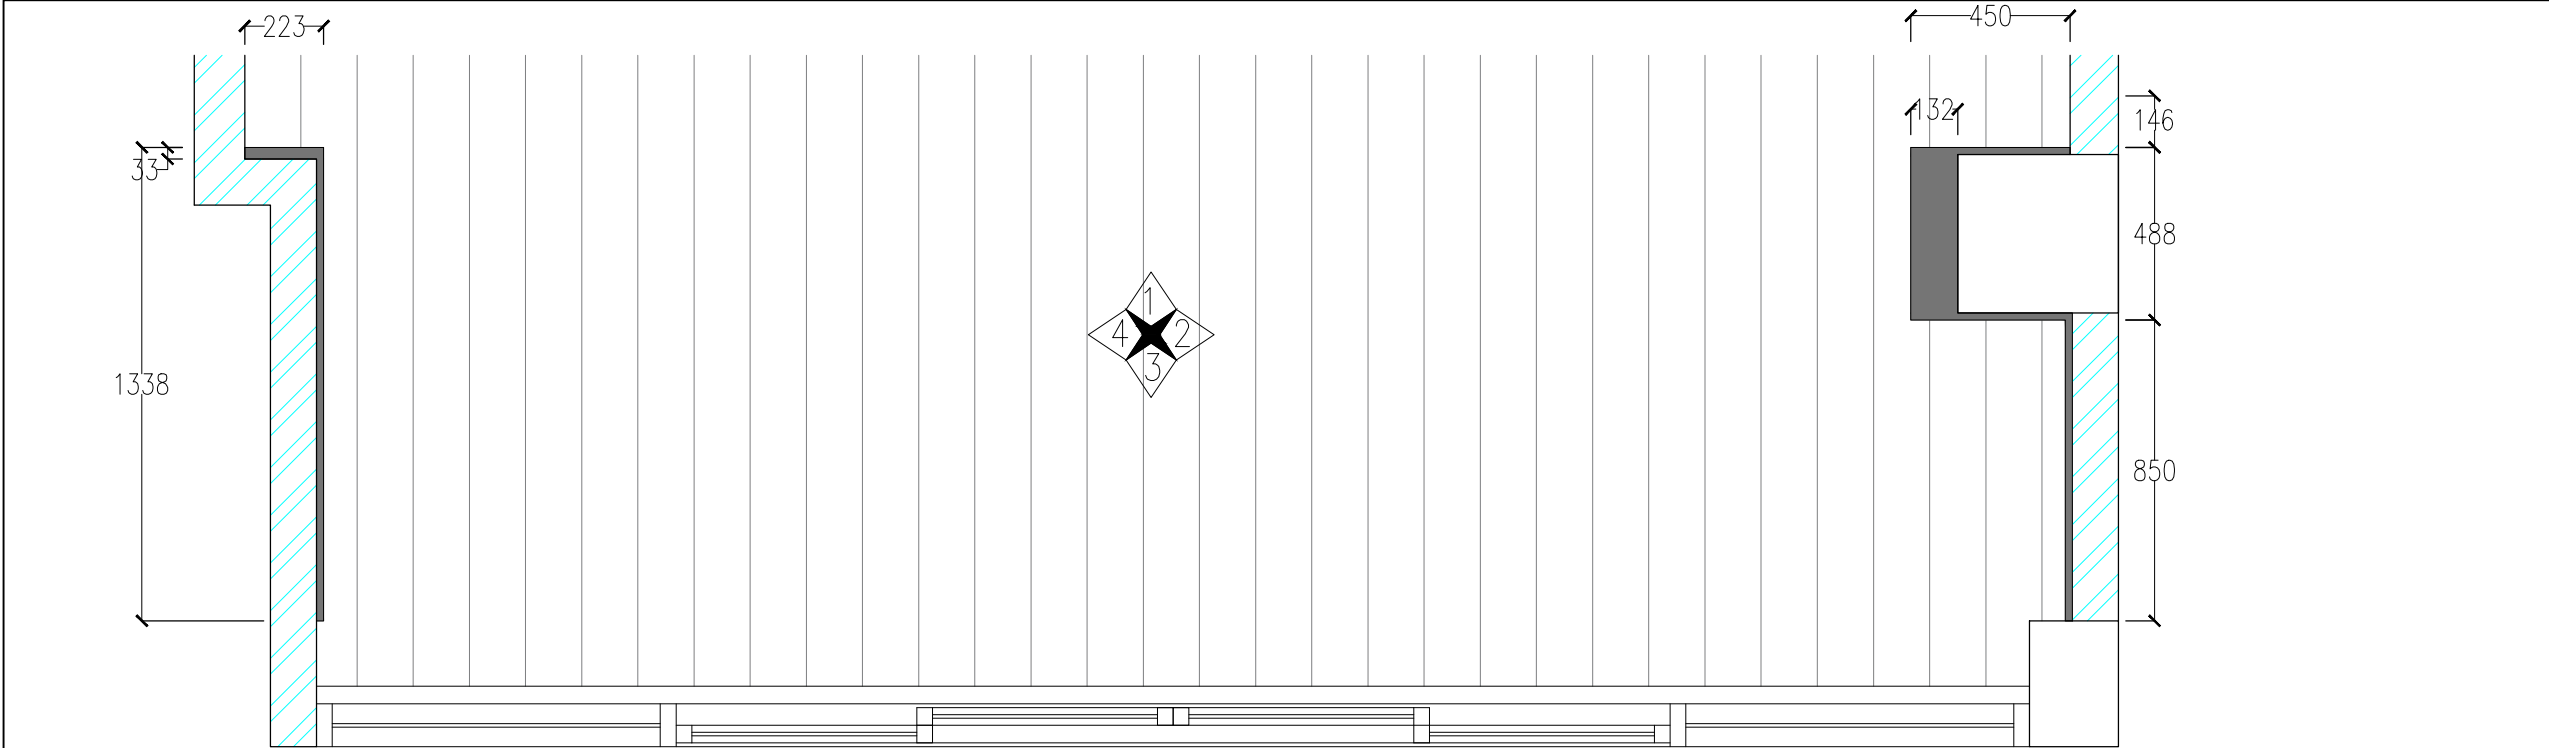

PLAN

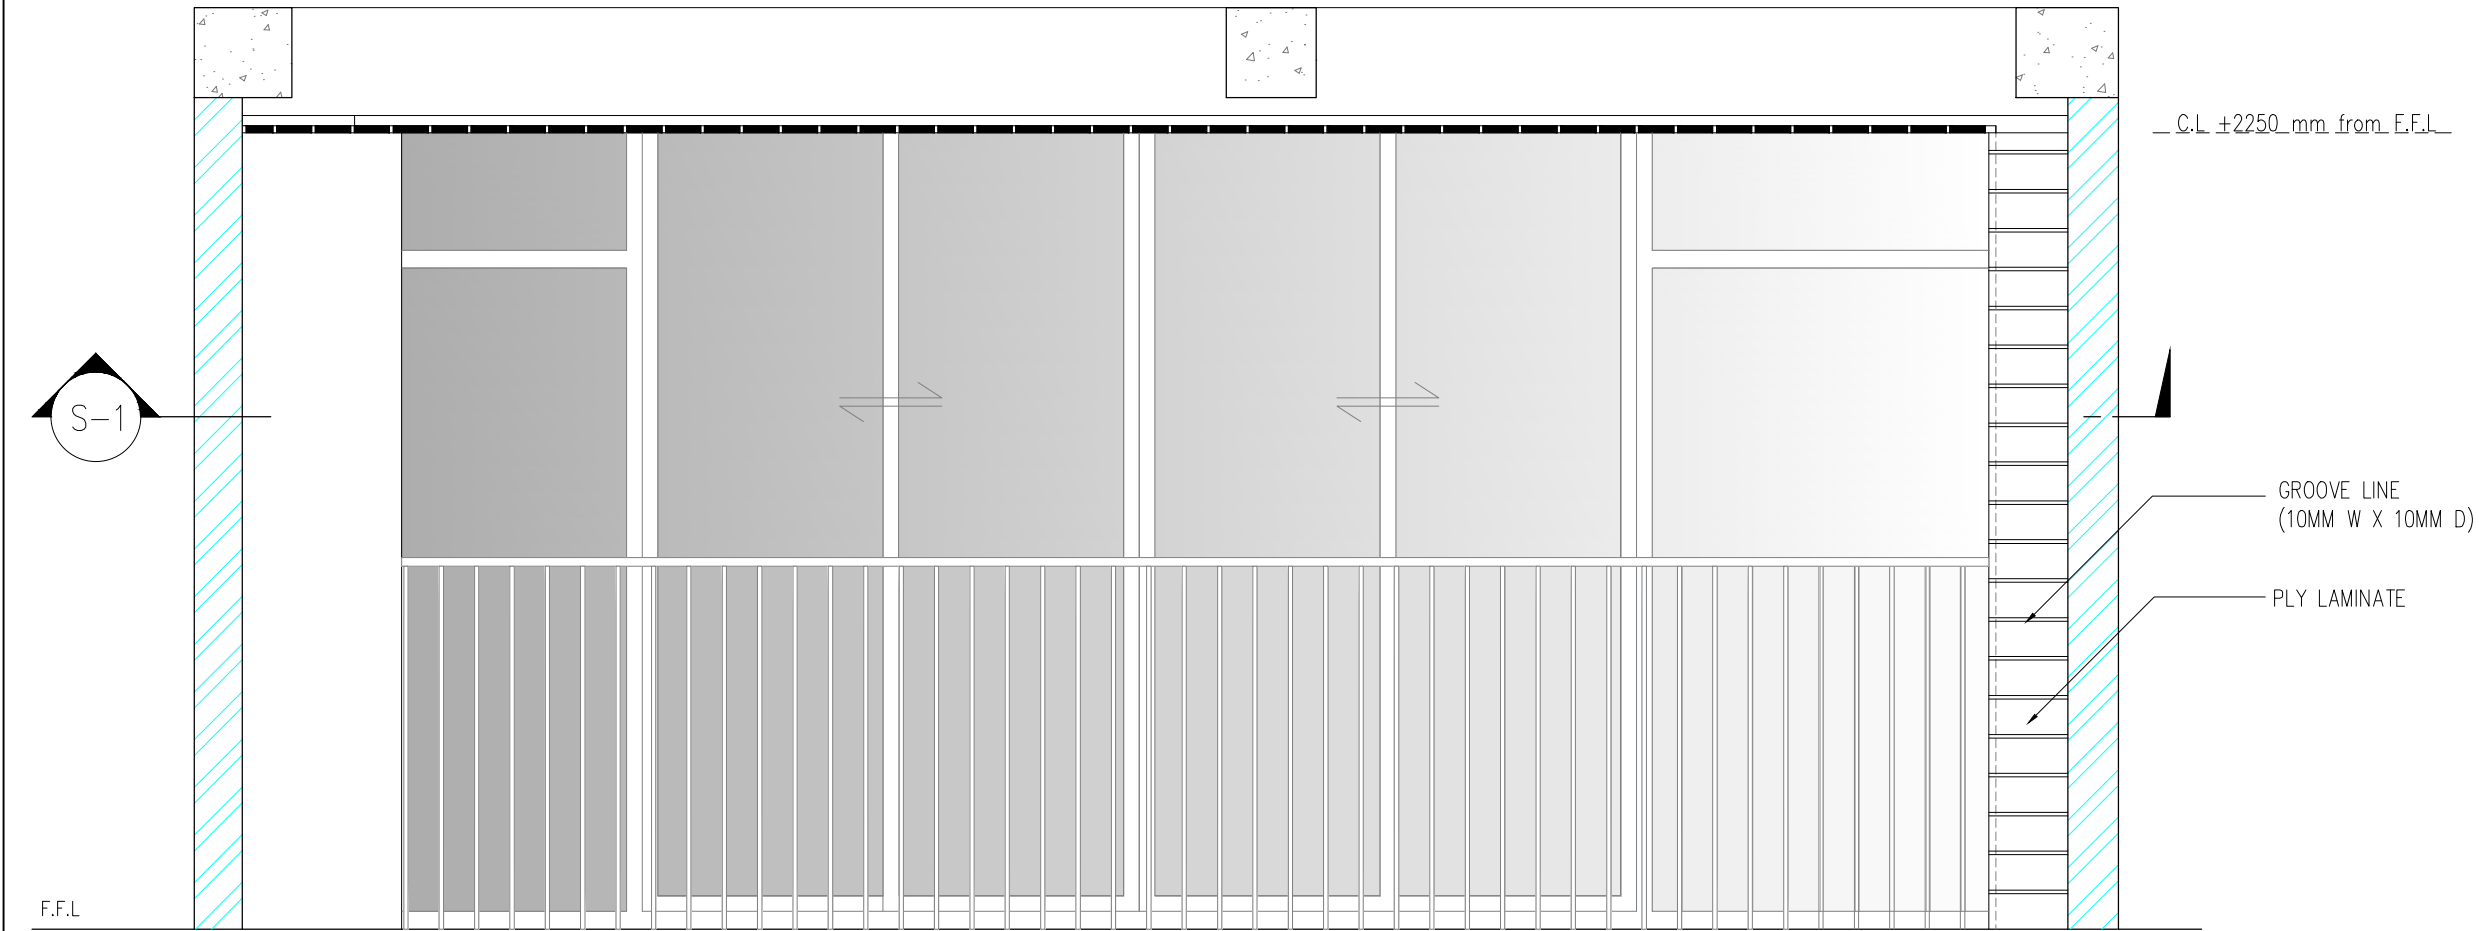

ELEVATION 3

NOTE ; ONSITE MEASUREMENT SHOULD BE DONE

- CEILING LINE
- BRICK WALLING
- LED DOWN LIGHT



REVISION

PROJECT

INTERIOR DESIGN FOR
13TH STREET APARTMENT
(FOURTH FLOOR)

OWNER / APPLICANT

SUBJECT

PLY LAMINATE WALL & CEILING
DETAIL (FAMILY ROOM)

SCALE




1:30

DATE

L.S

SHEET NO.

4F-I-2.02B

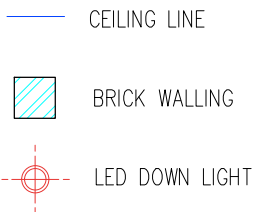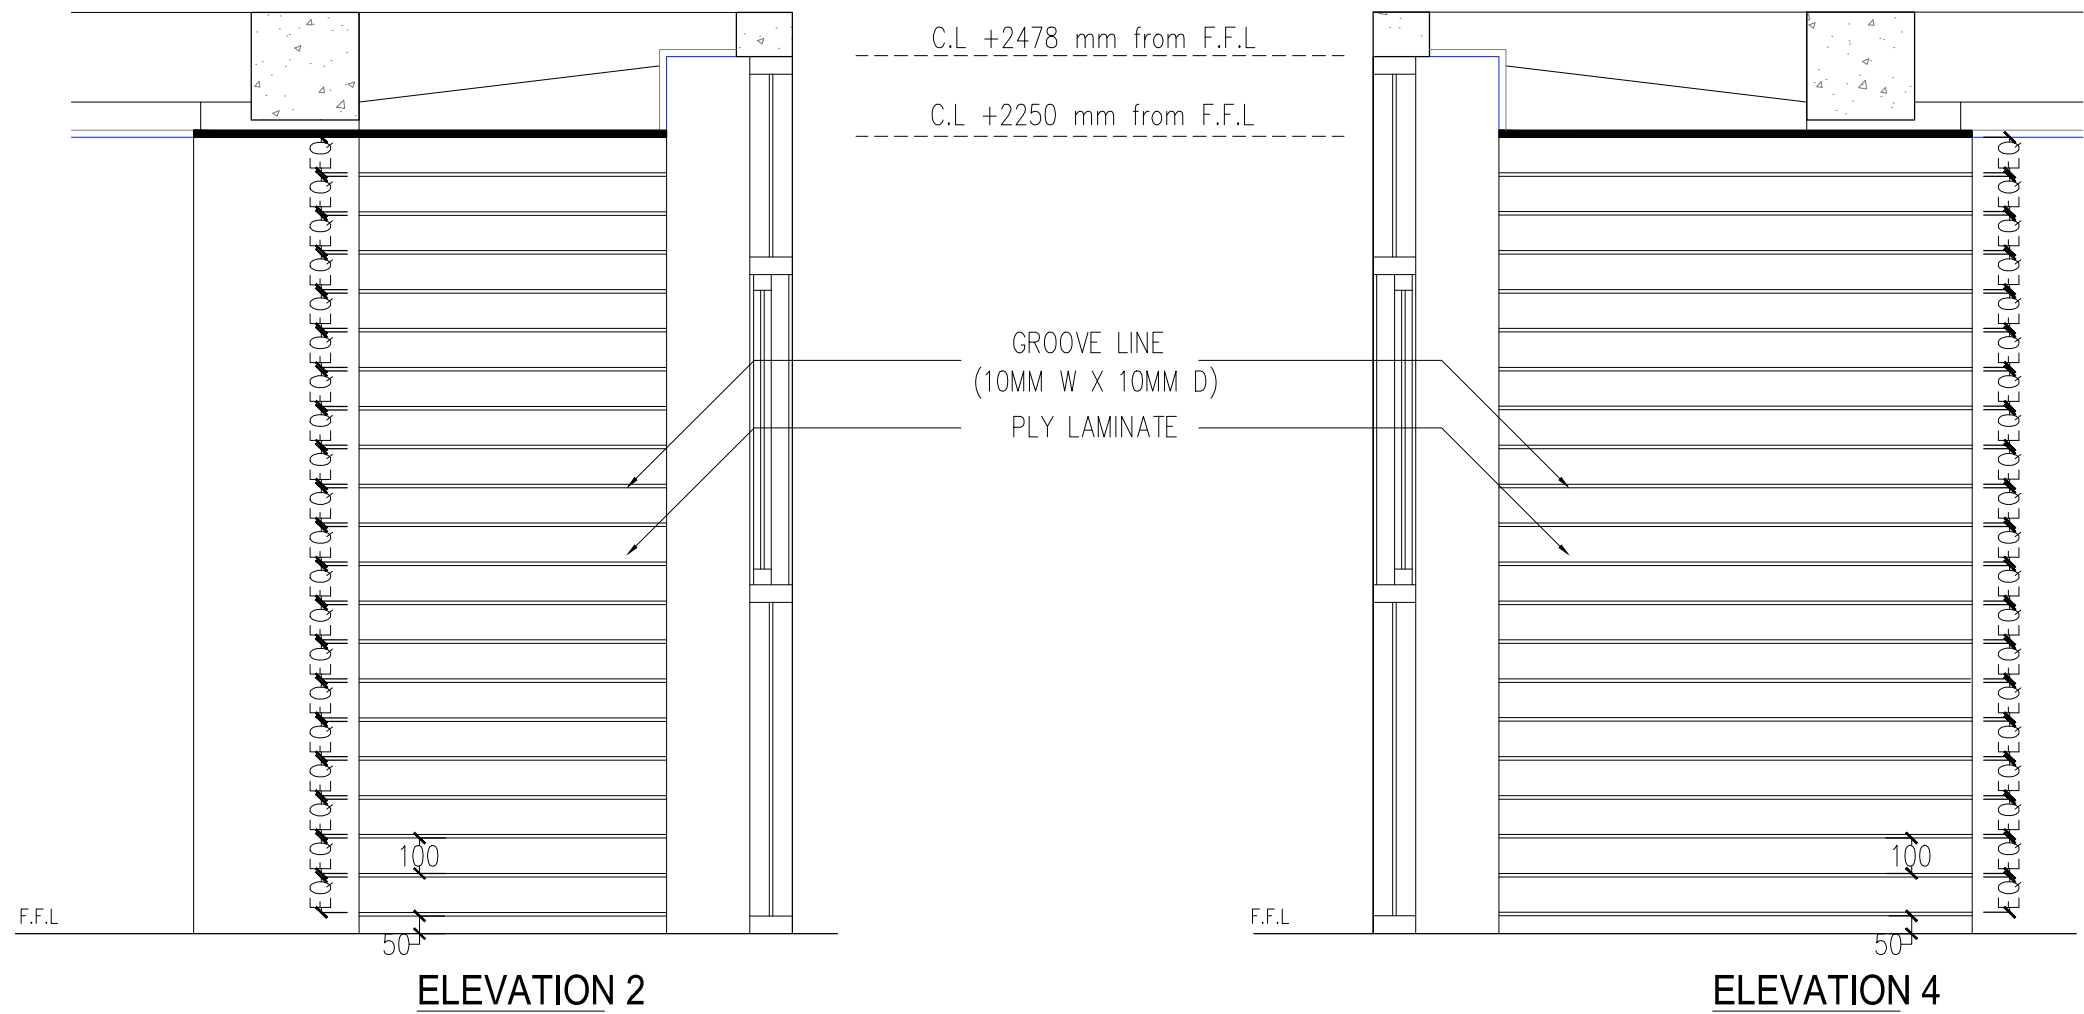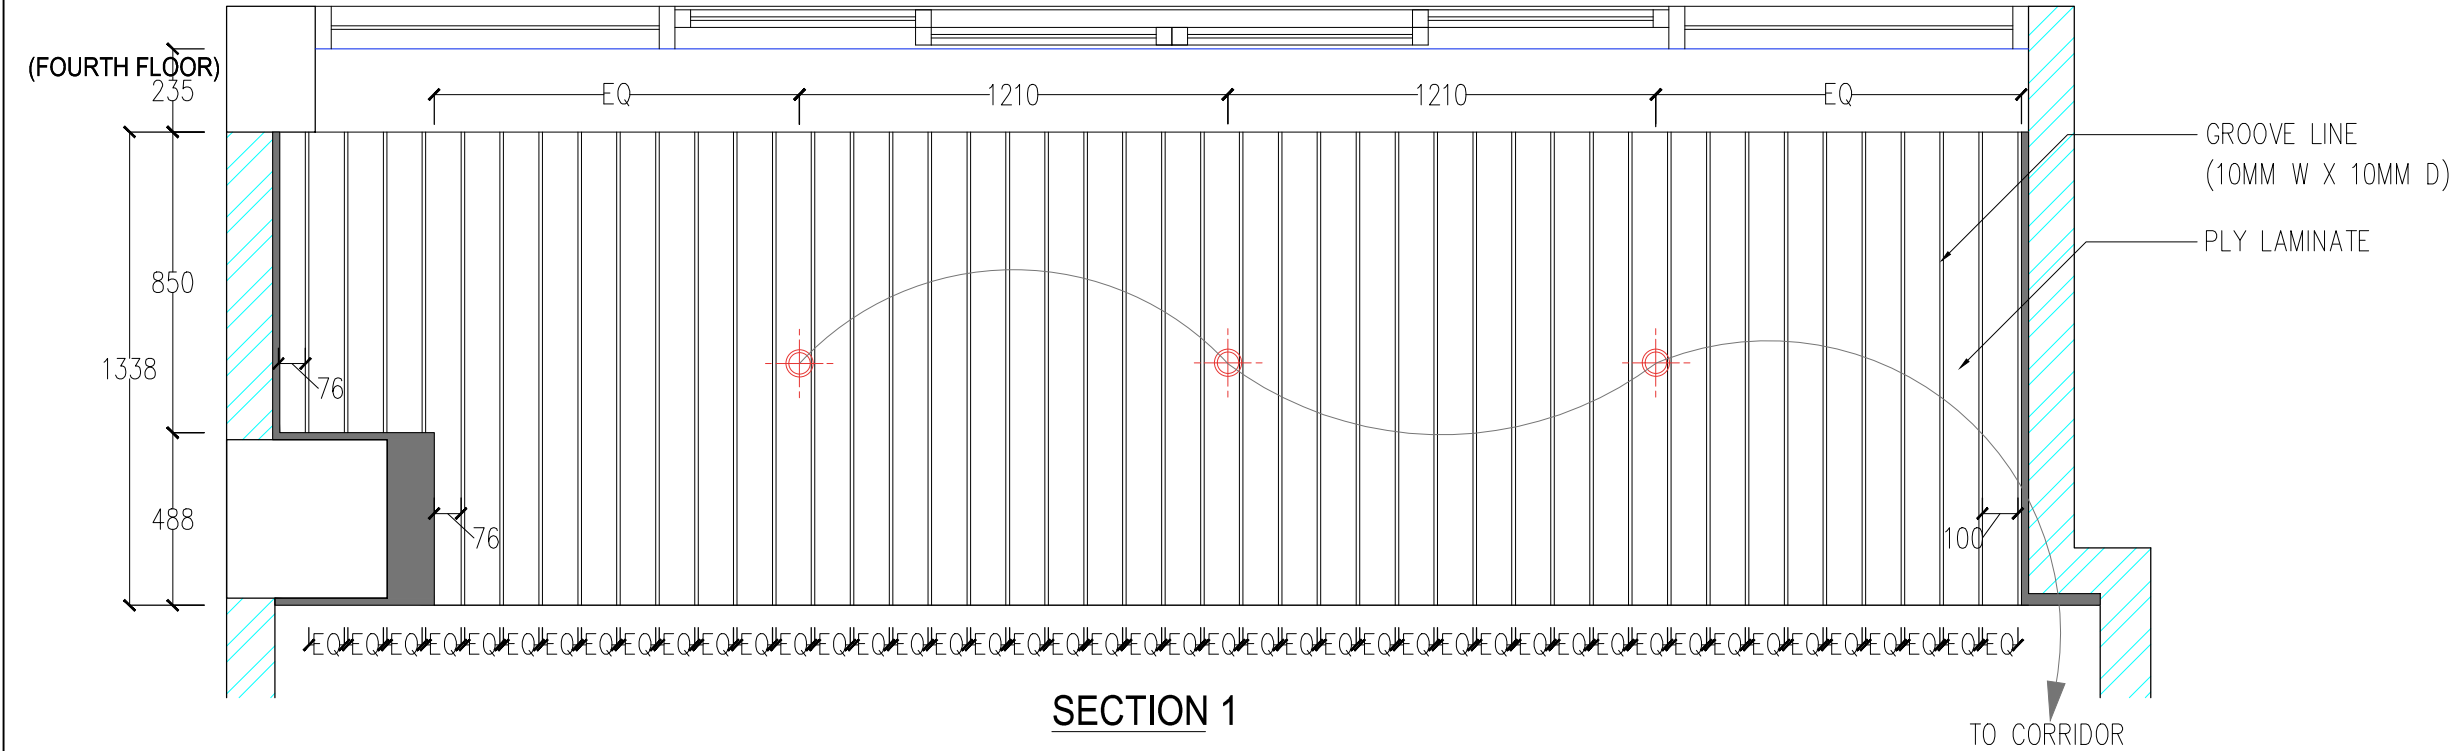

REVISION

PROJECT

INTERIOR DESIGN FOR
13TH STREET APARTMENT

(FOURTH FLOOR)

OWNER / APPLICANT

SUBJECT

PLY LAMINATE WALL & CEILING
DETAIL (FAMILY ROOM)

SCALE

1:30

DATE

L.S

SHEET NO.

4F-I-2.02C



REVISION

PROJECT

INTERIOR DESIGN FOR
13TH STREET APARTMENT

(FOURTH FLOOR)

OWNER / APPLICANT

SUBJECT

HANDRAIL DETAIL
(FAMILY ROOM)

SCALE


1:30

DATE


L.S

SHEET NO.

4F-I-2.02D

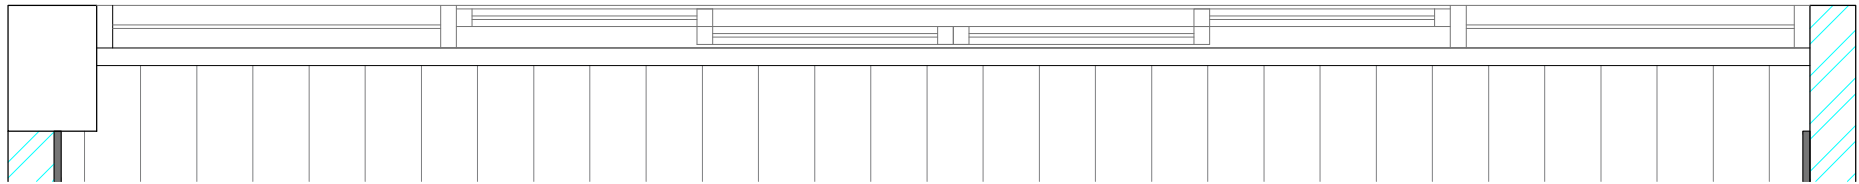

PLAN

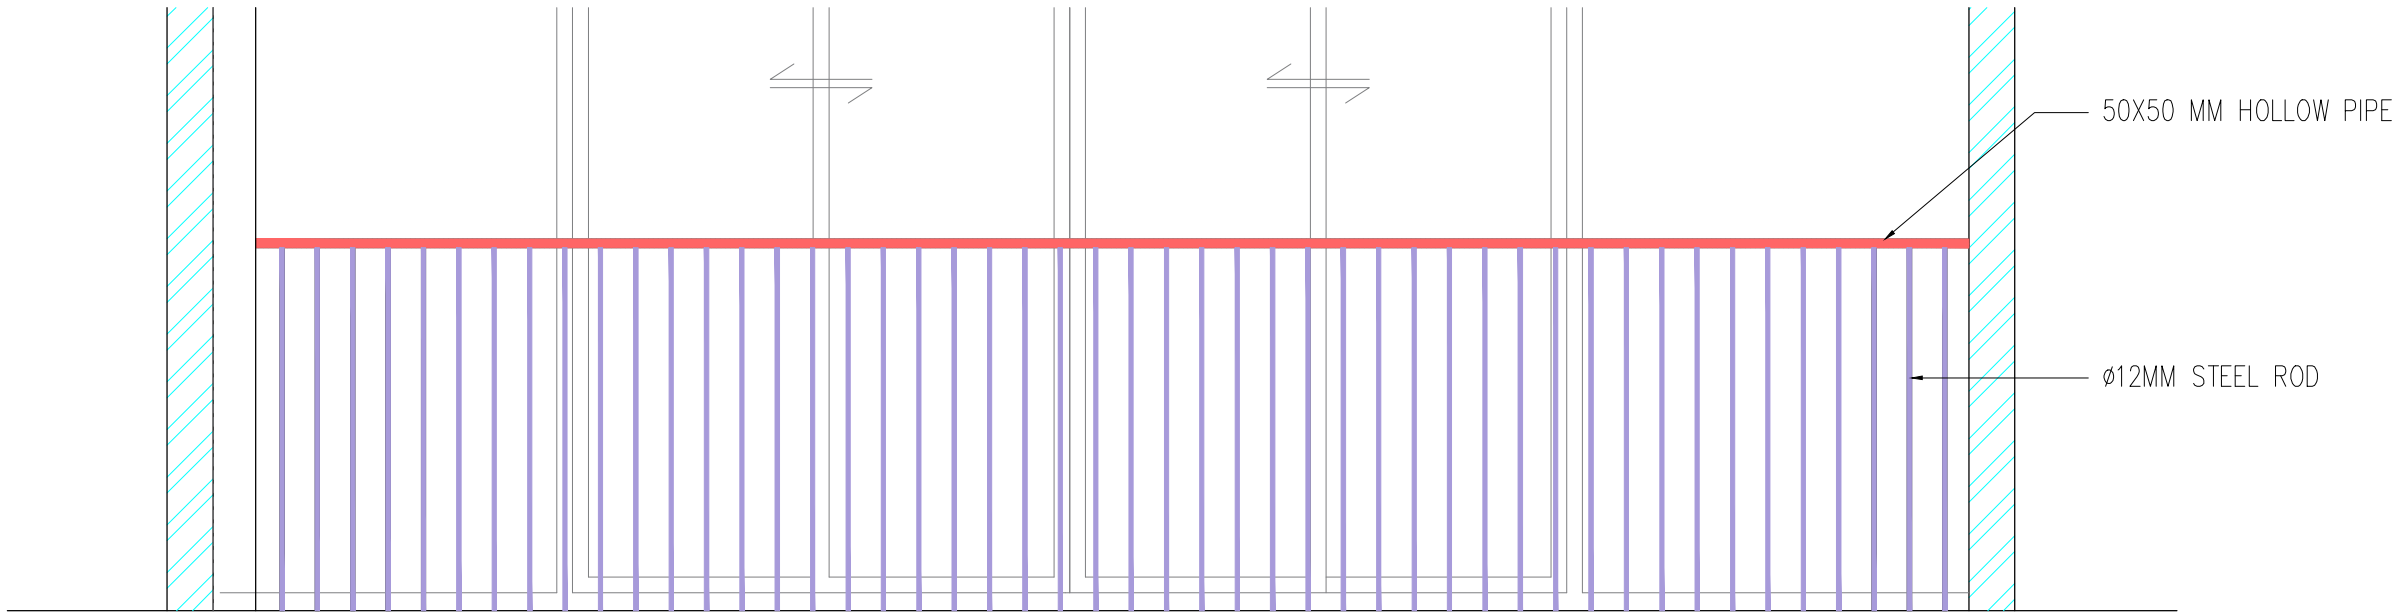

ELEVATION

NOTE ; ONSITE MEASUREMENT SHOULD BE DONE



REVISION

PROJECT

INTERIOR DESIGN FOR
13TH STREET APARTMENT

(FOURTH FLOOR)

OWNER / APPLICANT

SUBJECT

MASTER BEDROOM
DETAIL (ELEVATIONS)

SCALE


1:75

DATE

L.S


SHEET NO.

4F-I-2.06A


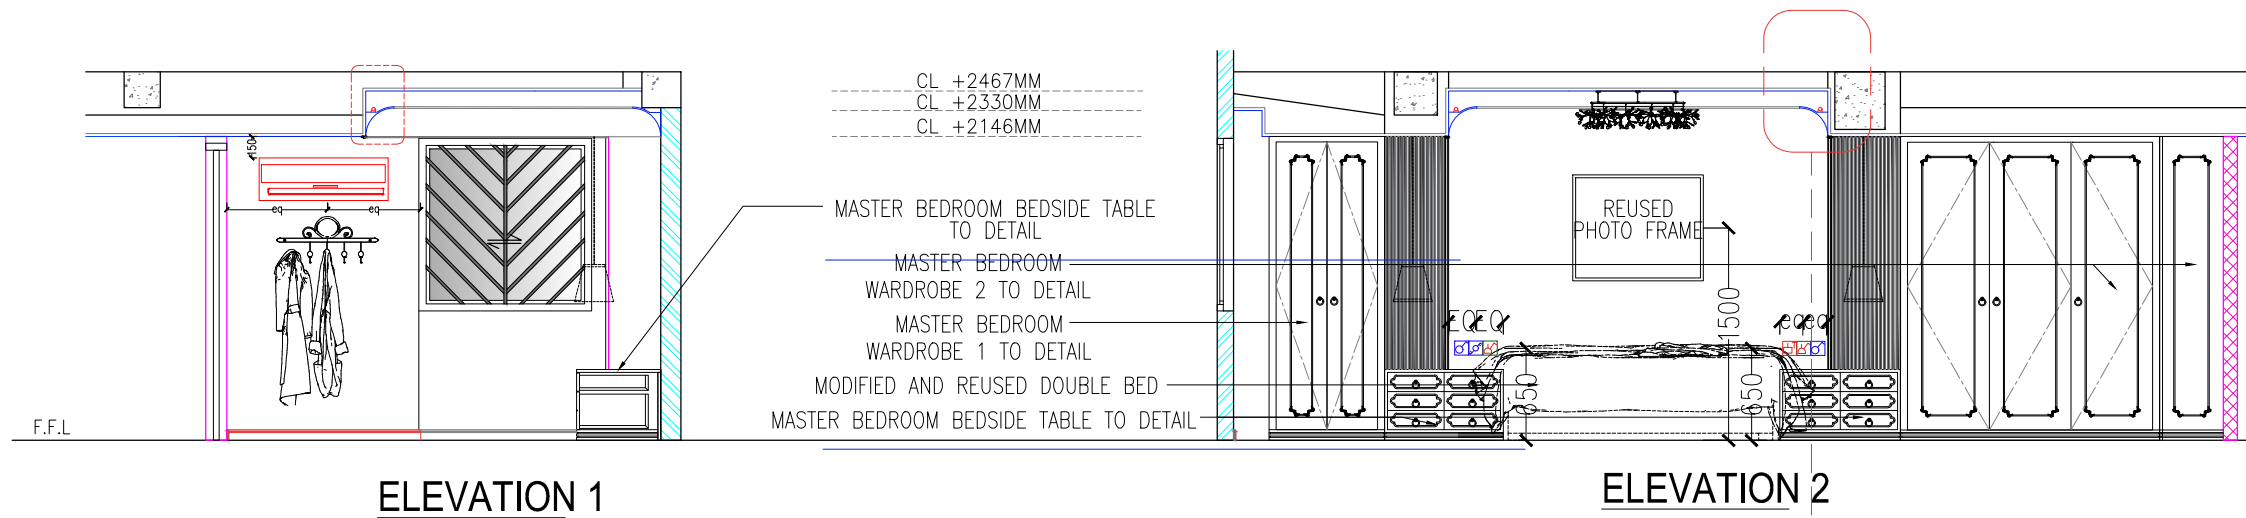


ELEVATION 1

ELEVATION 2

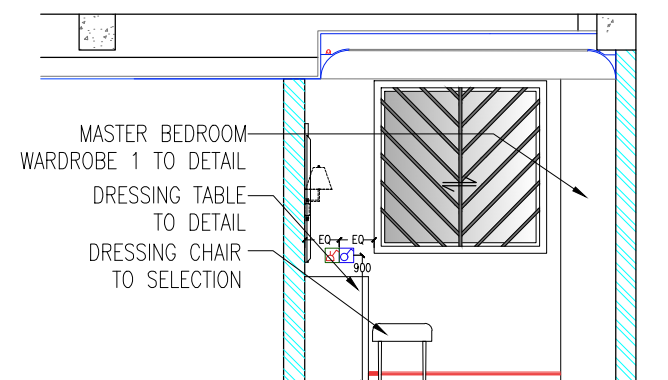

SECTION 1

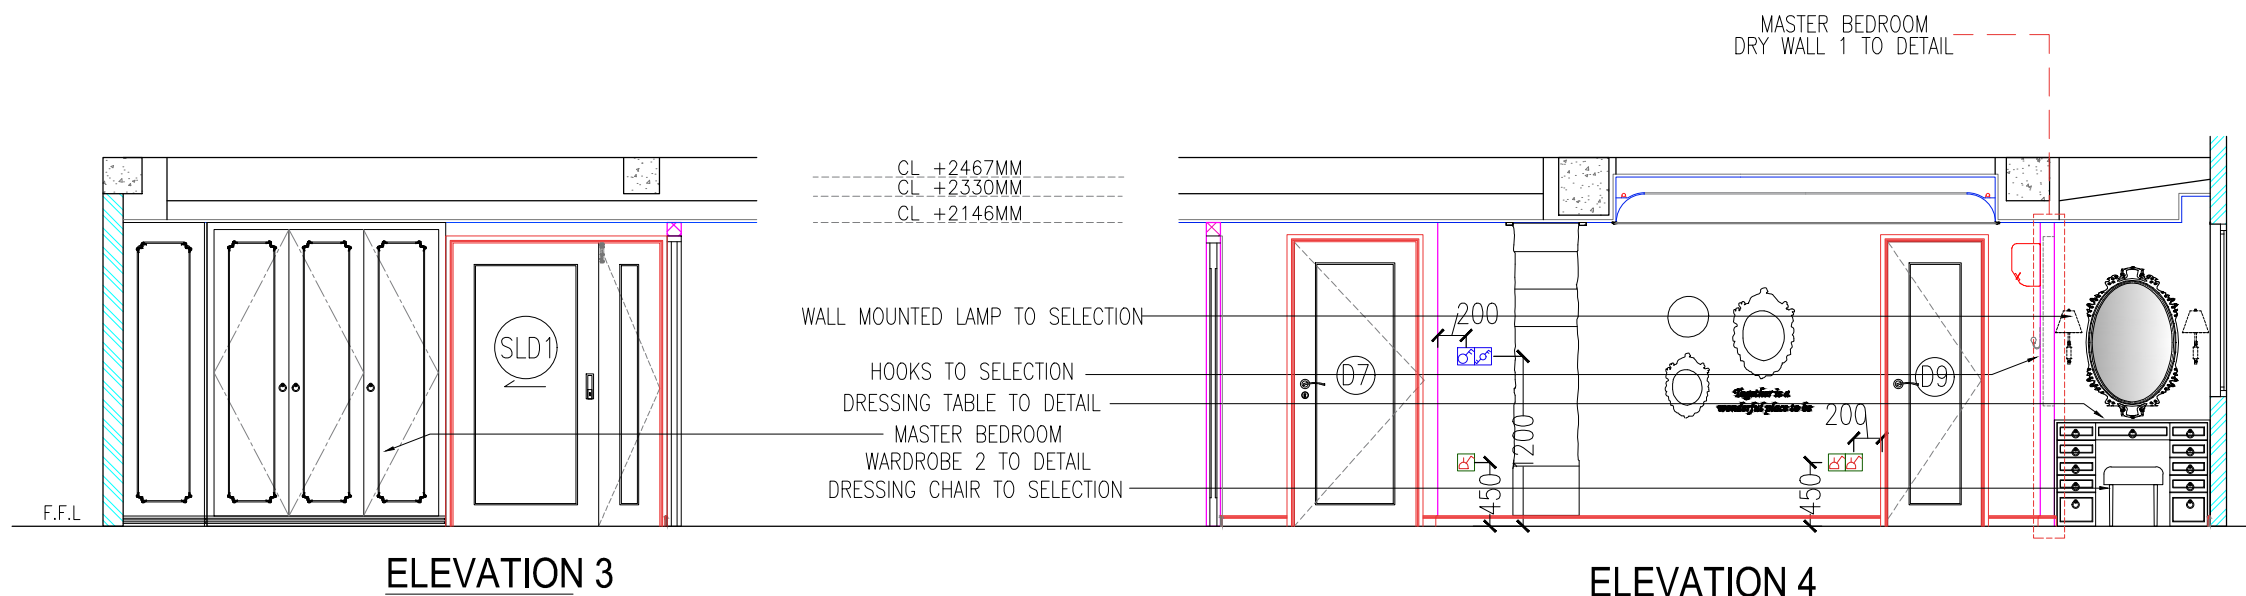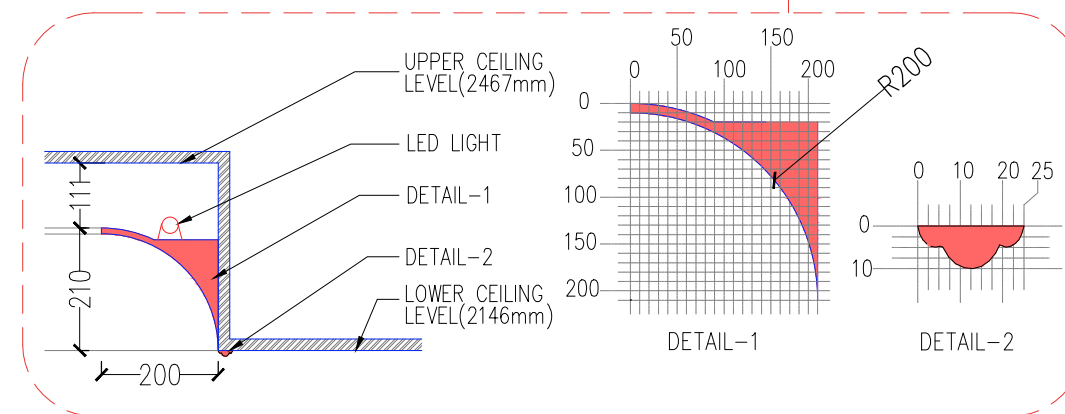

ELEVATION 3

ELEVATION 4

NOTE: - ON-SITE MEASUREMENT SHOULD BE DONE.

VINYL FLOORING

EXISTING BRICK WALL

NEW BRICK WALL

NEW DRY WALL (8MM TK CEMENT BOARD)

1 GANG SWITCH

MULTI SWITCH SOCKET

LED LIGHT STRIP

CEILING LINE

SKIRTING OR
ARCHITRAVE LINE



REVISION

PROJECT

INTERIOR DESIGN FOR
13TH STREET APARTMENT
(FOURTH FLOOR)

OWNER / APPLICANT

SUBJECT

DRY WALL 1 DETAIL
(MASTER BEDROOM)

SCALE


1:20

DATE


L.S

SHEET NO.

4F-I-2.06B

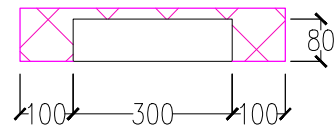

PLAN

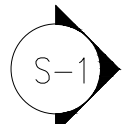

CL +2146MM

SPRAY PAINT
ON PLY
(300 L X 80 W X 20 D)


SPRAY PAINT
ON PLY
(300 L X 80 W X 20 D)

DRESSING TABLE
TO DETAIL


F.F.L


ELEVATION

SECTION 1

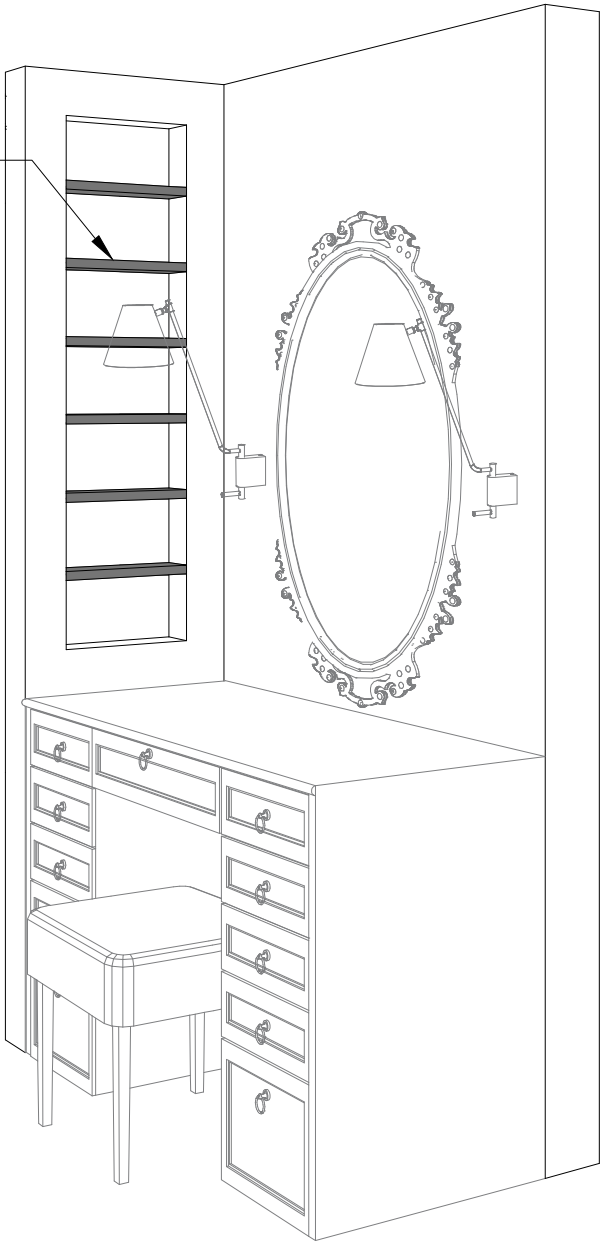

PERSPECTIVE VIEW

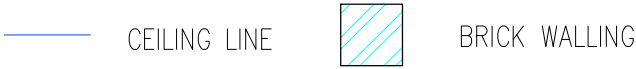

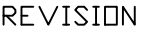

PROJECT

INTERIOR DESIGN FOR 13TH STREET APARTMENT

(FOURTH FLOOR)

OWNER / APPLICANT

SUBJECT

DRY WALL 2 DETAIL (MASTER BEDROOM)

SCALE


1:30

DATE

L.S

SHEET NO.

4F-I-2.06C

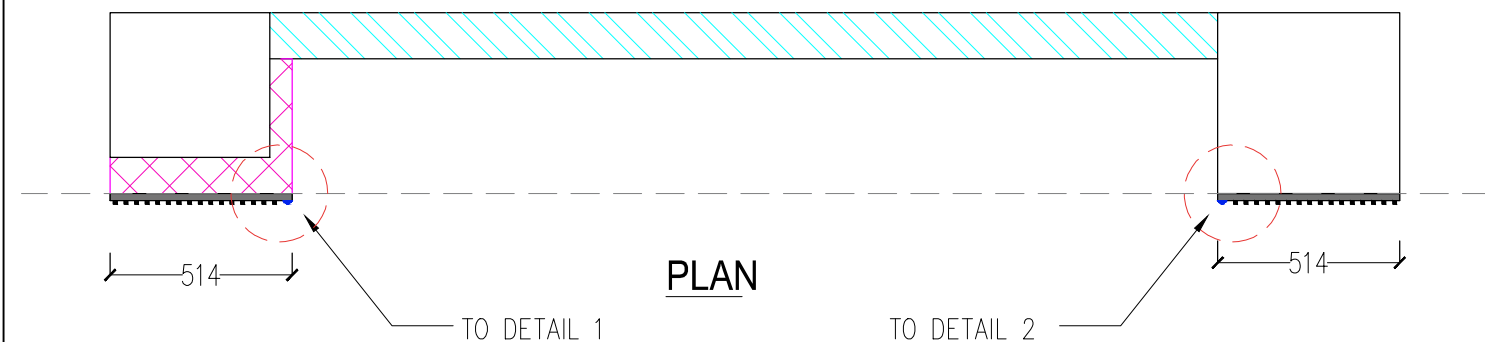


PLAN

TO DETAIL 1

TO DETAIL 2

INTERIOR DESIGN FOR 13TH STREET APARTMENT

(FOURTH FLOOR

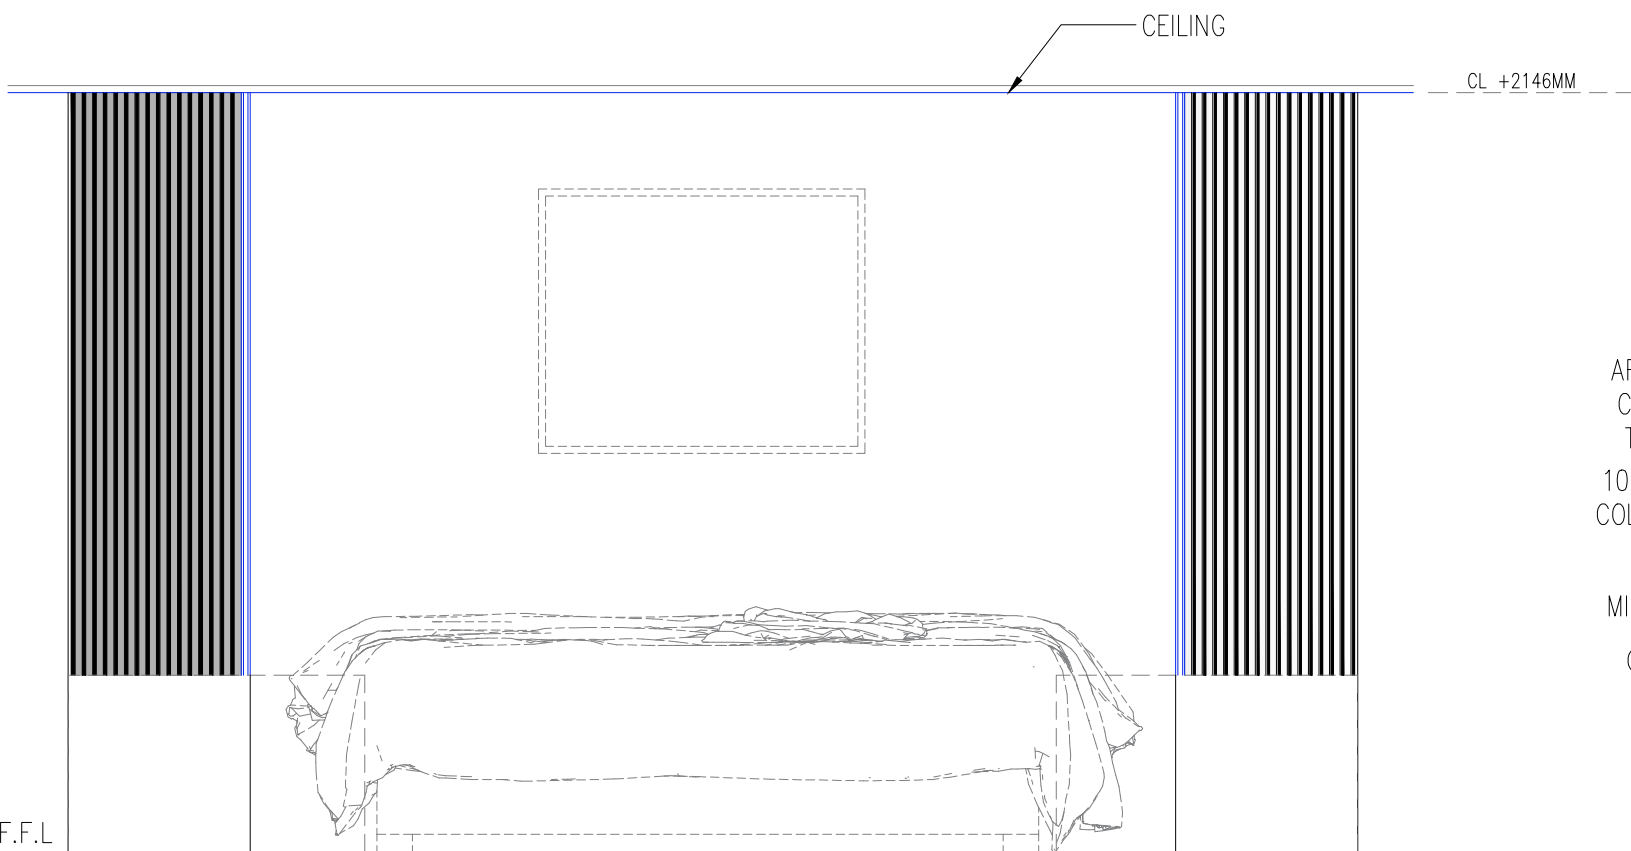


CEILING


CL +2146MM

F.F.L


ELEVATION

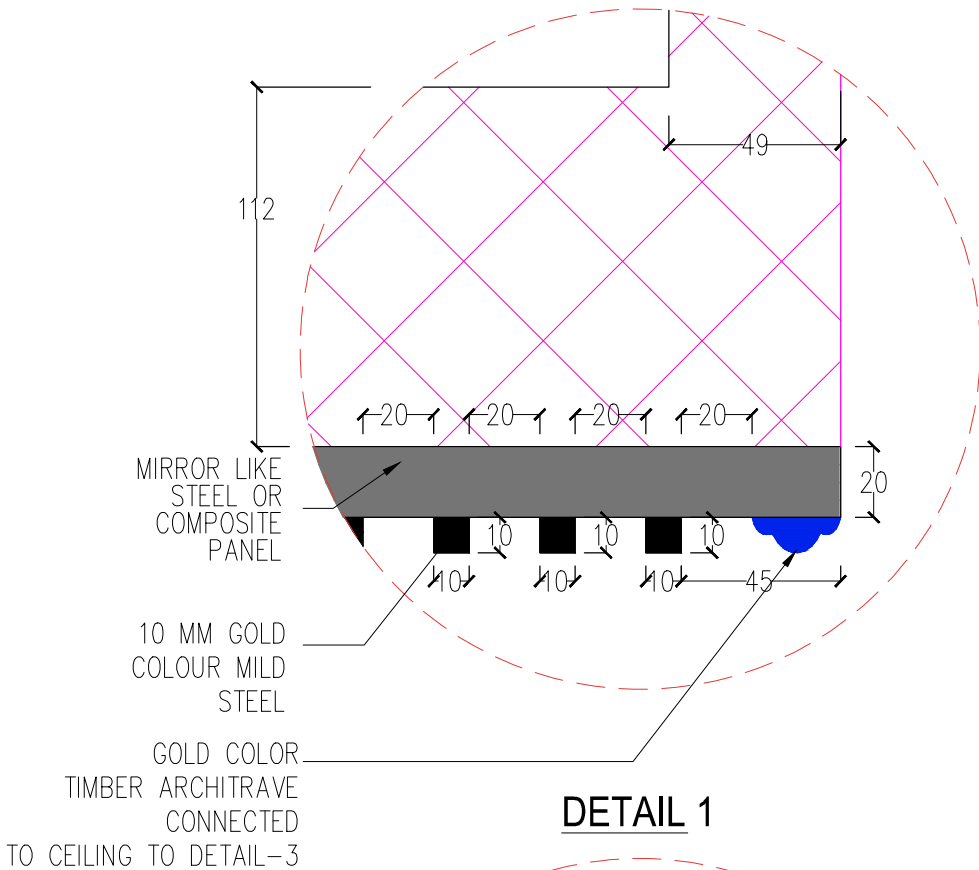

DETAIL 1

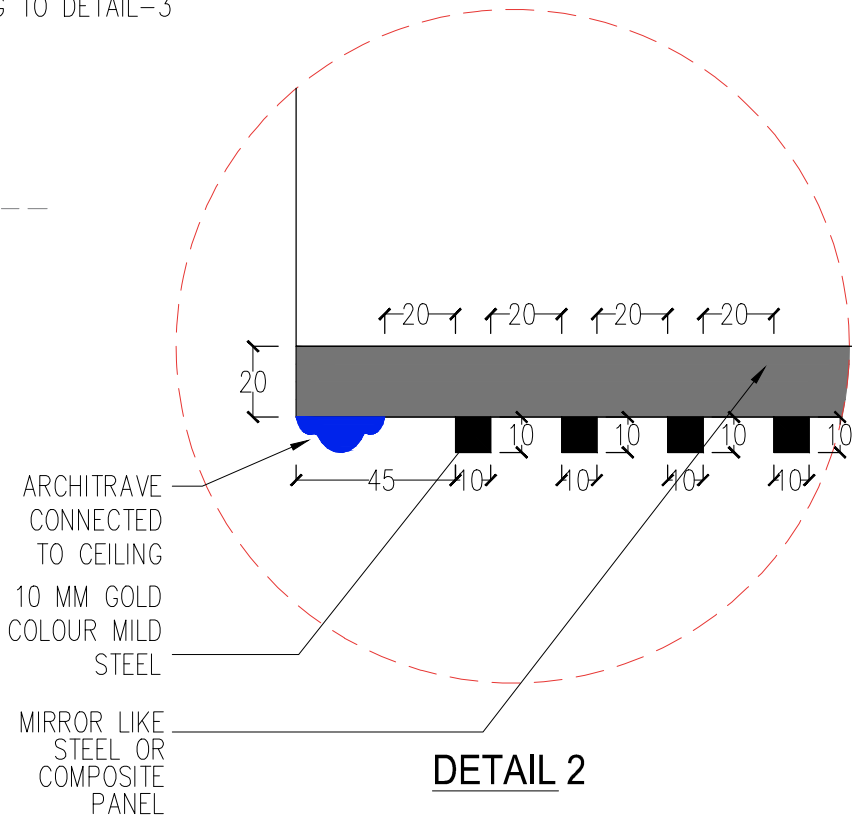

DETAIL 2

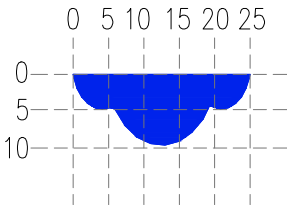

DETAIL 3



REVISION

PROJECT

INTERIOR DESIGN FOR
13TH STREET APARTMENT

(FOURTH FLOOR)

OWNER / APPLICANT

SUBJECT

SINGLE BEDROOM
DETAIL (ELEVATIONS)

SCALE


1:50

DATE

L.S



SHEET NO.

4F-I-2.08

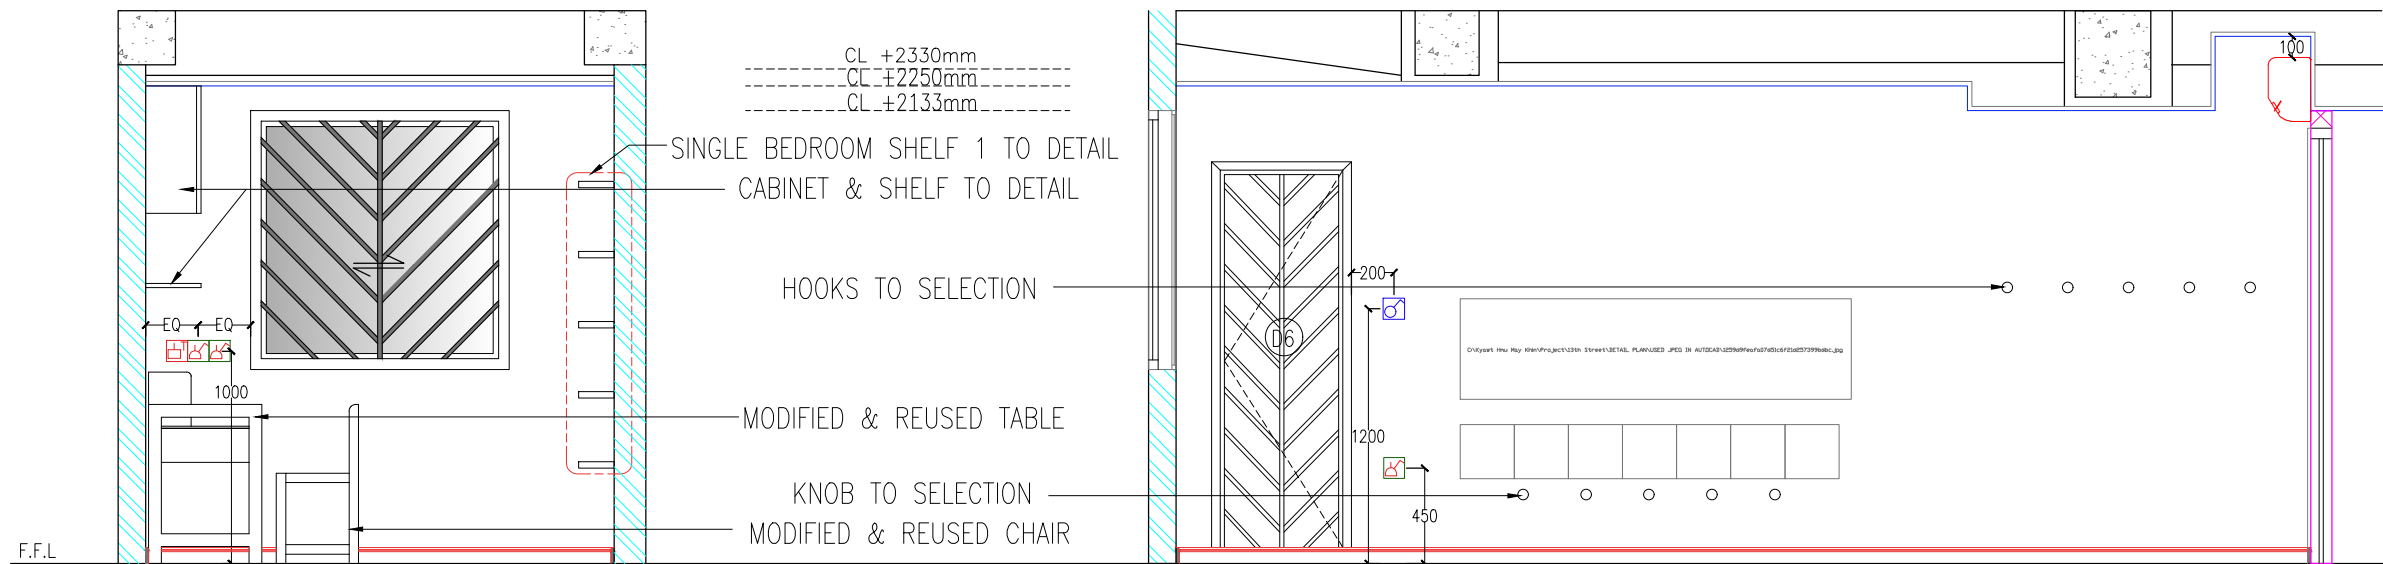

ELEVATION 1

ELEVATION 2

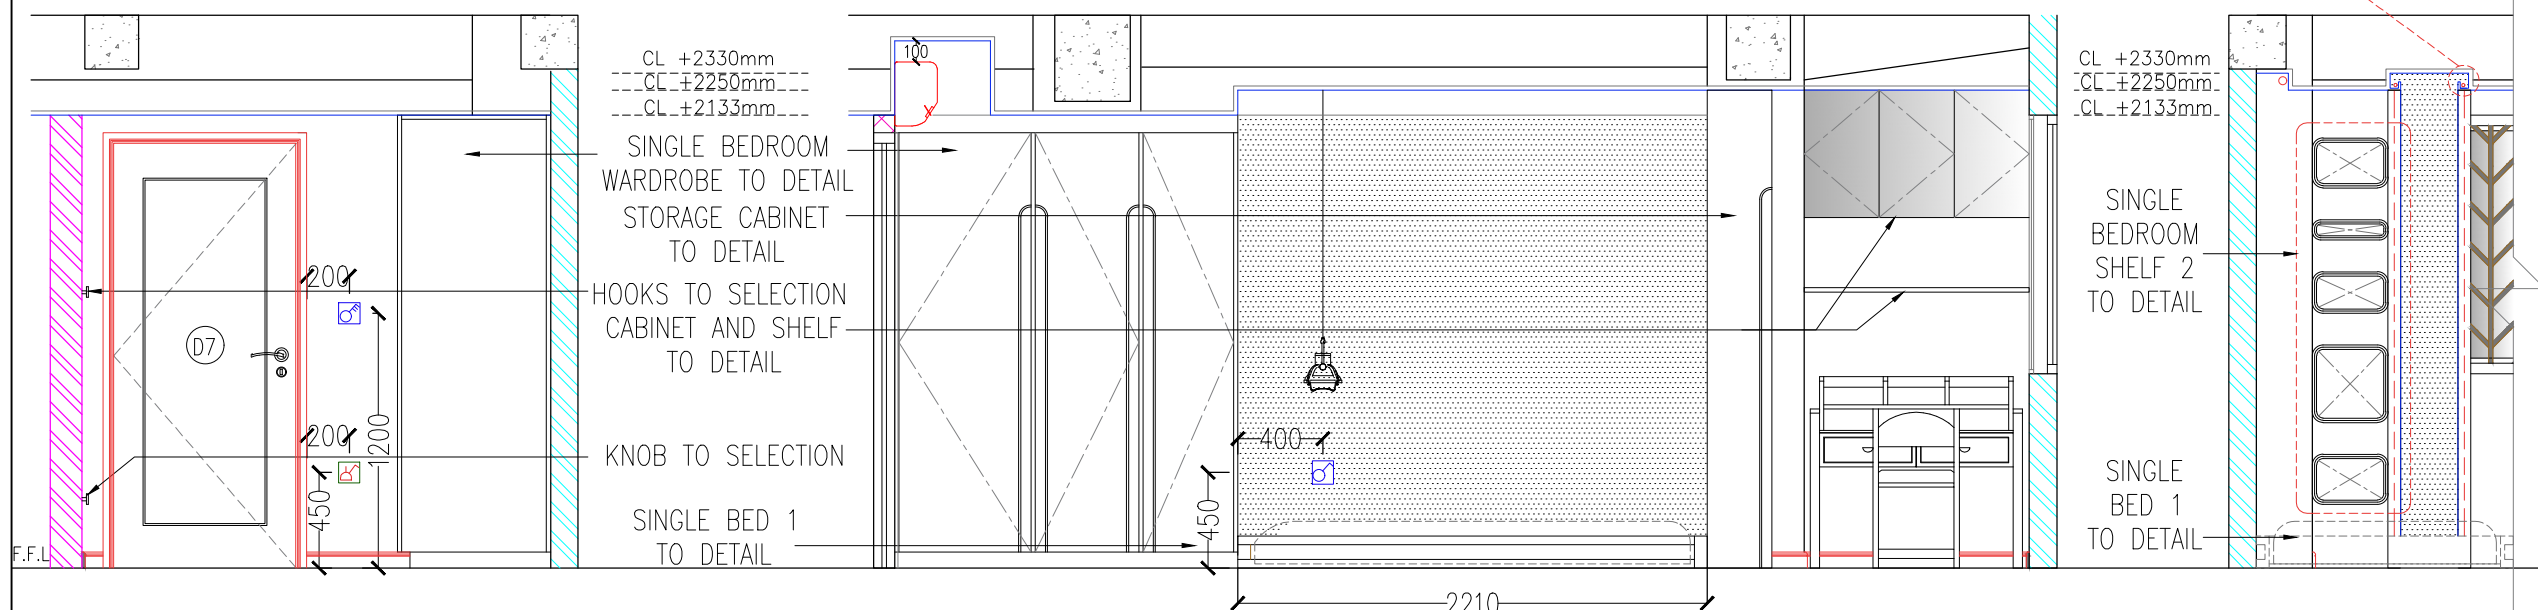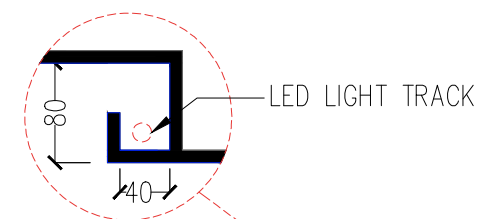

ELEVATION 3

ELEVATION 4

SECTION 1

NOTE: - ON-SITE MEASUREMENT SHOULD BE DONE.



WALL PAINTING



Brick Walling



New Brick Wall



SKIRTING OR
ARCHITRAVE LINE



LED LIGHT STRIP



CEILING LINE



1 GANG SWITCH



MULTI SWITCH SOCKET



REVISION

PROJECT

INTERIOR DESIGN FOR
13TH STREET APARTMENT
(FOURTH FLOOR)

OWNER / APPLICANT

SUBJECT

TWIN BEDROOM
DETAIL (PLAN)

SCALE


1:50

DATE

L.S


SHEET NO.

4F-I-2.09

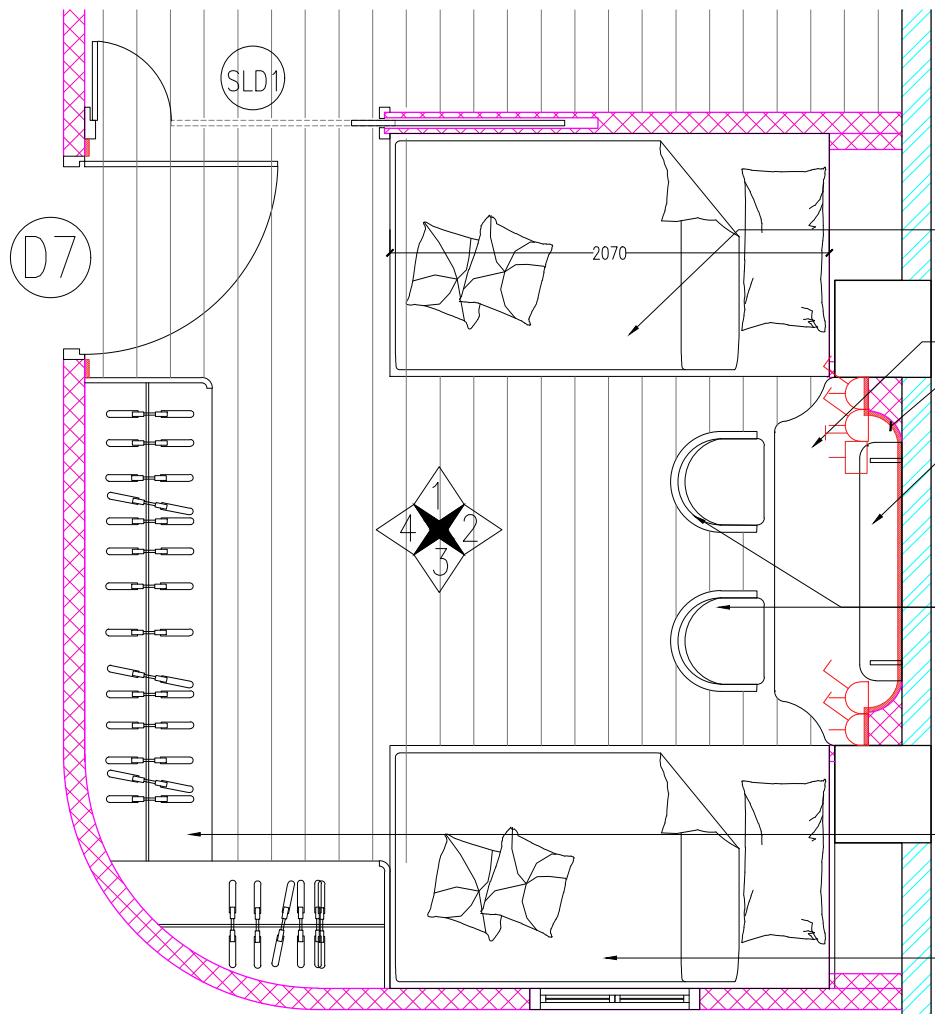

PLAN
(SHOWING WALLING, FLOOR
FINISHED, FURNITURE LAYOUT &
POWER SOCKET)

- SINGLE BED 2 TO DETAIL
- STUDY TABLE TO DETAIL
- TWIN BEDROOM SHELF TO DETAIL
- DOWNLIGHT TO SELECTION
- SPOTLIGHT TO SELECTION
- CHAIR TO SELECTION
- WALL MOUNTED LIAMP TO SELECTION
- TWIN BEDROOM WARDROBE TO DETAIL
- SINGLE BED 3 TO DETAIL

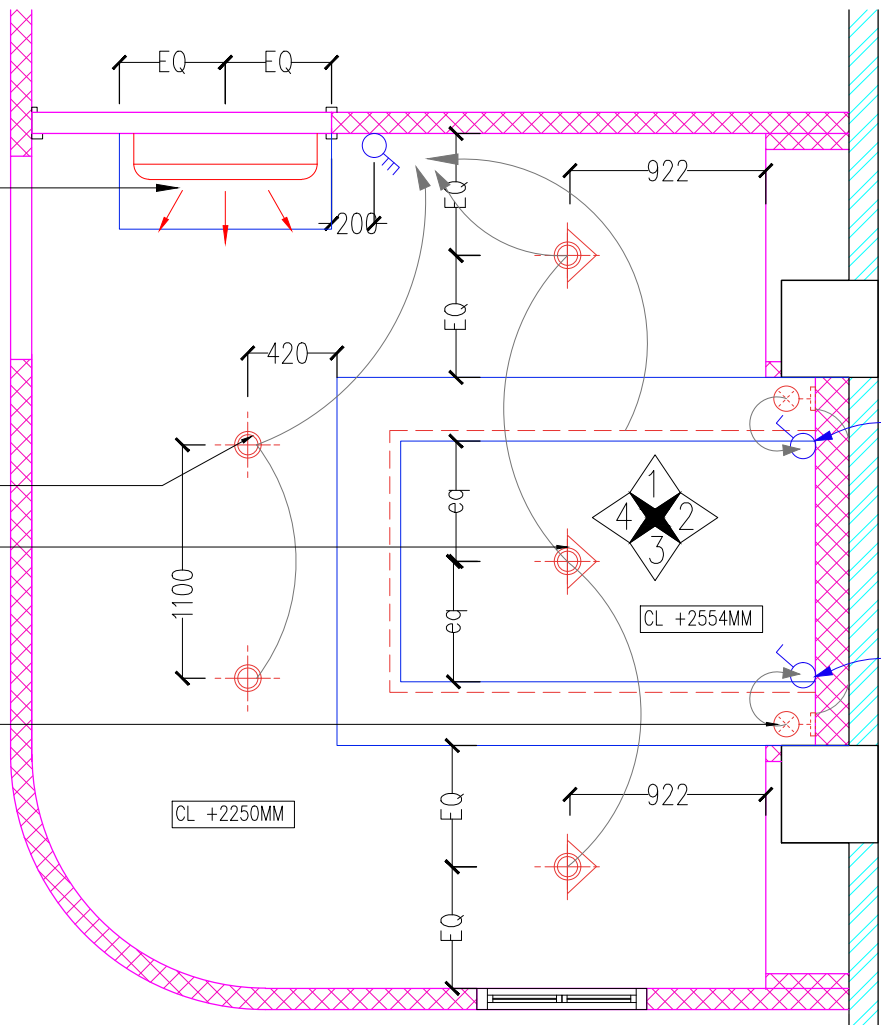

PLAN
(SHOWING CEILING & LIGHTING)

VINYL FLOORING 1

BRICK WALLING

Cement Board Walling

SKIRTING LINE

CEILING LINE

1 GANG SWITCH

3 GANG SWITCH

LED DOWN LIGHT

LED SPOT LIGHT

WALL MOUNTED LAMP

MULTI SWITCH SOCKET



REVISION

PROJECT

INTERIOR DESIGN FOR
13TH STREET APARTMENT

(FOURTH FLOOR)

OWNER / APPLICANT

SUBJECT

TWIN BEDROOM
DETAIL (ELEVATIONS)

SCALE



1:50

DATE

L.S

SHEET NO.

4F-I-2.10A

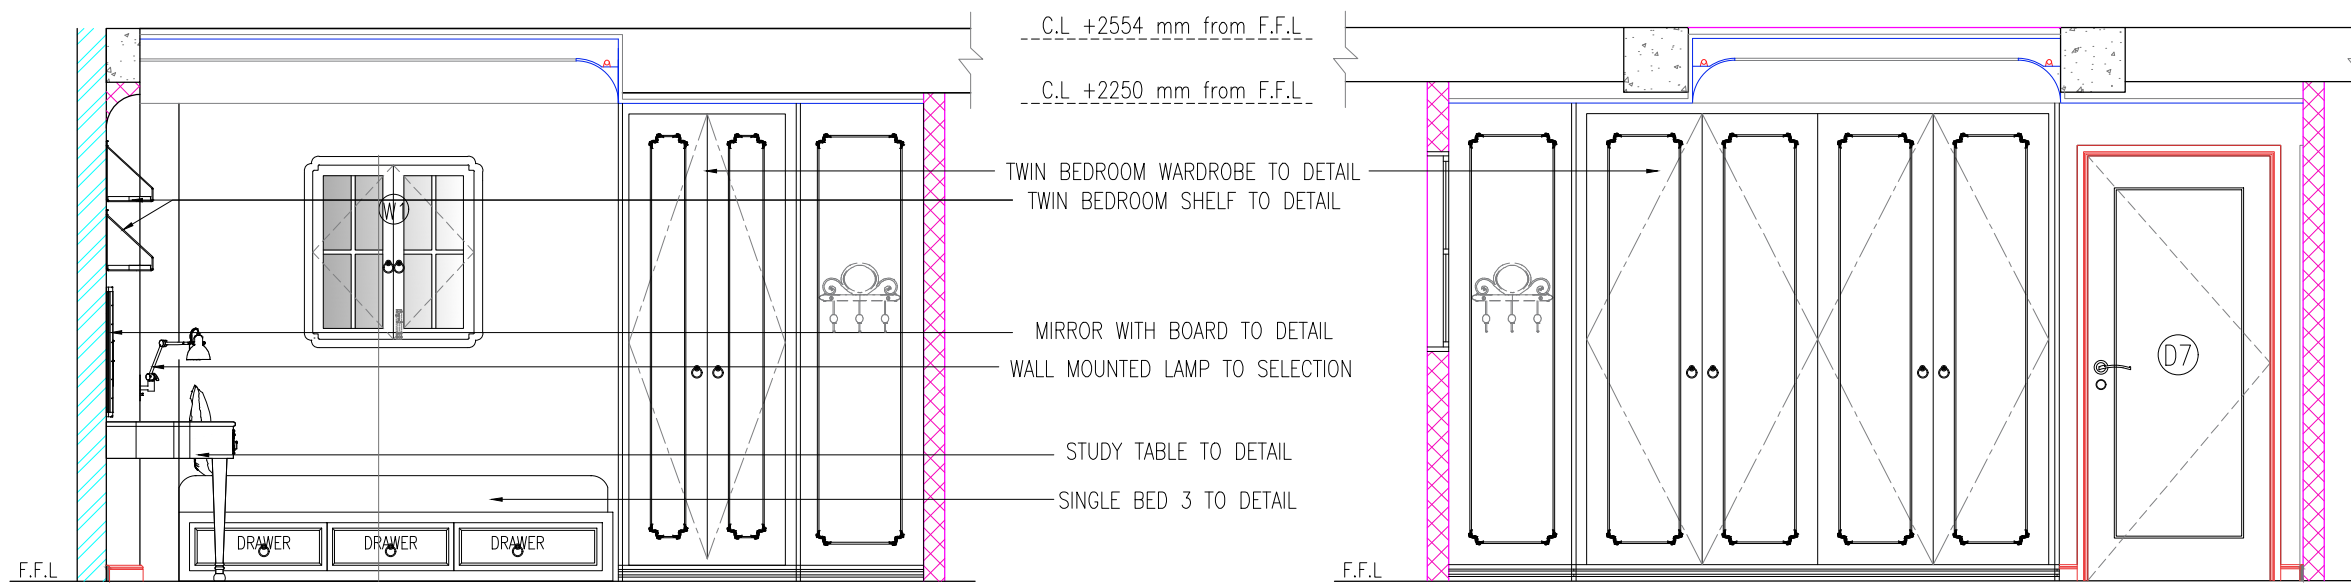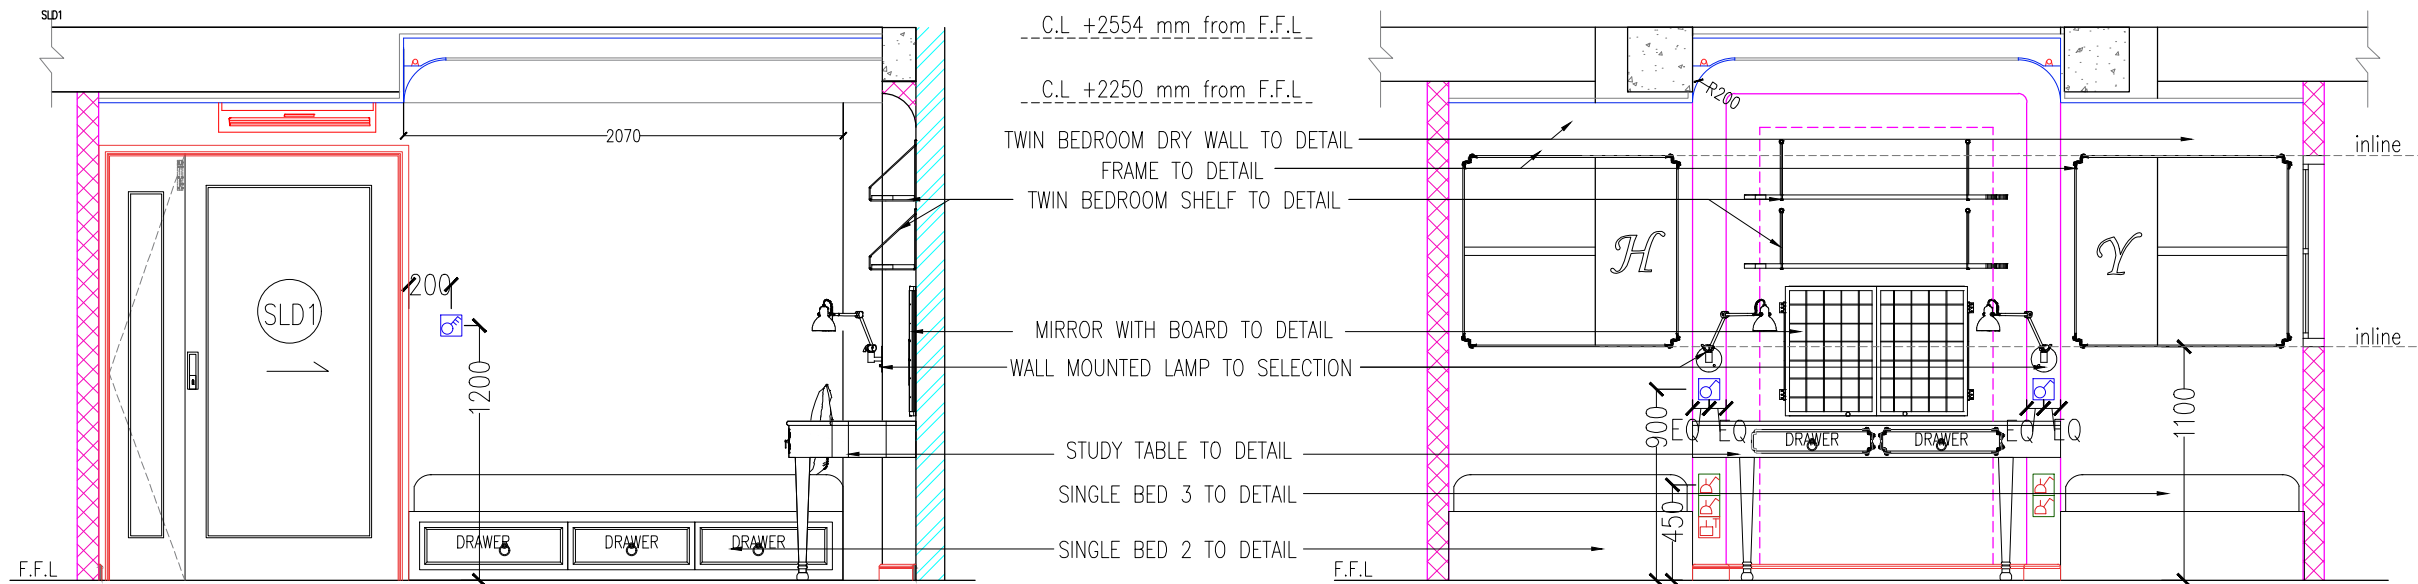

SKIRTING OR
ARCHITRAVE LINE

BRICK WALLING

Cement Board Walling

CEILING LINE

1 GANG SWITCH

3 GANG SWITCH

MULTI SWITCH SOCKET



REVISION

PROJECT

INTERIOR DESIGN FOR
13TH STREET APARTMENT
(FOURTH FLOOR)

OWNER / APPLICANT

SUBJECT

DRY WALL DETAIL
(TWIN BEDROOM)

SCALE


1:30

DATE


L.S

SHEET NO.

4F-I-2.10B

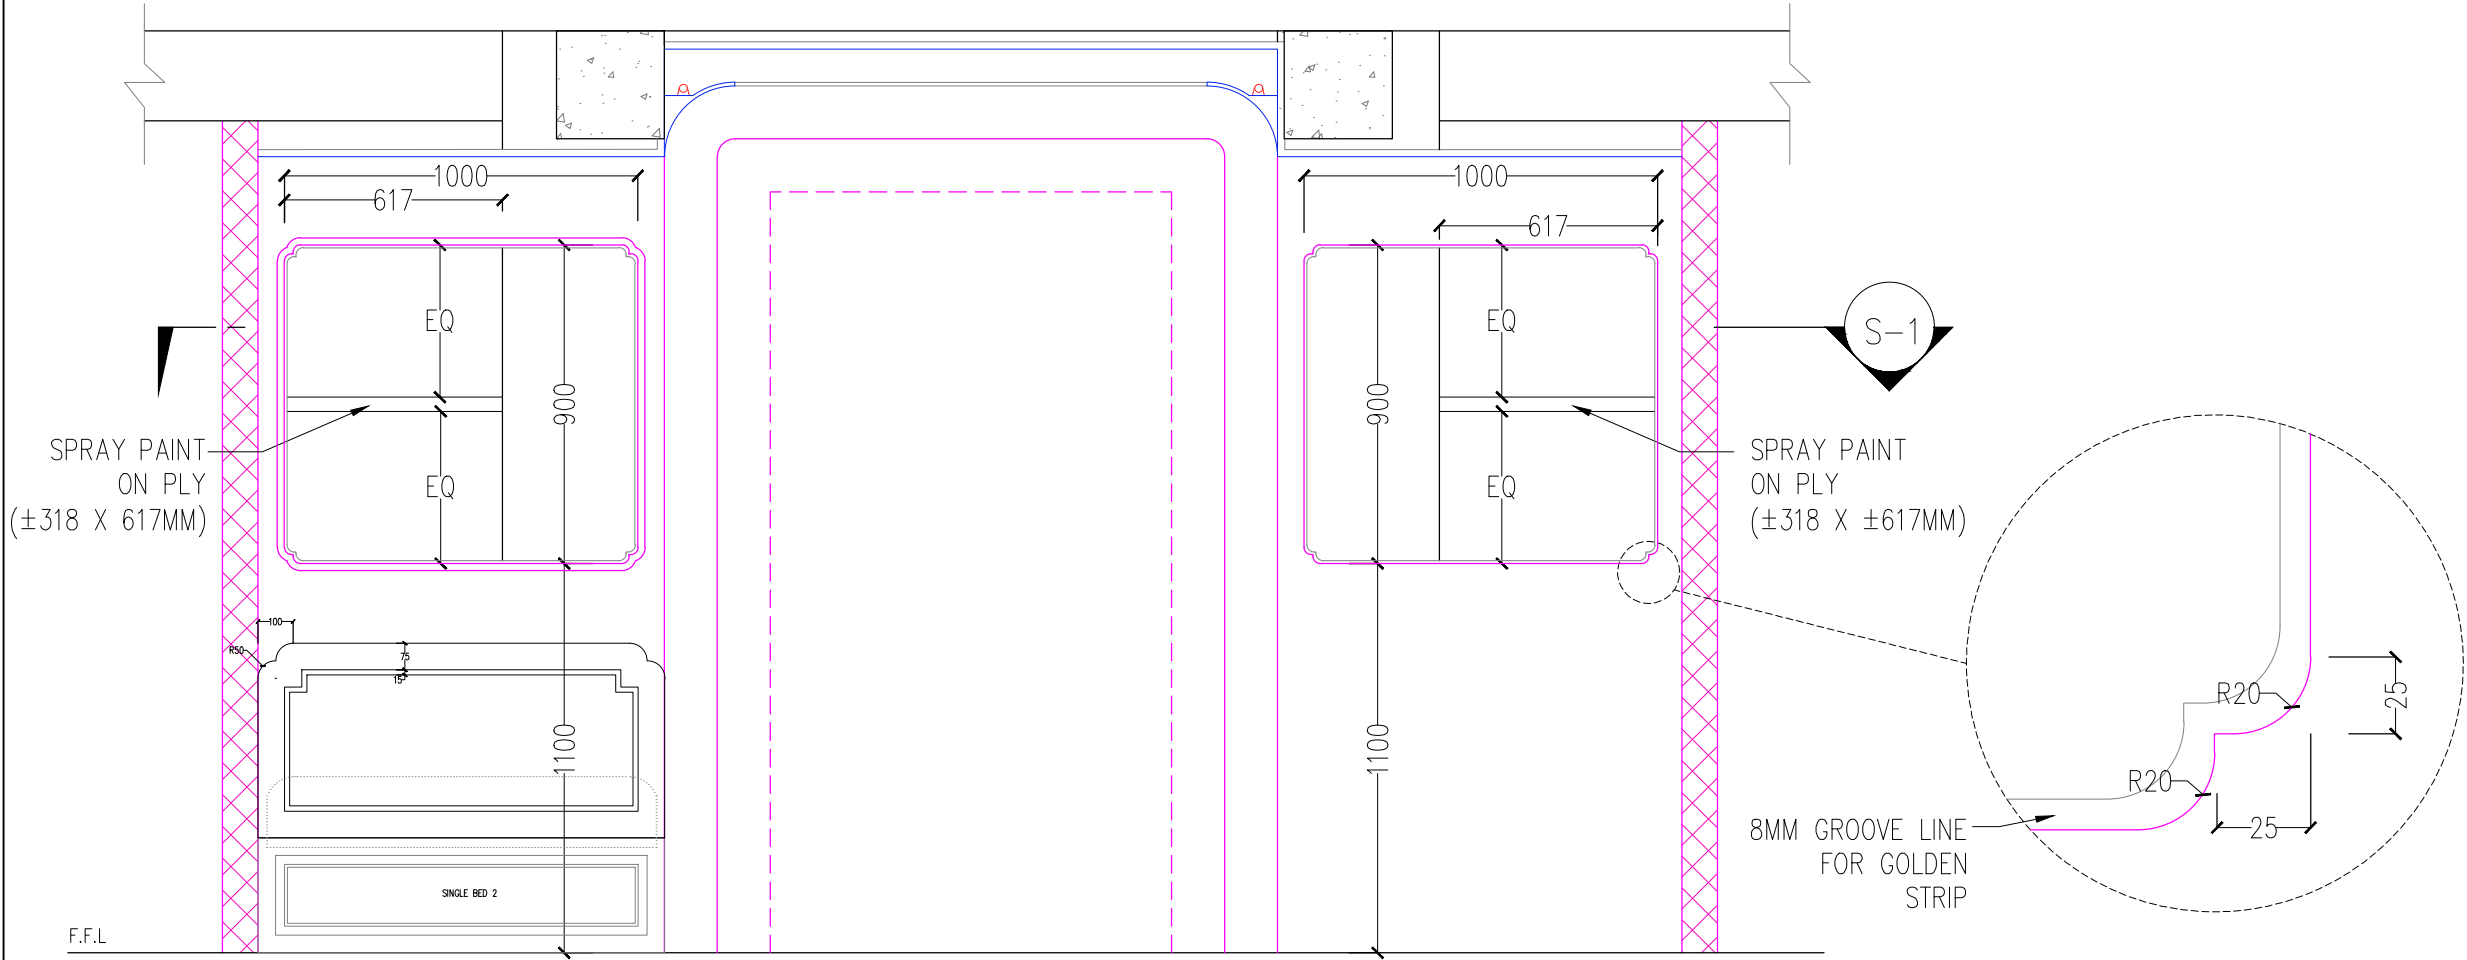

ELEVATION




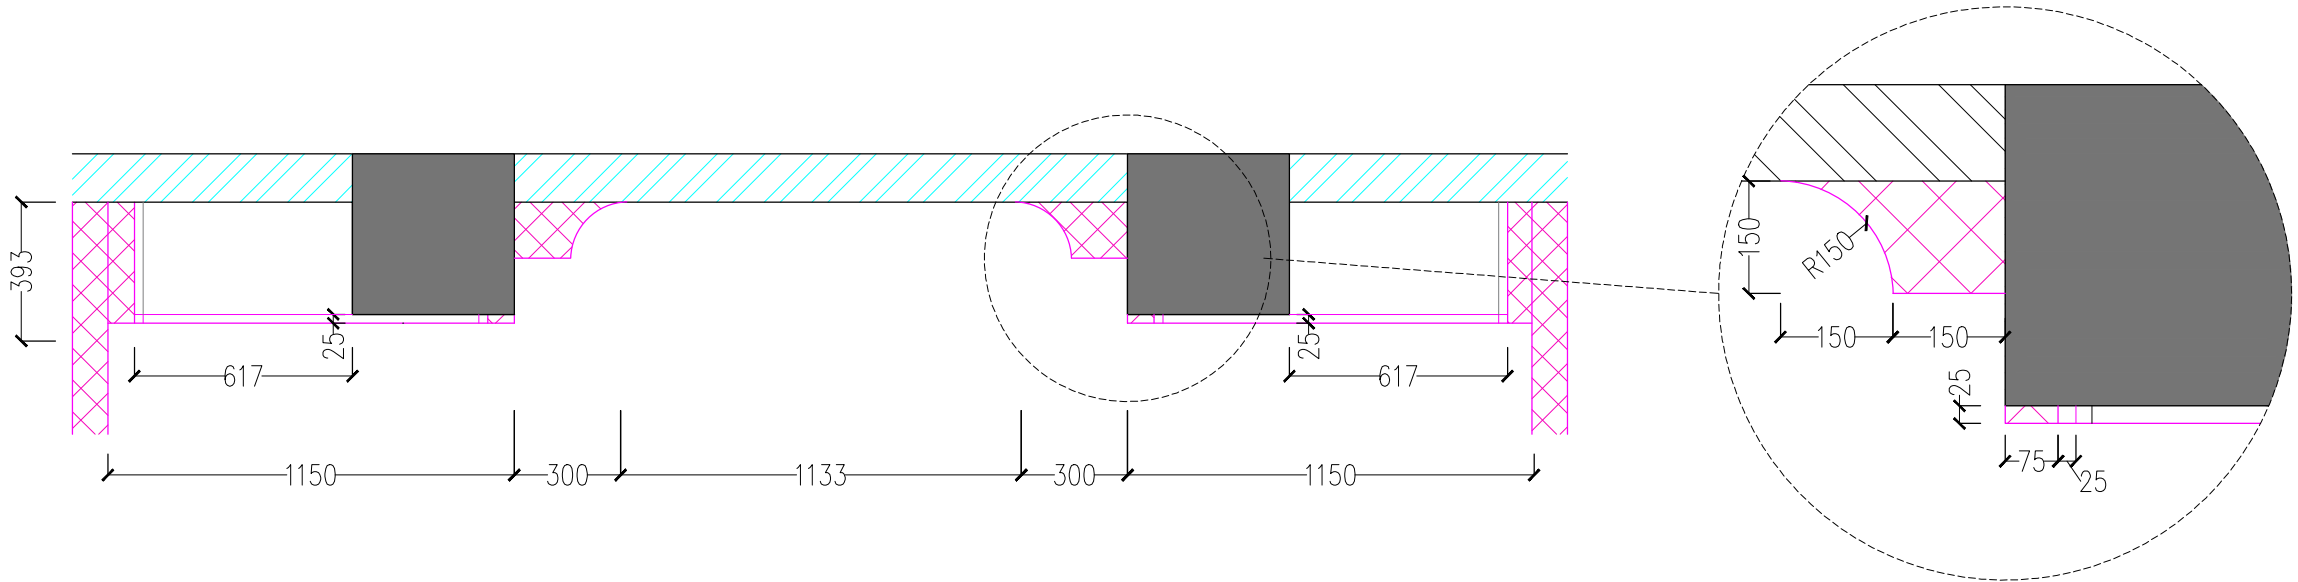


SECTION 1

INTERIOR DESIGN FOR 13TH STREET APARTMENT (FOURTH FLOOR)



ELEVATION

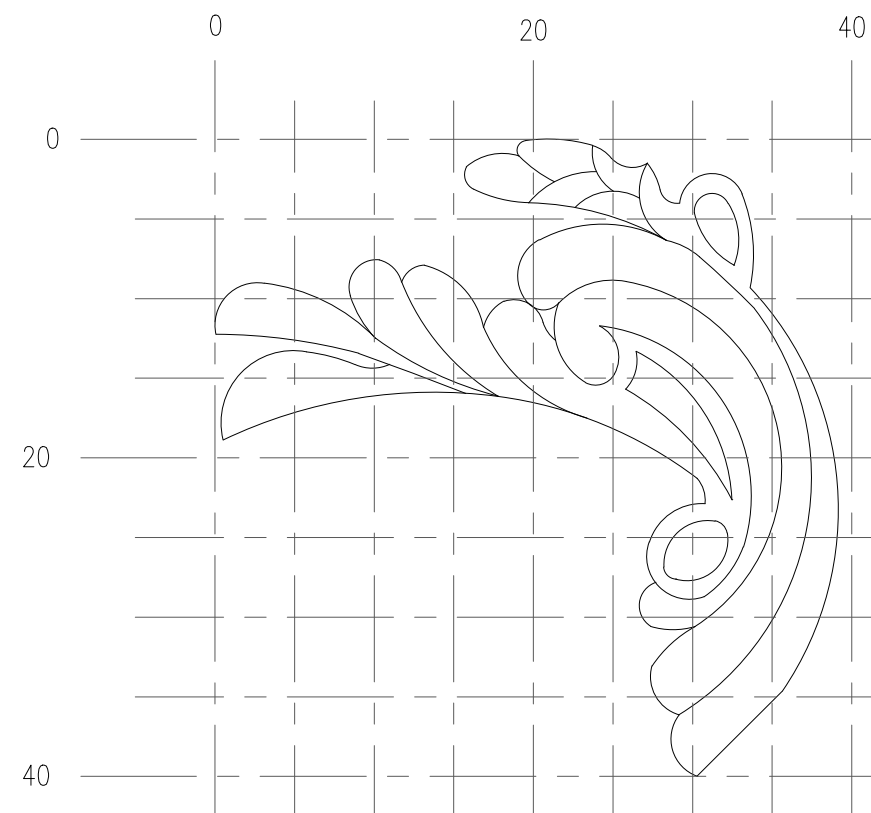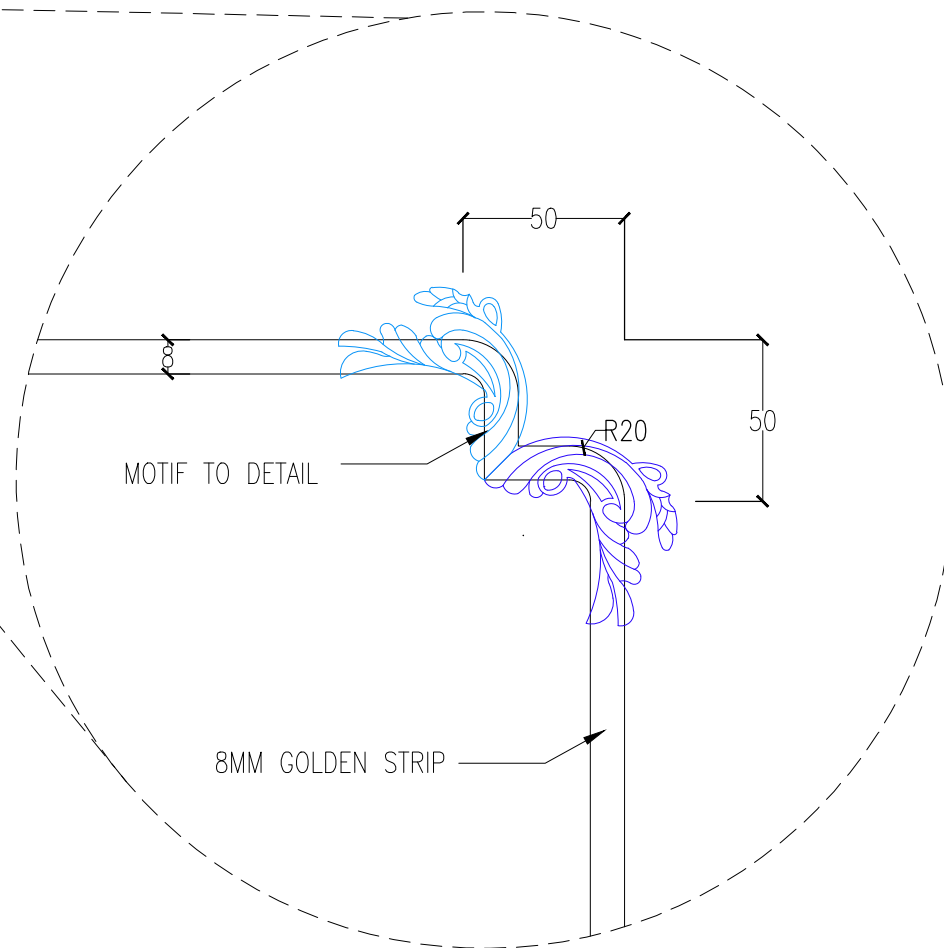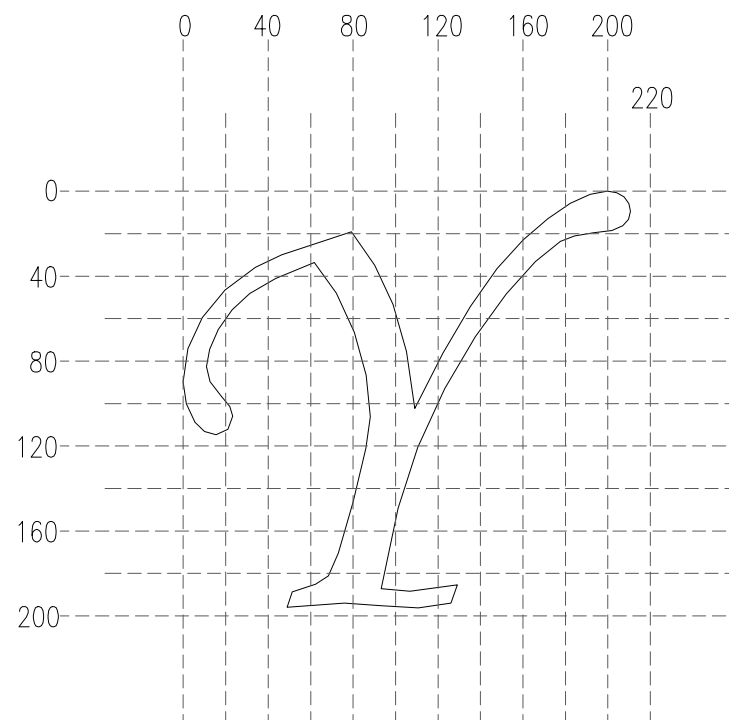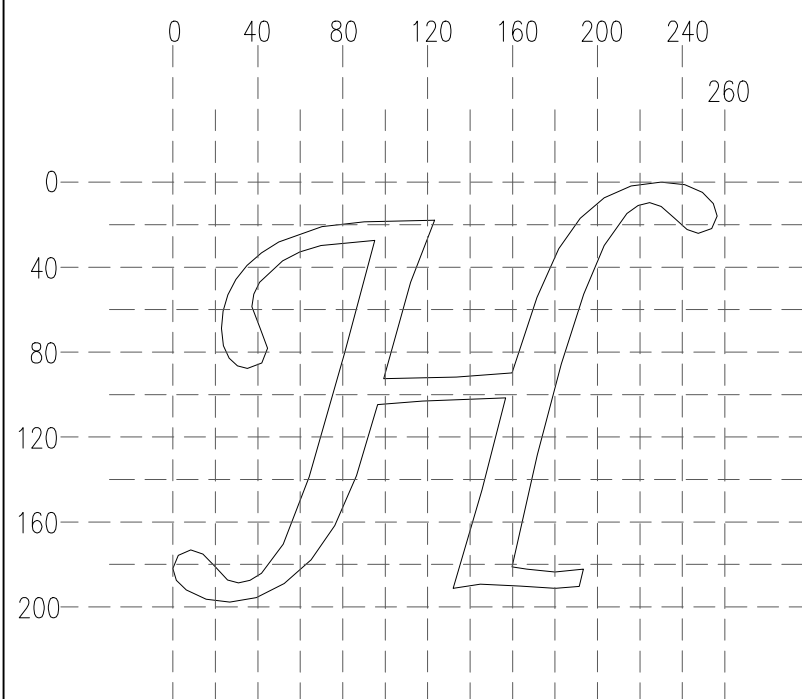

MOTIF DETAIL



REVISION

PROJECT

INTERIOR DESIGN FOR
13TH STREET APARTMENT
(FOURTH FLOOR)

OWNER / APPLICANT

SUBJECT

FRAME AT DRYWALL
(TWIN BEDROOM)

SCALE

1:10

DATE

L.S

SHEET NO.

4F-I-2.10C



REVISION

PROJECT

INTERIOR DESIGN FOR
13TH STREET APARTMENT

(FOURTH FLOOR)

OWNER / APPLICANT

SUBJECT

PANTRY ROOM
DETAIL (ELEVATIONS)

SCALE


1:50

DATE

L.S


SHEET NO.

4F-I-2.04

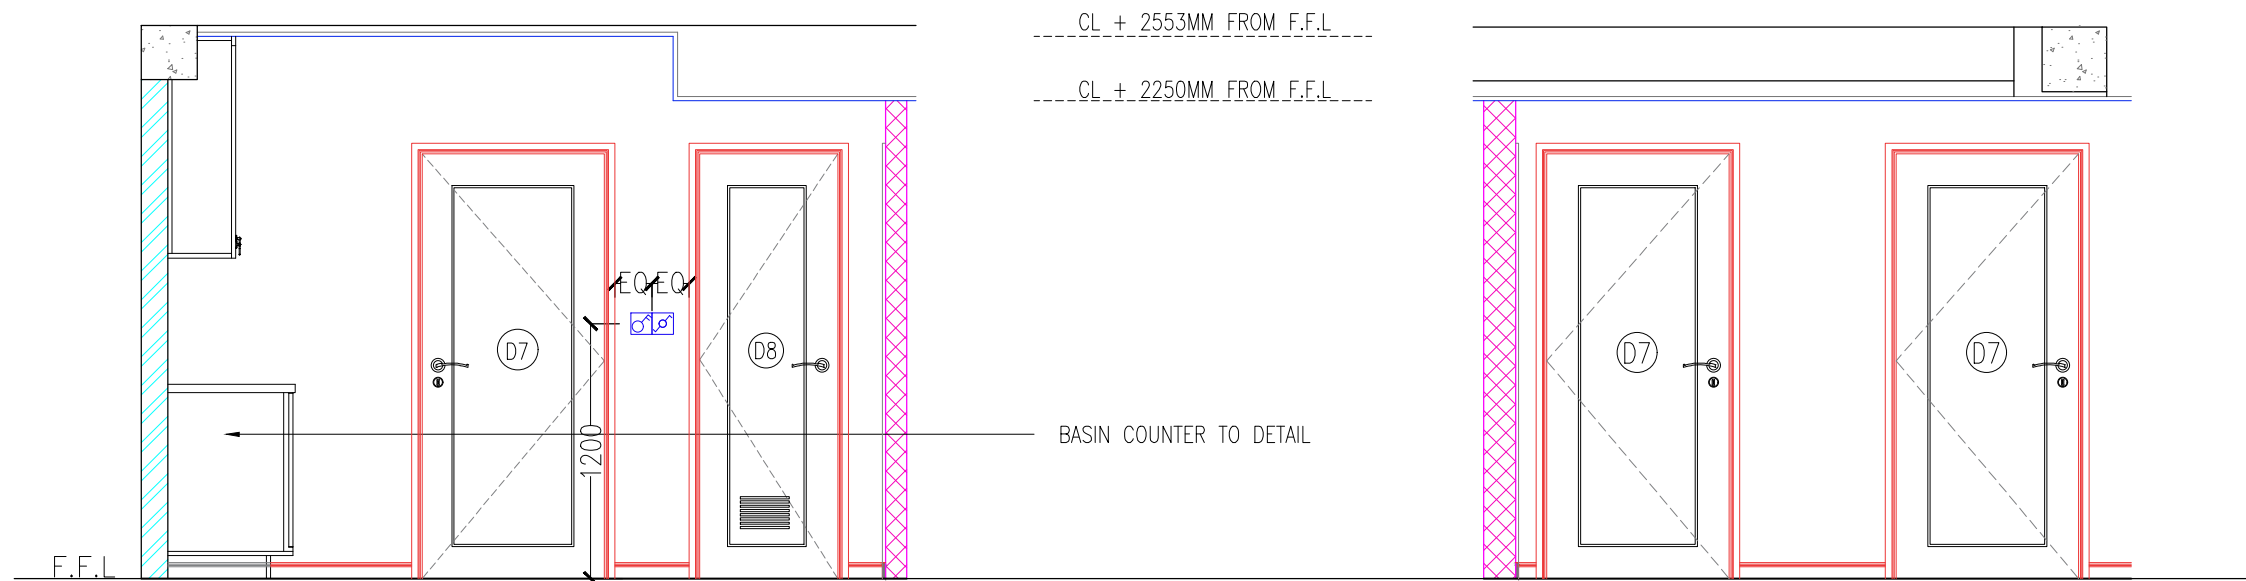

ELEVATION-1

ELEVATION-2

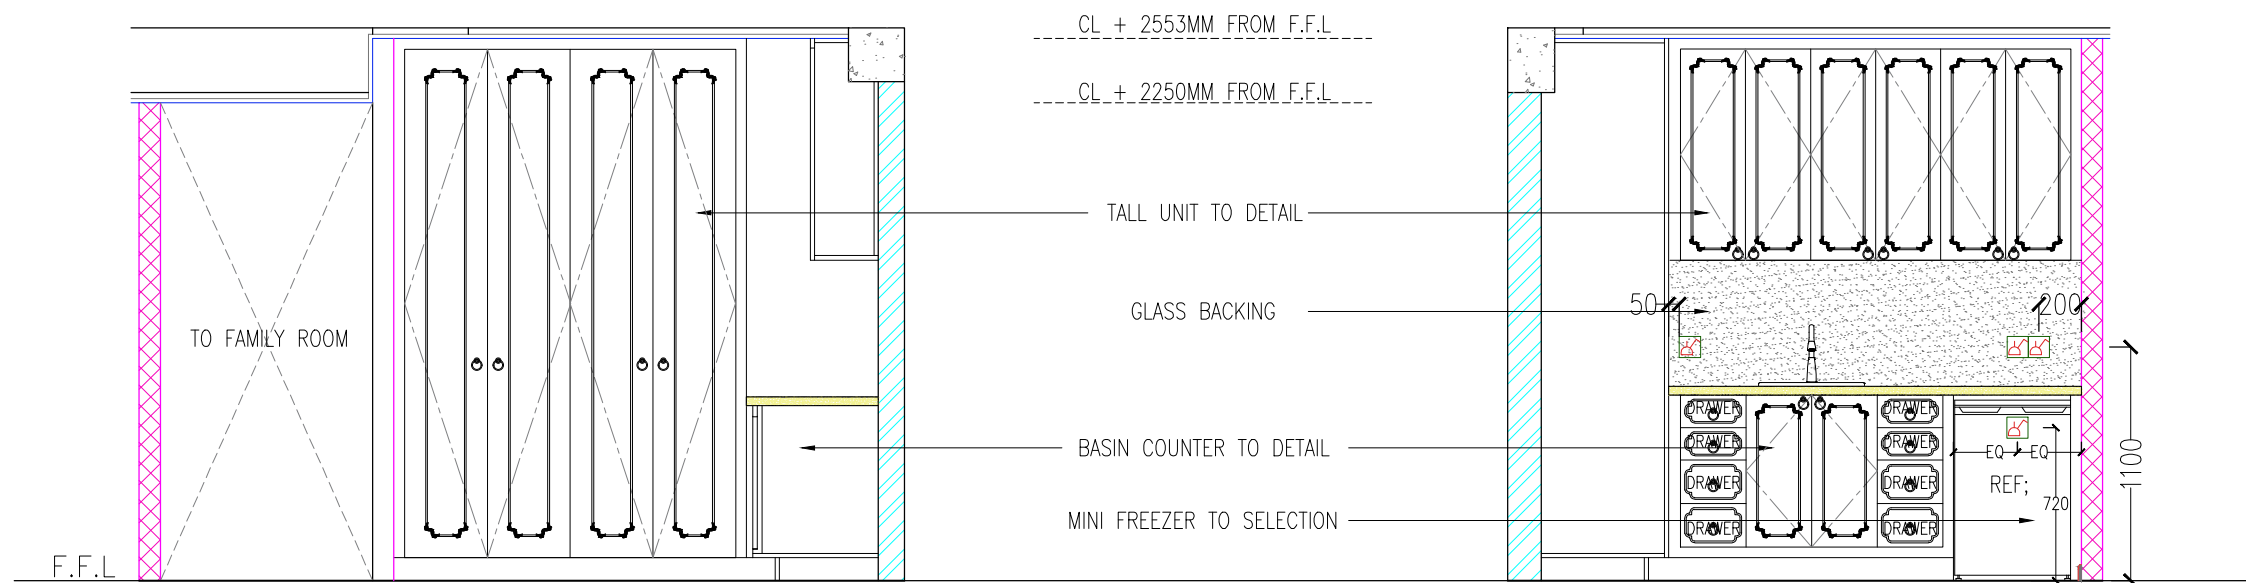

ELEVATION-3

ELEVATION-4



VINYL FLOORING 1



BRICK WALLING



Cement Board Walling



SKIRTING OR
ARCHITRAVE LINE



CEILING LINE



1 GANG SWITCH



3 GANG SWITCH



LED DOWN LIGHT



LED SPOT LIGHT



MULTI SWITCH SOCKET



REVISION

PROJECT

INTERIOR DESIGN FOR
13TH STREET APARTMENT
(FOURTH FLOOR)

OWNER / APPLICANT

SUBJECT

PANTRY ROOM
DETAIL (PLAN)

SCALE


1:50

DATE

L.S

SHEET NO.

4F-I-2.03

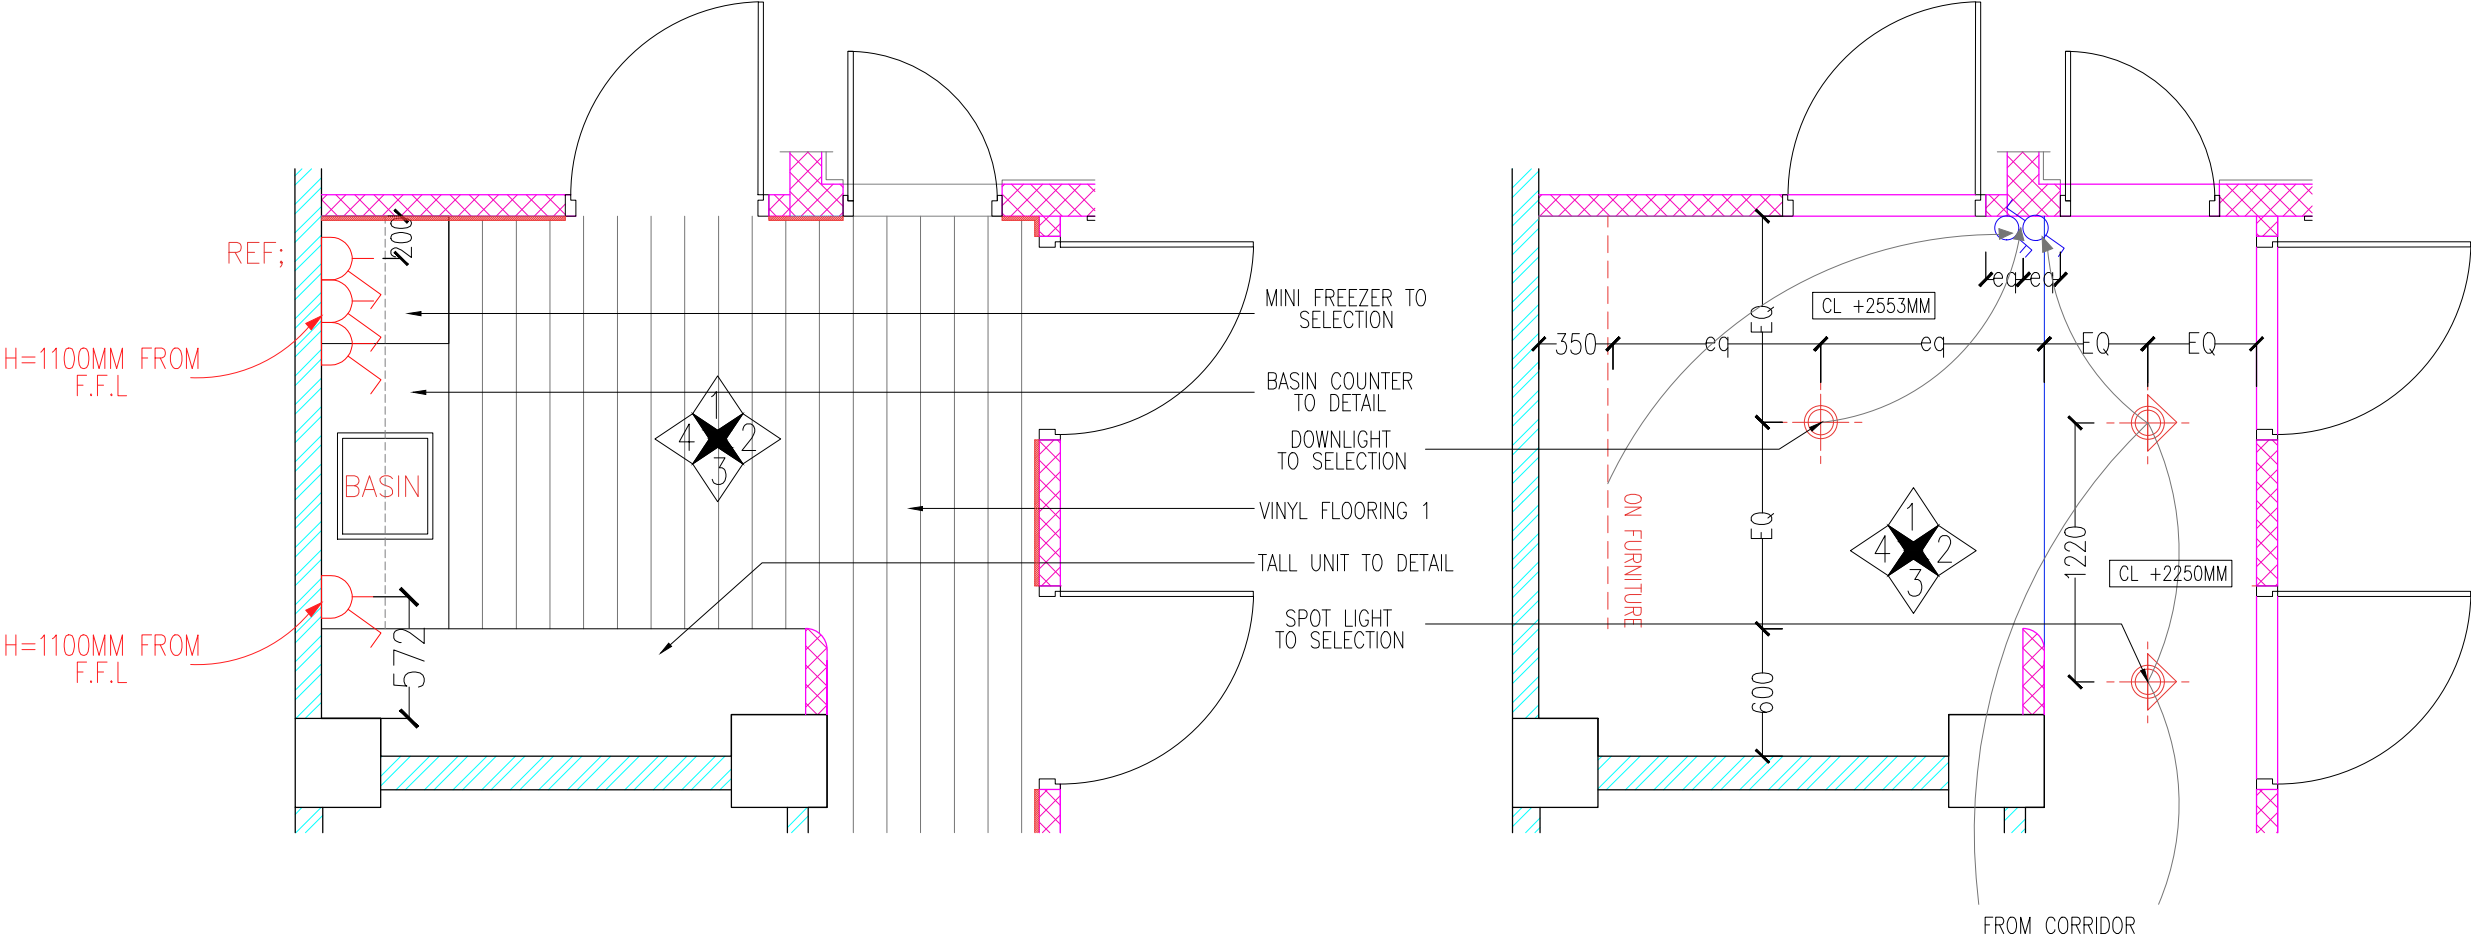

PLAN
(SHOWING WALLING, FLOOR
FINISHED, FURNITURE LAYOUT &
POWER SOCKET)

PLAN
(SHOWING CEILING & LIGHTING)

- VINYL FLOORING 1
- BRICK WALLING
- Cement Board Walling

- SKIRTING LINE
- CEILING LINE
- 1 GANG SWITCH
- 3 GANG SWITCH
- LED DOWN LIGHT
- LED SPOT LIGHT
- MULTI SWITCH SOCKET

REVISION

PROJECT

INTERIOR DESIGN FOR
13TH STREET APARTMENT

(FOURTH FLOOR)

OWNER / APPLICANT

SUBJECT

BATH & WC2
DETAIL (PLAN)

SCALE


1:30

DATE


L.S

SHEET NO.

4F-I-2.11

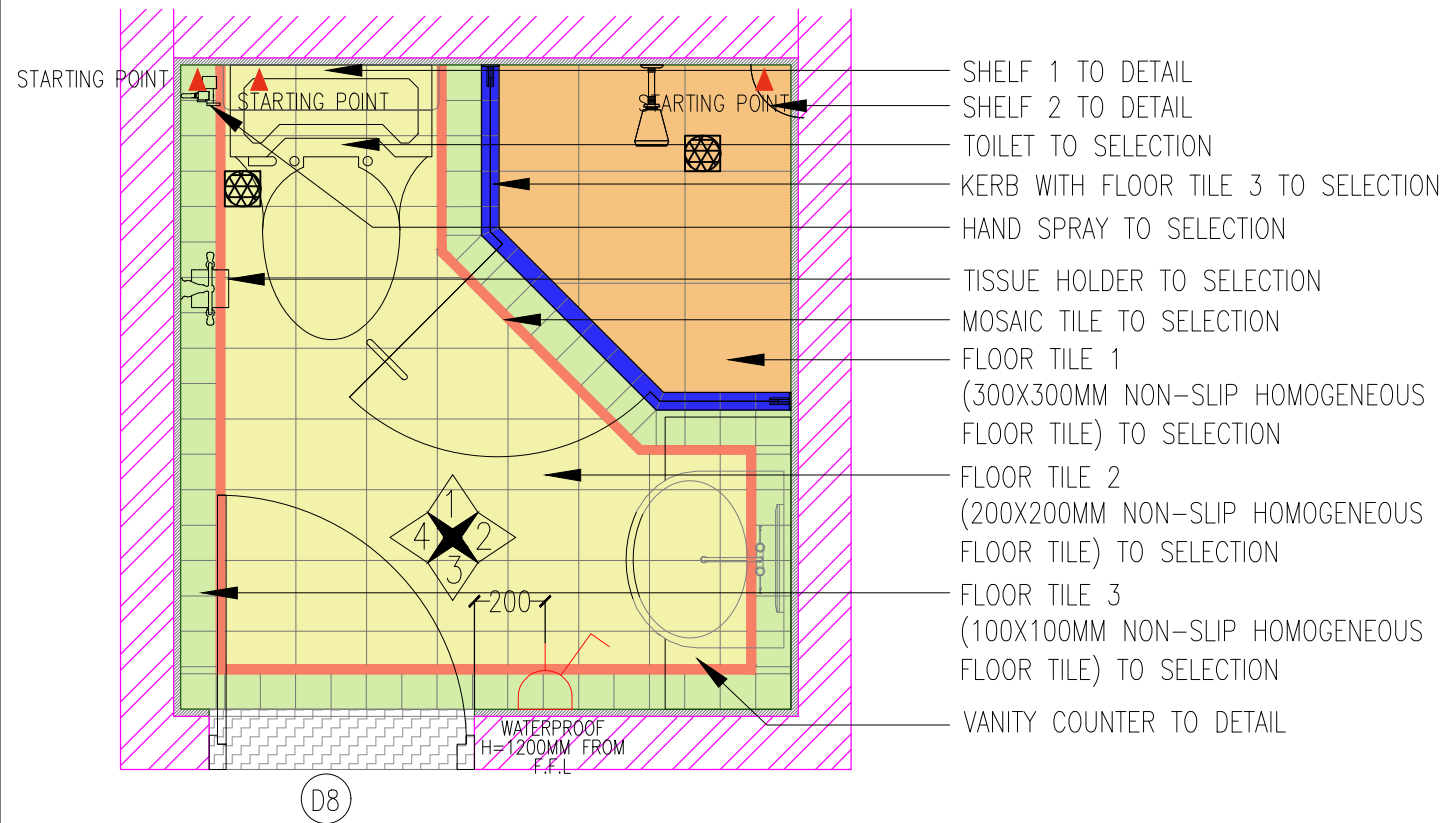

PLAN
(SHOWING WALLING, FLOOR
FINISHED, FURNITURE LAYOUT &
POWER SOCKET)

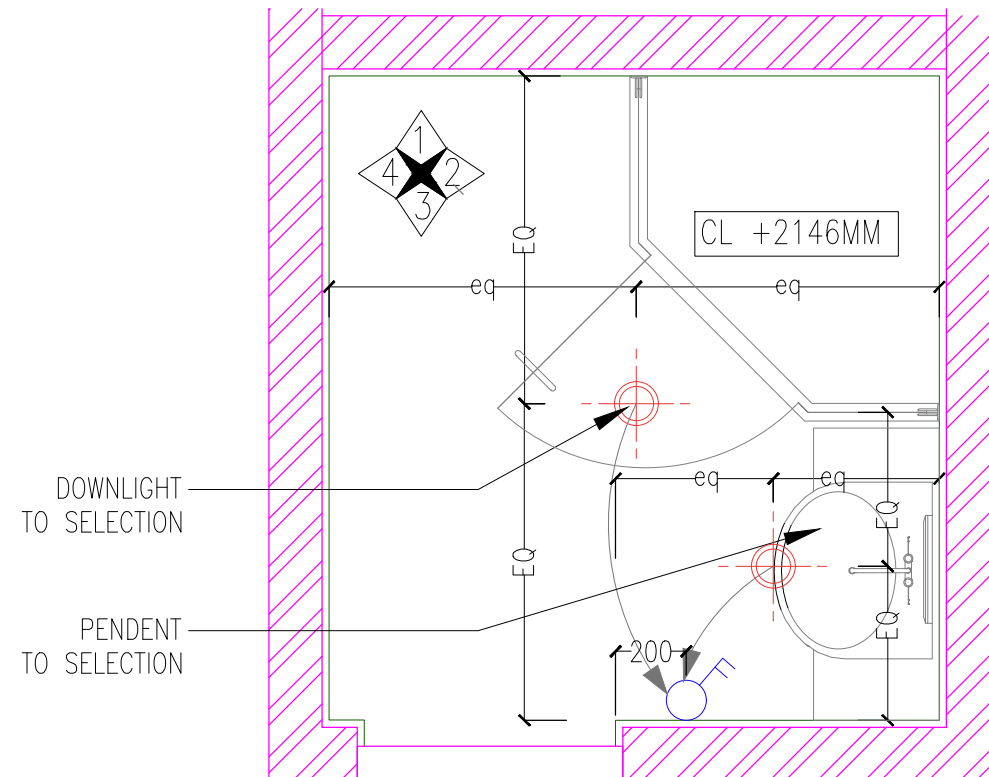

PLAN
(SHOWING CEILING & LIGHTING)



BRICK WALLING



Cement Board Walling



GRANITE

FLOOR TILE 1
(300X300MM NON-SLIP
HOMOGENEOUS FLOOR TILE) TO SELECTION

FLOOR TILE 2
(200X200MM NON-SLIP
HOMOGENEOUS FLOOR TILE) TO SELECTION

FLOOR TILE 3
(100X100MM NON-SLIP
HOMOGENEOUS FLOOR TILE) TO SELECTION

KERB WITH FLOOR TILE 3
(100MM X 100MM NON-SLIP
HOMOGENEOUS FLOOR TILE) TO SELECTION

MOSAIC TILE TO SELECTION

CEILING LINE

2 GANG SWITCH

LED DOWN LIGHT

MULTI SWITCH SOCKET



REVISION

PROJECT

INTERIOR DESIGN FOR
13TH STREET APARTMENT

(FOURTH FLOOR)

OWNER / APPLICANT

SUBJECT

BATH & WC 2
DETAIL (ELEVATIONS)

SCALE


1:50

DATE

L.S


SHEET NO.

4F-I-2.12

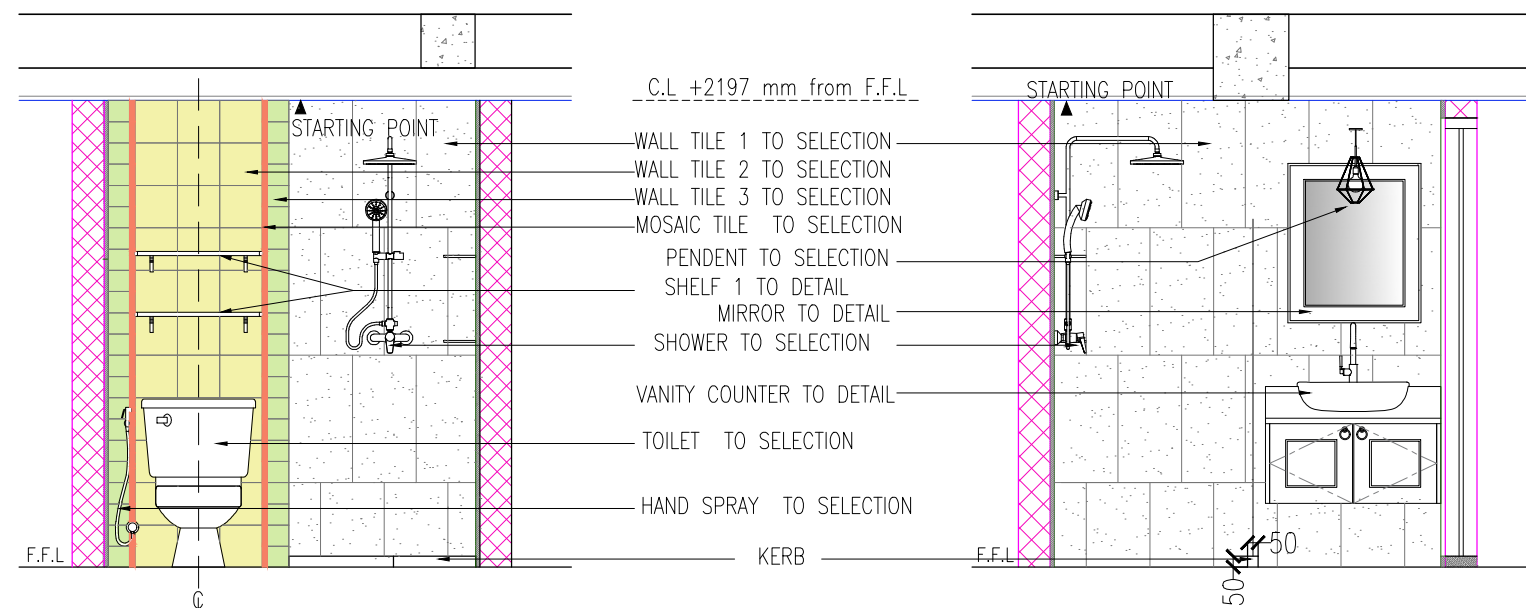

ELEVATION 1

ELEVATION 2

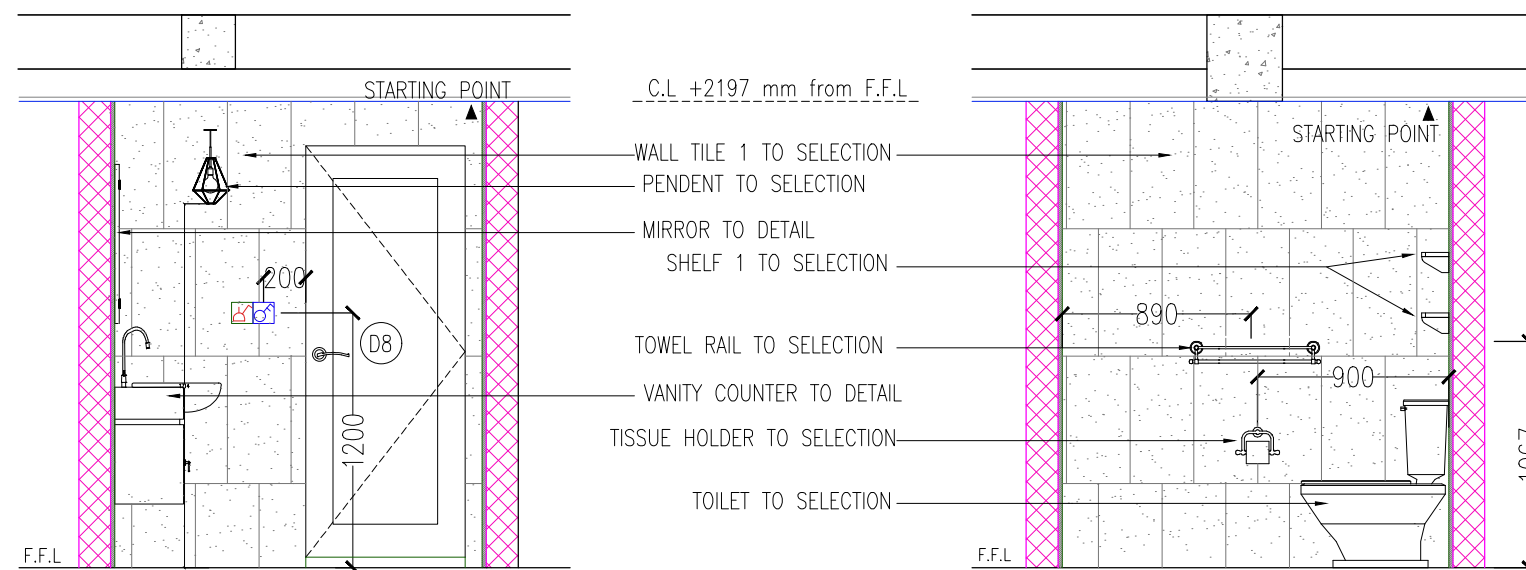

ELEVATION 3

ELEVATION 4



Brick Walling



Cement Board Walling



WALL TILE 1
(300X600MM WALL TILE) TO SELECTION



WALL TILE 2
(200X200MM WALL TILE) TO SELECTION



WALL TILE 3
(100X100MM WALL TILE) TO SELECTION



MOSAIC TILE TO SELECTION

CEILING LINE



2 GANG SWITCH



MULTI SWITCH SOCKET

REVISION

PROJECT

INTERIOR DESIGN FOR
13TH STREET APARTMENT

(FOURTH FLOOR)

OWNER / APPLICANT

SUBJECT

BATH & WC 3
DETAIL (PLAN)

SCALE


1:30

DATE

L.S


SHEET NO.

4F-I-2.13

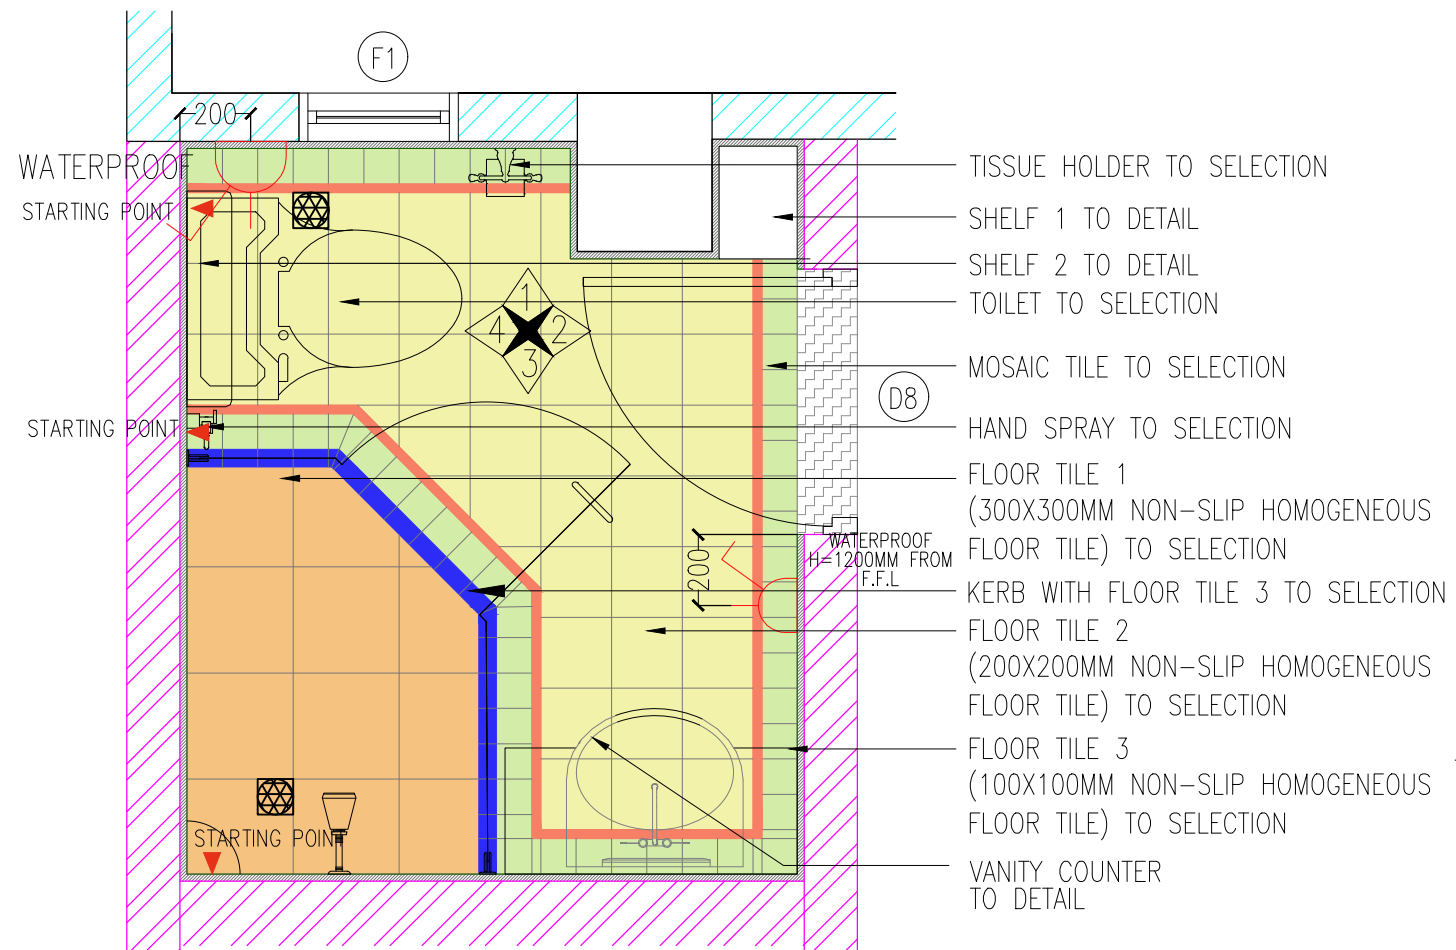


DOWNLIGHT
TO SELECTION


PENDENT
TO SELECTION

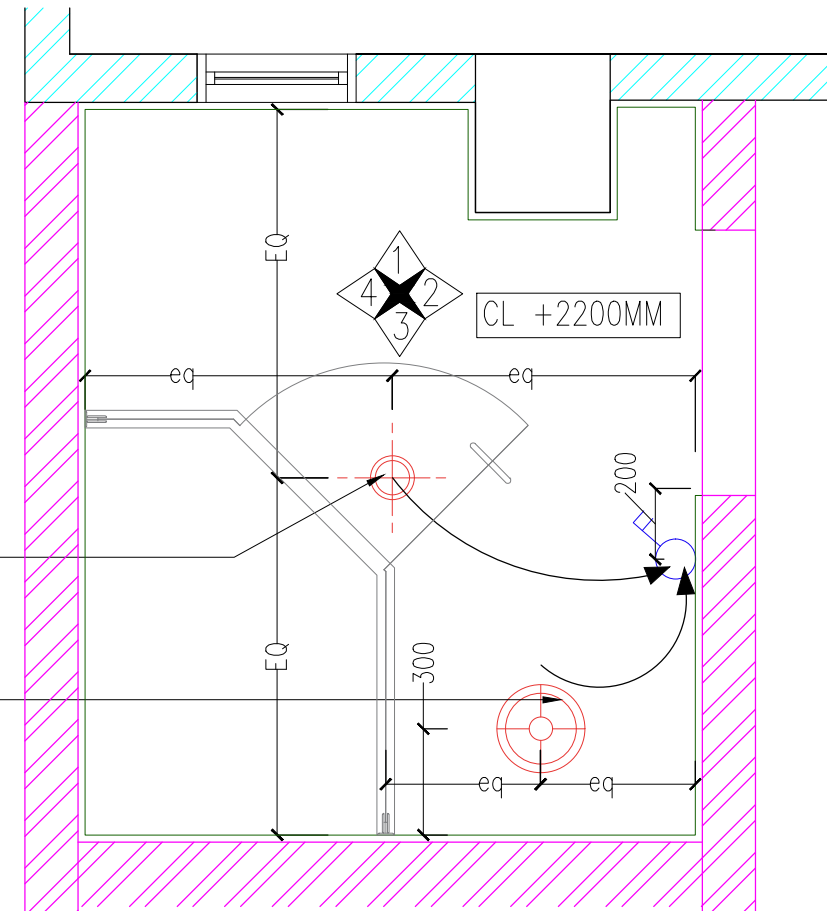


PLAN
(SHOWING CEILING & LIGHTING)

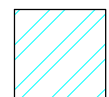

BRICK WALLING

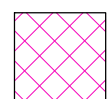

Cement Board Walling

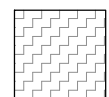

GRANITE



FLOOR TILE 1
(300X300MM NON-SLIP
HOMOGENEOUS FLOOR TILE) TO SELECTION



FLOOR TILE 2
(200X200MM NON-SLIP
HOMOGENEOUS FLOOR TILE) TO SELECTION



FLOOR TILE 3
(100X100MM NON-SLIP
HOMOGENEOUS FLOOR TILE) TO SELECTION



KERB WITH FLOOR TILE 3
(100MM X 100MM NON-SLIP
HOMOGENEOUS FLOOR TILE) TO SELECTION



MOSAIC TILE TO SELECTION




CEILING LINE



2 GANG SWITCH



LED DOWN LIGHT

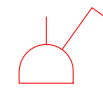

MULTI SWITCH SOCKET



REVISION

PROJECT

INTERIOR DESIGN FOR
13TH STREET APARTMENT

(FOURTH FLOOR)

OWNER / APPLICANT

SUBJECT

BATH & WC 3
DETAIL (ELEVATIONS)

SCALE


1:50

DATE

L.S


SHEET NO.

4F-I-2.14

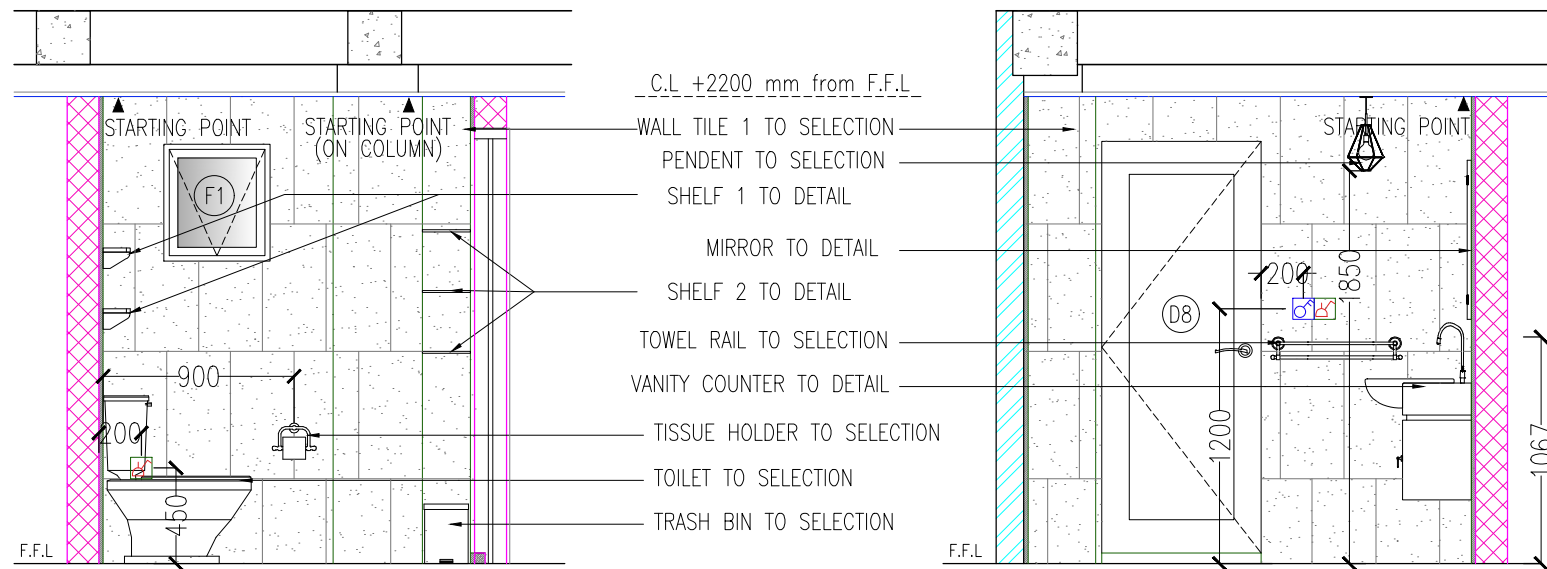

ELEVATION 1

ELEVATION 2

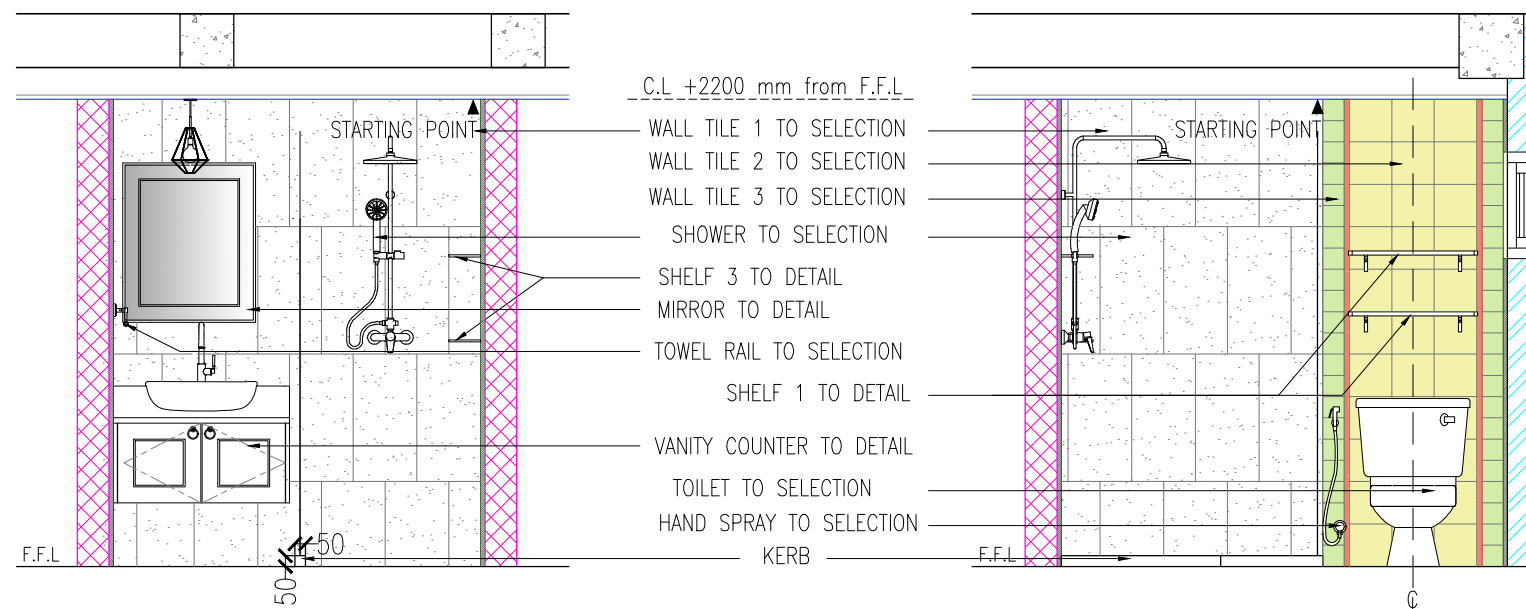

ELEVATION 3

ELEVATION 4



Cement Board Walling



WALL TILE 1
(300X600MM WALL TILE) TO SELECTION



WALL TILE 2
(200X200MM WALL TILE) TO SELECTION



WALL TILE 3
(100X100MM WALL TILE) TO SELECTION



MOSAIC TILE TO SELECTION

CEILING LINE



2 GANG SWITCH



MULTI SWITCH SOCKET