



PROJECT

INTERIOR DESIGN FOR 13TH STREET APARTMENT

(THIRD FLOOR)

OWNER / APPLICANT

SUBJECT

SHRINE,LIVING & DINNING D
(PLAN)

SCALE


1:75

DATE

L.S

SHEET NO.

3F-I-2.01

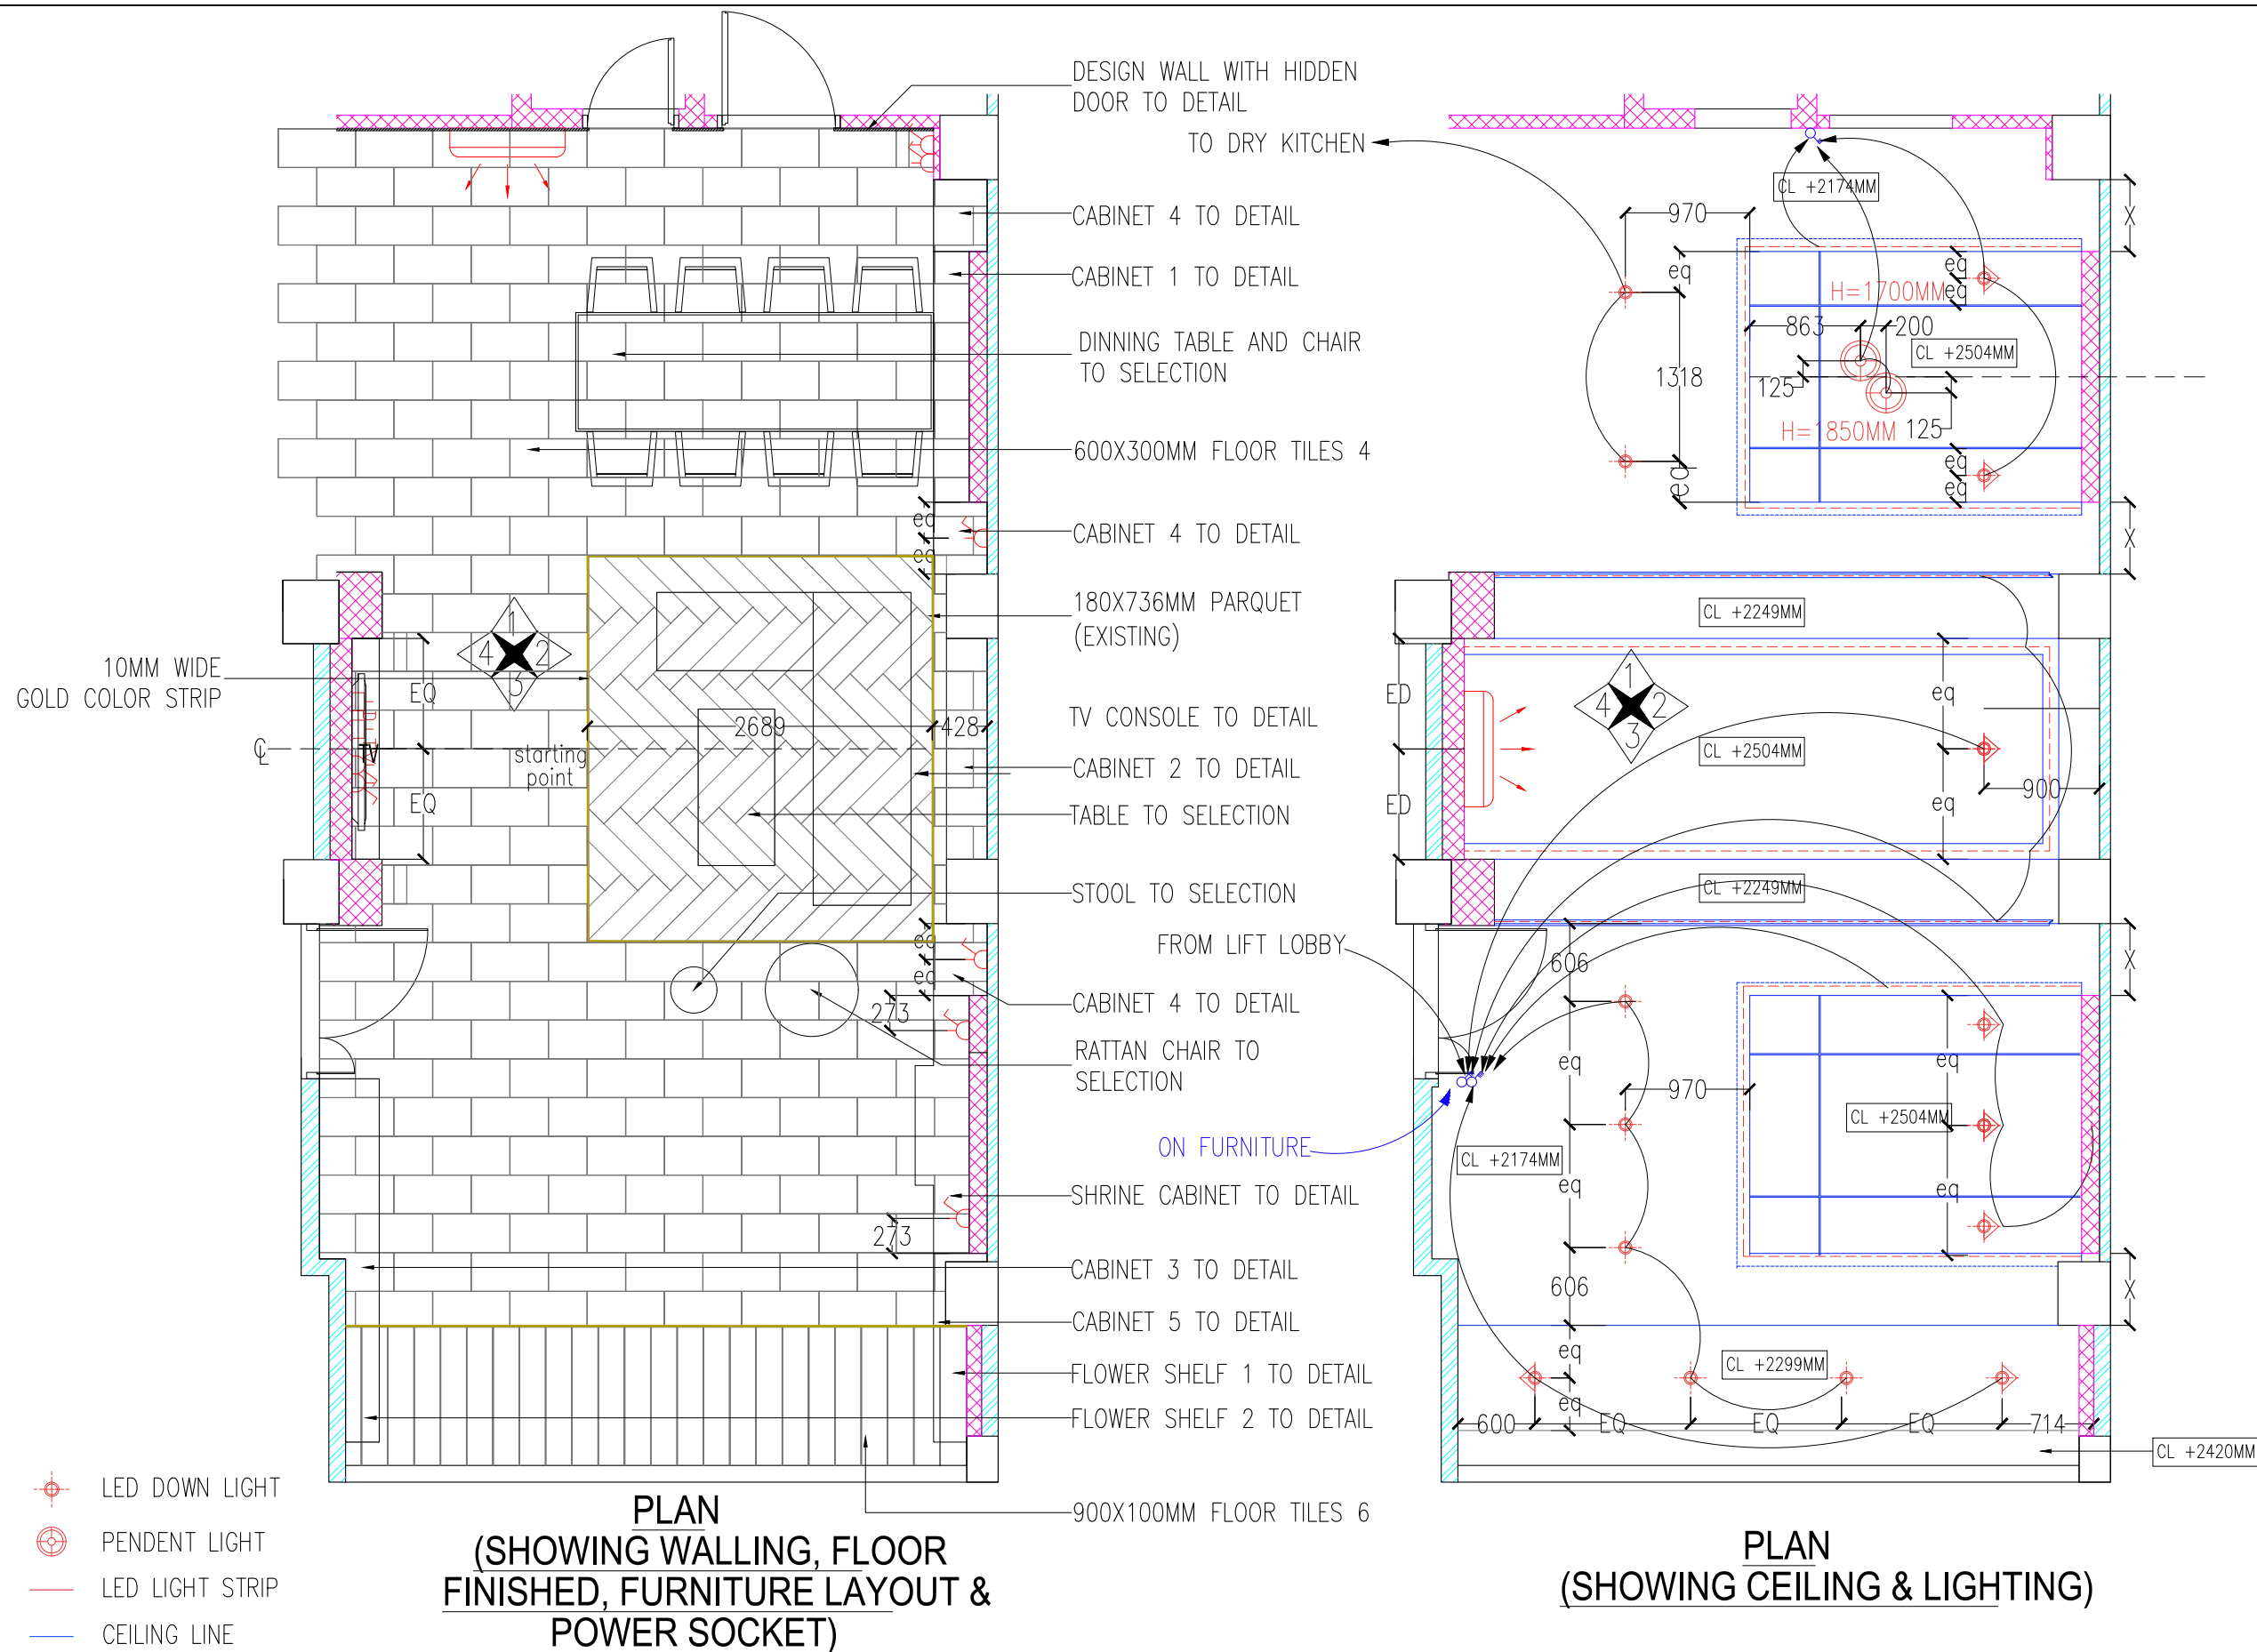



ELEVATION-1



ELEVATION-2

PROJECT

INTERIOR DESIGN FOR 13TH STREET APARTMENT

(THIRD FLOOR)

OWNER / APPLICANT

SUBJECT

SHRINE,LIVING & DINNING D
(ELEVATION-1 & 2)

SCALE

1:75

DATE _____

L.S

SHEET NO.

3F-I-2.02



REVISION

PROJECT

INTERIOR DESIGN FOR
13TH STREET APARTMENT

(THIRD FLOOR)

OWNER / APPLICANT

SUBJECT

SHRINE,LIVING & DINNING DI
(ELEVATION-3 & 4)

SCALE

1:75


DATE

L.S


SHEET NO.

3F-I-2.03

F.F.L

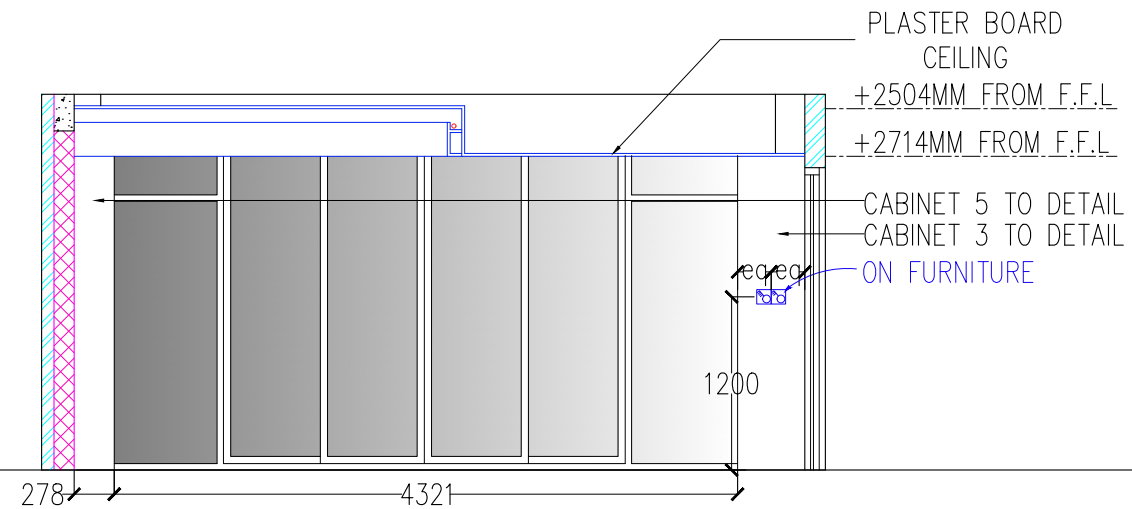

ELEVATION-3

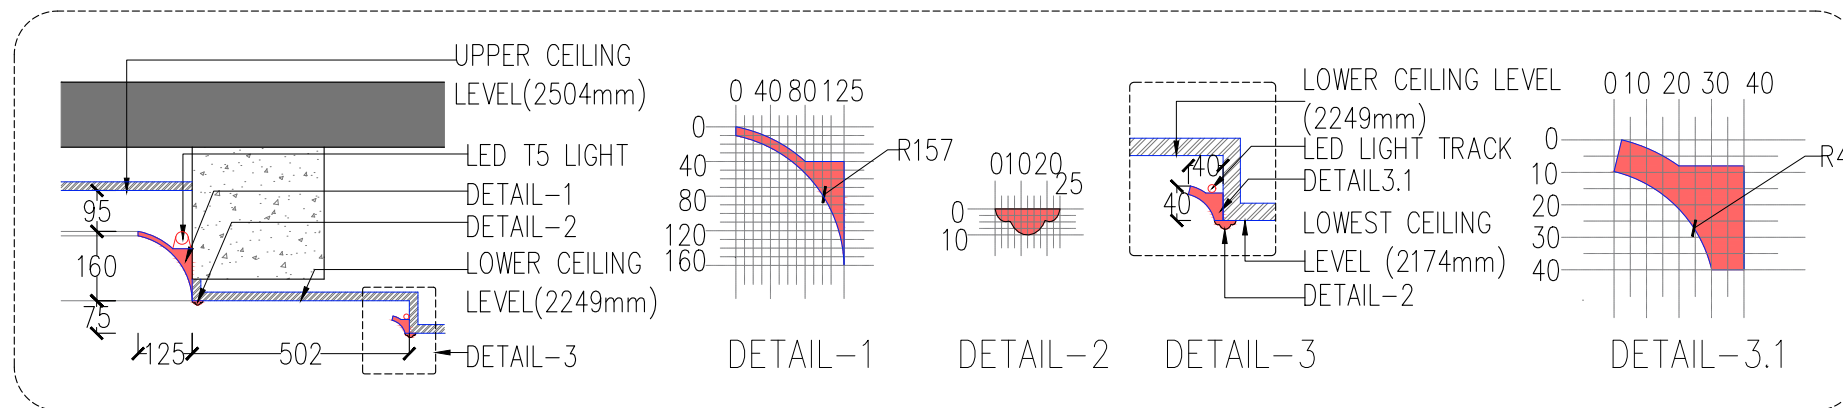


CORNICE DETAIL-1

CORNICE DETAIL-2

-POWER POINT, SWITCH AND SOCKET
LOCATION TO BE DOUBLE CONFIRMED
BY M&E ENGINEER
-TV BRACKET SPECIFICATION SHOULD
ALSO BE CHECKED

F.F.L

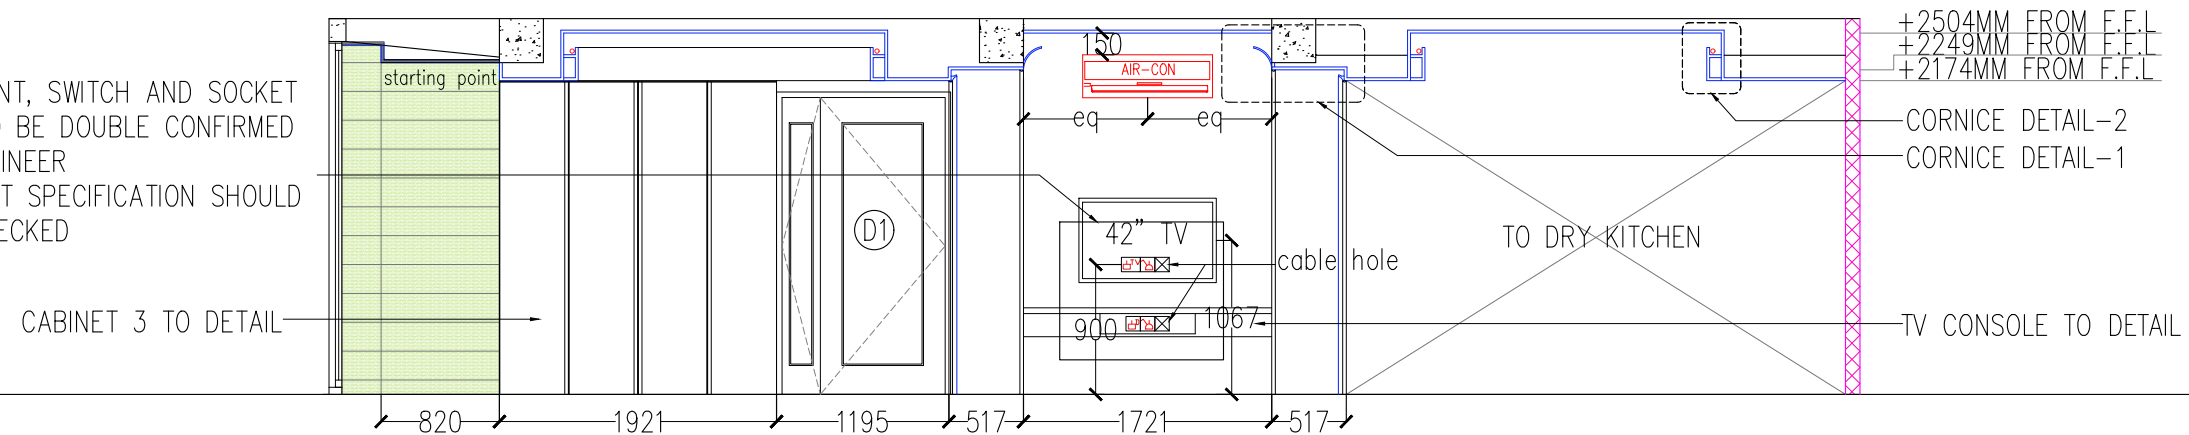

ELEVATION-4



REVISION

PROJECT

INTERIOR DESIGN FOR
13TH STREET APARTMENT

(THIRD FLOOR)

OWNER / APPLICANT

SUBJECT

DRY KITCHEN DETAIL
(PLAN)

SCALE

1:50

DATE


L.S

SHEET NO.


3F-I-2.04

POWER POINT, SWITCH AND SOCKET LOCATION
TO BE DOUBLE CONFIRMED BY M&E ENGINEER
AND KITCHEN SPECIALIST.



OUR PROPOSED LOCATIONS ARE SHOWN IN THE
KITCHEN SPACE DETAIL DRAWINGS.

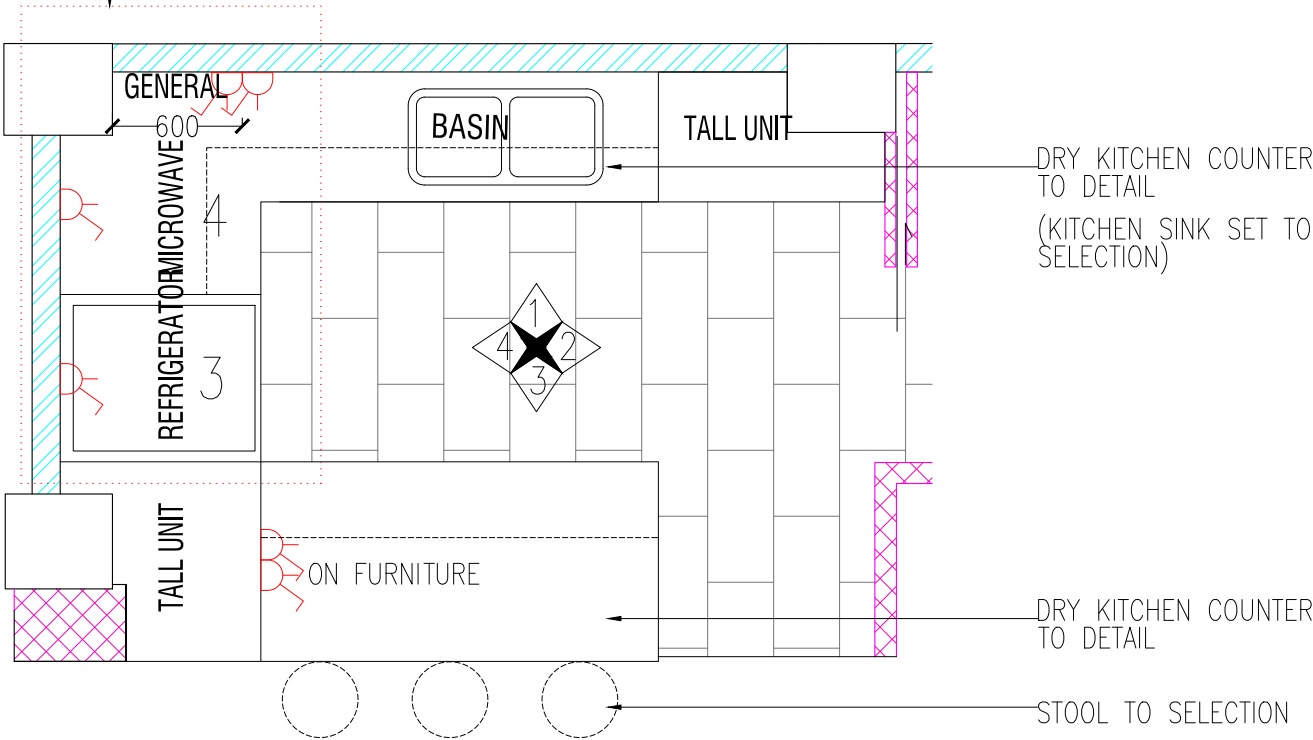

PLAN
(SHOWING WALLING, FLOOR FINISHED, FURNITURE
LAYOUT & POWER SOCKET)

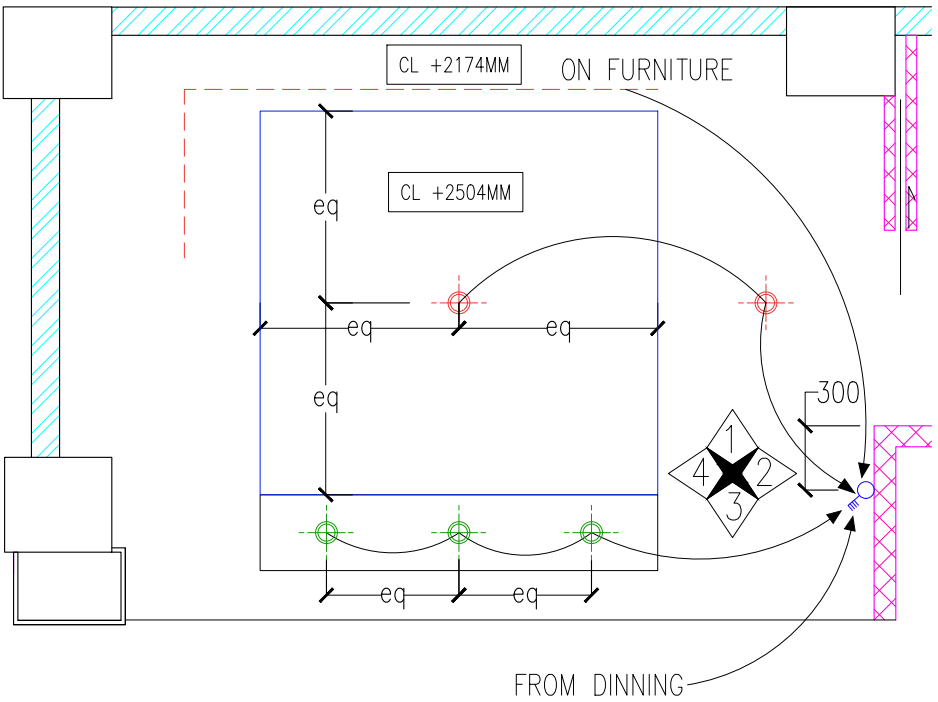

PLAN
(SHOWING CEILING & LIGHTING)

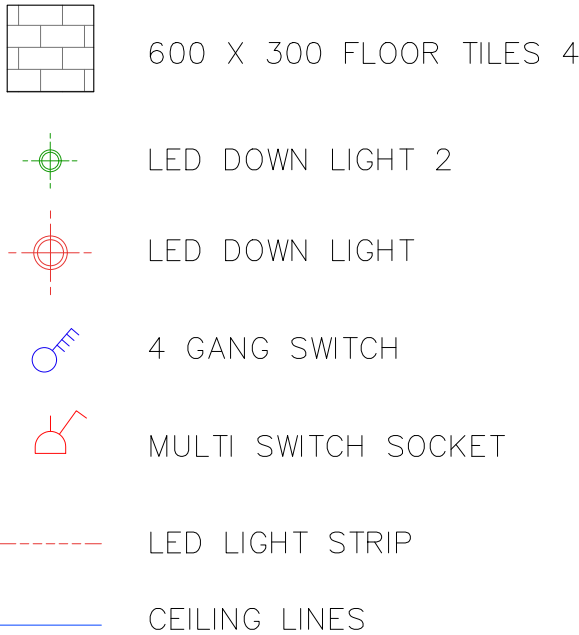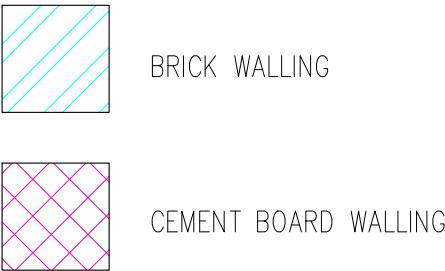



REVISION

PROJECT

INTERIOR DESIGN FOR
13TH STREET APARTMENT

(THIRD FLOOR)

OWNER / APPLICANT

SUBJECT

DRY KITCHEN KITCHEN
(ELEVATION)

SCALE


1:50

DATE

L.S


SHEET NO.

3F-I-2.05

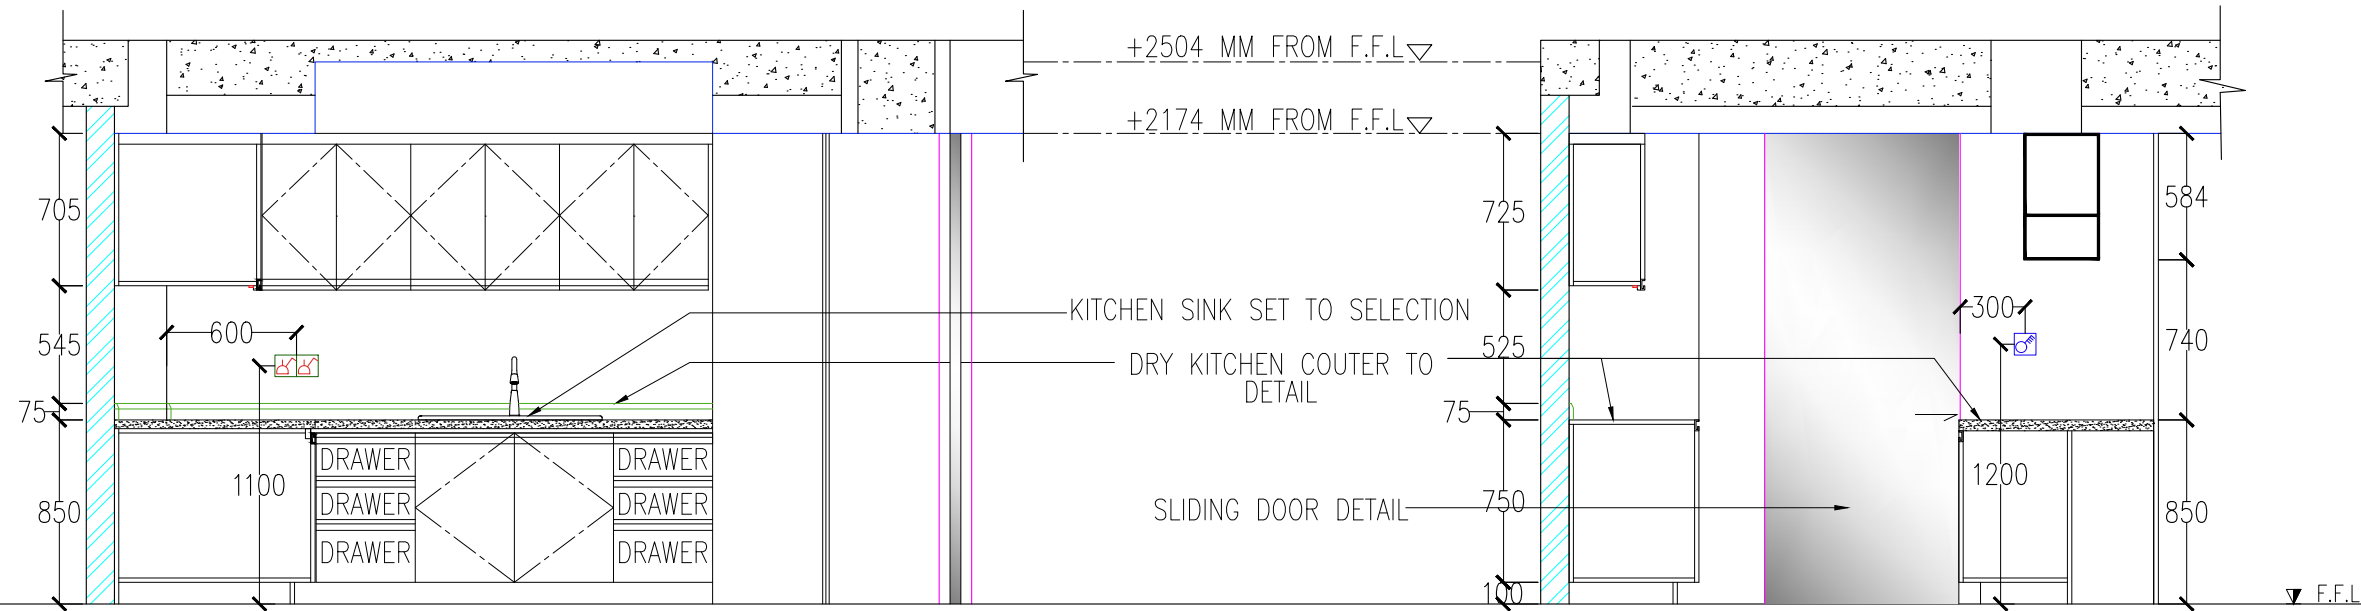

ELEVATION 1

ELEVATION 2

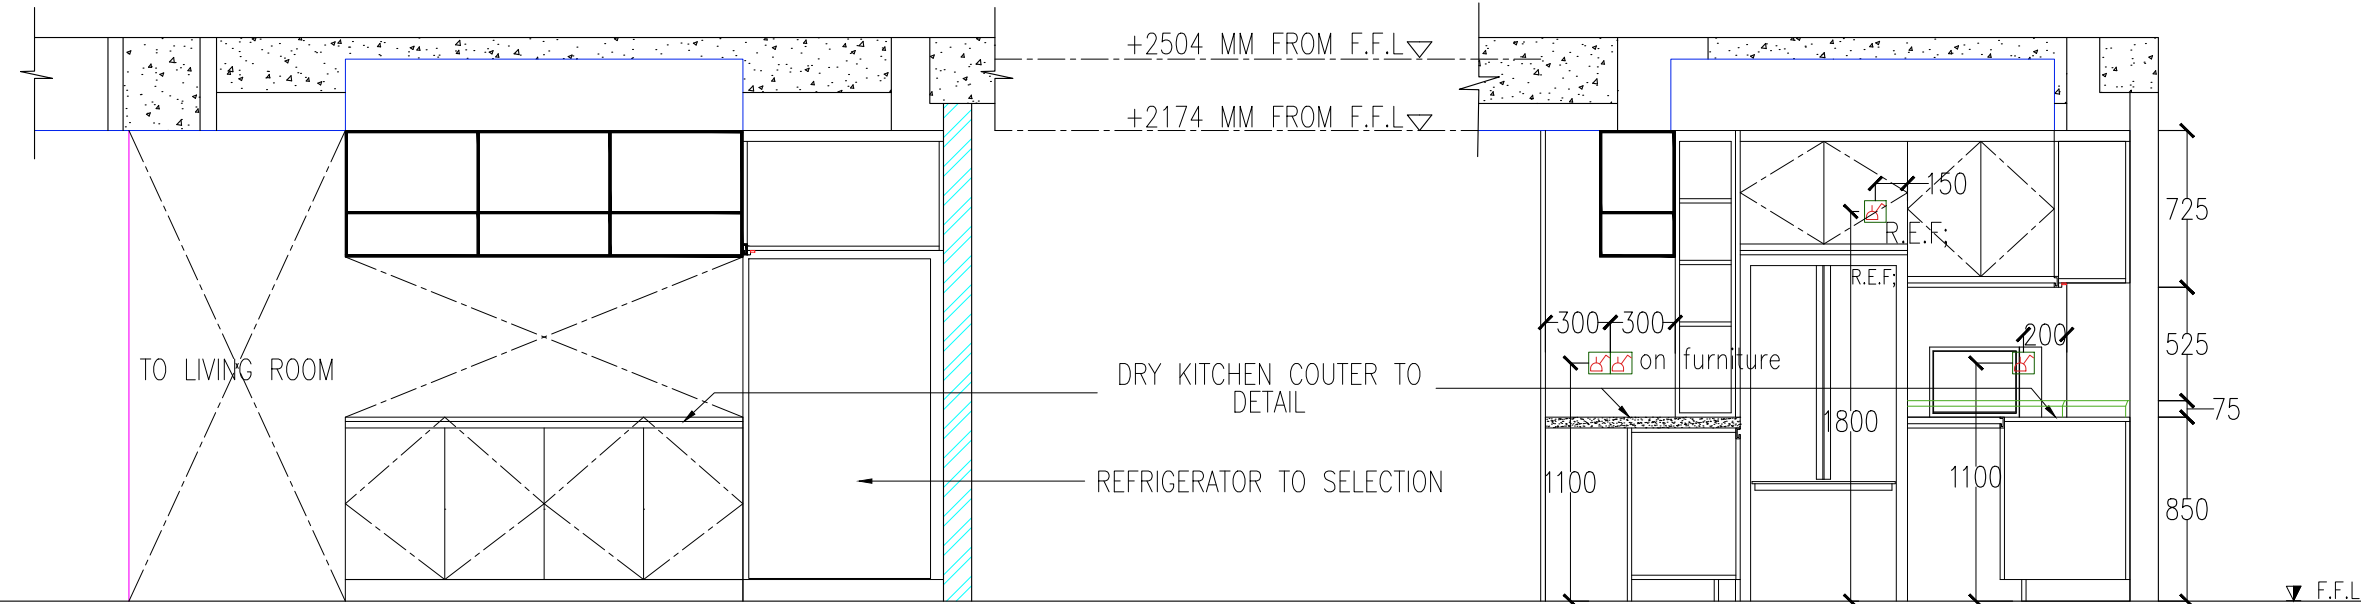

ELEVATION 3

ELEVATION 4

- CEILING LINE
- LED LINEAR LIGHT
- 4 GANG SWITCH
- POWER OUTLET SOCKET
- 4" SMART WOOD SKIRTING



REVISION

PROJECT

INTERIOR DESIGN FOR
13TH STREET APARTMENT

(THIRD FLOOR)

OWNER / APPLICANT

SUBJECT

ELEVATION


SCALE

DATE

L.S

SHEET NO.

A101

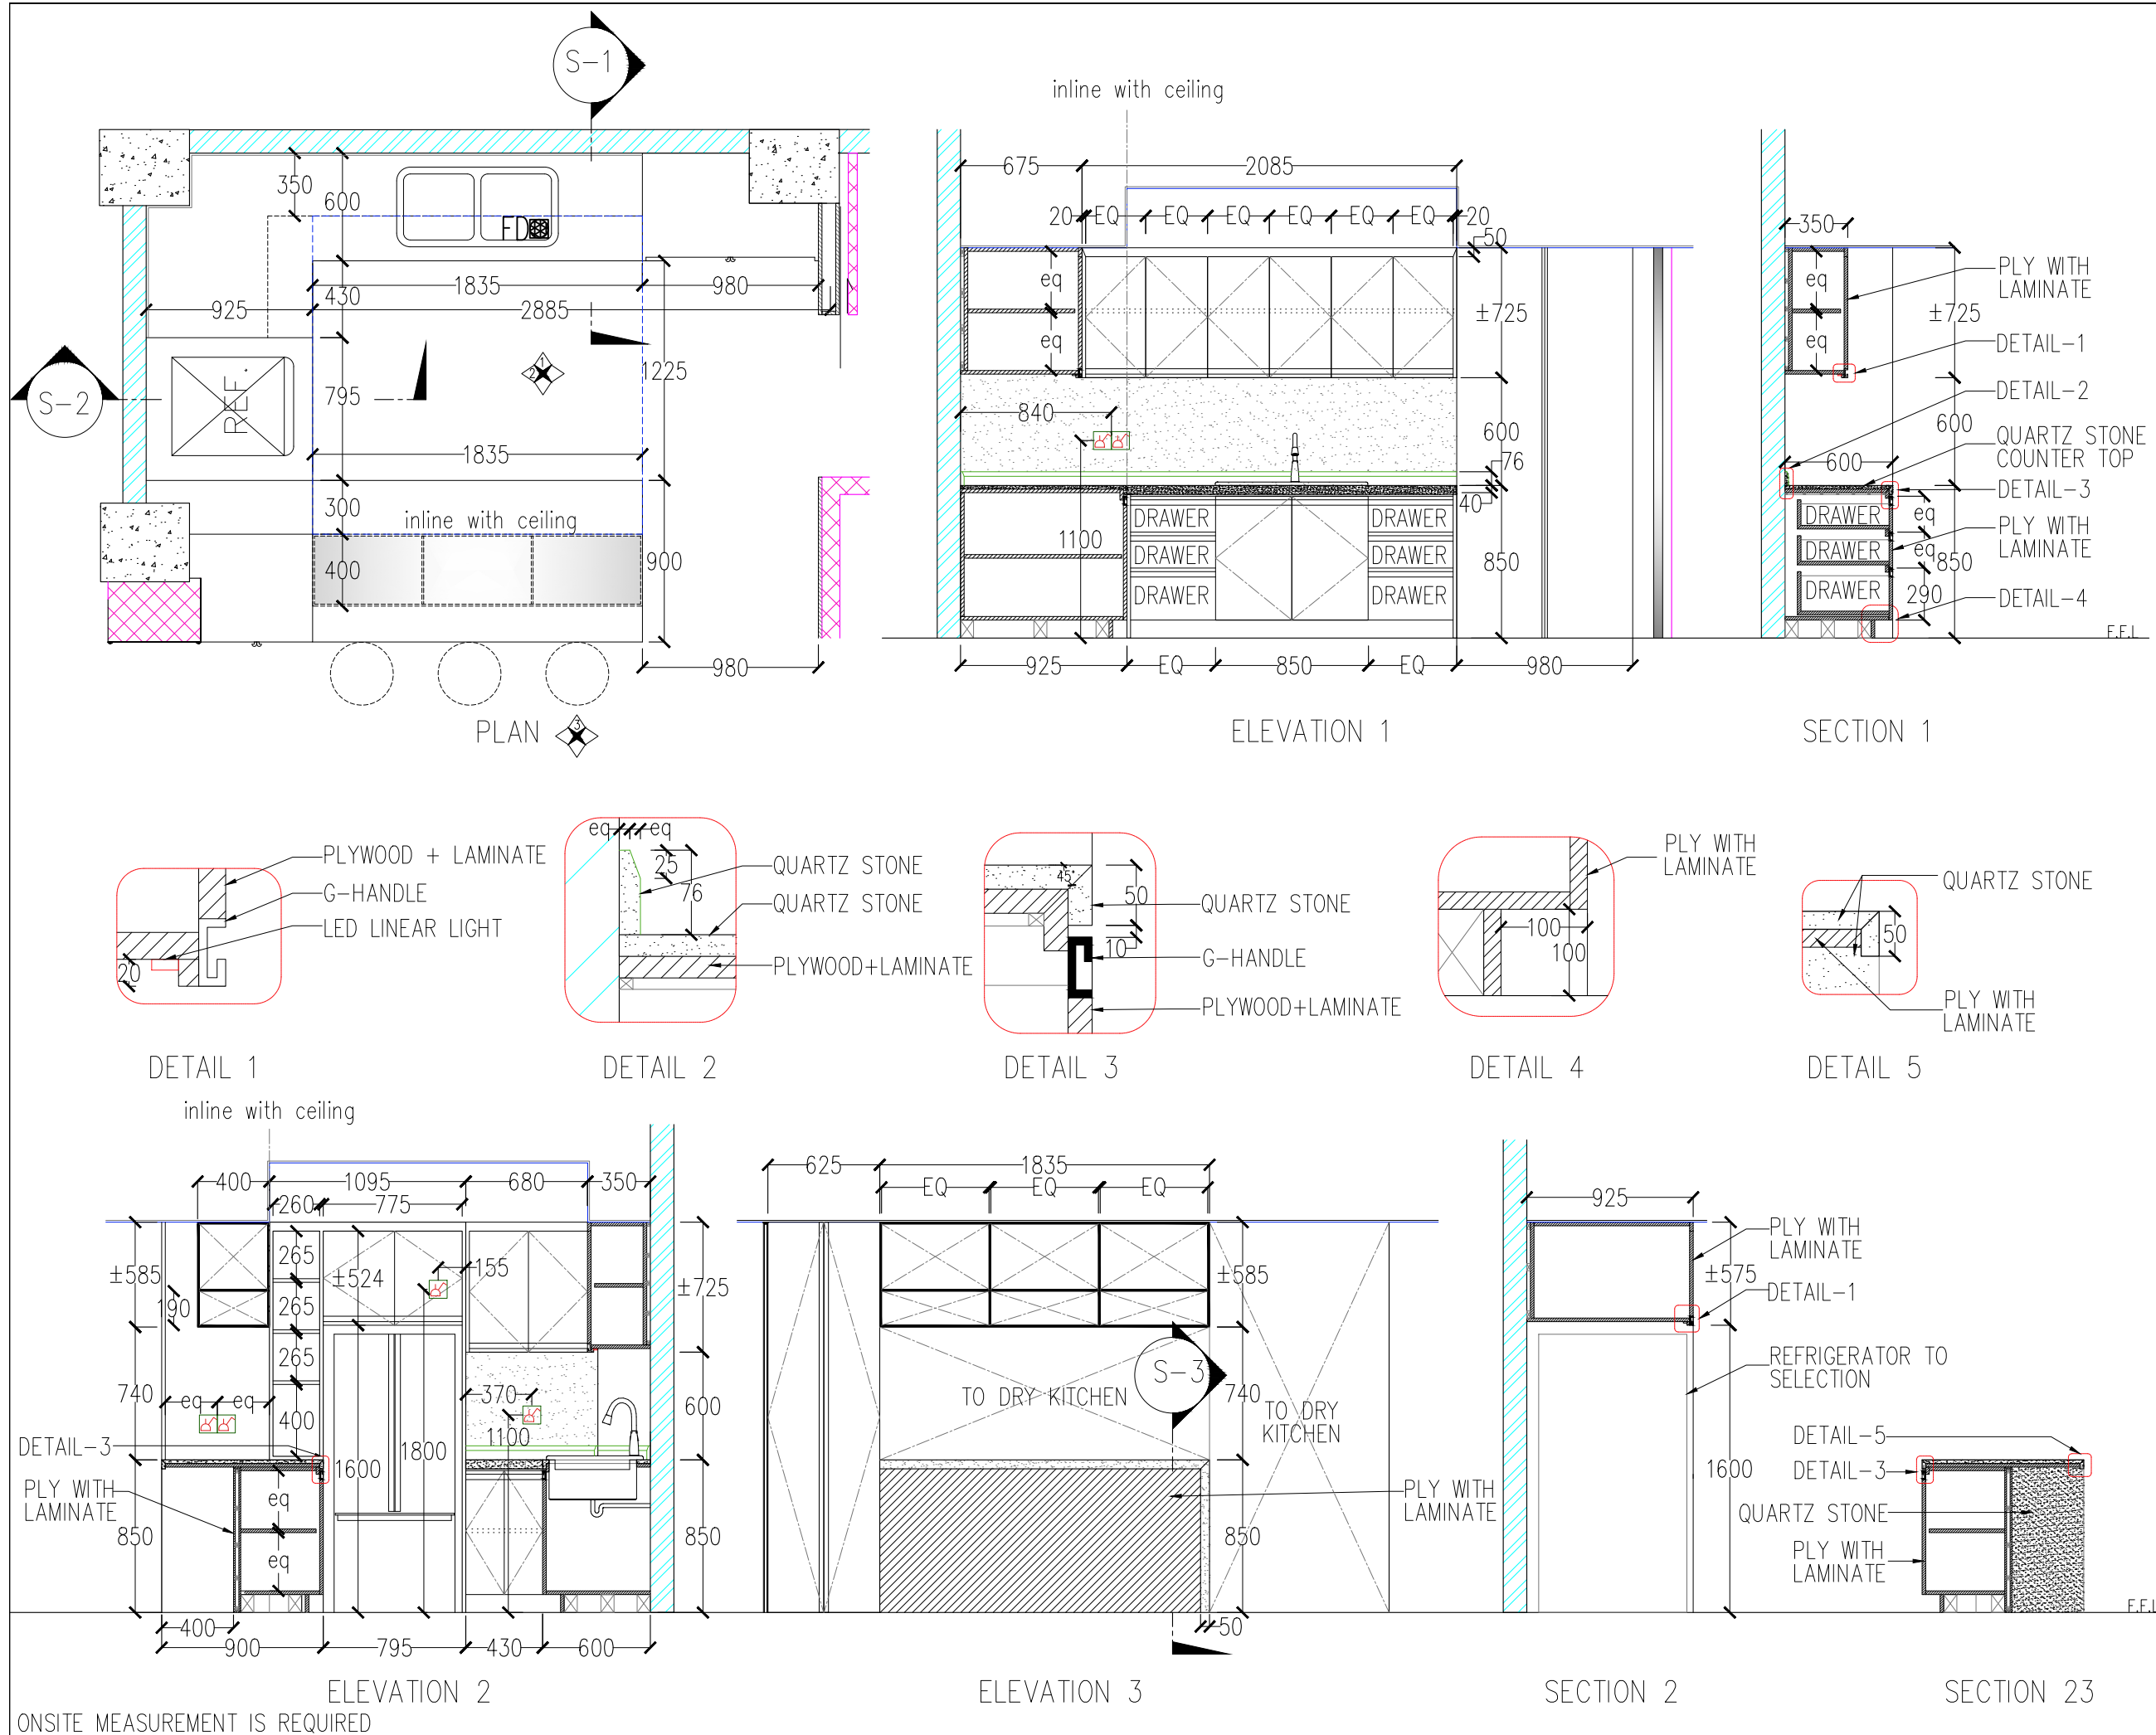

REVISION

PROJECT

INTERIOR DESIGN FOR
13TH STREET APARTMENT

(THIRD FLOOR)

OWNER / APPLICANT

SUBJECT

WET KITCHEN DETAIL(PLA

SCALE


1:50

DATE


L.S

SHEET NO.

3F-I-2.06

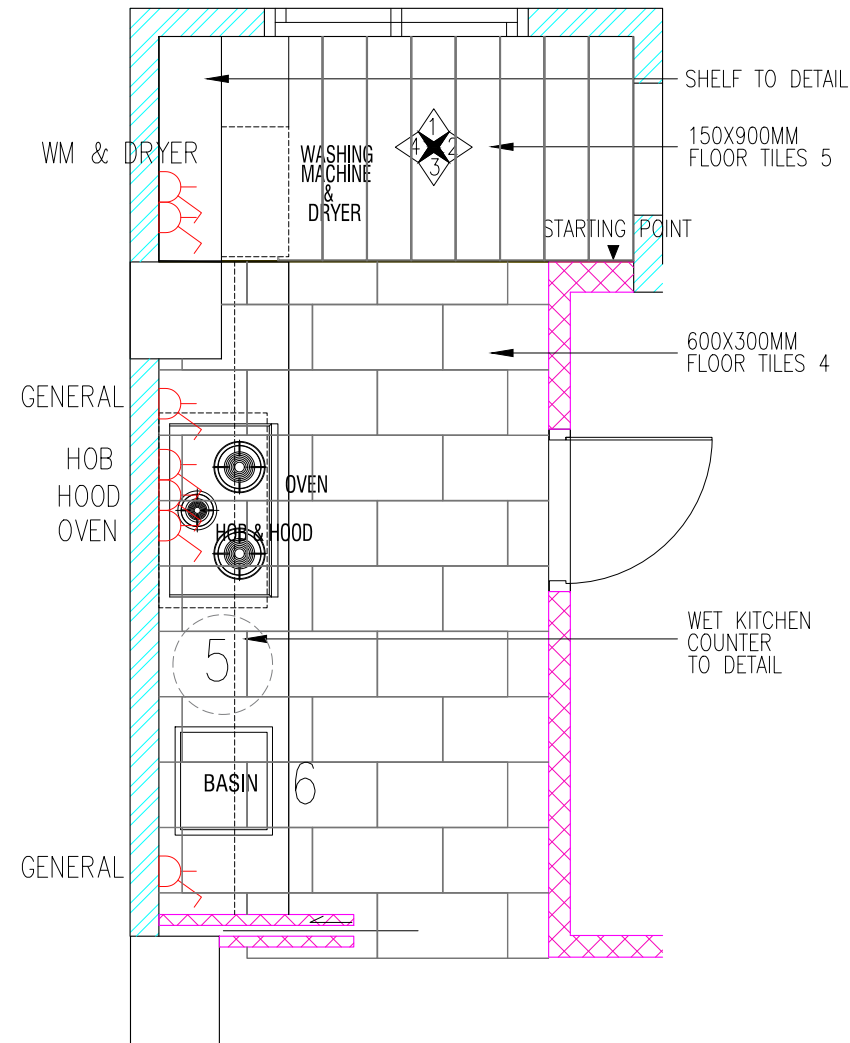

**PLAN
(SHOWING WALLING, FLOOR
FINISHED, FURNITURE LAYOUT &
POWER SOCKET)**

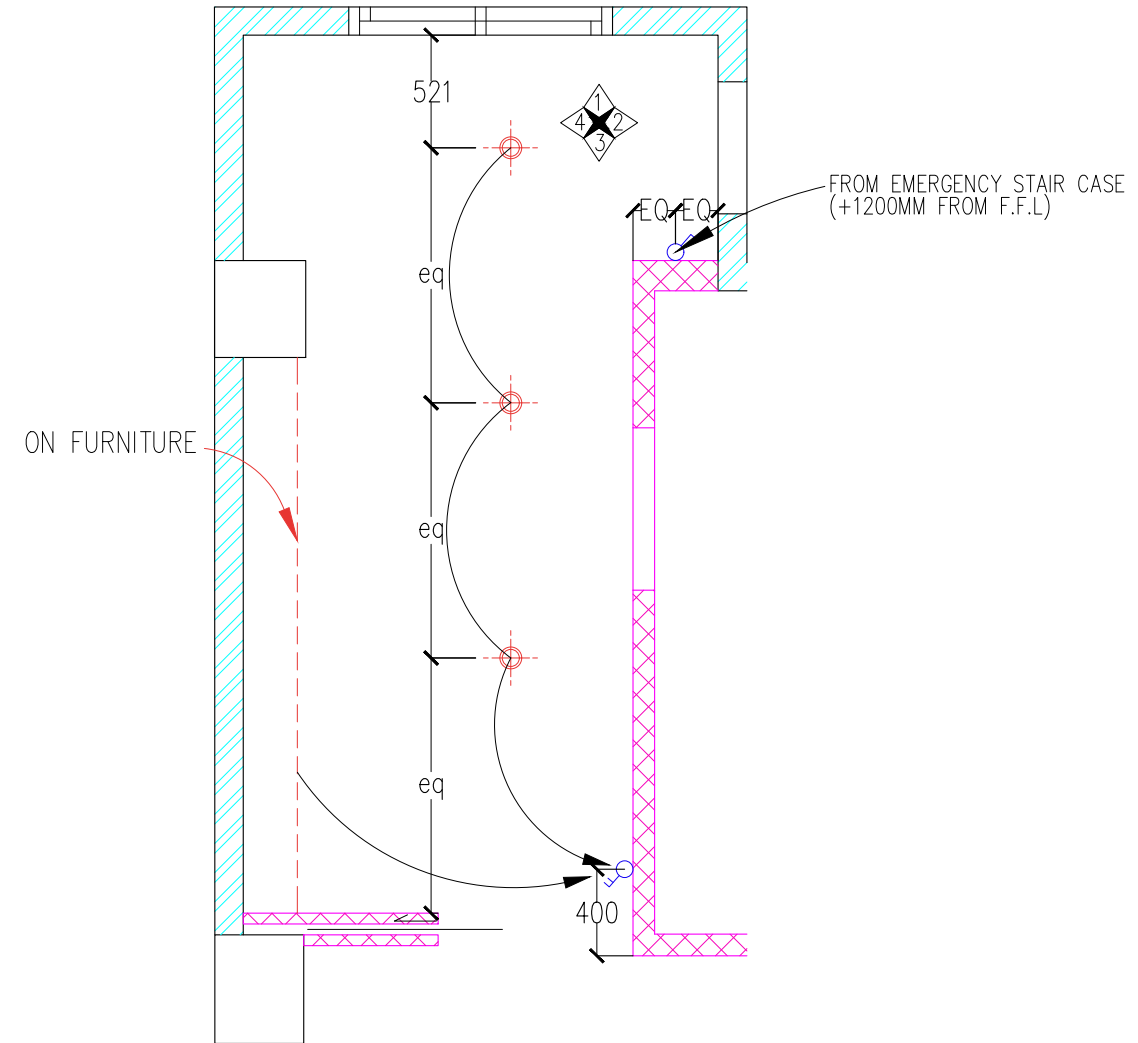

**PLAN
(SHOWING CEILING & LIGHTING)**

NOTE: – THE SPECIFICATION OF REFRIGERATOR, HOB, HOOD, OVEN, MICROWAVE AND BASINS SHOULD BE CHECKED BEFORE FABRICATION.
– ON-SITE MEASUREMENT SHOULD BE DONE.
– POWER POINT, SWITCH AND SOCKET LOCATION TO BE DOUBLE CONFIRMED BY M&E ENGINEER AND KITCHEN SPECIALIST.
OUR PROPOSED LOCATIONS ARE SHOWN IN THE KITCHEN SPACE DETAIL DRAWINGS.



Brick Walling



Cement Board Walling



150X900MM FLOOR TILES 5



600X300MM FLOOR TILES 4



CEILING LINE



1 GANG SWITCH



2 GANG SWITCH



LED DOWN LIGHT



LED LINEAR LIGHT



MULTI SWITCH SOCKET



NOTE: – THE SPECIFICATION OF REFRIGERATOR, HOB, HOOD, OVEN, MICROWAVE AND BASINS SHOULD BE CHECKED BEFORE FABRICATION.
– ON-SITE MEASUREMENT SHOULD BE DONE.
– POWER POINT, SWITCH AND SOCKET LOCATION TO BE DOUBLE CONFIRMED BY M&E ENGINEER AND KITCHEN SPECIALIST.
OUR PROPOSED LOCATIONS ARE SHOWN IN THE KITCHEN SPACE DETAIL DRAWINGS.

- | | | | |
|---|----------------------|---|---------------------|
|  | SHELVES INSIDE |  | CEILING LINE |
|  | GRANITE |  | 1 GANG SWITCH |
|  | Brick Walling |  | 2 GANG SWITCH |
|  | Cement Board Walling |  | LED LINEAR LIGHT |
| | |  | MULTI SWITCH SOCKET |

PROJECT

INTERIOR DESIGN FOR 13TH STREET APARTMENT

(THIRD FLOOR)

OWNER / APPLICANT

SUBJECT

WET KITCHEN DETAIL (ELEVATION)

SCALE


1:50

DATE

L.S

SHEET NO.

3F-I-2.07

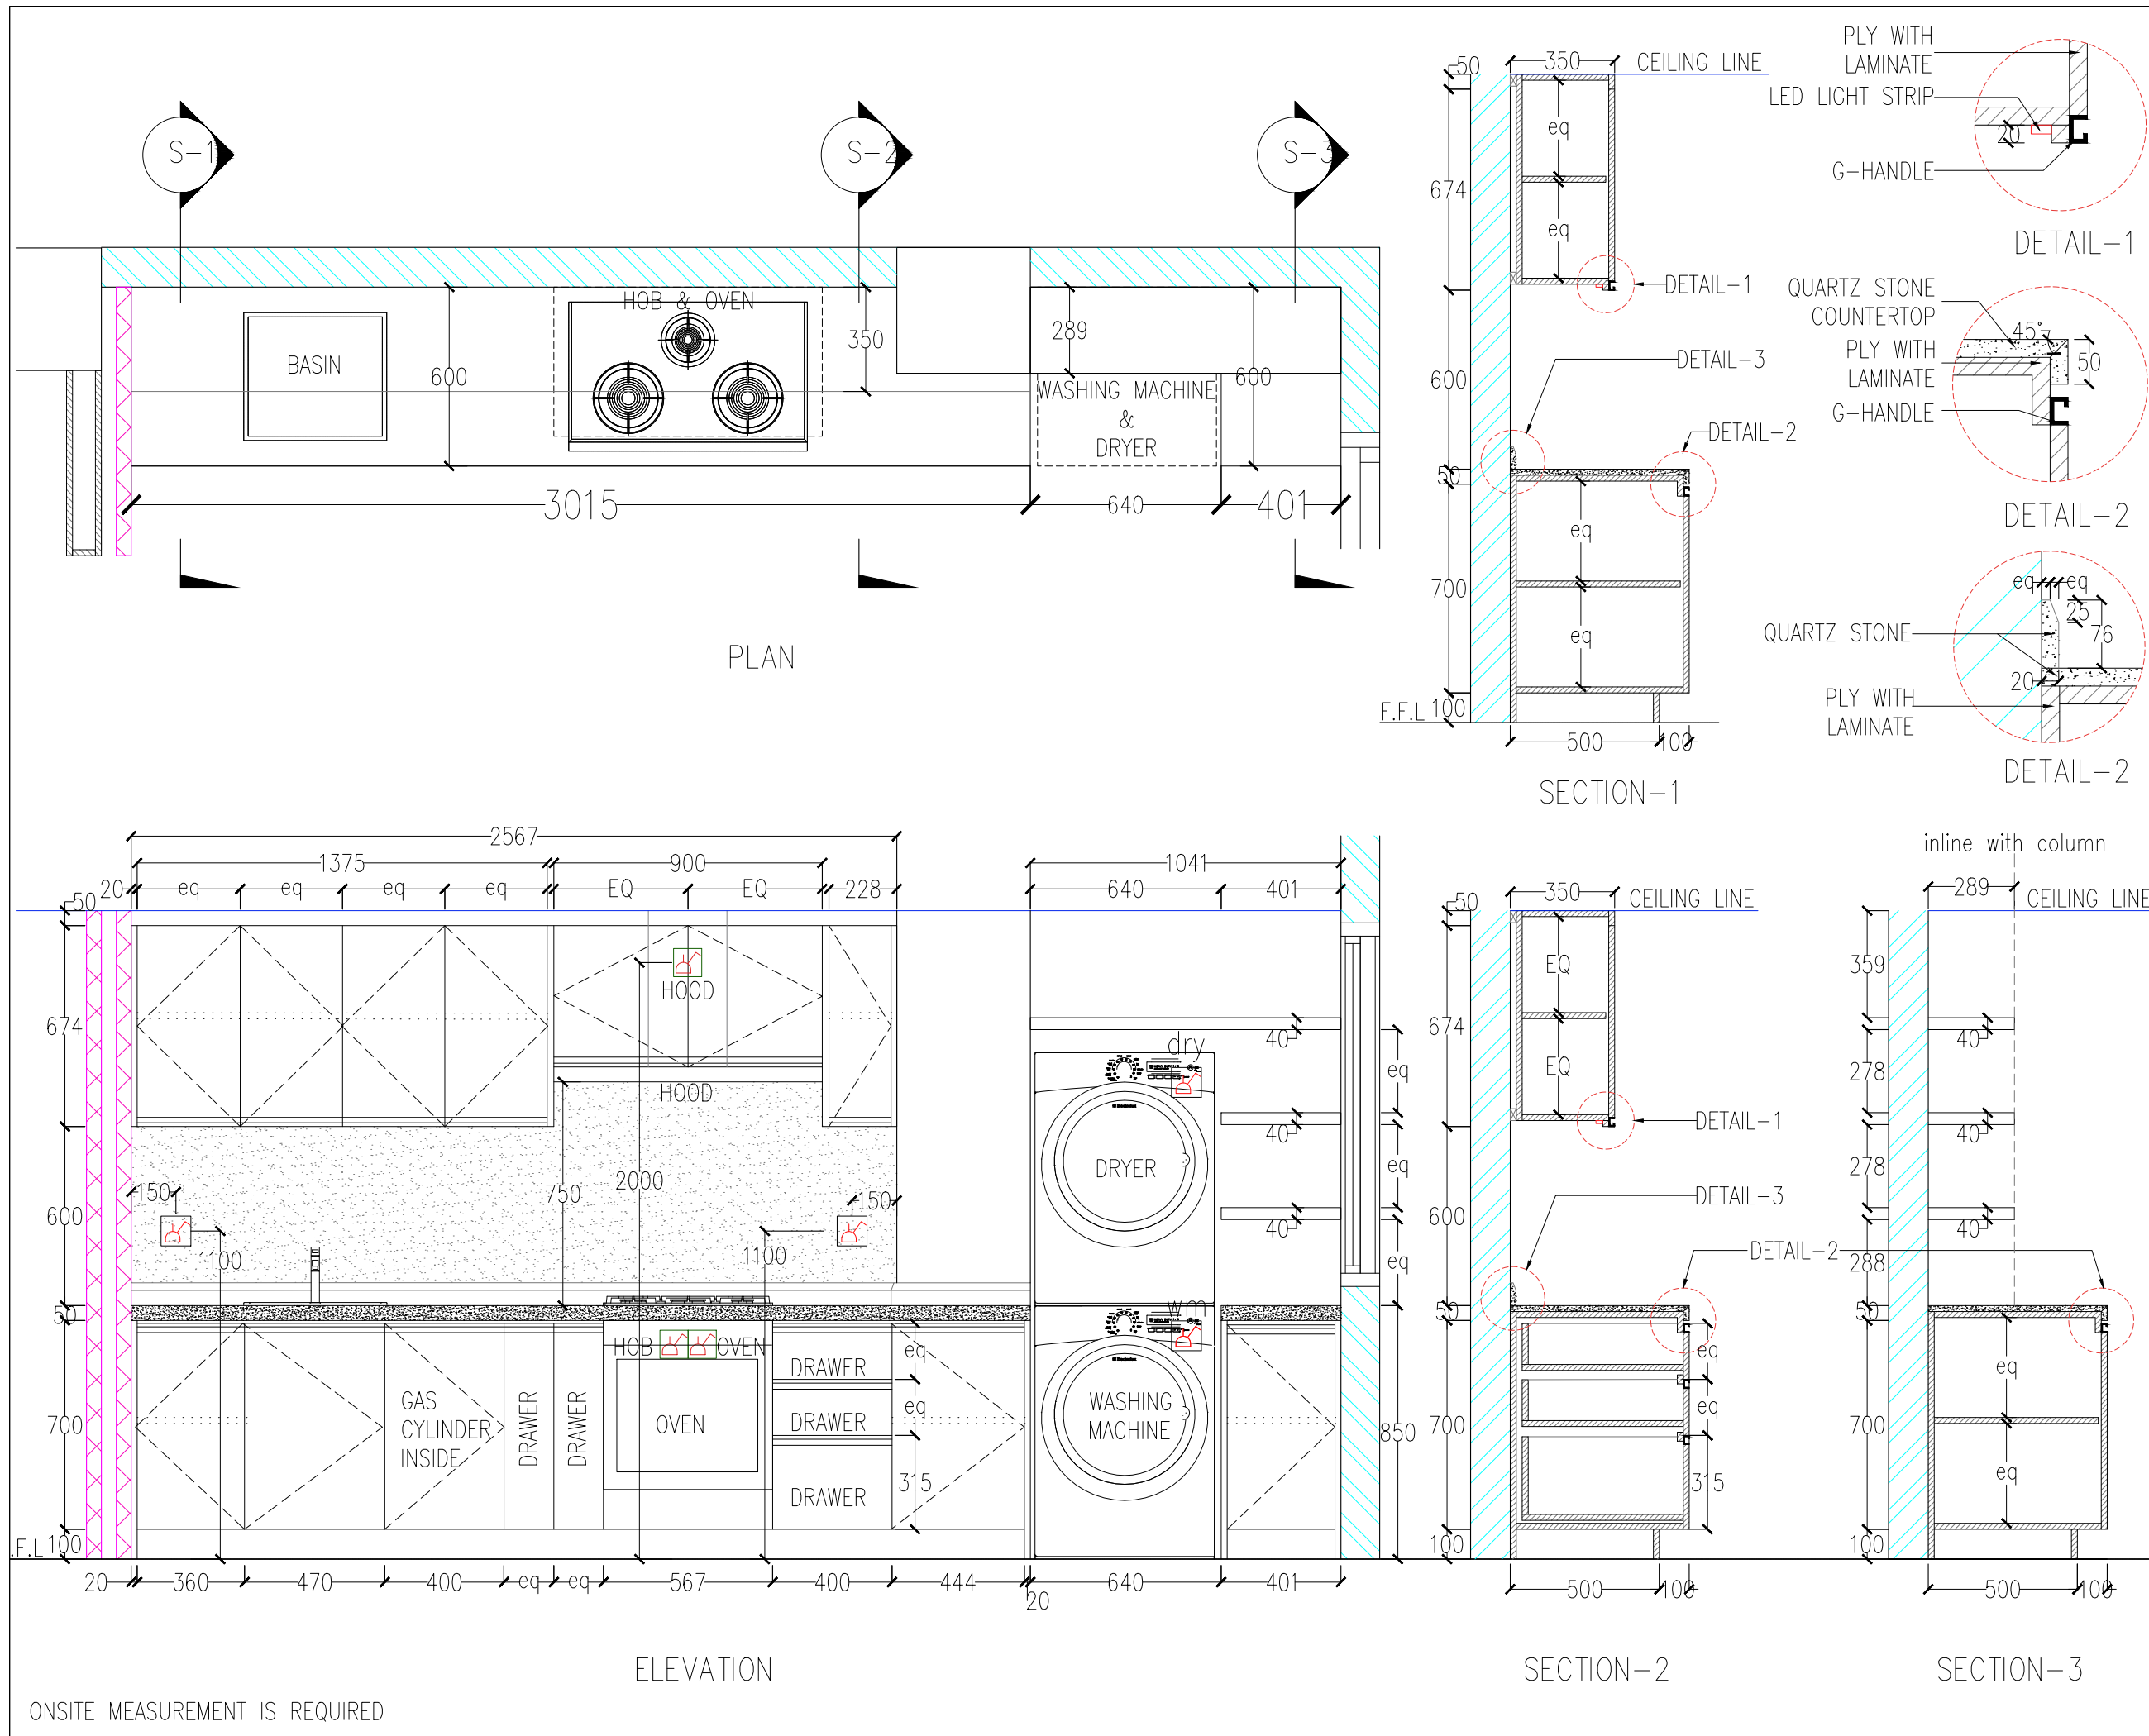

REVISION

PROJECT

INTERIOR DESIGN FOR
13TH STREET APARTMENT

(THIRD FLOOR)

OWNER / APPLICANT

SUBJECT

ELEVATION

SCALE

DATE

L.S

SHEET NO.

A101

REVISION

PROJECT

INTERIOR DESIGN FOR
13TH STREET APARTMENT

(THIRD FLOOR)

OWNER / APPLICANT

SUBJECT

OFFICE DETAIL
(PLAN)

SCALE


1:50

DATE


L.S

SHEET NO.


3F-I-2.08

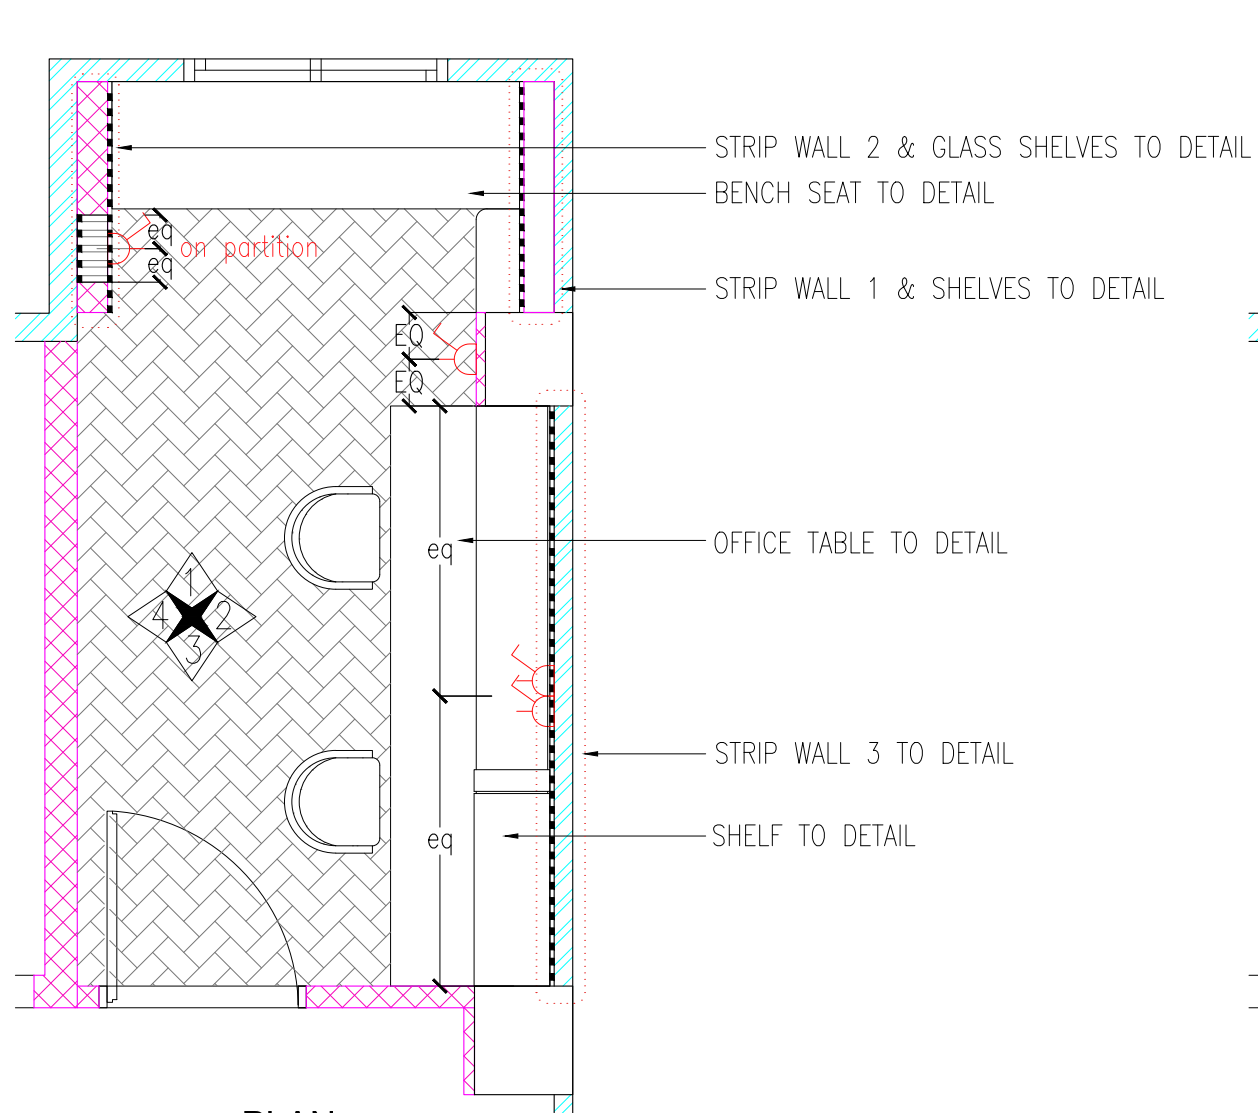


PLAN
(SHOWING WALLING, FLOOR
FINISHED, FURNITURE LAYOUT &
POWER SOCKET)

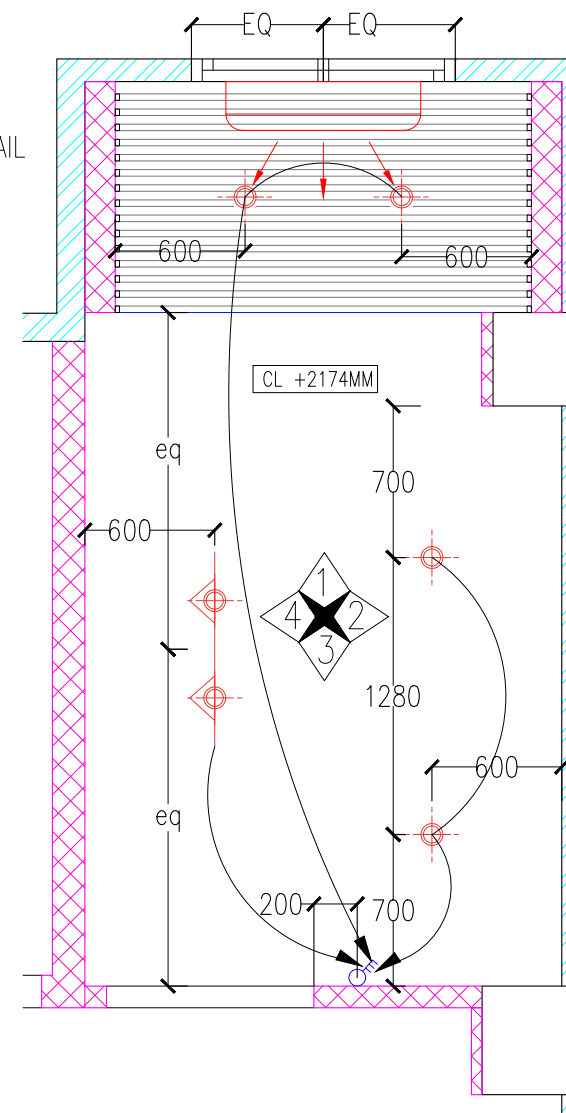


PLAN
(SHOWING CEILING & LIGHTING)

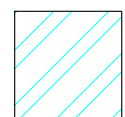

BRICK WALLING

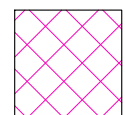

CEMENT BOARD WALLING

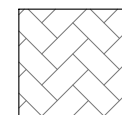

WOODEN PATTERN FLOORING



LED SPOT LIGHT



LED DOWN LIGHT



3 GANG SWITCH



MULTI SWITCH SOCKET



CEILING LINES



PROJECT

INTERIOR DESIGN FOR 13TH STREET APARTMENT

(THIRD FLOOR)

OWNER / APPLICANT

SUBJECT

OFFICE DETAIL (ELEVATION)

SCALE


1:50

DATE _____

L.S



SHEET NO.

3F-I-2.09

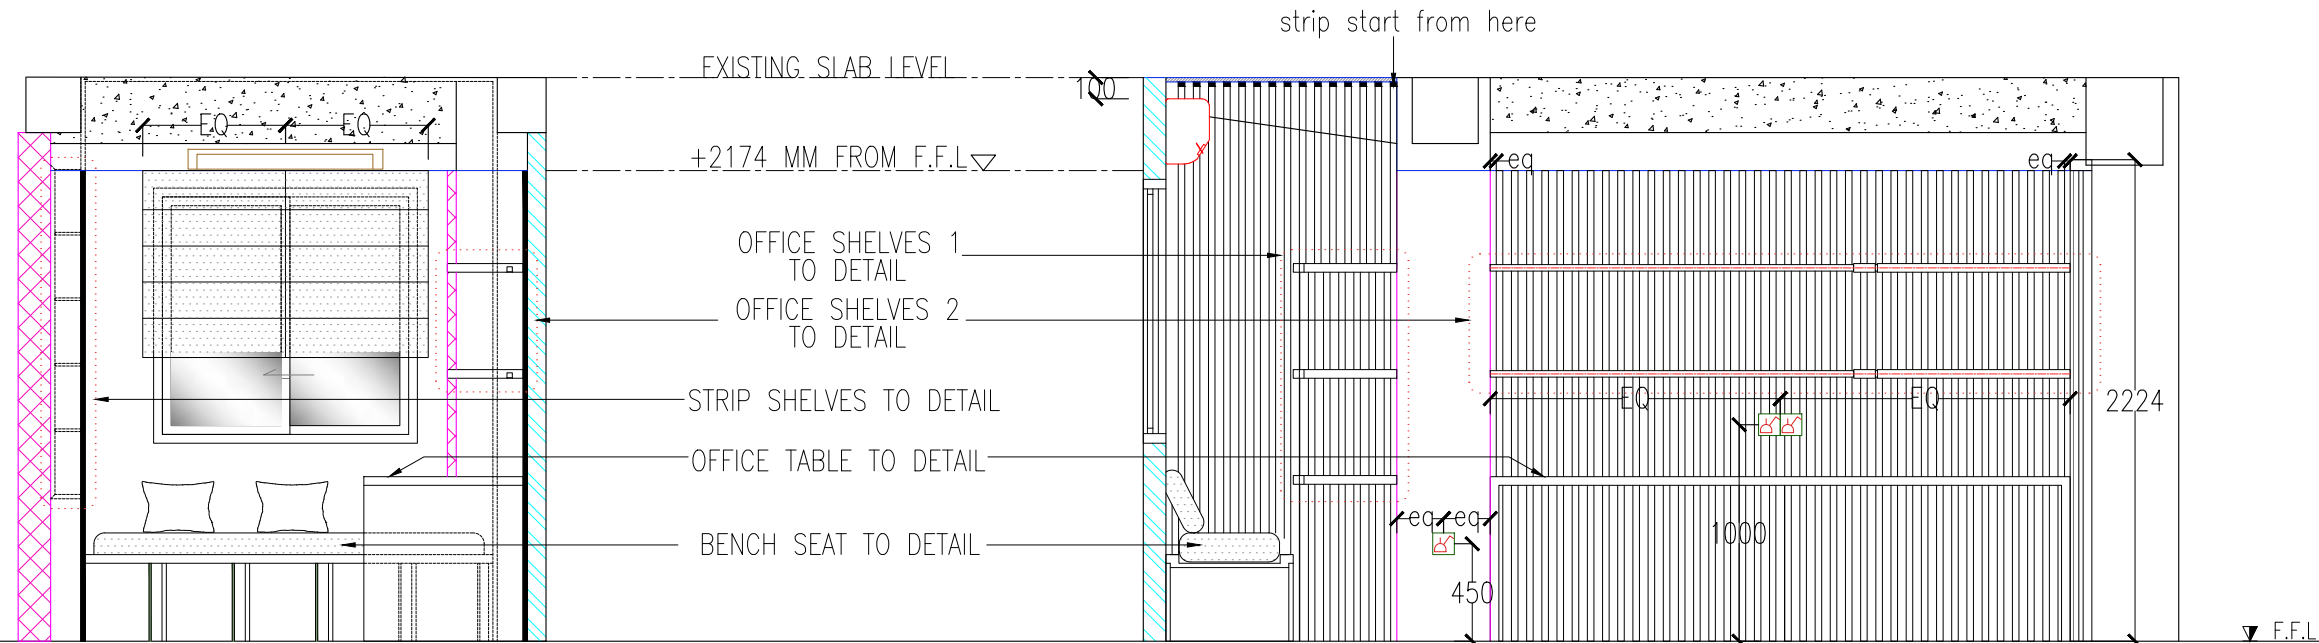

ELEVATION 1

ELEVATION 2

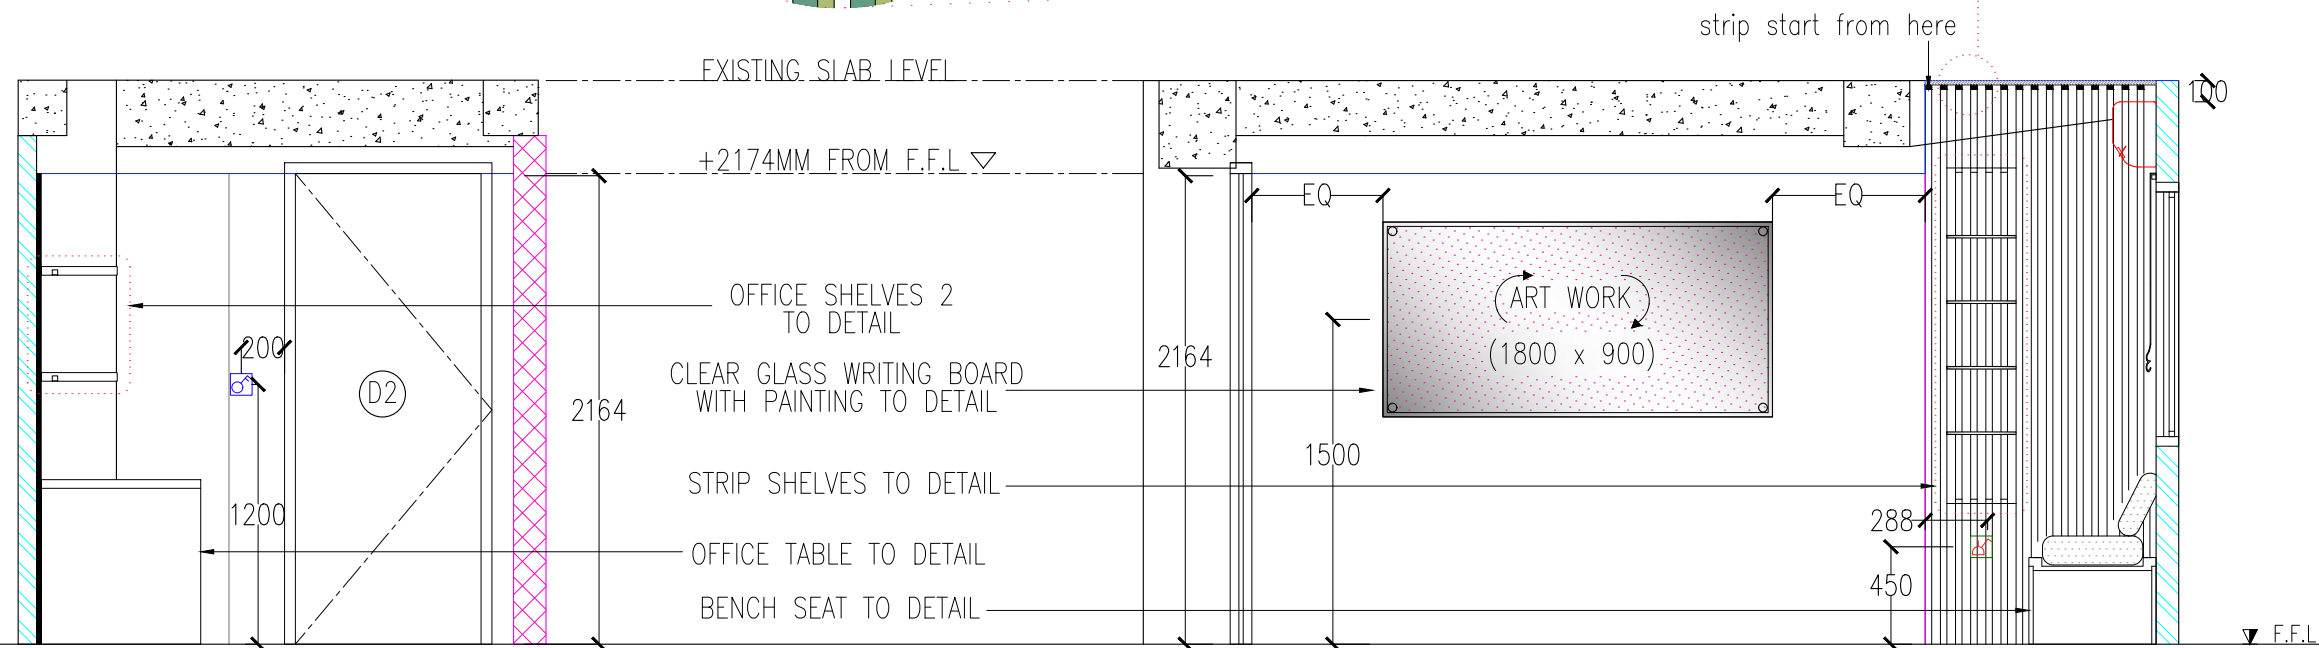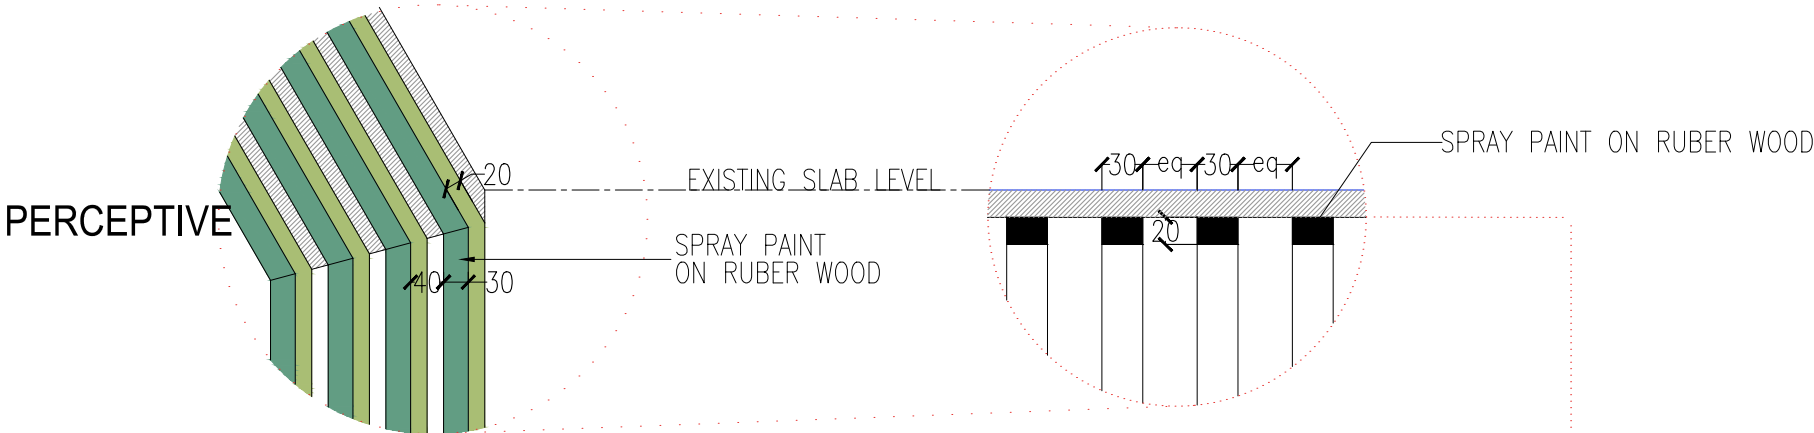

ELEVATION 3

ELEVATION 4





PROJECT

INTERIOR DESIGN FOR 13TH STREET APARTMENT

(THIRD FLOOR)

OWNER / APPLICANT

SUBJECT

BATH & WC (PLAN)

SCALE



1:50

DATE _____

L.S

SHEET NO.

3F-I-2.10

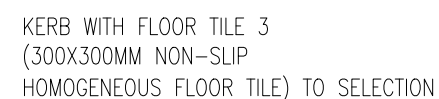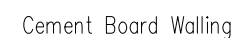

REVISION

PROJECT

INTERIOR DESIGN FOR
13TH STREET APARTMENT

(THIRD FLOOR)

OWNER / APPLICANT

SUBJECT

BATH & WC (ELEVATION)

SCALE



1:50

DATE

L.S

SHEET NO.

3F-I-2.11

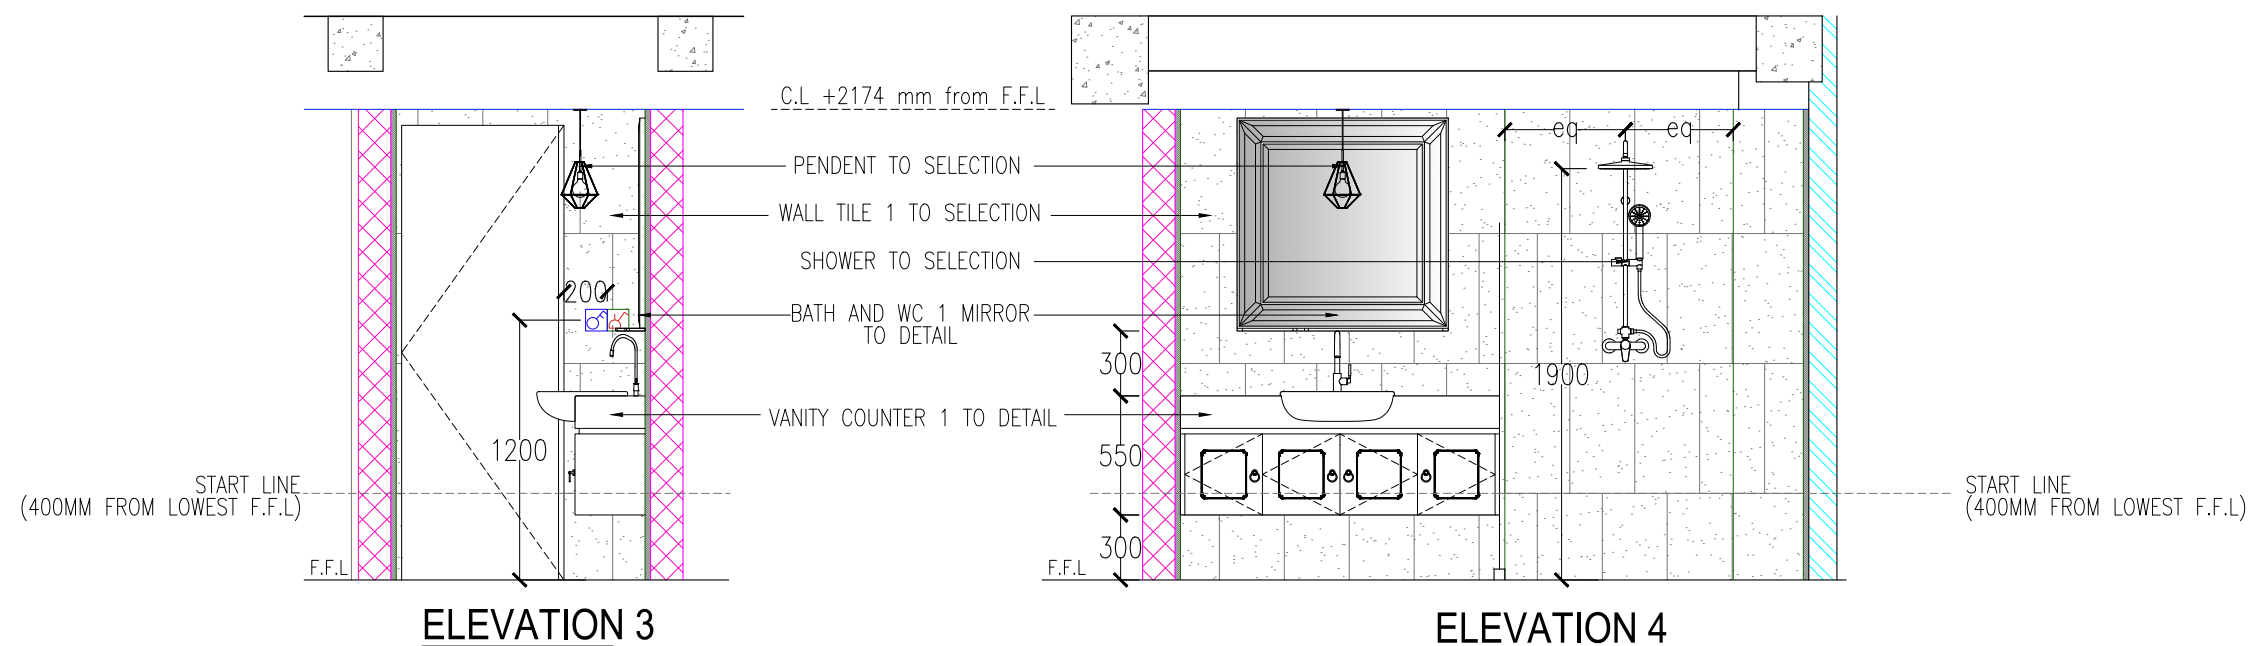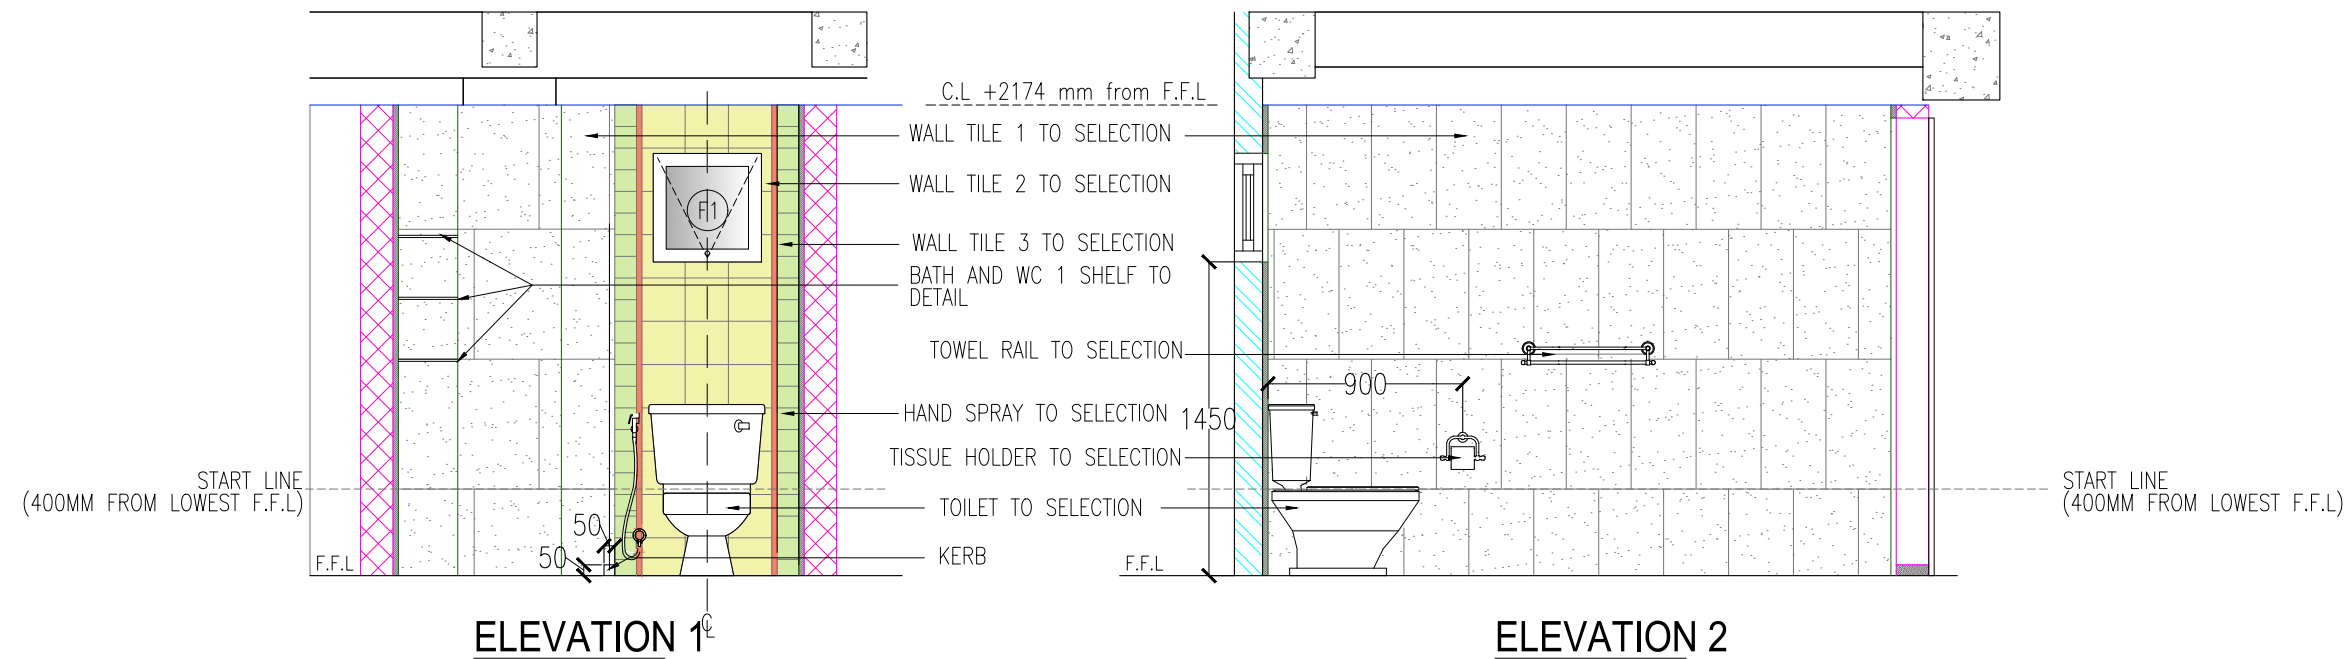

Brick Walling



Cement Board Walling



WALL TILE 1
(300X300MM WALL TILE) TO SELECTION



WALL TILE 2
(300X300MM WALL TILE) TO SELECTION



WALL TILE 3
(300X300MM WALL TILE) TO SELECTION



MOSAIC TILE TO SELECTION

CEILING LINE



2 GANG SWITCH



MULTI SWITCH SOCKET