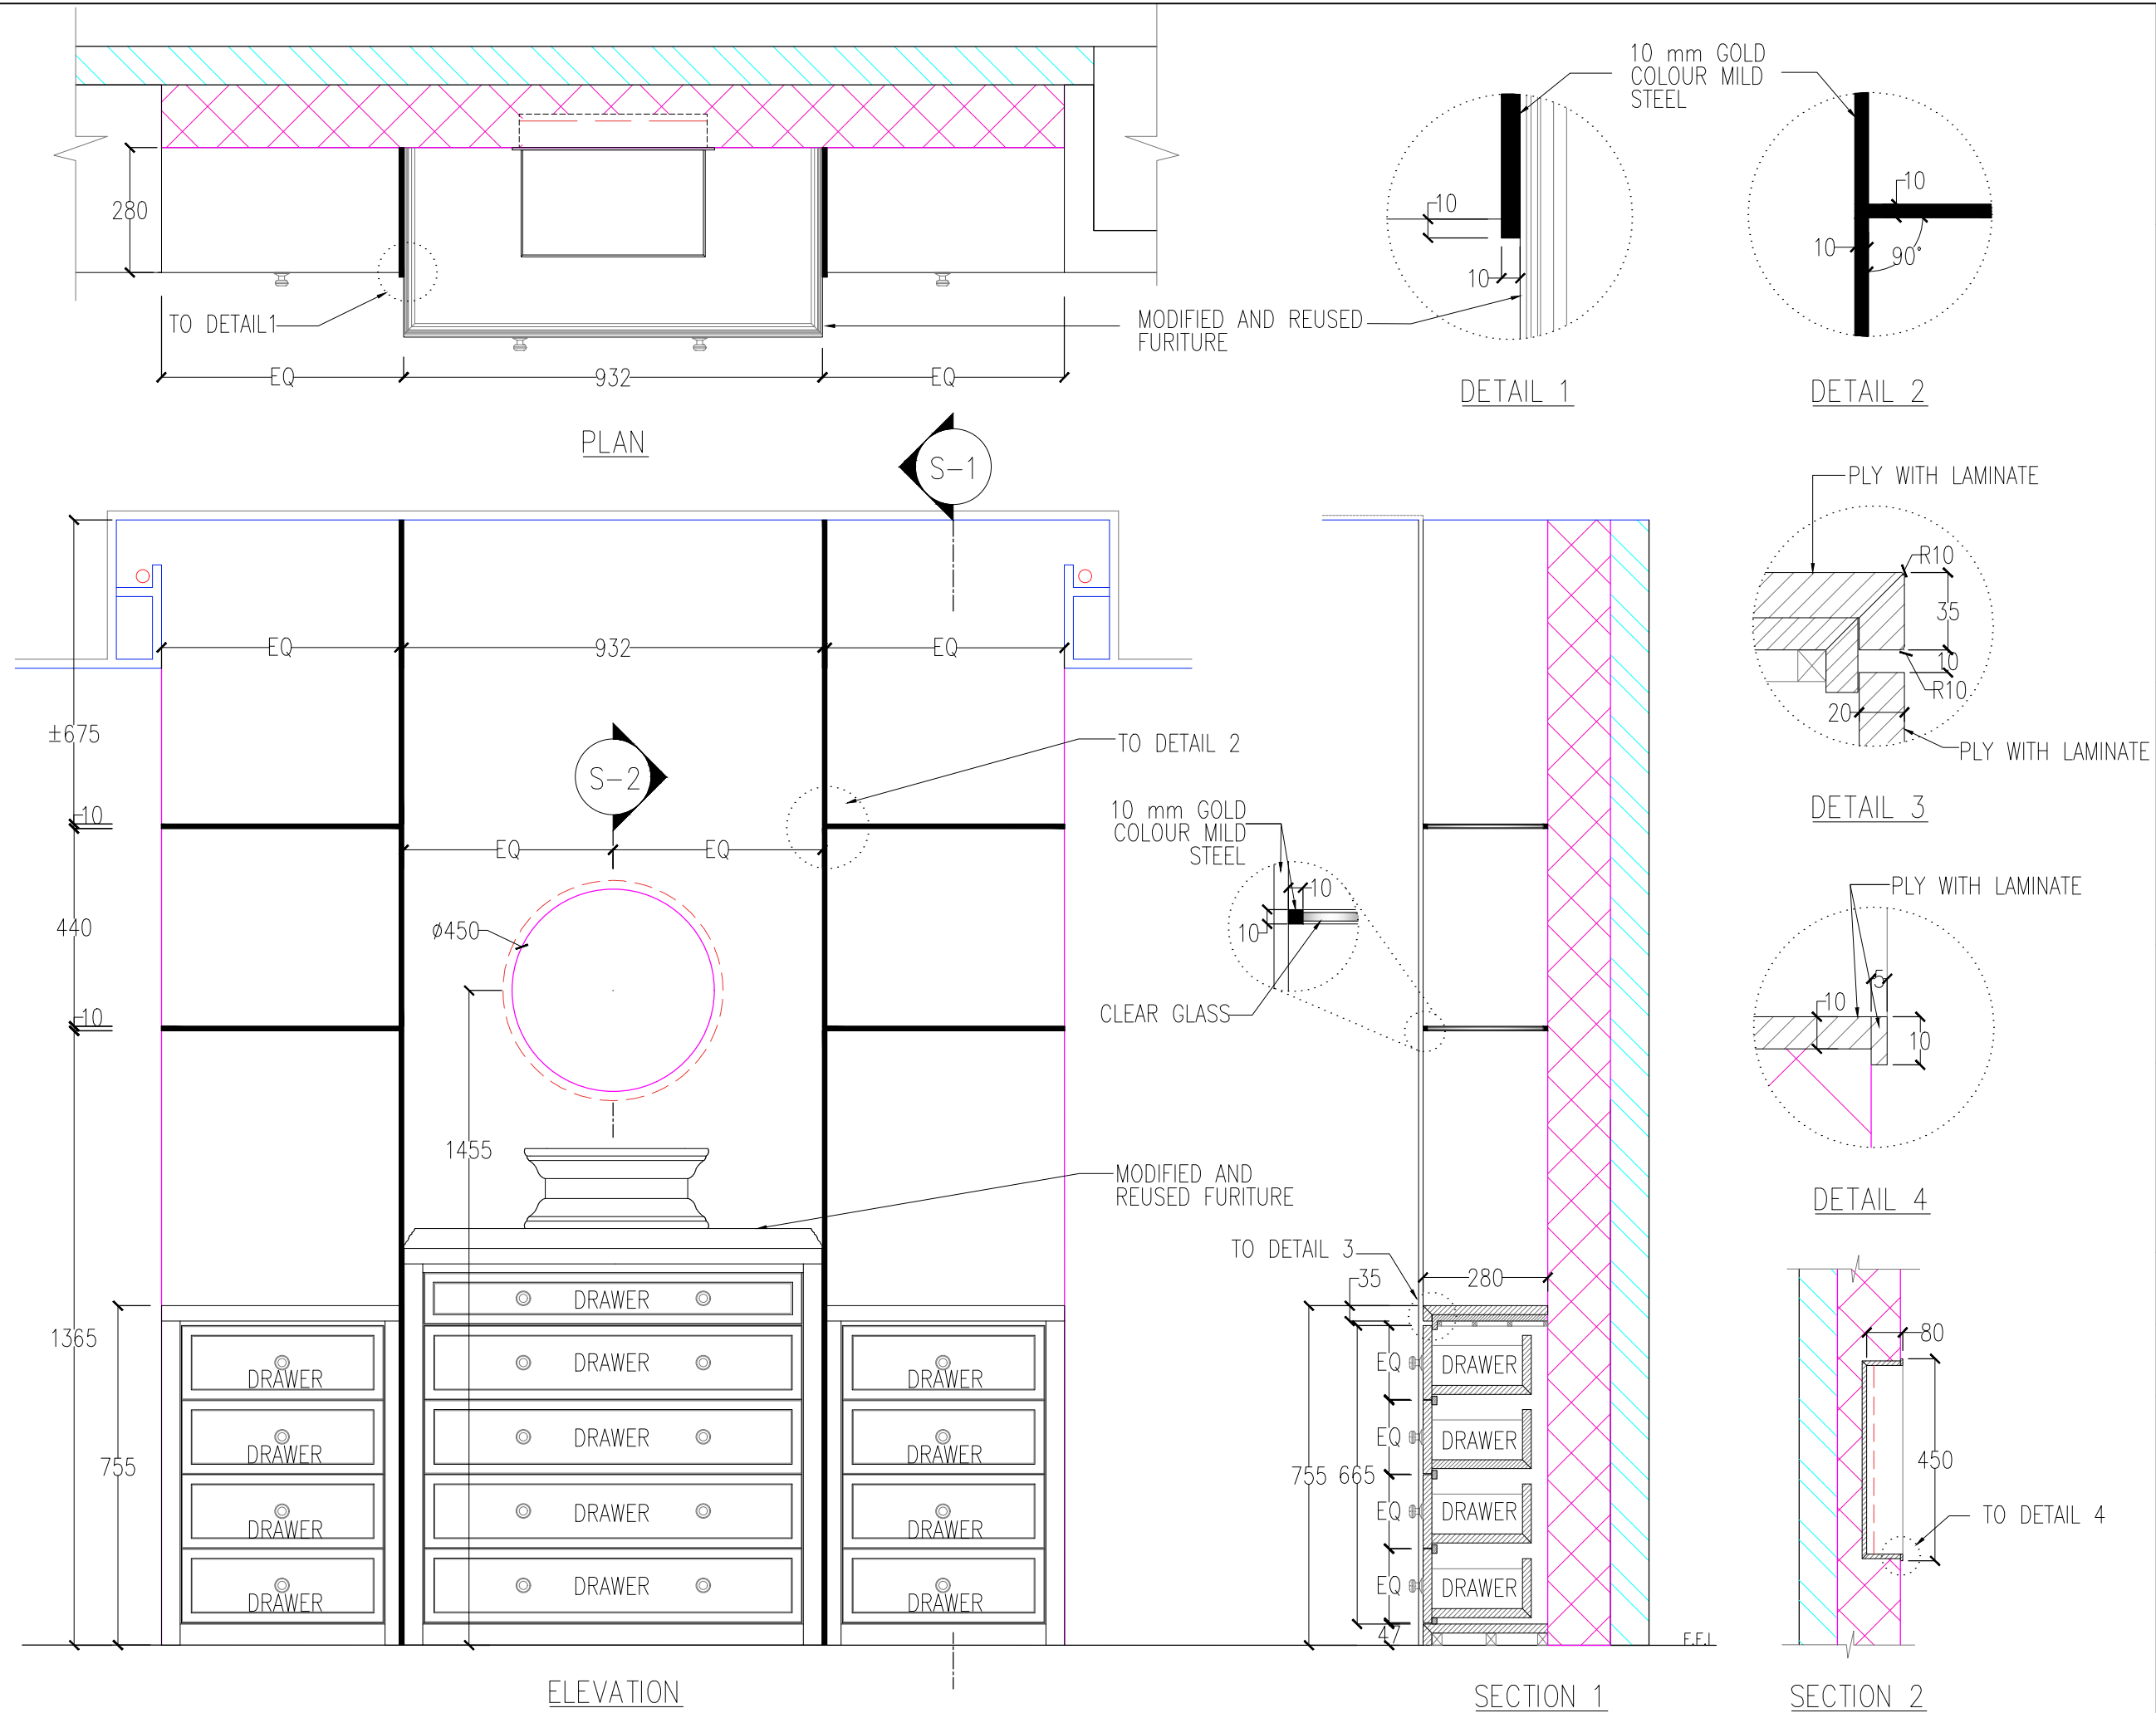


REVISION

PROJECT

INTERIOR DESIGN FOR
13TH STREET APARTMEN

OWNER / APPLICANT

SUBJECT

SHRINE CABINET DETAIL
(LIVING ROOM)

SCALE

-

DATE

-

L.S

SHEET NO.

A101